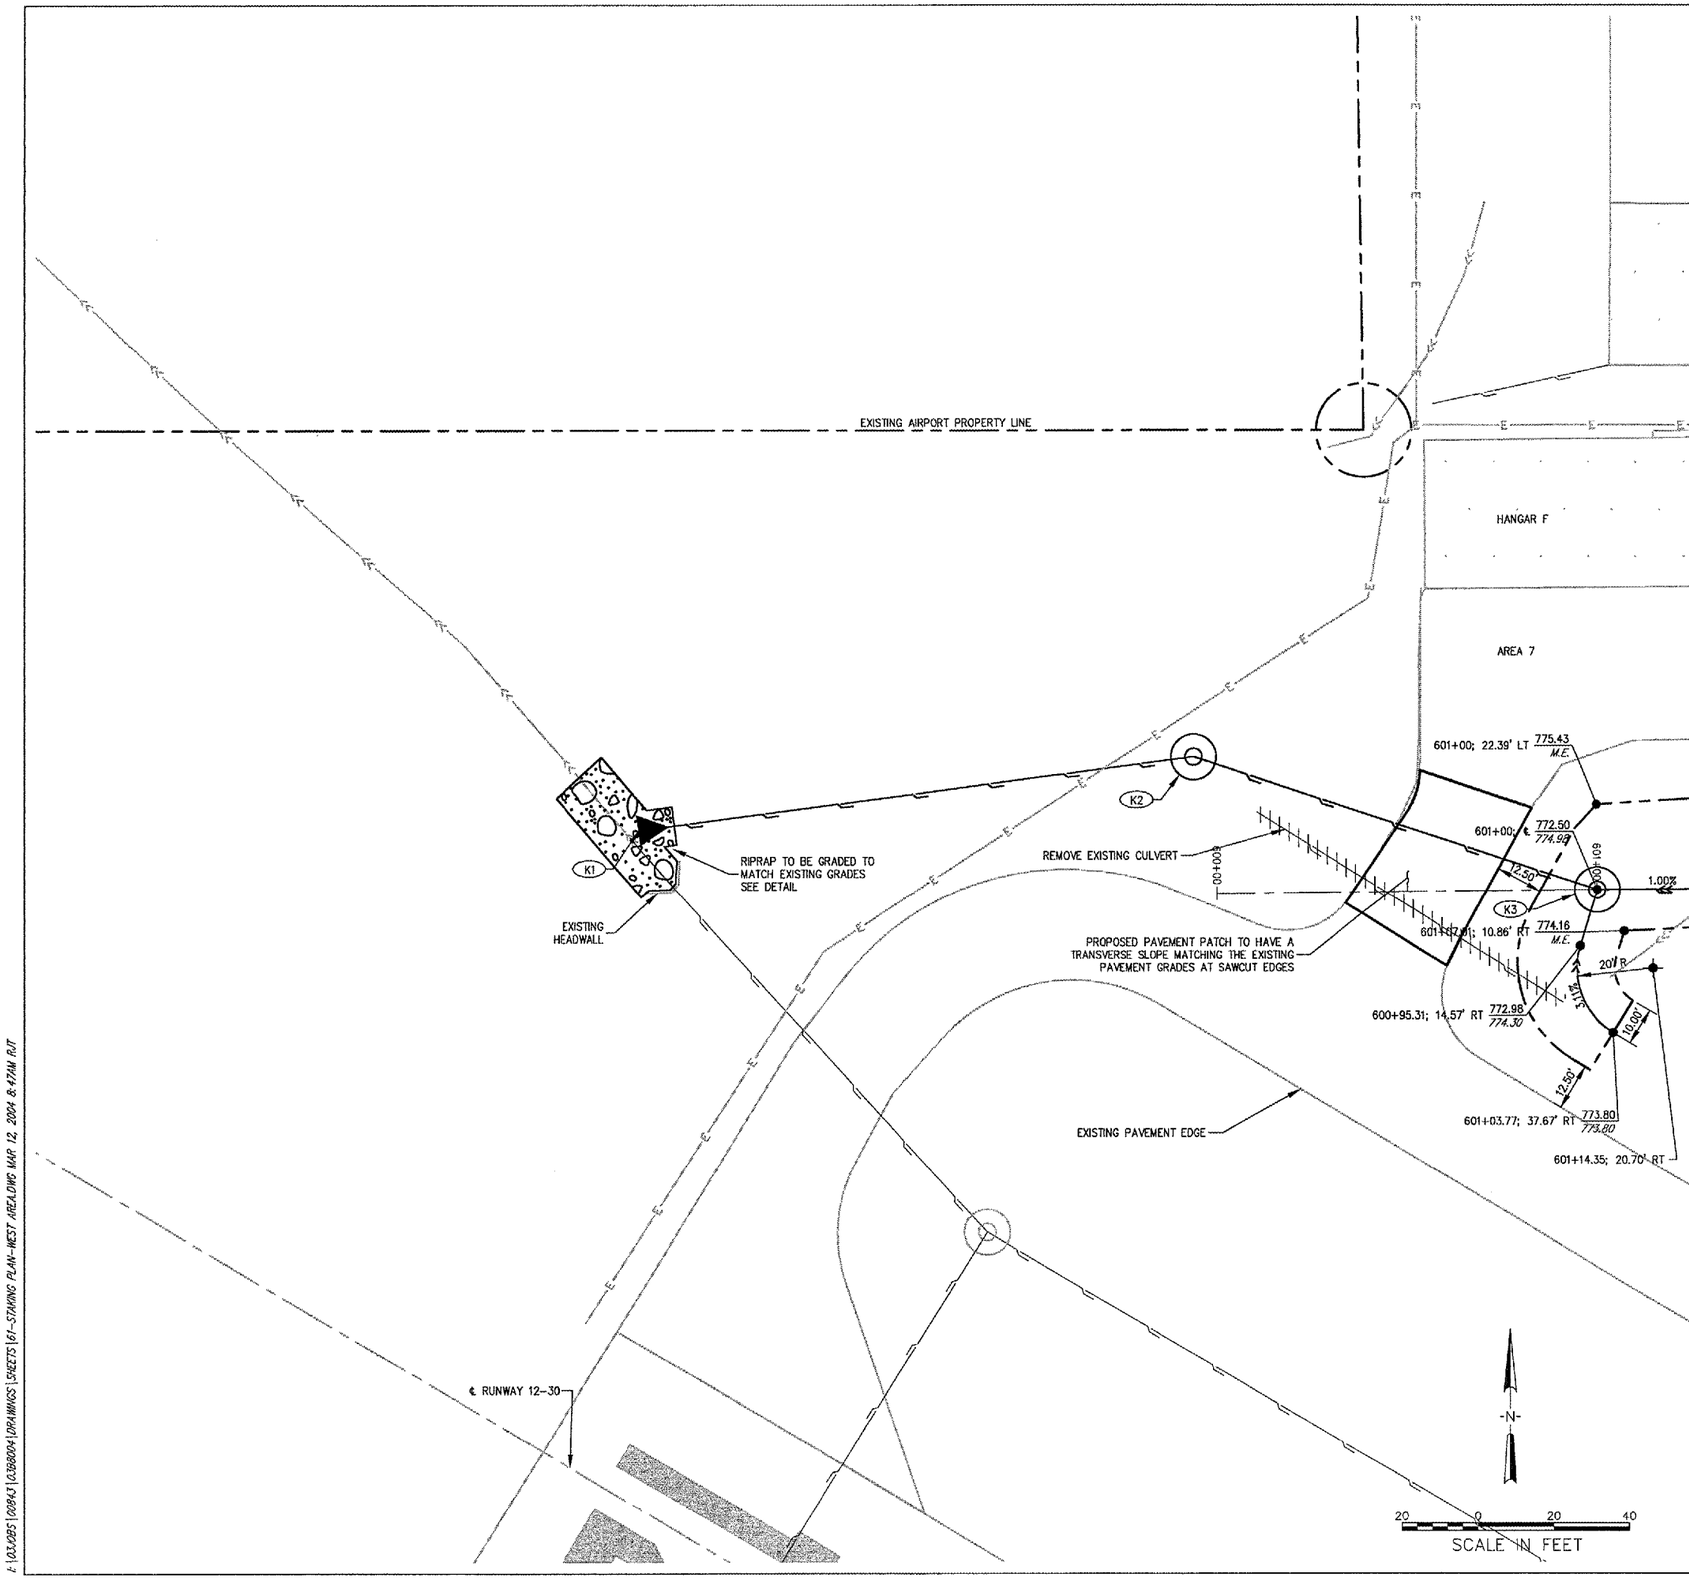

MATCH LINE

EARTHWORK QUANTITIES

	Volume (C.Y.)	Volume (C.Y.)	Volume (C.Y.)
Total Unclassified Cut =	2,225		
Topsoil Fill Required =		275	
Topsoil From On-site =		275	
Topsoil From Off-site =		0	
Unclassified Cut Remaining =			1,950

LEGEND

- EXISTING STORM SEWER
- EXISTING SWALE
- EXISTING FENCE
- EXISTING UNDERGROUND ELECTRIC
- EXISTING STORM SEWER MANHOLE
- PROPOSED SWALE
- PROPOSED STORM SEWER
- PROPOSED TRENCH DRAIN
- PROPOSED UNDERDRAIN
- PROPOSED STORM SEWER MANHOLE
- PROPOSED FLARED END SECTION
- PROPOSED FLARED END SECTION
- PROPOSED UNDERDRAIN CLEANOUT
- RIPRAP

NOTES

1. FOR ALIGNMENT DATA SEE "PLAN – WEST HANGAR AREA".
2. FOR ADDITIONAL STORM SEWER, UNDERDRAIN, AND TRENCH DRAIN INFORMATION, SEE SCHEDULES.
3. CONTRACTOR IS REQUIRED TO FIELD VERIFY EXISTING UTILITY LOCATIONS.
4. PROPOSED GRADES FOR PAVEMENT ADJACENT TO EXISTING PAVEMENT ARE SHOWN FOR INFORMATION. LOCATIONS WHERE EXISTING GRADES ARE SHOWN AS M.E. ON THE PLANS SHALL MATCH EXISTING PAVEMENT GRADES. IF A CONFLICT ARISES BETWEEN THE PLAN AND INSITU CONDITIONS, THE RESIDENT ENGINEER IS TO BE NOTIFIED AND WILL ADJUST ANY GRADES AS MAY BE NECESSARY.
5. CONTRACTOR WILL BE PROVIDED WITH CONTROL POINTS AND BASELINES IN ACCORDANCE WITH THE SPECIAL PROVISIONS.
6. EXCESS UNCLASSIFIED EXCAVATION TO BE DISPOSED OF AT AN OFFSITE LOCATION, COST INCIDENTAL TO ITEM 152410.

HANSON

HANSON PROFESSIONAL SERVICES INC.

815 Commerce Drive Suite 200
Oak Brook, Illinois 60523
Telephone: 630.990.3800
Fax: 630.990.3801

City of Dixon

CITY OF DIXON, ILLINOIS

Post Office Box 386
Dixon, Illinois 61021
Telephone: 815.288.1485

DIXON MUNICIPAL AIRPORT
CHARLES R. WALGREEN FIELD
OVERLAY RUNWAY 8-26,
REHABILITATE HANGAR PAVEMENTS

AIP PROJECT NO. 3-17-0036-B5
IDA PROJECT NO. C73-3313

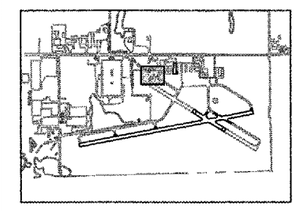

KEY PLAN

No.	Drawing Issue Description	Date	By

Date

12 MARCH 2004

Sheet Title

STAKING PLAN - WEST HANGAR AREA

84303B8004/C8005	Project Number
KLK	01/05/04
Layout By	Date
TMM	01/09/04
Designed By	Date
RMH	03/05/04
Reviewed By	Date
KLK | --- | ---	
Drawn By	

61

of 68

Sheet No.

I:\03C285\08K13\03B8004\DRAWINGS\SHEETS\61-STAKING PLAN-WEST AREA.DWG MAR 12, 2004 8:47AM RJT