F.A.P. RTE.	SECTION	COUNTY	TOTAL SHEETS	SHEET NO.
351	3277R	COOK	541	401
STA.		TO STA.		
FED. ROAD DIST. NO.		ILLINOIS	FED. AID PROJECT	
			CONTRACT NO. 60774	

FINAL SURVEY
NOTE BOOK
NO.
BY
DATE
SURVEYED
PLOTTED
DRAWN
AREAS CHECKED

ORIGINAL SURVEY
NOTE BOOK
NO.
BY
DATE
SURVEYED
PLOTTED
TRACED
AREAS CHECKED

HAMILTON AVENUE

185.860
185.964

MATCH LINE

PR. SS
900mm DIA.
0+989.829

HAMILTON AVENUE

MATCH LINE

EX. ROW

4%

185.830
186.009

4%

1:3

EX. ROW

EX.GAS

EX. WM
300mm DIA.

	CUT AREA (SUITABLE) SQ-M	CUT AREA (UNSUITABLE) SQ-M	FILL AREA SQ-M	NON-SPECIAL SQ-M
STAGE 1	0.40	0.48	1.53	0.00
STAGE 2	0.36	0.76	0.55	0.00


PR. SS
900mm DIA.

0+975.000

CROSS SECTIONS - US ROUTE 6

F.A.P. RTE.	SECTION	COUNTY	TOTAL SHEETS	SHEET NO.
351	3277R	COOK	541	402
STA.		TO STA.		
FED. ROAD DIST. NO.		ILLINOIS	FED. AID PROJECT	
			CONTRACT	NO. 60774

FINAL SURVEY
ORIGINAL SURVEY
NOTE BOOK
NO.
SURVEYED
PLOTTED
TEMPLATE
AREAS
AREAS CHECKED
BY
DATE

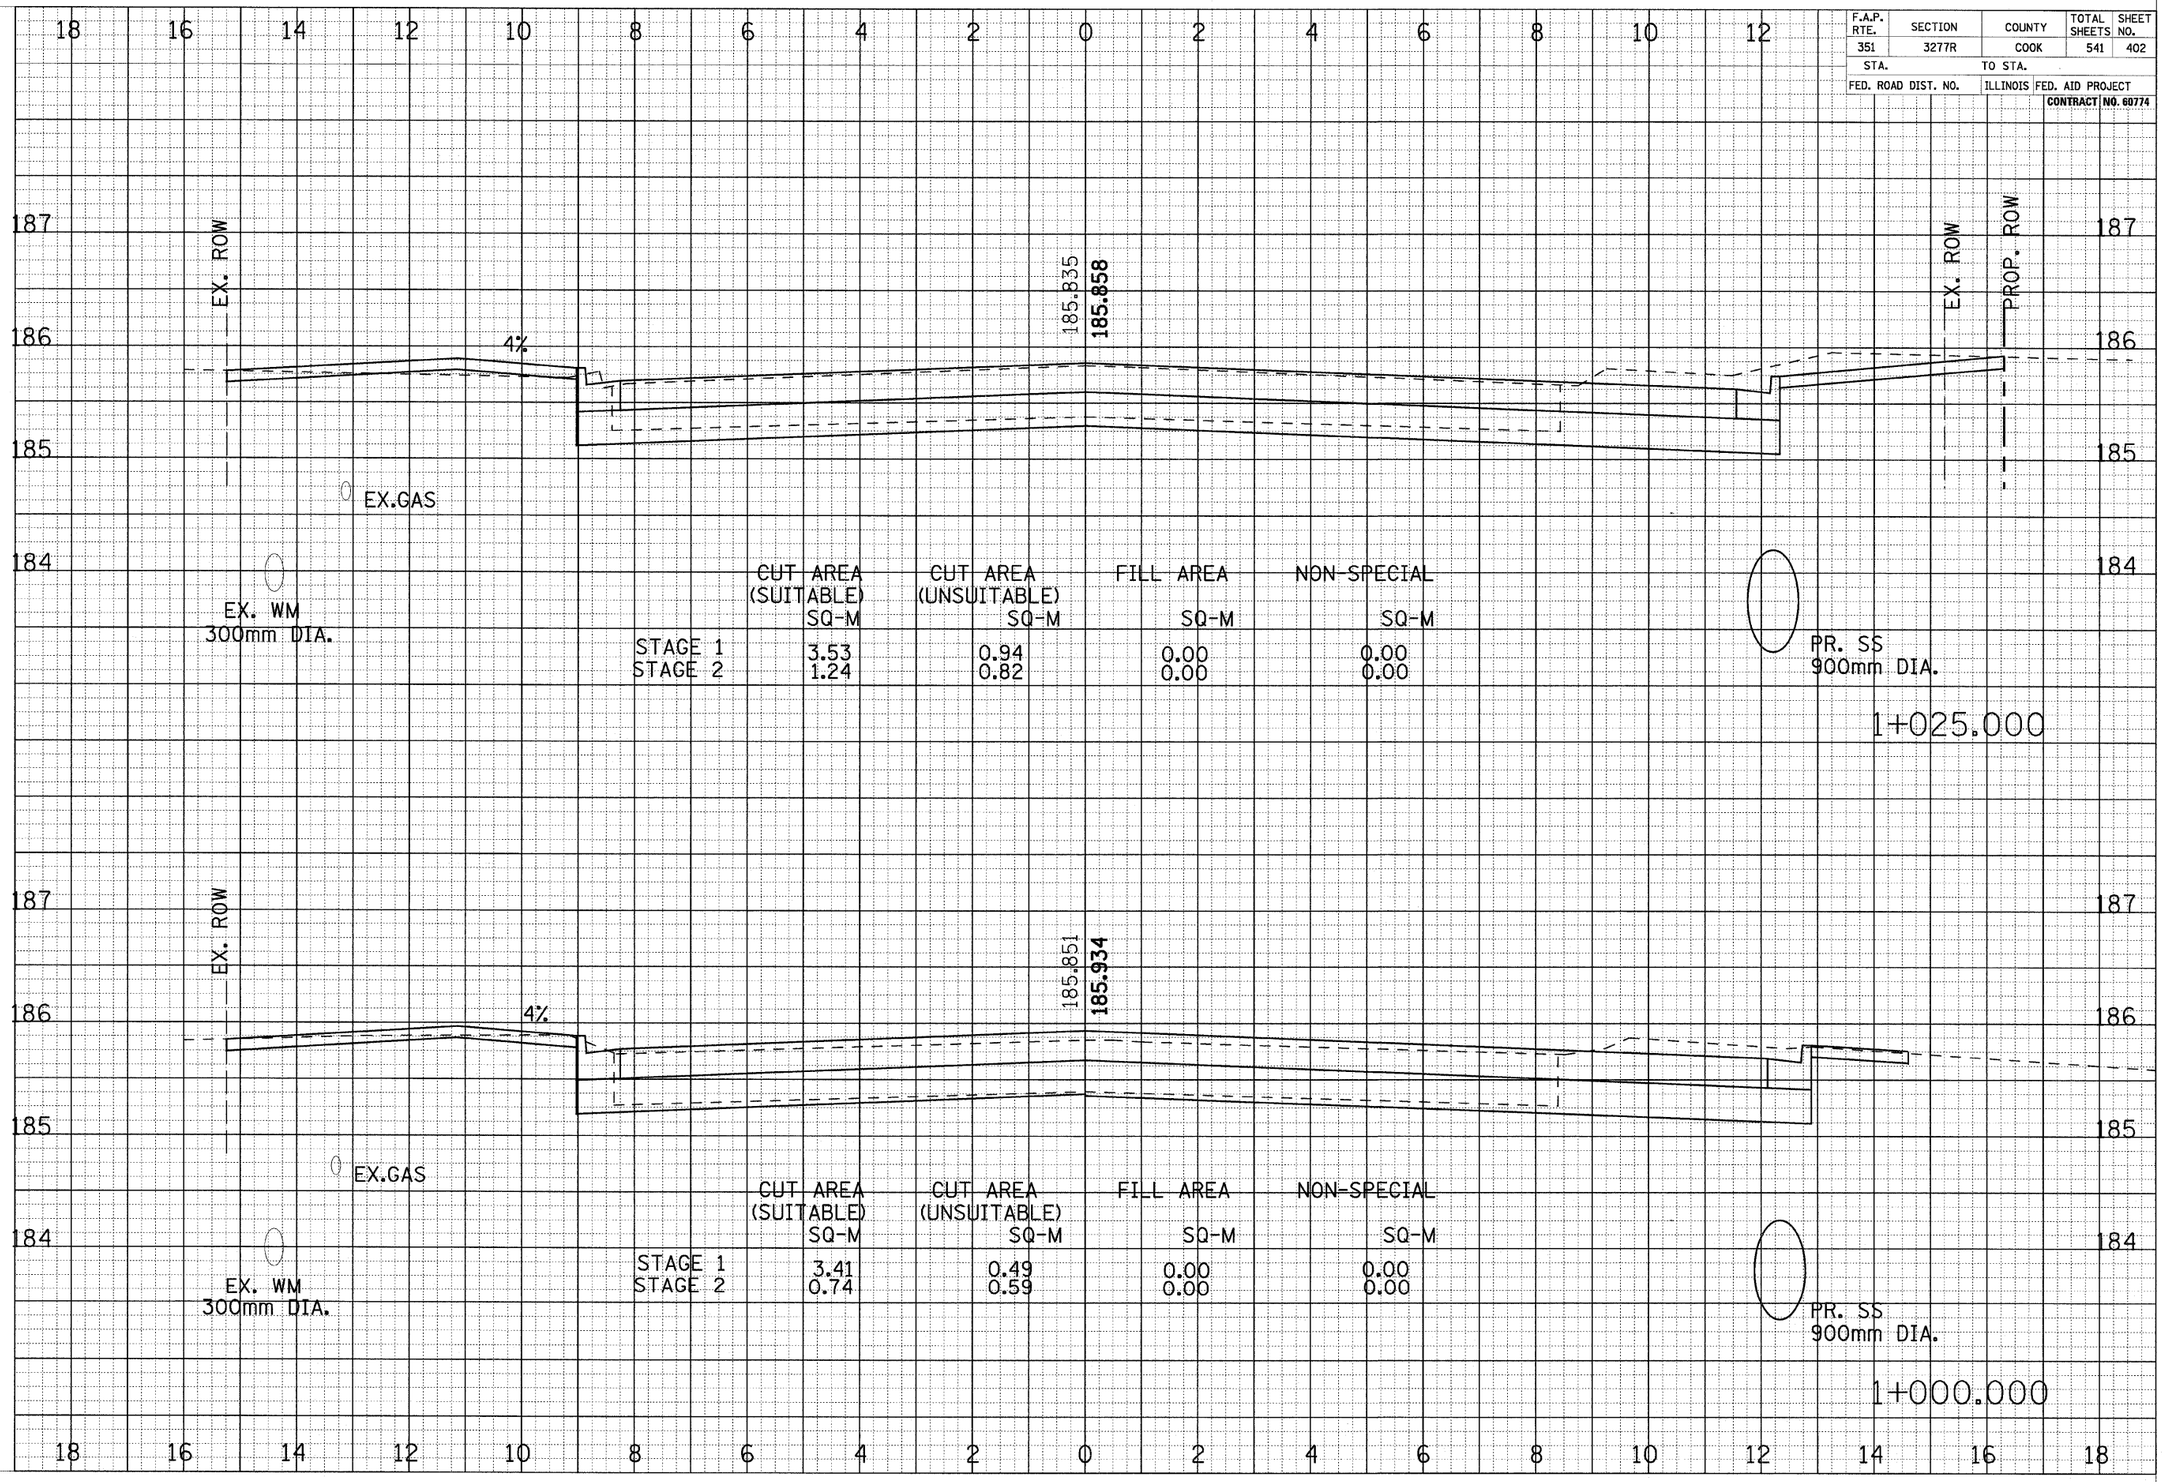

CROSS SECTIONS - US ROUTE 6

F.A.P. RTE.	SECTION	COUNTY	TOTAL SHEETS	SHEET NO.
351	3277R	COOK	541	403
STA.		TO STA.		
FED. ROAD DIST. NO.		ILLINOIS	FED. AID PROJECT	
			CONTRACT	NO. 60774

	CUT AREA (SUITABLE) SQ-M	CUT AREA (UNSUITABLE) SQ-M	FILL AREA SQ-M	NON-SPECIAL SQ-M
STAGE 1	4.73	0.65	0.00	0.00
STAGE 2	1.38	0.74	0.00	0.00

EX. ROW
EX.GAS
EX. WM
300mm DIA.
185.784
185.786
PROP. ROW
1+050.000
PR. SS
900mm DIA.

PROPOSED ENTRANCE
185.781
185.805
6.0 %
MATCH LINE
PROP. ROW
TEMP.CONST.EASEMENT.
1+042.721

CROSS SECTIONS - US ROUTE 6

F.A.P. RTE.	SECTION	COUNTY	TOTAL SHEETS	SHEET NO.
351	3277R	COOK	541	404
STA.		TO STA.		
FED. ROAD DIST. NO.		ILLINOIS	FED. AID PROJECT	
			CONTRACT	NO. 60774

FINAL SURVEY NOTE BOOK
DATE
BY
SURVEYED
PLOTTED
CHECKED
AREAS
AREAS CHECKED
NO.

DIXIE HWY.

185.744
185.798

EX. ROW
PROP. ROW

EX.GAS

	CUT AREA (SUITABLE) SQ-M	CUT AREA (UNSUITABLE) SQ-M	FILL AREA SQ-M	NON-SPECIAL SQ-M
STAGE 1	4.90	0.85	0.00	0.00
STAGE 2	0.80	0.00	0.00	0.00

1+075.000

PR. SS
1050mm DIA.

EXISTING ENTRANCE
TO BE CLOSED

185.777
185.776

EX. ROW
PROP. ROW

PR. SS
300mm DIA.

PR. SS
900mm DIA.

1+062.653

ORIGINAL SURVEY NOTE BOOK
SURVEYED
PLOTTED
CHECKED
AREAS
AREAS CHECKED
NO.
DATE
BY

CROSS SECTIONS - US ROUTE 6

F.A.P. RTE.	SECTION	COUNTY	TOTAL SHEETS	SHEET NO.
351	3277R	COOK	541	405
STA.		TO STA.		
FED. ROAD DIST. NO.		ILLINOIS	FED. AID PROJECT	
			CONTRACT	NO. 60774

FINAL SURVEY NOTE BOOK NO.
DATE / BY / SURVEYED / PLOTTED / CHECKED / TOTAL AREAS / AREAS CHECKED

ORIGINAL SURVEY NOTE BOOK NO.
DATE / BY / SURVEYED / PLOTTED / CHECKED / TOTAL AREAS / AREAS CHECKED

DIXIE HWY.

185.765
185.873

EX.GAS

EX. WM
150mm DIA.

	CUT AREA (SUITABLE) SQ-M	CUT AREA (UNSUITABLE) SQ-M	FILL AREA SQ-M	NON-SPECIAL SQ-M
STAGE 1	0.00	0.00	0.00	0.00
STAGE 2	0.00	0.00	0.00	0.00

1+100.000

PR. SS
1050mm DIA.

DIXIE HWY.

185.758
185.843


EX.GAS

1+089.946

PR. SS
1050mm DIA.

CROSS SECTIONS - US ROUTE 6

F.A.P. RTE.	SECTION	COUNTY	TOTAL SHEETS	SHEET NO.
351	3277R	COOK	541	406
STA.		TO STA.		
FED. ROAD DIST. NO.		ILLINOIS	FED. AID PROJECT	
			CONTRACT	NO. 60774

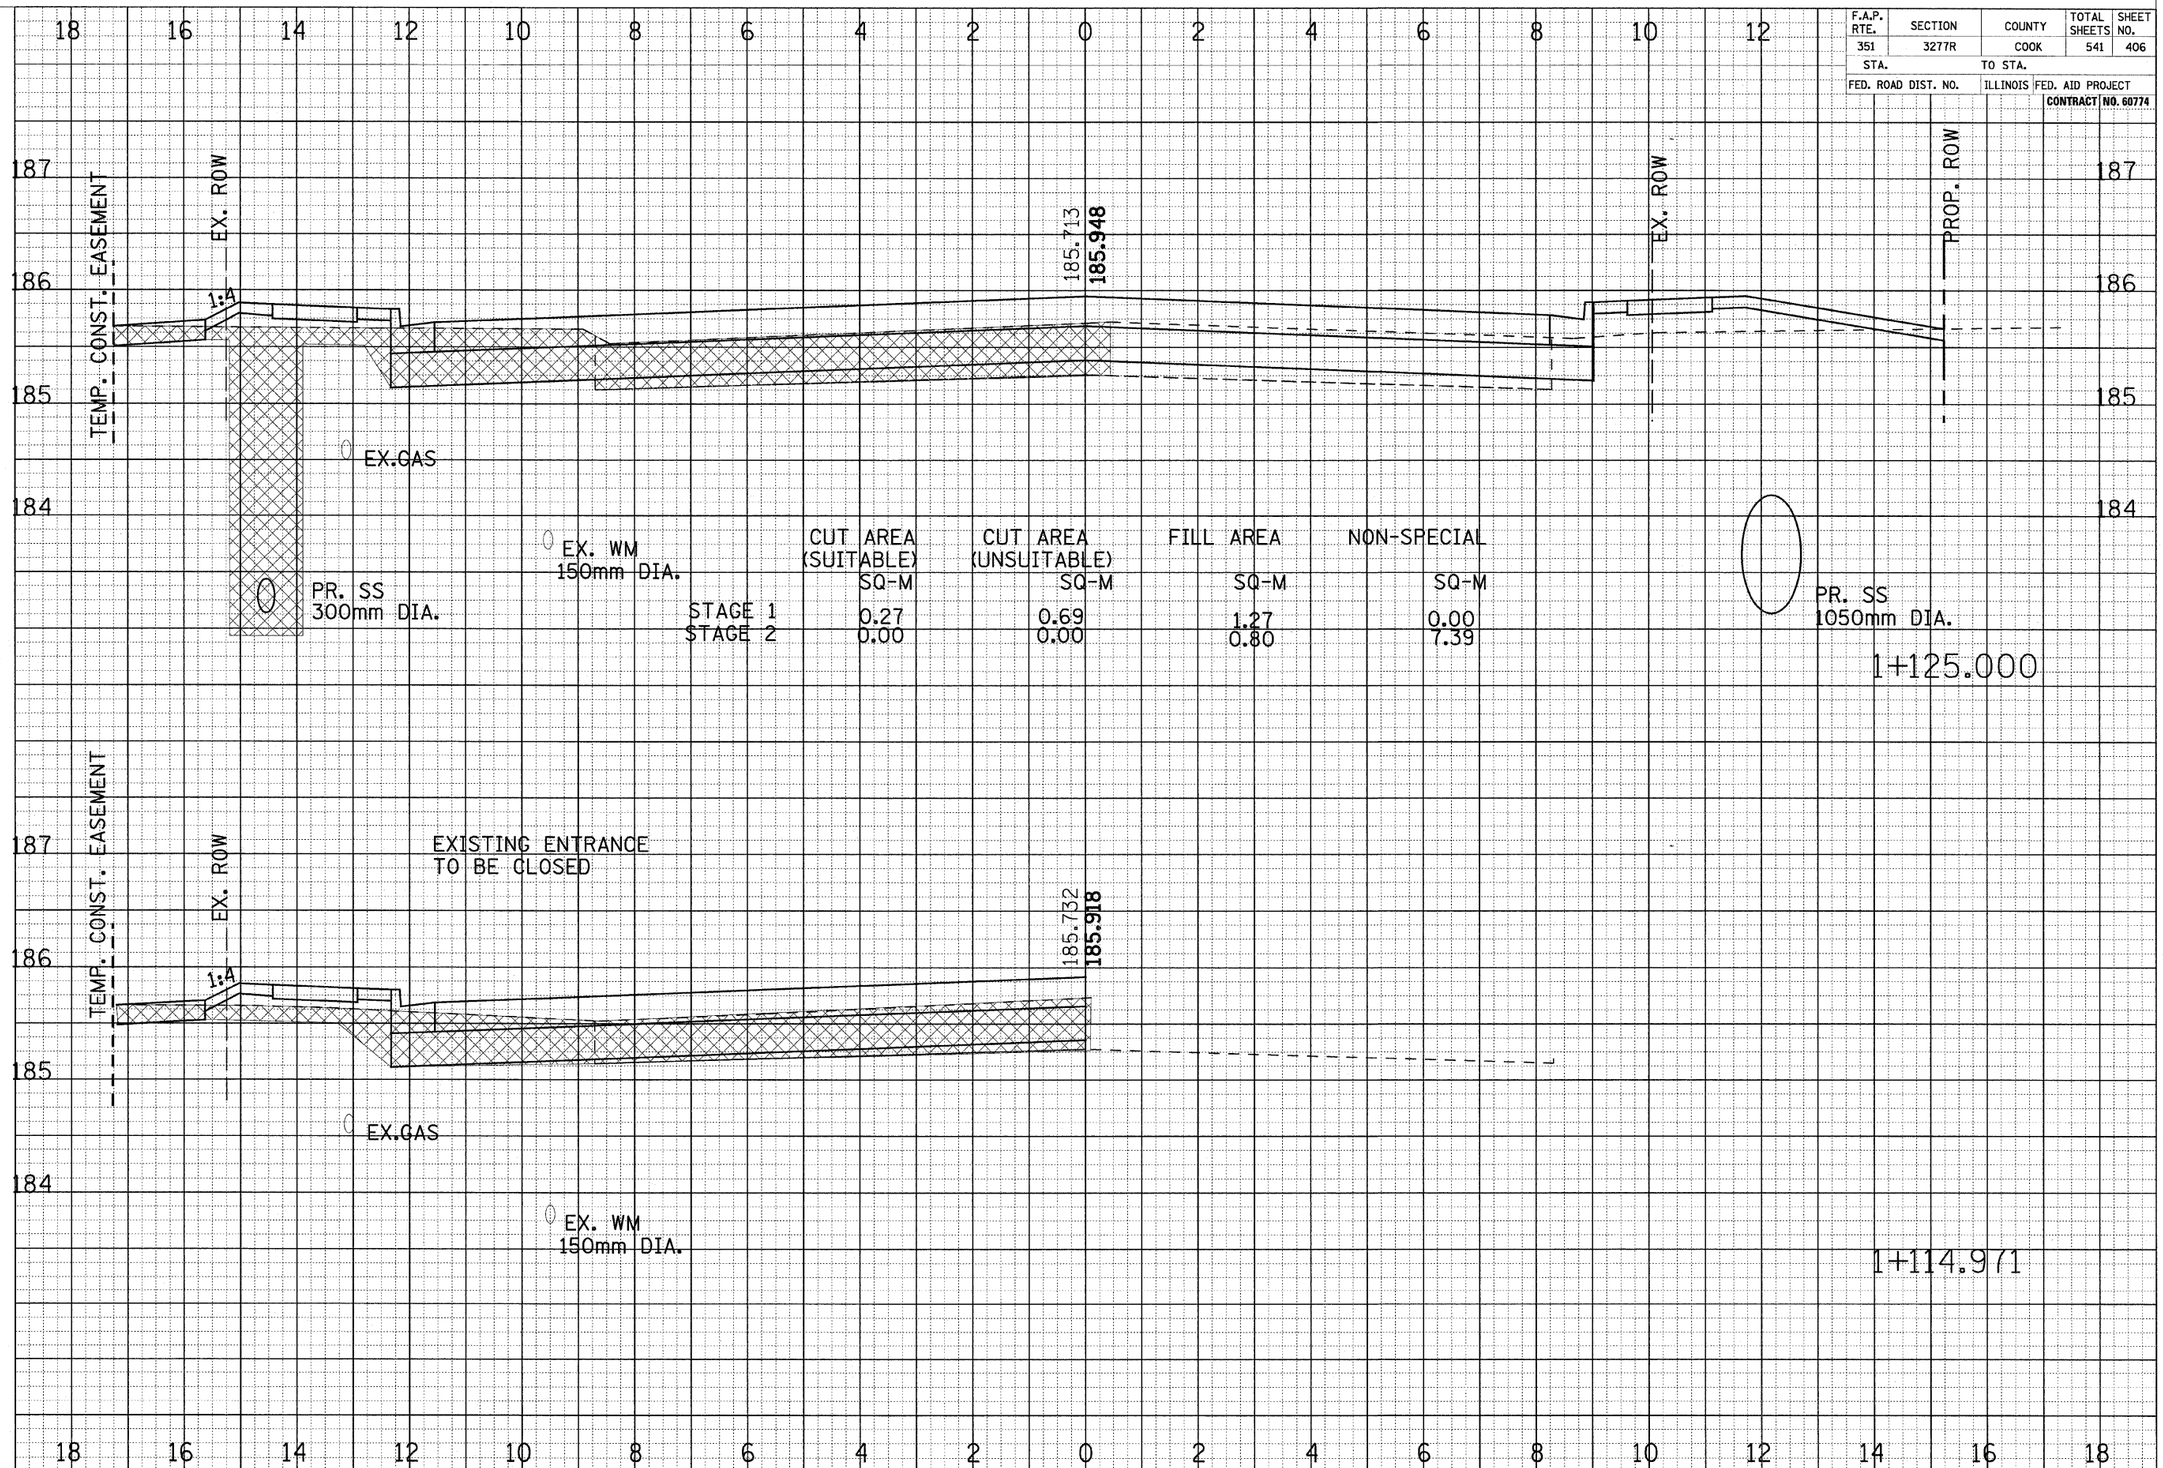

	CUT AREA (SUITABLE) SQ-M	CUT AREA (UNSUITABLE) SQ-M	FILL AREA SQ-M	NON-SPECIAL SQ-M
STAGE 1	0.27	0.69	1.27	0.00
STAGE 2	0.00	0.00	0.80	7.39

FINAL SURVEY
NOTE BOOK
NO.
SURVEYED
PLOTTED
TEMPLATE
AREAS
AREAS CHECKED
BY
DATE


ORIGINAL SURVEY
NOTE BOOK
NO.
SURVEYED
PLOTTED
TEMPLATE
AREAS
AREAS CHECKED
BY
DATE

CROSS SECTIONS - US ROUTE 6

F.A.P. RTE.	SECTION	COUNTY	TOTAL SHEETS	SHEET NO.
351	3277R	COOK	541	407
STA.		TO STA.		
FED. ROAD DIST. NO.		ILLINOIS	FED. AID PROJECT	
			CONTRACT	NO. 60774

FINAL SURVEY
NOTE BOOK
NO.
BY
DATE
SURVEYED
PLOTTED
TYPED
AREAS
AREAS CHECKED


ORIGINAL SURVEY
NOTE BOOK
NO.
BY
DATE
SURVEYED
PLOTTED
TYPED
AREAS
AREAS CHECKED

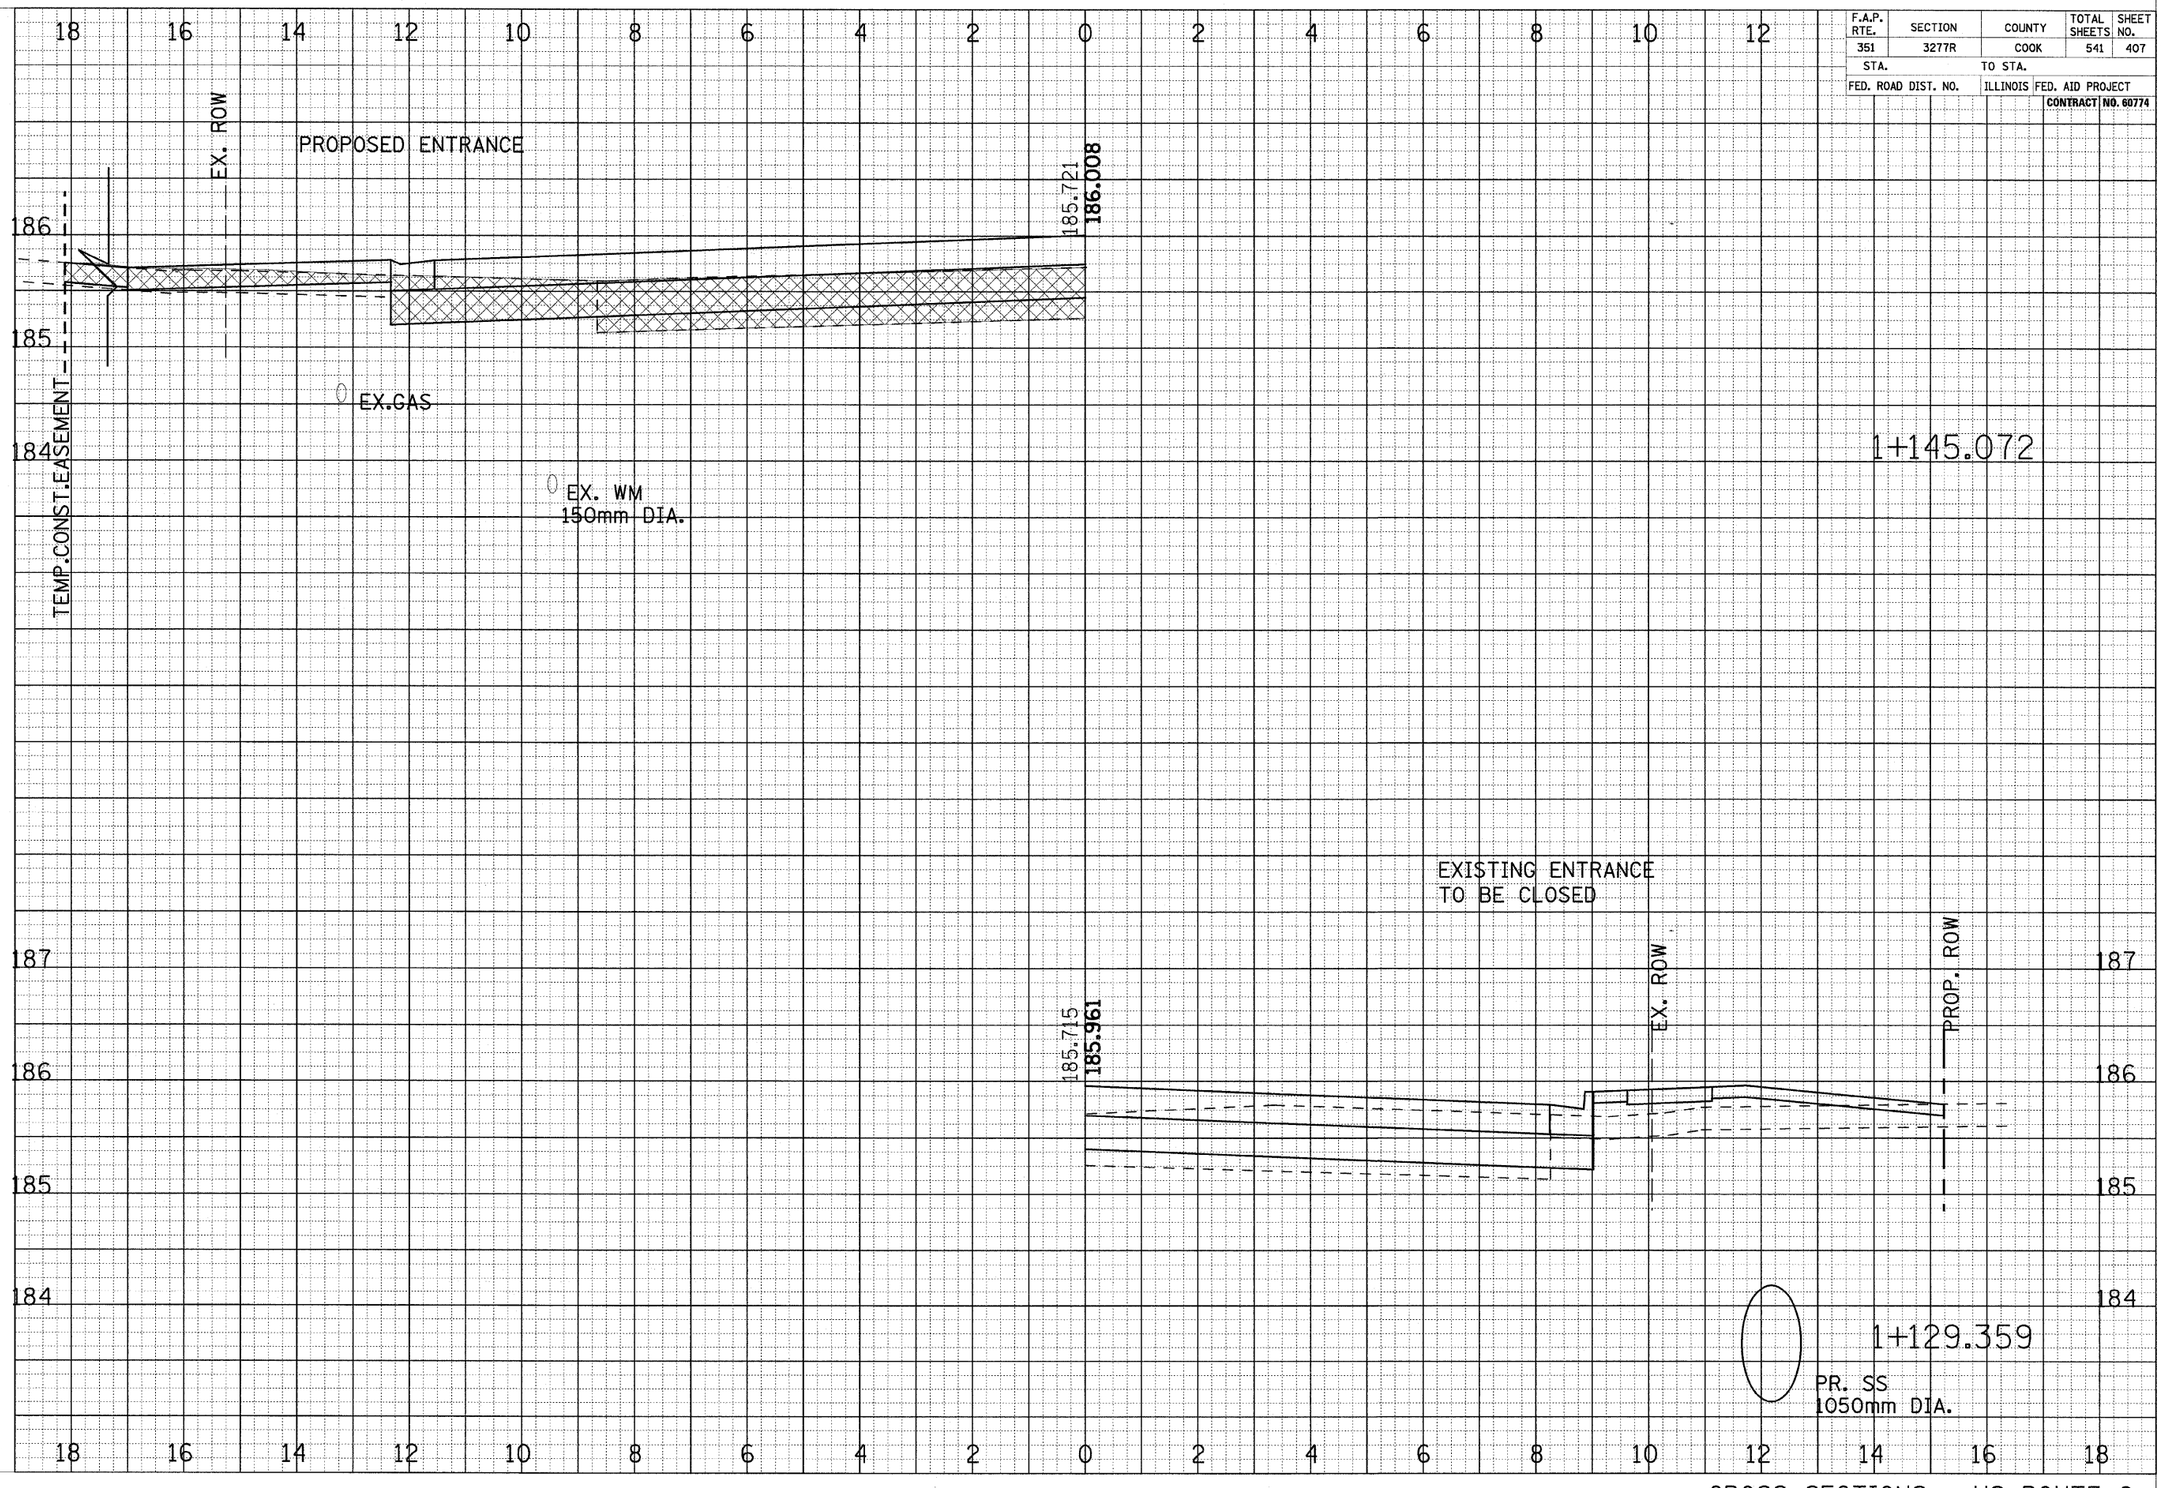

CROSS SECTIONS - US ROUTE 6

F.A.P. RTE.	SECTION	COUNTY	TOTAL SHEETS	SHEET NO.
351	3277R	COOK	541	408
STA.		TO STA.		
FED. ROAD DIST. NO.		ILLINOIS	FED. AID PROJECT	
			CONTRACT	NO. 60774

FINAL SURVEY
NOTE BOOK
NO.
SURVEYED
PLOTTED
TYPICALS
AREAS
AREAS CHECKED
BY
DATE

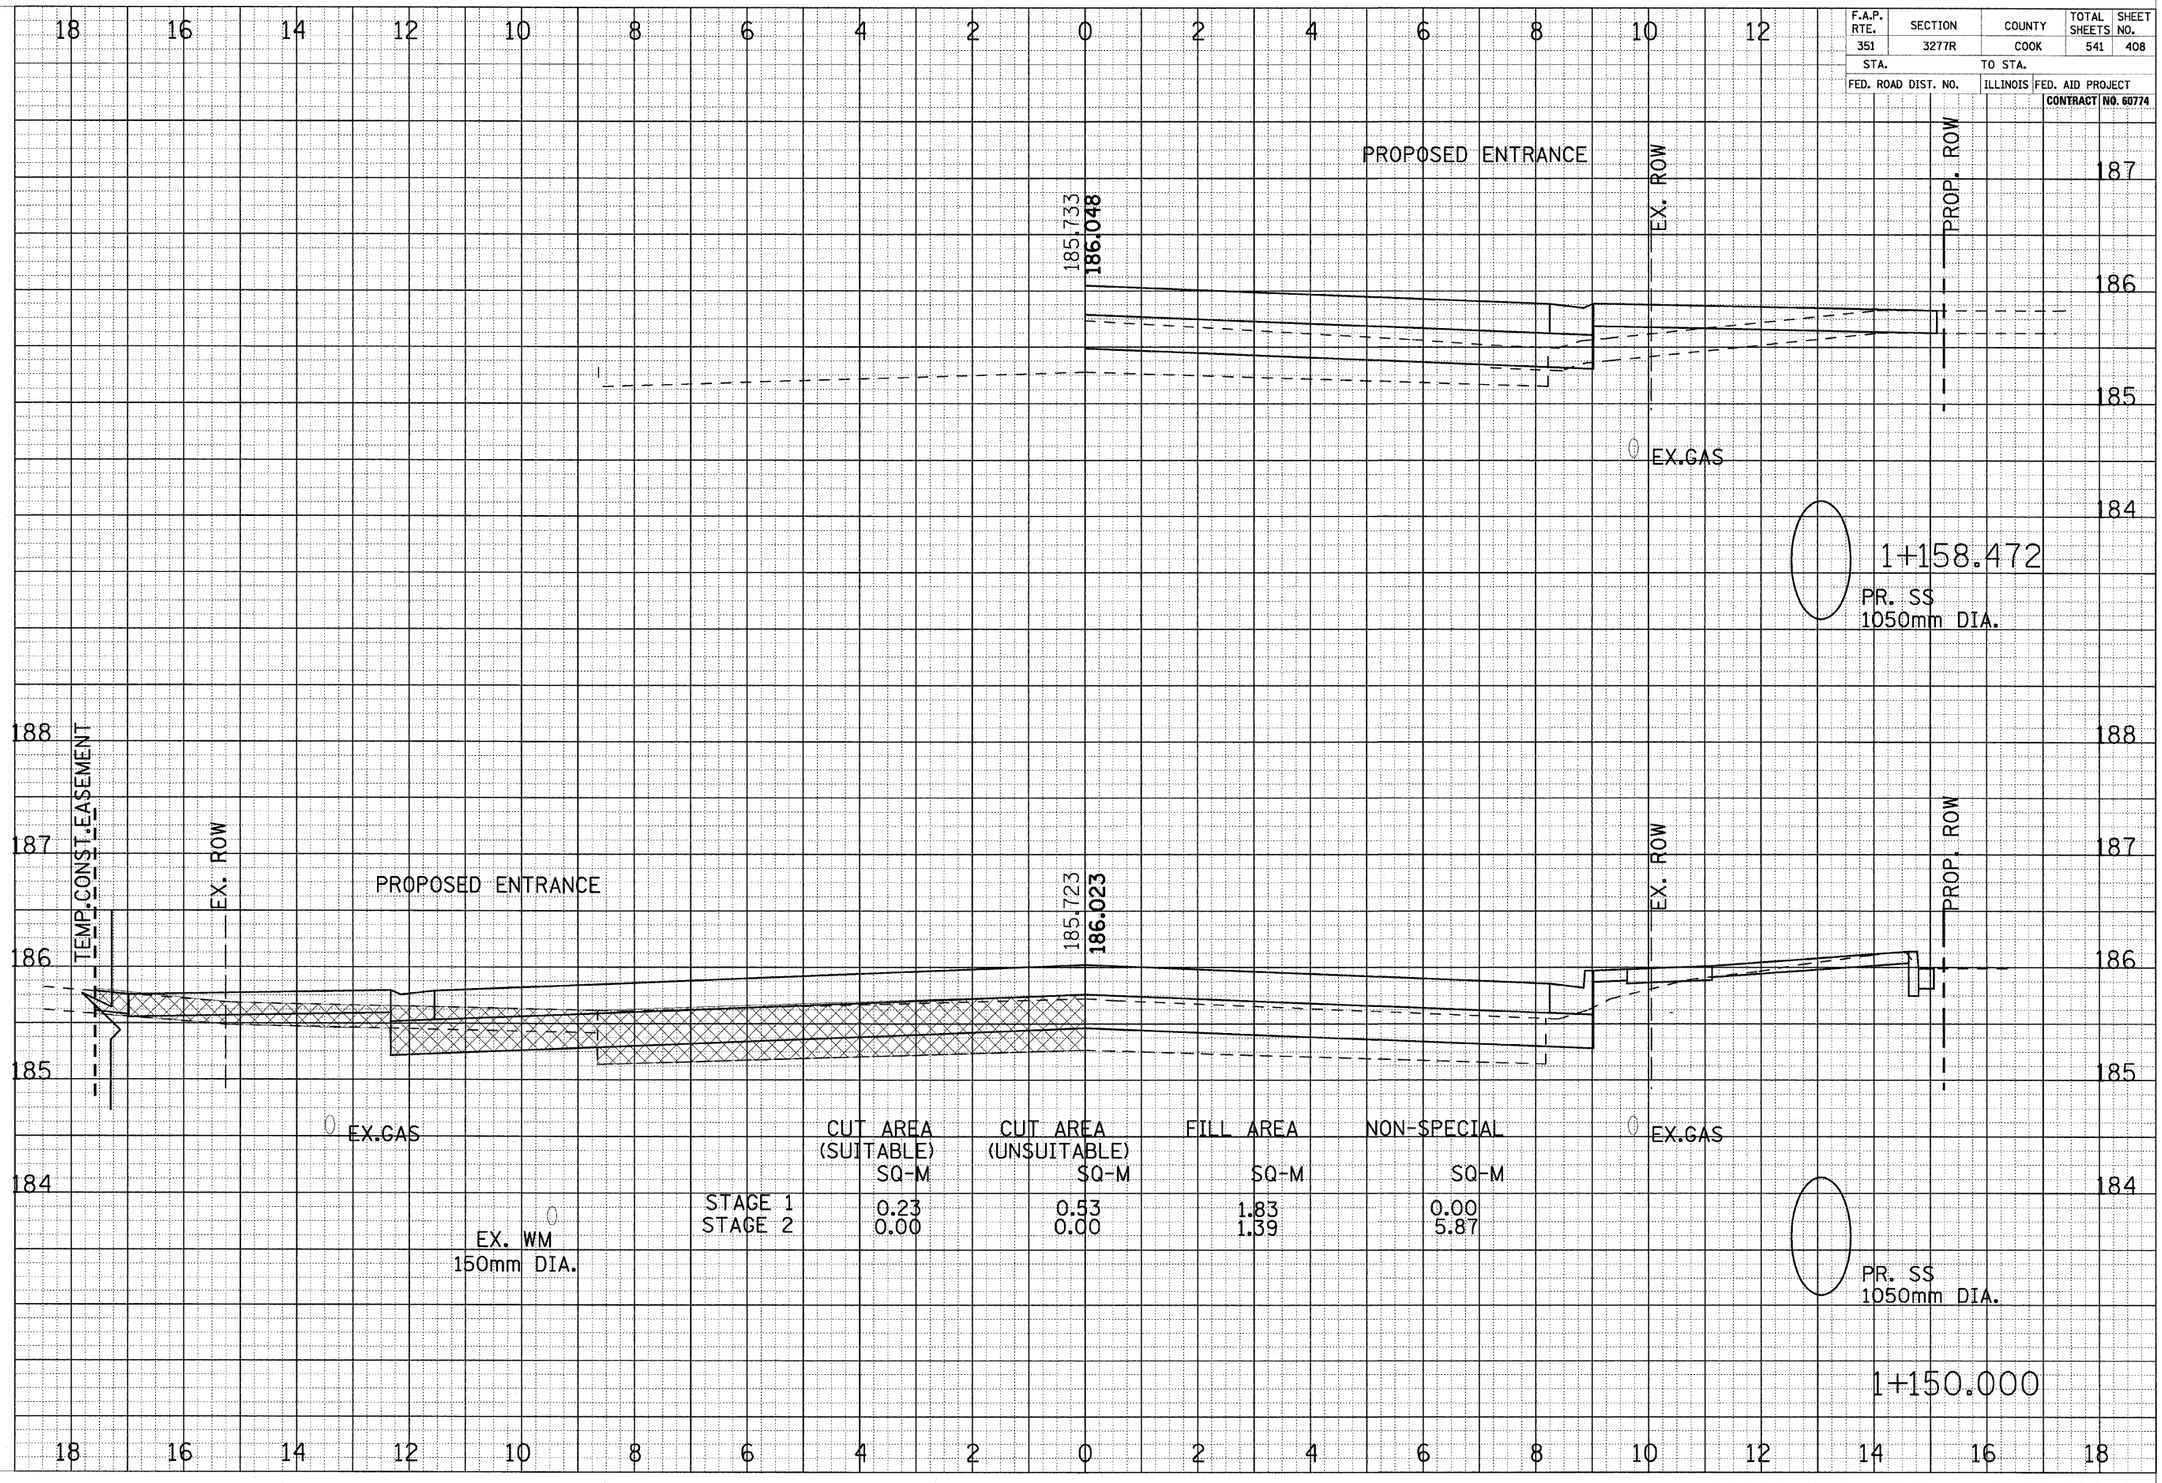

	CUT AREA (SUITABLE) SQ-M	CUT AREA (UNSUITABLE) SQ-M	FILL AREA SQ-M	NON-SPECIAL SQ-M
STAGE 1	0.23	0.53	1.83	0.00
STAGE 2	0.00	0.00	1.39	5.87

CROSS SECTIONS - US ROUTE 6

F.A.P. RTE.	SECTION	COUNTY	TOTAL SHEETS	SHEET NO.
351	3277R	COOK	541	409
STA.		TO STA.		
FED. ROAD DIST. NO.		ILLINOIS	FED. AID PROJECT	
			CONTRACT	NO. 60774

FINAL SURVEY
NOTE BOOK
NO.
SURVEYED
PLOTTED
TYPED
AREAS
BY
DATE
AREAS CHECKED

ORIGINAL SURVEY
NOTE BOOK
NO.
SURVEYED
PLOTTED
TYPED
AREAS
BY
DATE
AREAS CHECKED

HOYNE AVENUE

MATCH LINE

185.726
186.145

EX.GAS

EX. WM
150mm DIA.

1+190.778

HOYNE AVENUE

MATCH LINE

TEMP.CONST.EASEMENT

EX. ROW

185.749
186.098

EX. ROW

PROP. ROW

EX.GAS

EX. WM
150mm DIA.

	CUT AREA (SUITABLE) SQ-M	CUT AREA (UNSUITABLE) SQ-M	FILL AREA SQ-M	NON-SPECIAL SQ-M
STAGE 1	0.15	0.60	3.99	0.00
STAGE 2	0.78	1.05	0.97	0.00

1+175.000

PR. SS
1050mm DIA.

CROSS SECTIONS - US ROUTE 6

F.A.P. RTE.	SECTION	COUNTY	TOTAL SHEETS	SHEET NO.
351	3277R	COOK	541	410
STA.		TO STA.		
FED. ROAD DIST. NO.		ILLINOIS	FED. AID PROJECT	
			CONTRACT	NO. 60774

FINAL SURVEY
NOTE BOOK
NO.
SURVEYED
PLOTTED
MYLAR DATE
AREAS CHECKED
BY
DATE

EXISTING ENTRANCE
TO BE CLOSED

EX. ROW
EX. FENCE

1:4
1:4

185.717
186.171

EX. WM
150mm DIA.

1+205.973

ORIGINAL SURVEY
NOTE BOOK
NO.
SURVEYED
PLOTTED
MYLAR DATE
AREAS CHECKED
BY
DATE

EX. ROW
EX. FENCE

1:4
1:4

185.712
186.167

EX. ROW
PROP. ROW

EX.GAS

EX. WM
150mm DIA.

	CUT AREA (SUITABLE) SQ-M	CUT AREA (UNSUITABLE) SQ-M	FILL AREA SQ-M	NON-SPECIAL SQ-M
STAGE 1	0.00	0.67	5.35	0.00
STAGE 2	0.47	0.96	2.72	0.00


1+200.000
PR. SS
1050mm DIA.

CROSS SECTIONS - US ROUTE 6

F.A.P. RTE.	SECTION	COUNTY	TOTAL SHEETS	SHEET NO.
351	3277R	COOK	541	411
STA.		TO STA.		
FED. ROAD DIST. NO.		ILLINOIS	FED. AID PROJECT	
			CONTRACT NO. 60774	

FINAL SURVEY
NOTE BOOK
NO.
SURVEYED
PLOTTED
TRACED
AREAS
AREAS CHECKED
BY
DATE


ORIGINAL SURVEY
NOTE BOOK
NO.
SURVEYED
PLOTTED
TRACED
AREAS
AREAS CHECKED
BY
DATE

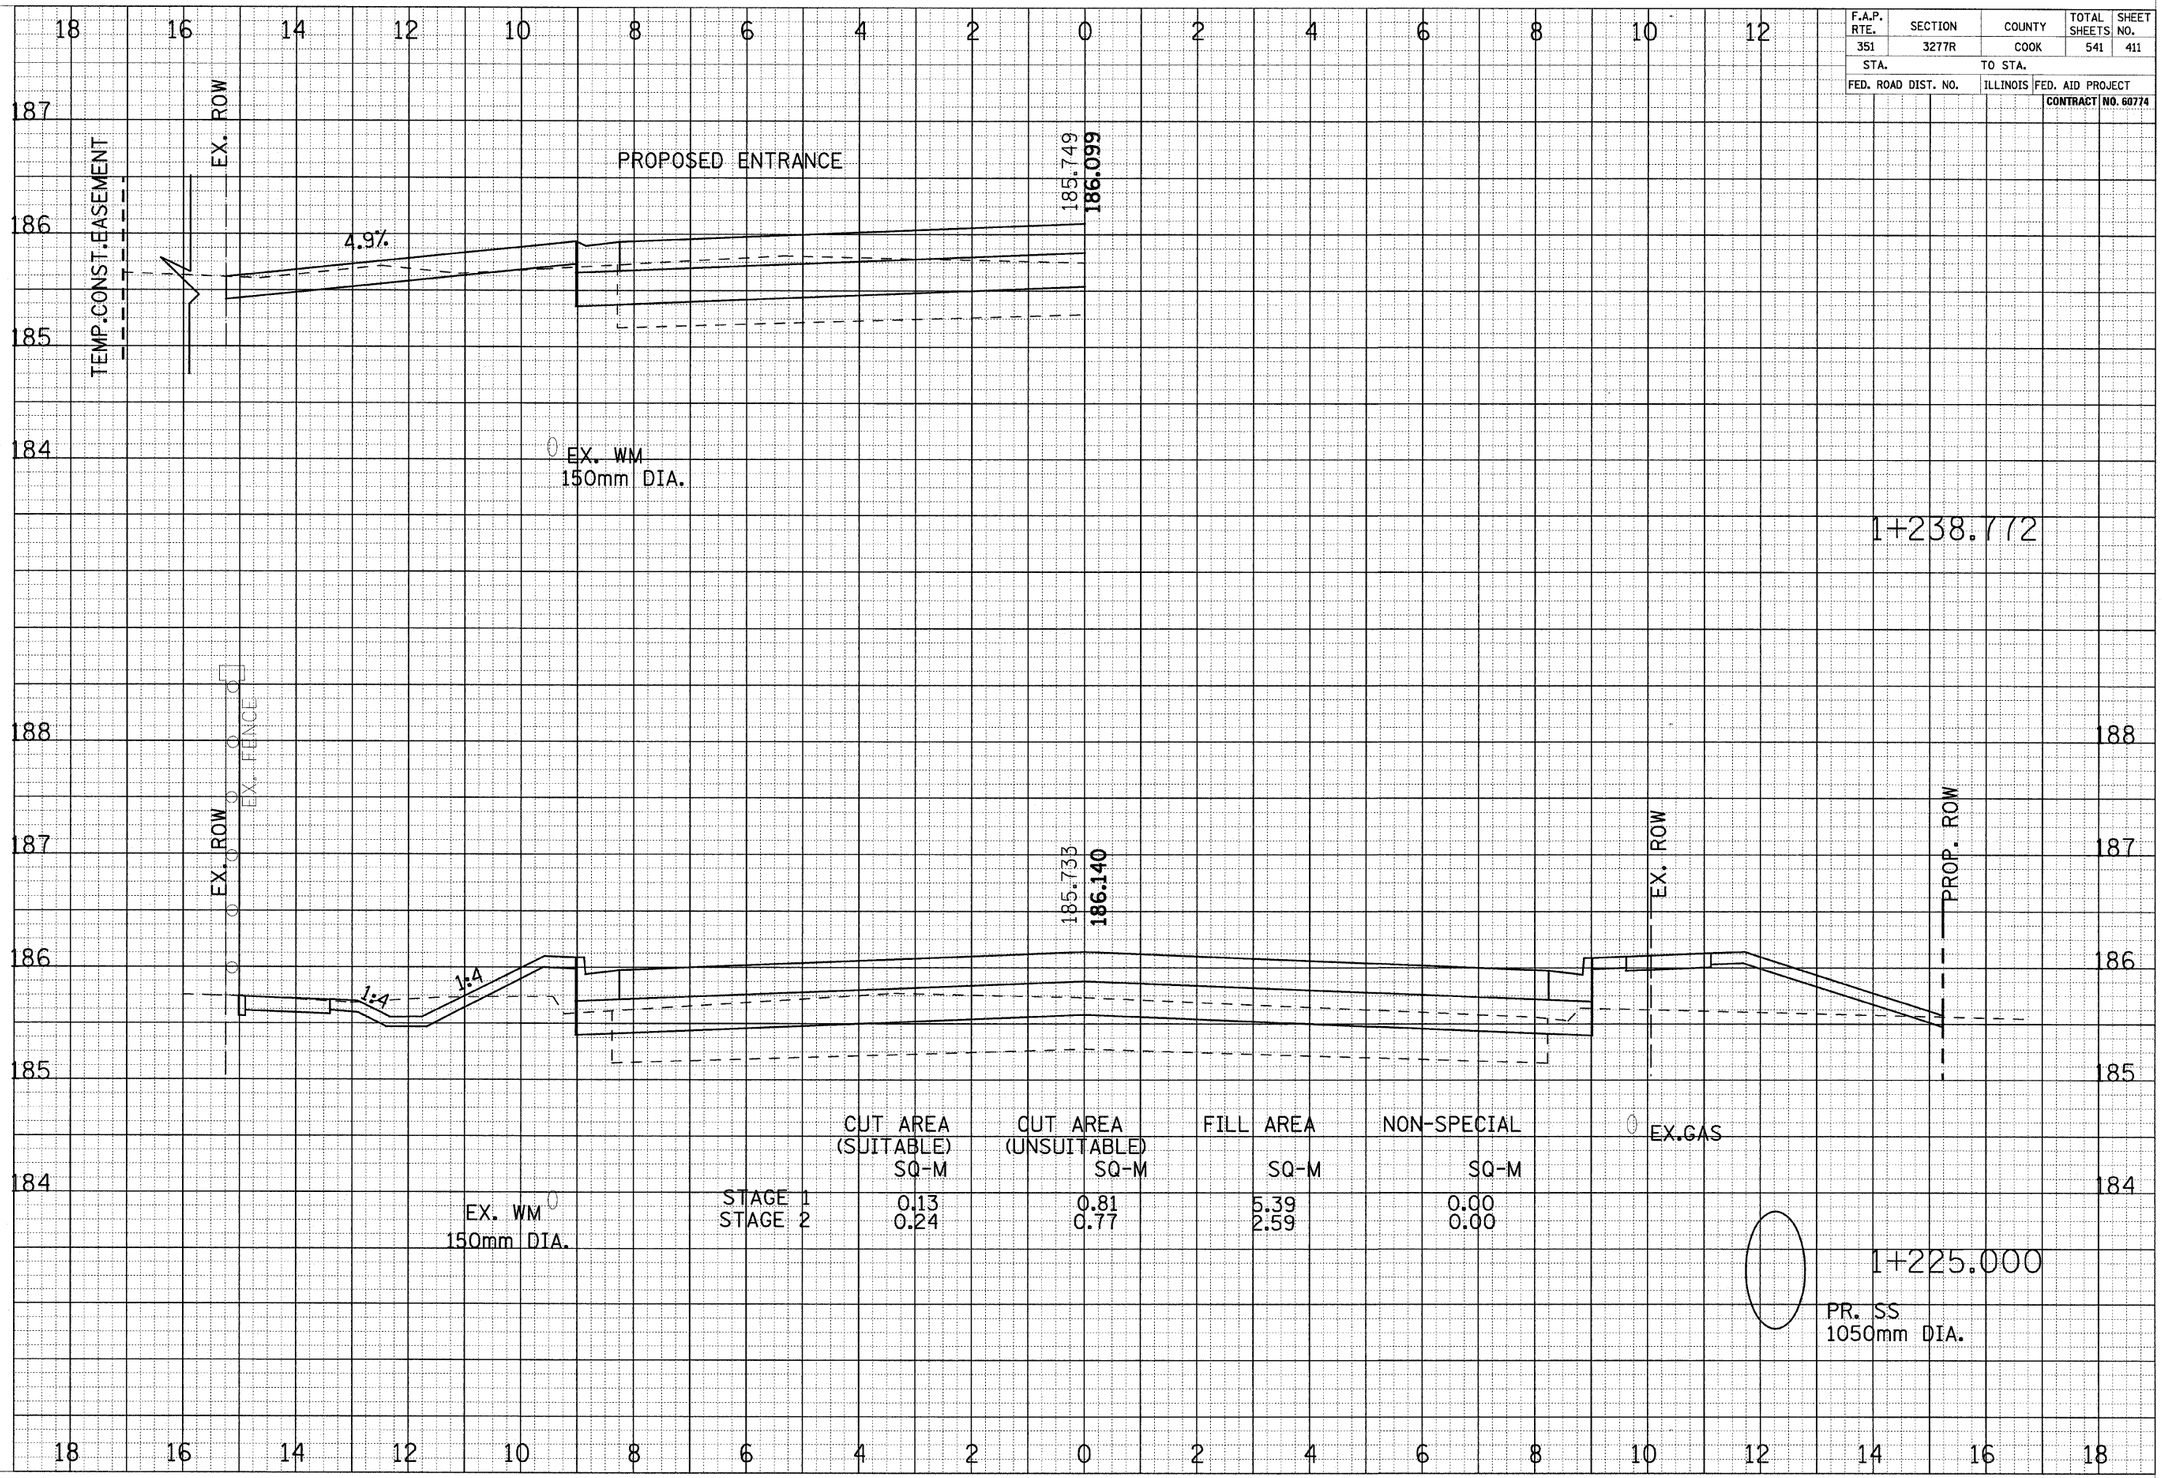

	CUT AREA (SUITABLE) SQ-M	CUT AREA (UNSUITABLE) SQ-M	FILL AREA SQ-M	NON-SPECIAL SQ-M
STAGE 1	0.13	0.81	5.39	0.00
STAGE 2	0.24	0.77	2.59	0.00

CROSS SECTIONS - US ROUTE 6

F.A.P. RTE.	SECTION	COUNTY	TOTAL SHEETS	SHEET NO.
351	3277R	COOK	541	412
STA.		TO STA.		
FED. ROAD DIST. NO.		ILLINOIS	FED. AID PROJECT	
			CONTRACT	NO. 60774

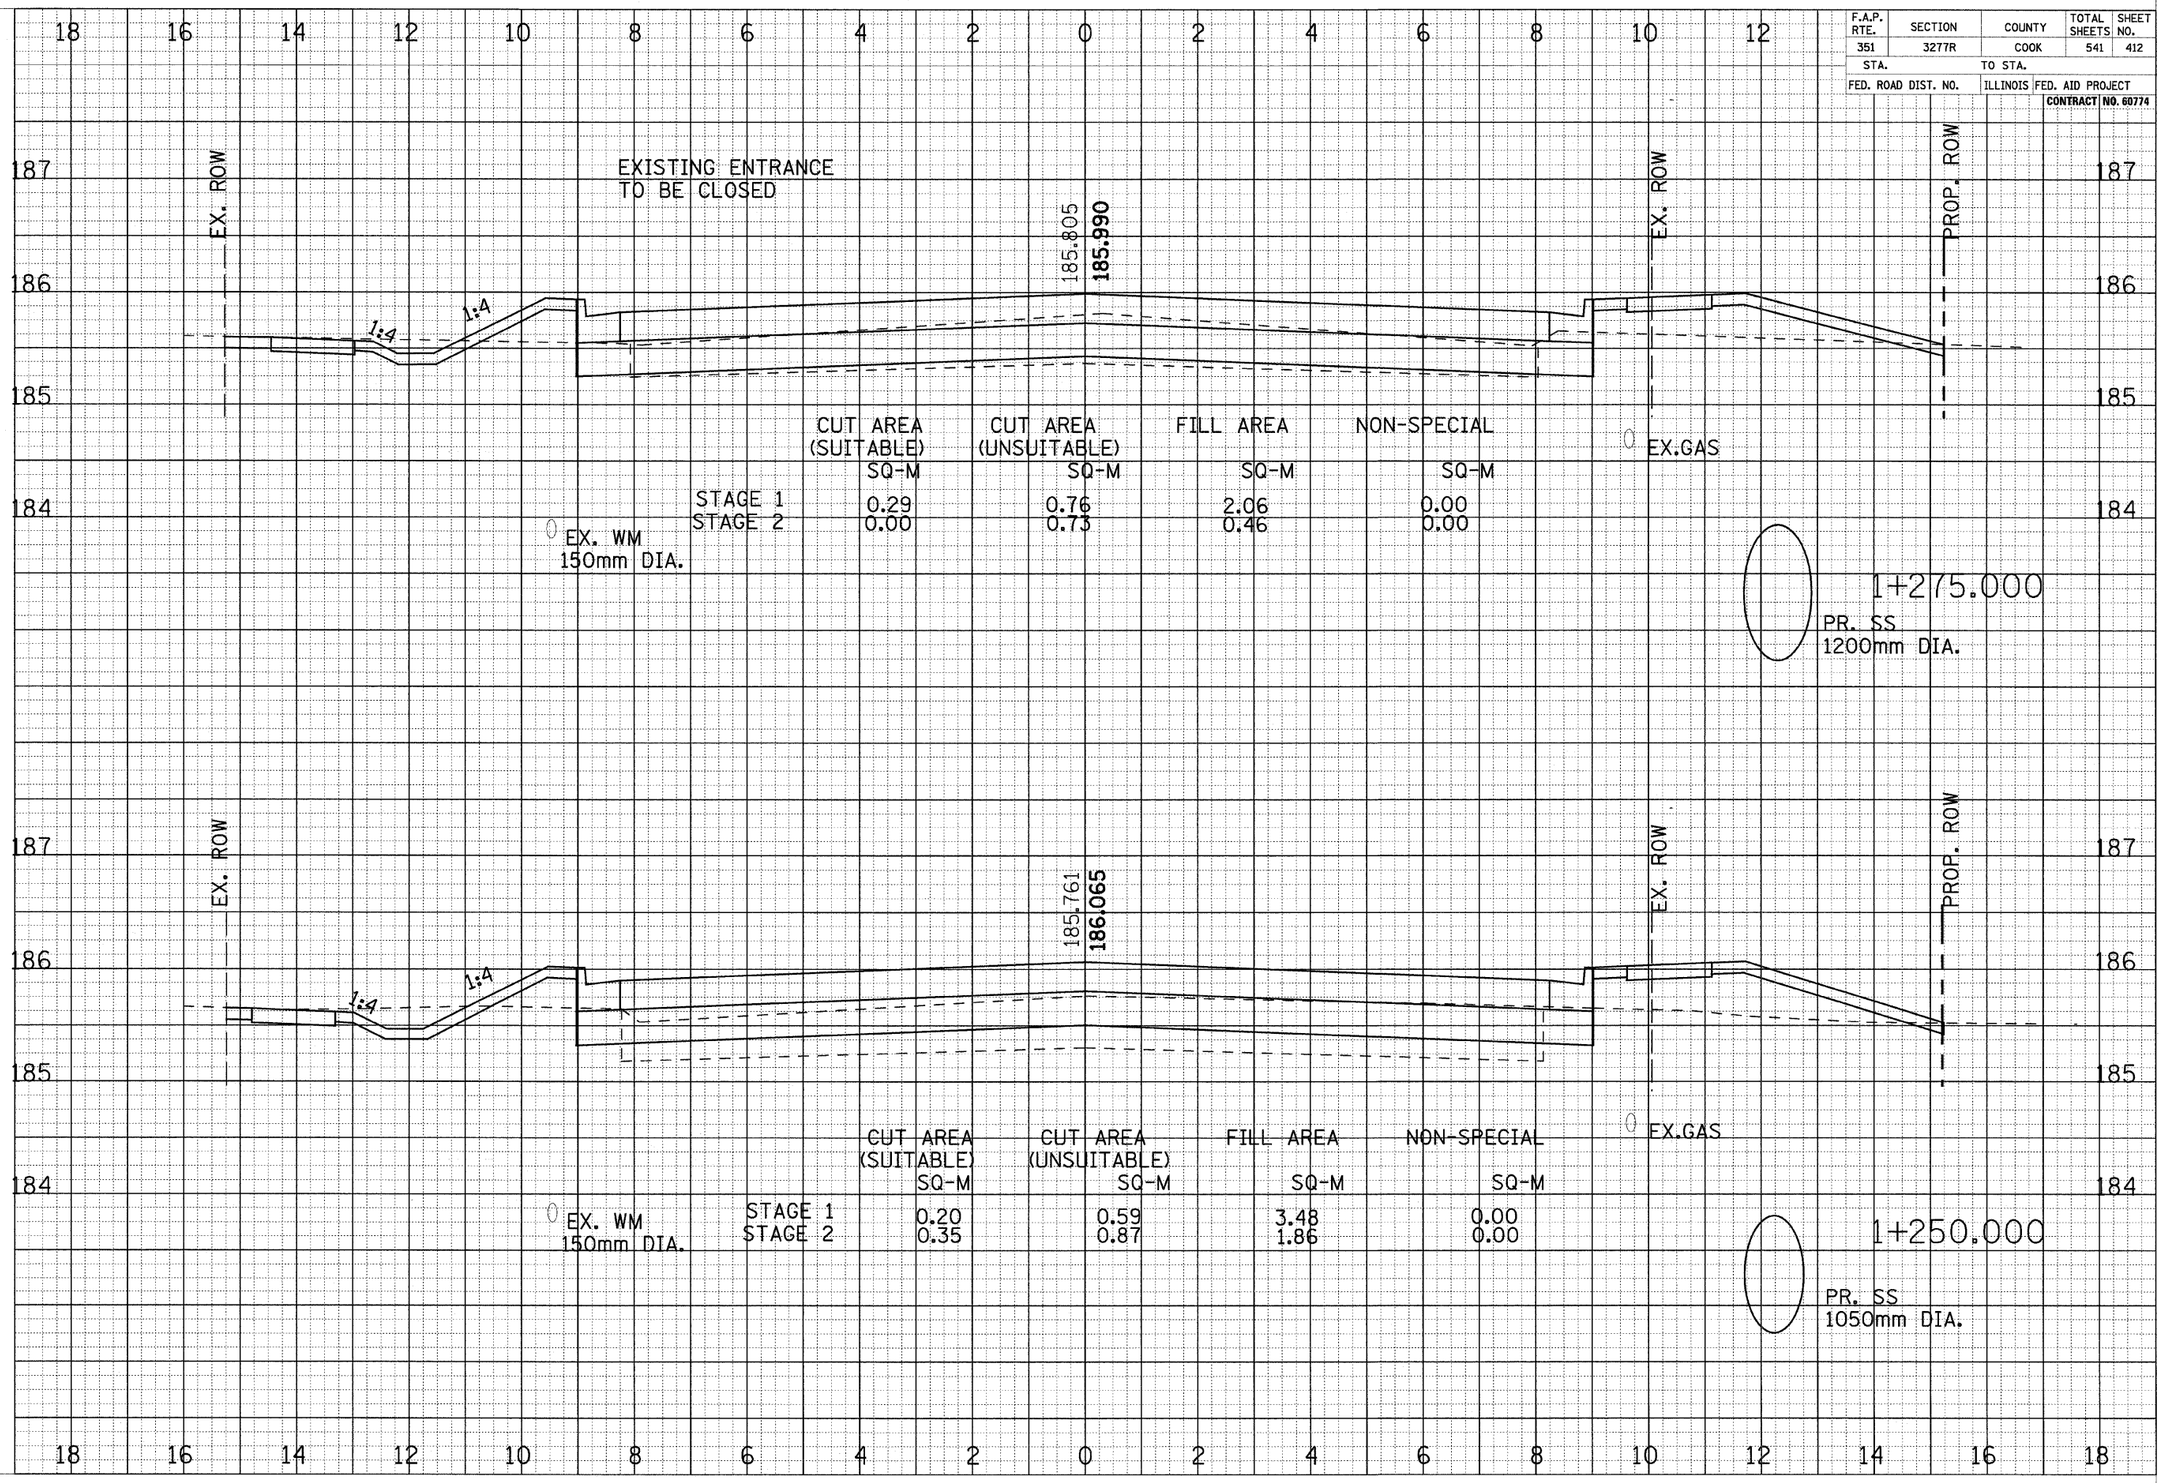


	CUT AREA (SUITABLE) SQ-M	CUT AREA (UNSUITABLE) SQ-M	FILL AREA SQ-M	NON-SPECIAL SQ-M
STAGE 1	0.29	0.76	2.06	0.00
STAGE 2	0.00	0.73	0.46	0.00

	CUT AREA (SUITABLE) SQ-M	CUT AREA (UNSUITABLE) SQ-M	FILL AREA SQ-M	NON-SPECIAL SQ-M
STAGE 1	0.20	0.59	3.48	0.00
STAGE 2	0.35	0.87	1.86	0.00

CROSS SECTIONS - US ROUTE 6

F.A.P. RTE.	SECTION	COUNTY	TOTAL SHEETS	SHEET NO.
351	3277R	COOK	541	413
STA.		TO STA.		
FED. ROAD DIST. NO.	ILLINOIS	FED. AID PROJECT		
		CONTRACT NO. 60774		

FINAL SURVEY
NOTE BOOK
NO.
SURVEYED BY
PLOTTED DATE
TYPING DATE
AREAS CHECKED
AREAS CHECKED DATE

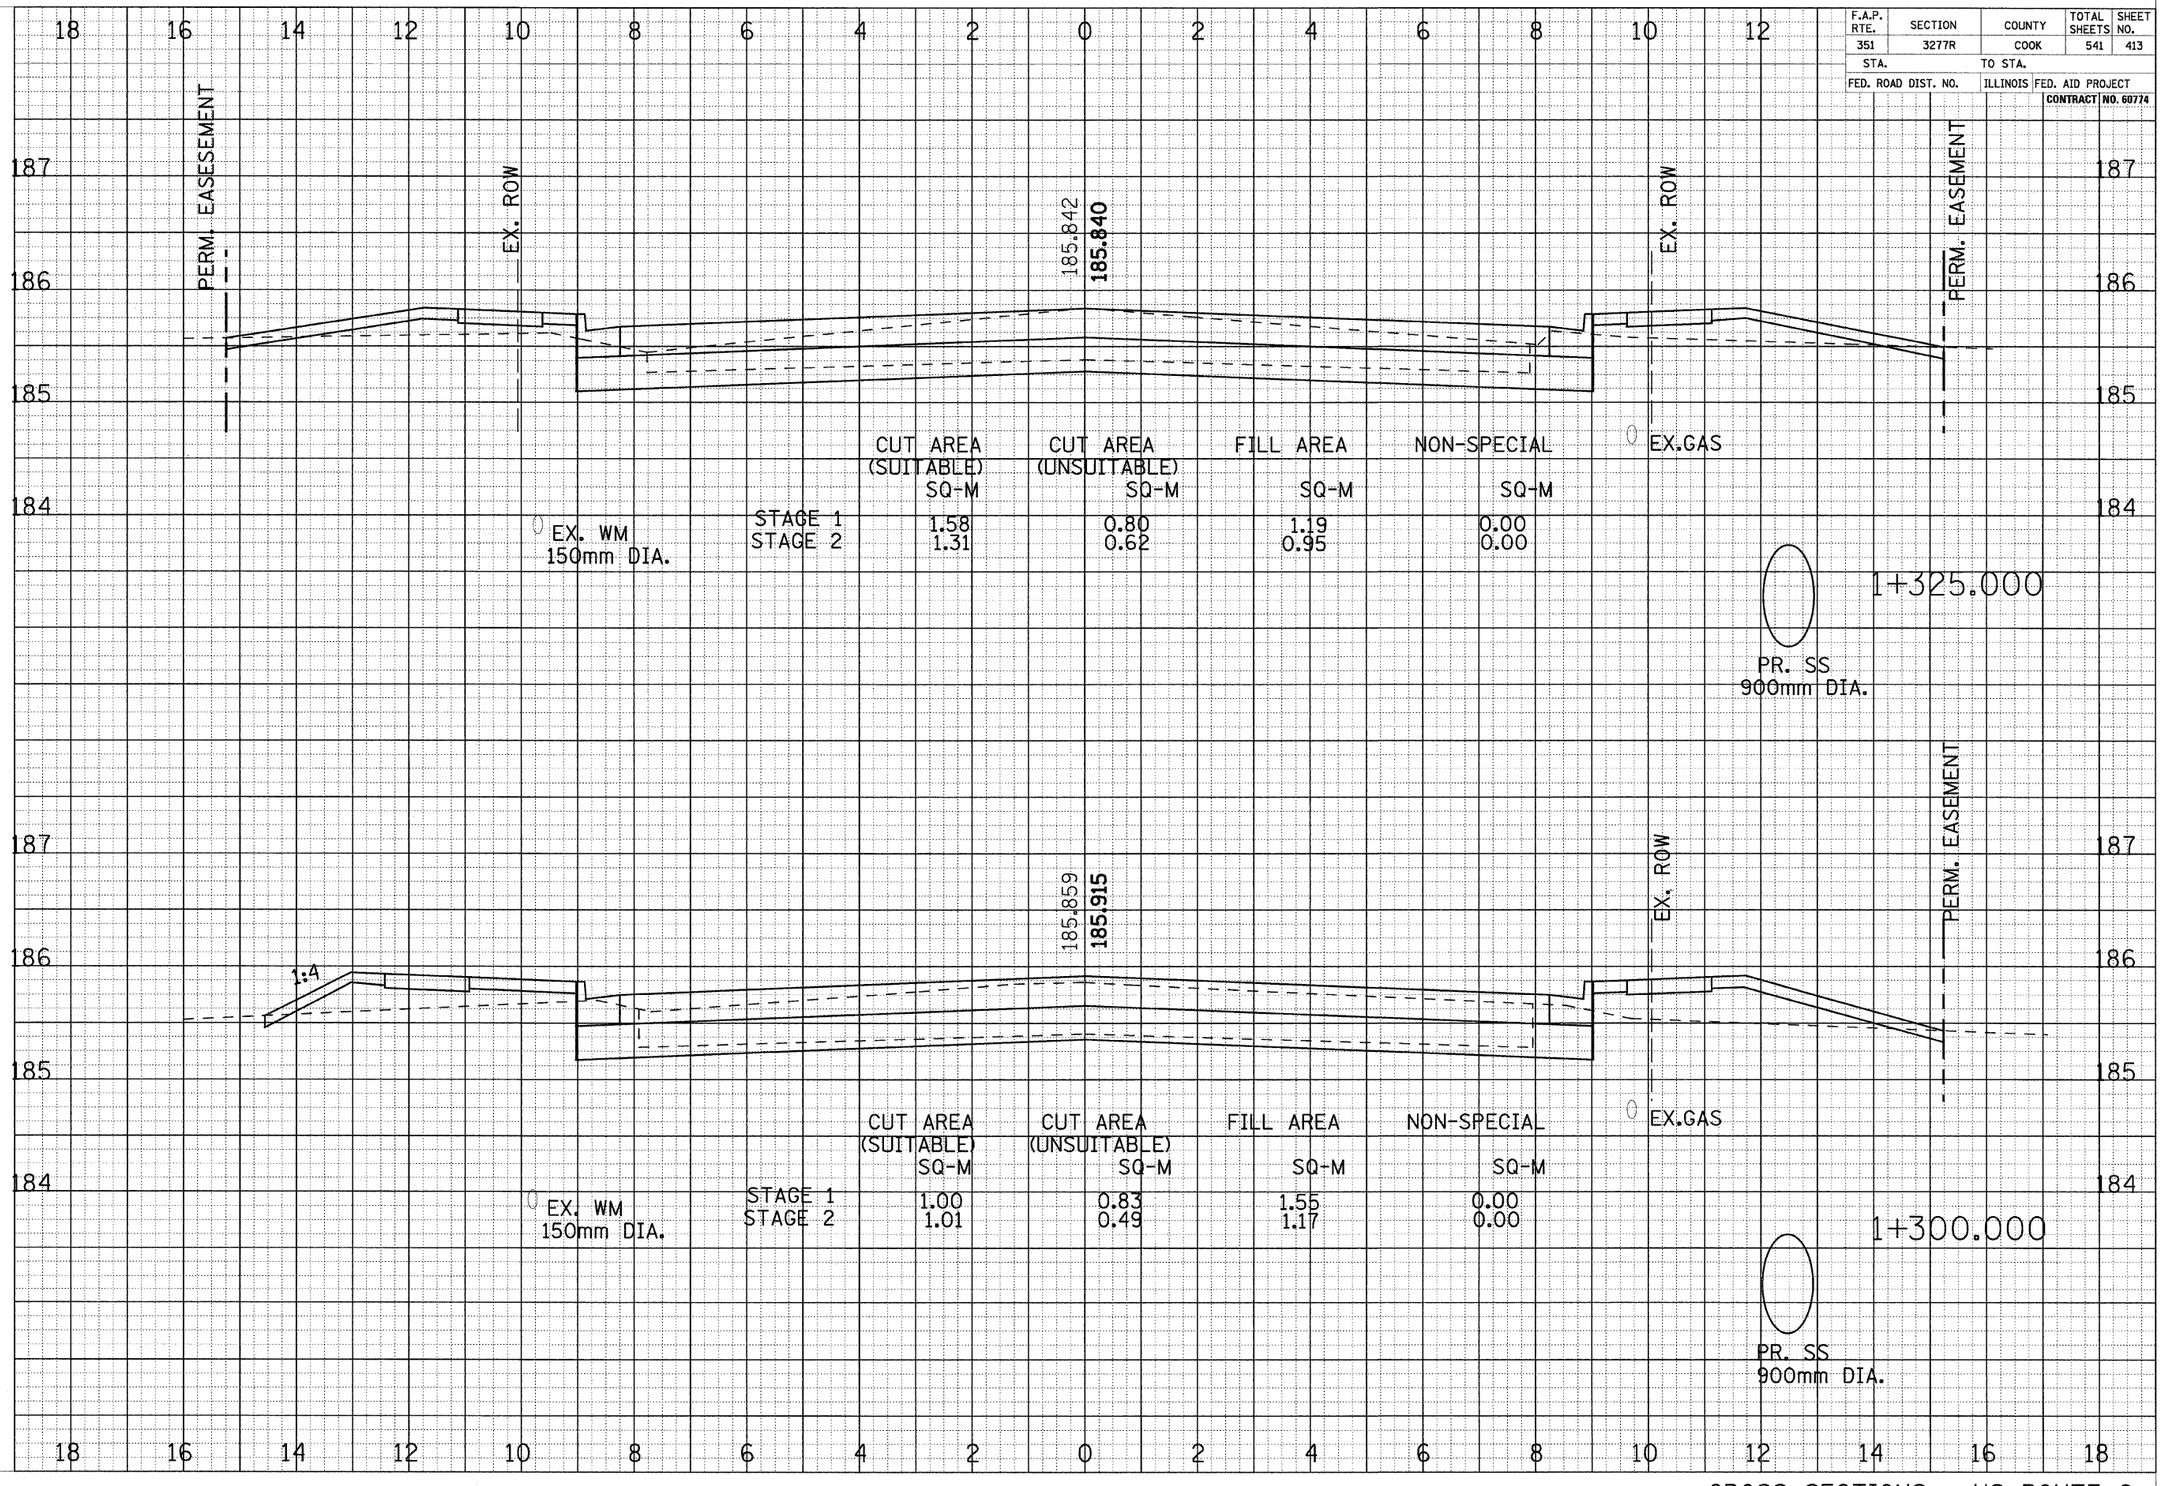


	CUT AREA (SUITABLE) SQ-M	CUT AREA (UNSUITABLE) SQ-M	FILL AREA SQ-M	NON-SPECIAL SQ-M
STAGE 1	1.58	0.80	1.19	0.00
STAGE 2	1.31	0.62	0.95	0.00

	CUT AREA (SUITABLE) SQ-M	CUT AREA (UNSUITABLE) SQ-M	FILL AREA SQ-M	NON-SPECIAL SQ-M
STAGE 1	1.00	0.83	1.55	0.00
STAGE 2	1.01	0.49	1.17	0.00

CROSS SECTIONS - US ROUTE 6

F.A.P. RTE.	SECTION	COUNTY	TOTAL SHEETS	SHEET NO.
351	3277R	COOK	541	414
STA.		TO STA.		
FED. ROAD DIST. NO.		ILLINOIS	FED. AID PROJECT	
			CONTRACT	NO. 60774


FINAL SURVEY NOTE BOOK NO.
DATE
BY
SURVEYED
PLOTTED
TYPICAL SECT.
AREAS
AREAS CHECKED

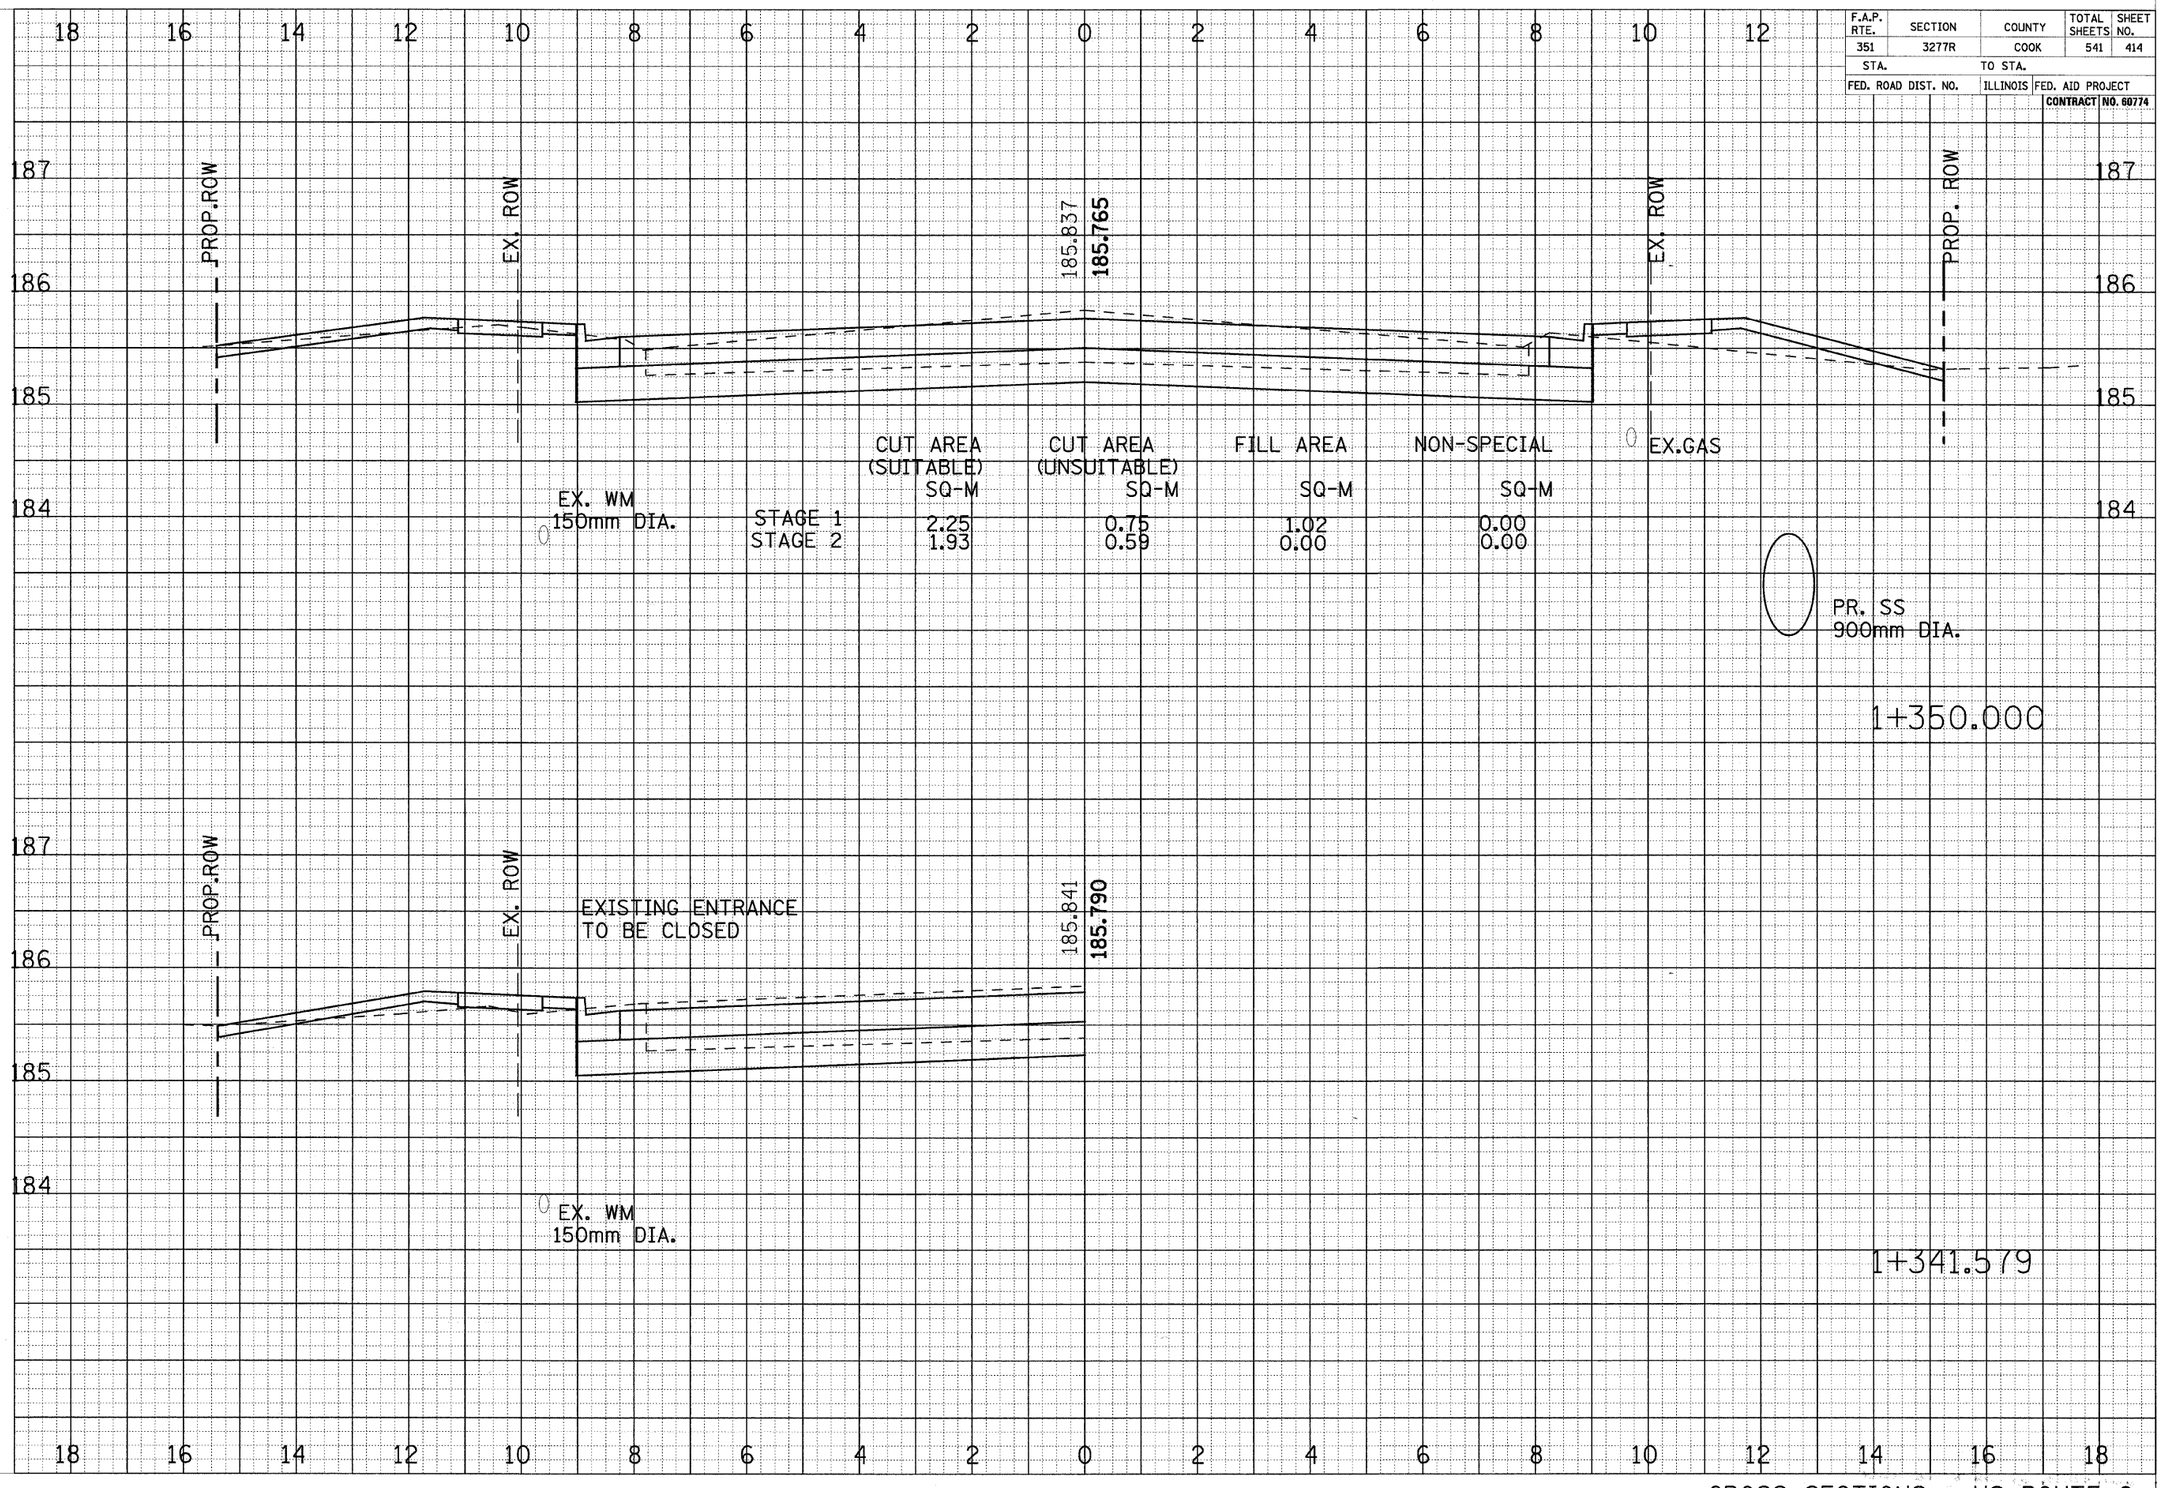

	CUT AREA (SUITABLE) SQ-M	CUT AREA (UNSUITABLE) SQ-M	FILL AREA SQ-M	NON-SPECIAL SQ-M
STAGE 1	2.25	0.75	1.02	0.00
STAGE 2	1.93	0.59	0.00	0.00

F.A.P. RTE.	SECTION	COUNTY	TOTAL SHEETS	SHEET NO.
351	3277R	COOK	541	415
STA.		TO STA.		
FED. ROAD DIST. NO.		ILLINOIS	FED. AID PROJECT	
			CONTRACT	NO. 60774

FINAL SURVEY
NOTE BOOK
NO.
BY
DATE
SURVEYED
PLOTTED
TYPING DATE
AREAS
AREAS CHECKED

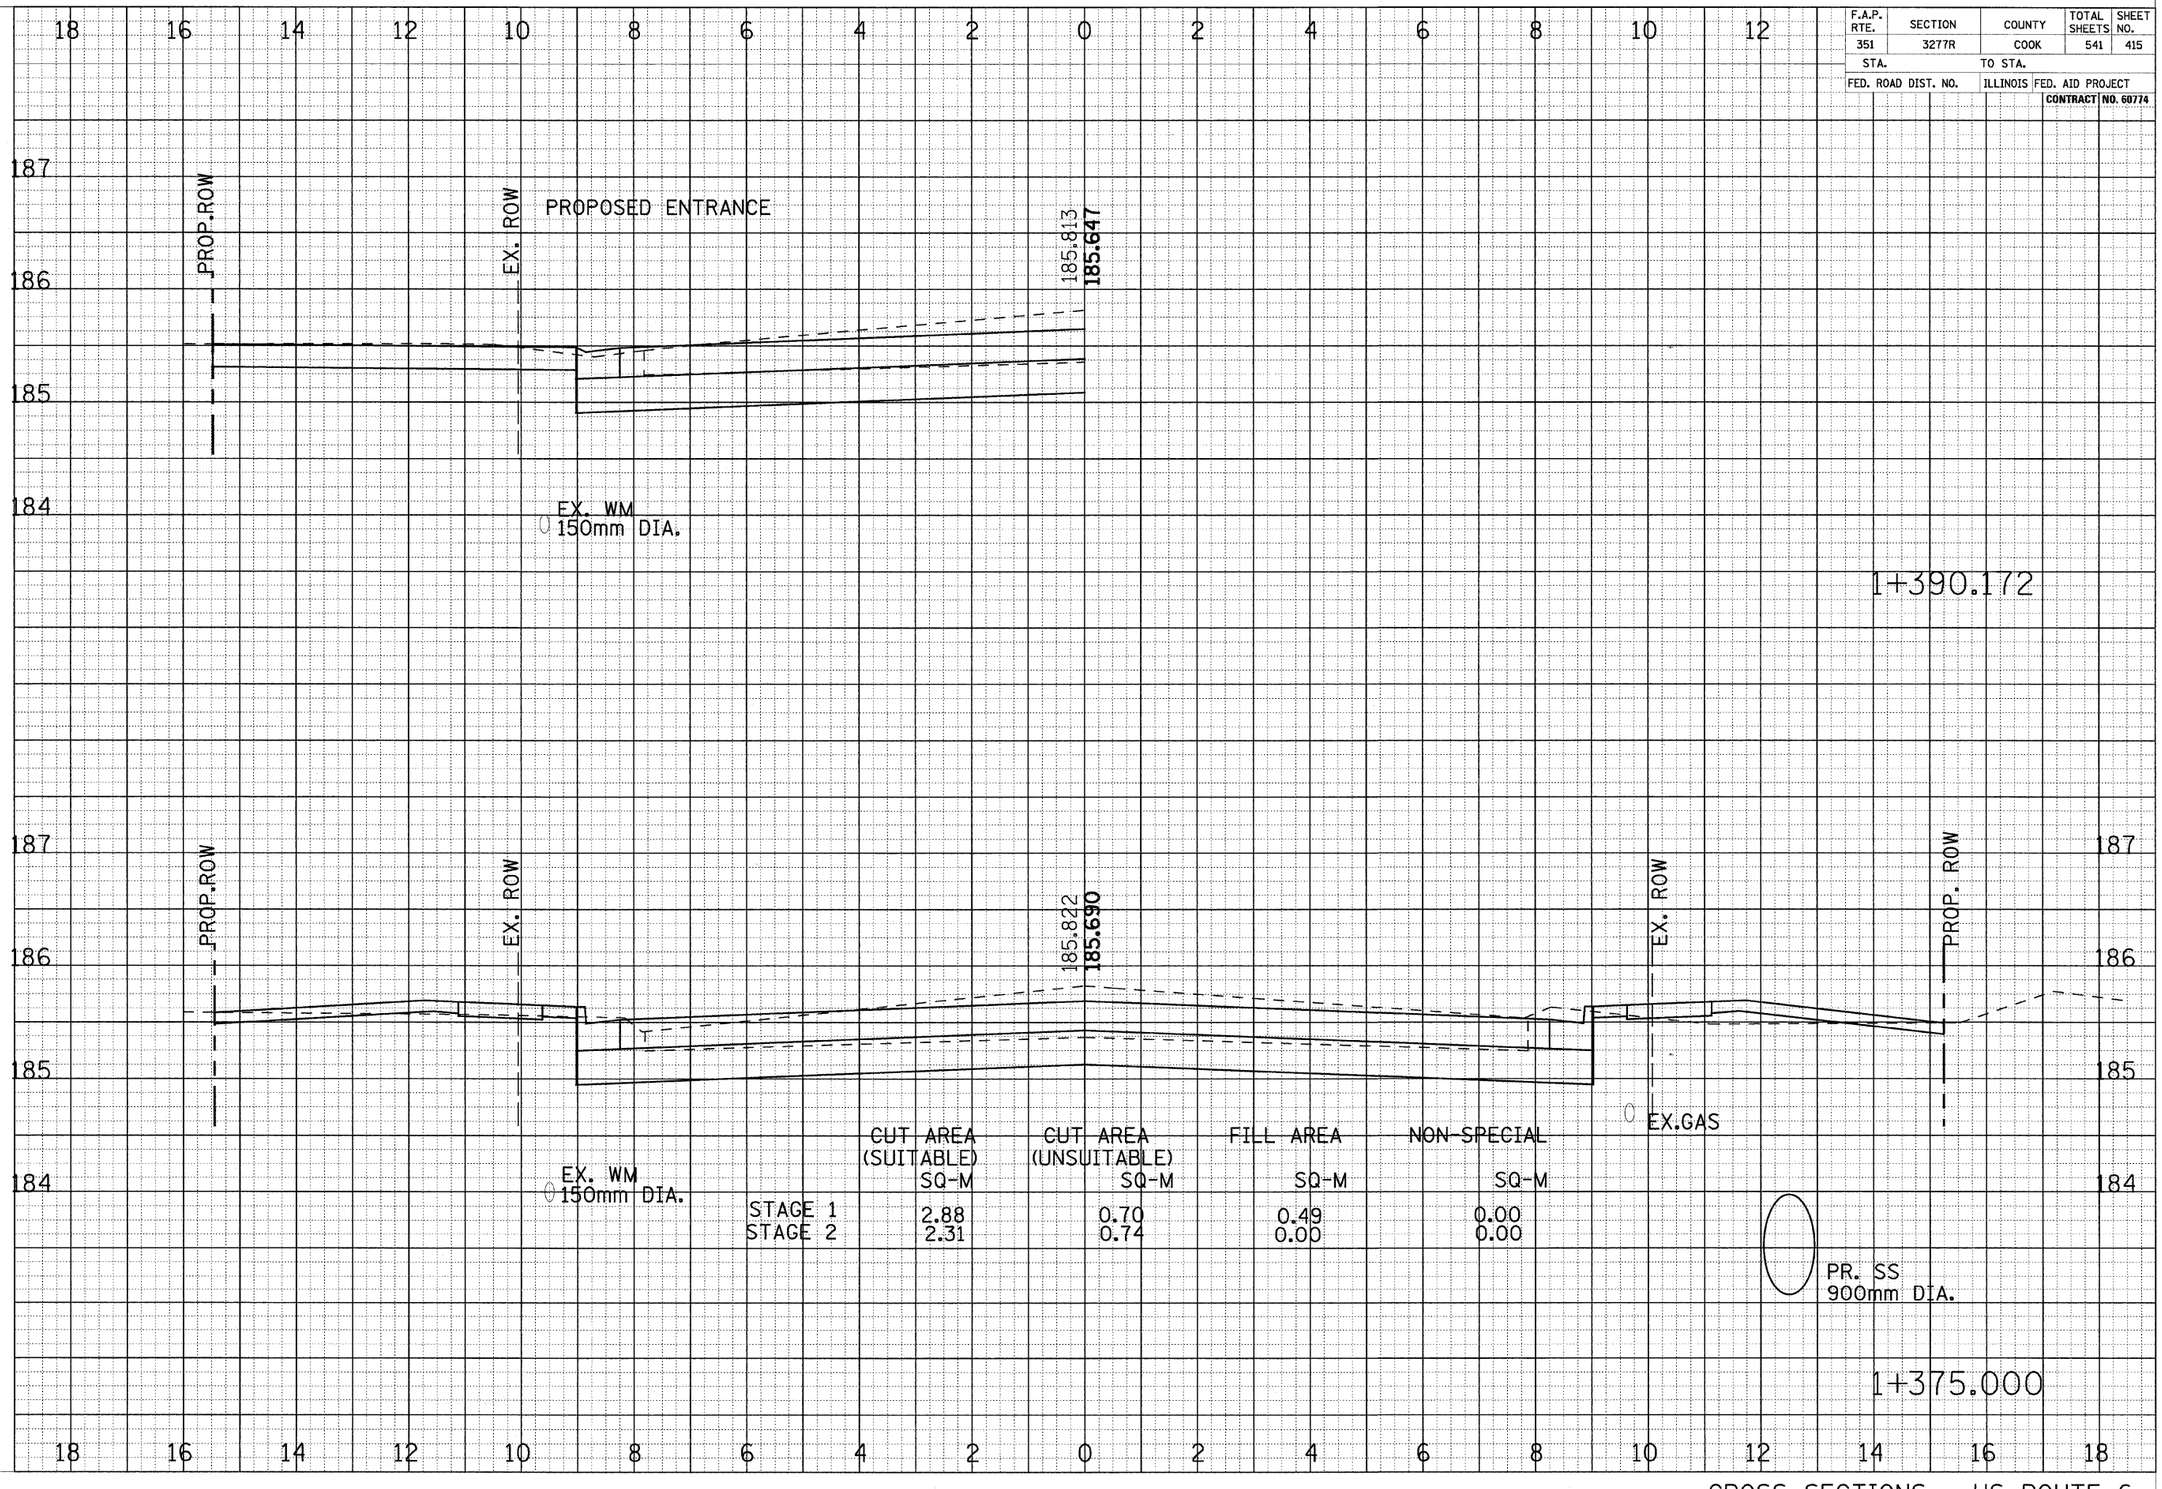


	CUT AREA (SUITABLE) SQ-M	CUT AREA (UNSUITABLE) SQ-M	FILL AREA SQ-M	NON-SPECIAL SQ-M
STAGE 1	2.88	0.70	0.49	0.00
STAGE 2	2.31	0.74	0.00	0.00

CROSS SECTIONS - US ROUTE 6

F.A.P. RTE.	SECTION	COUNTY	TOTAL SHEETS	SHEET NO.
351	3277R	COOK	541	416
STA.		TO STA.		
FED. ROAD DIST. NO.		ILLINOIS	FED. AID PROJECT	
			CONTRACT	NO. 60774

FINAL SURVEY
NOTE BOOK
NO.
SURVEYED
PLOTTED
TYPICALS
AREAS
AREAS CHECKED
BY
DATE

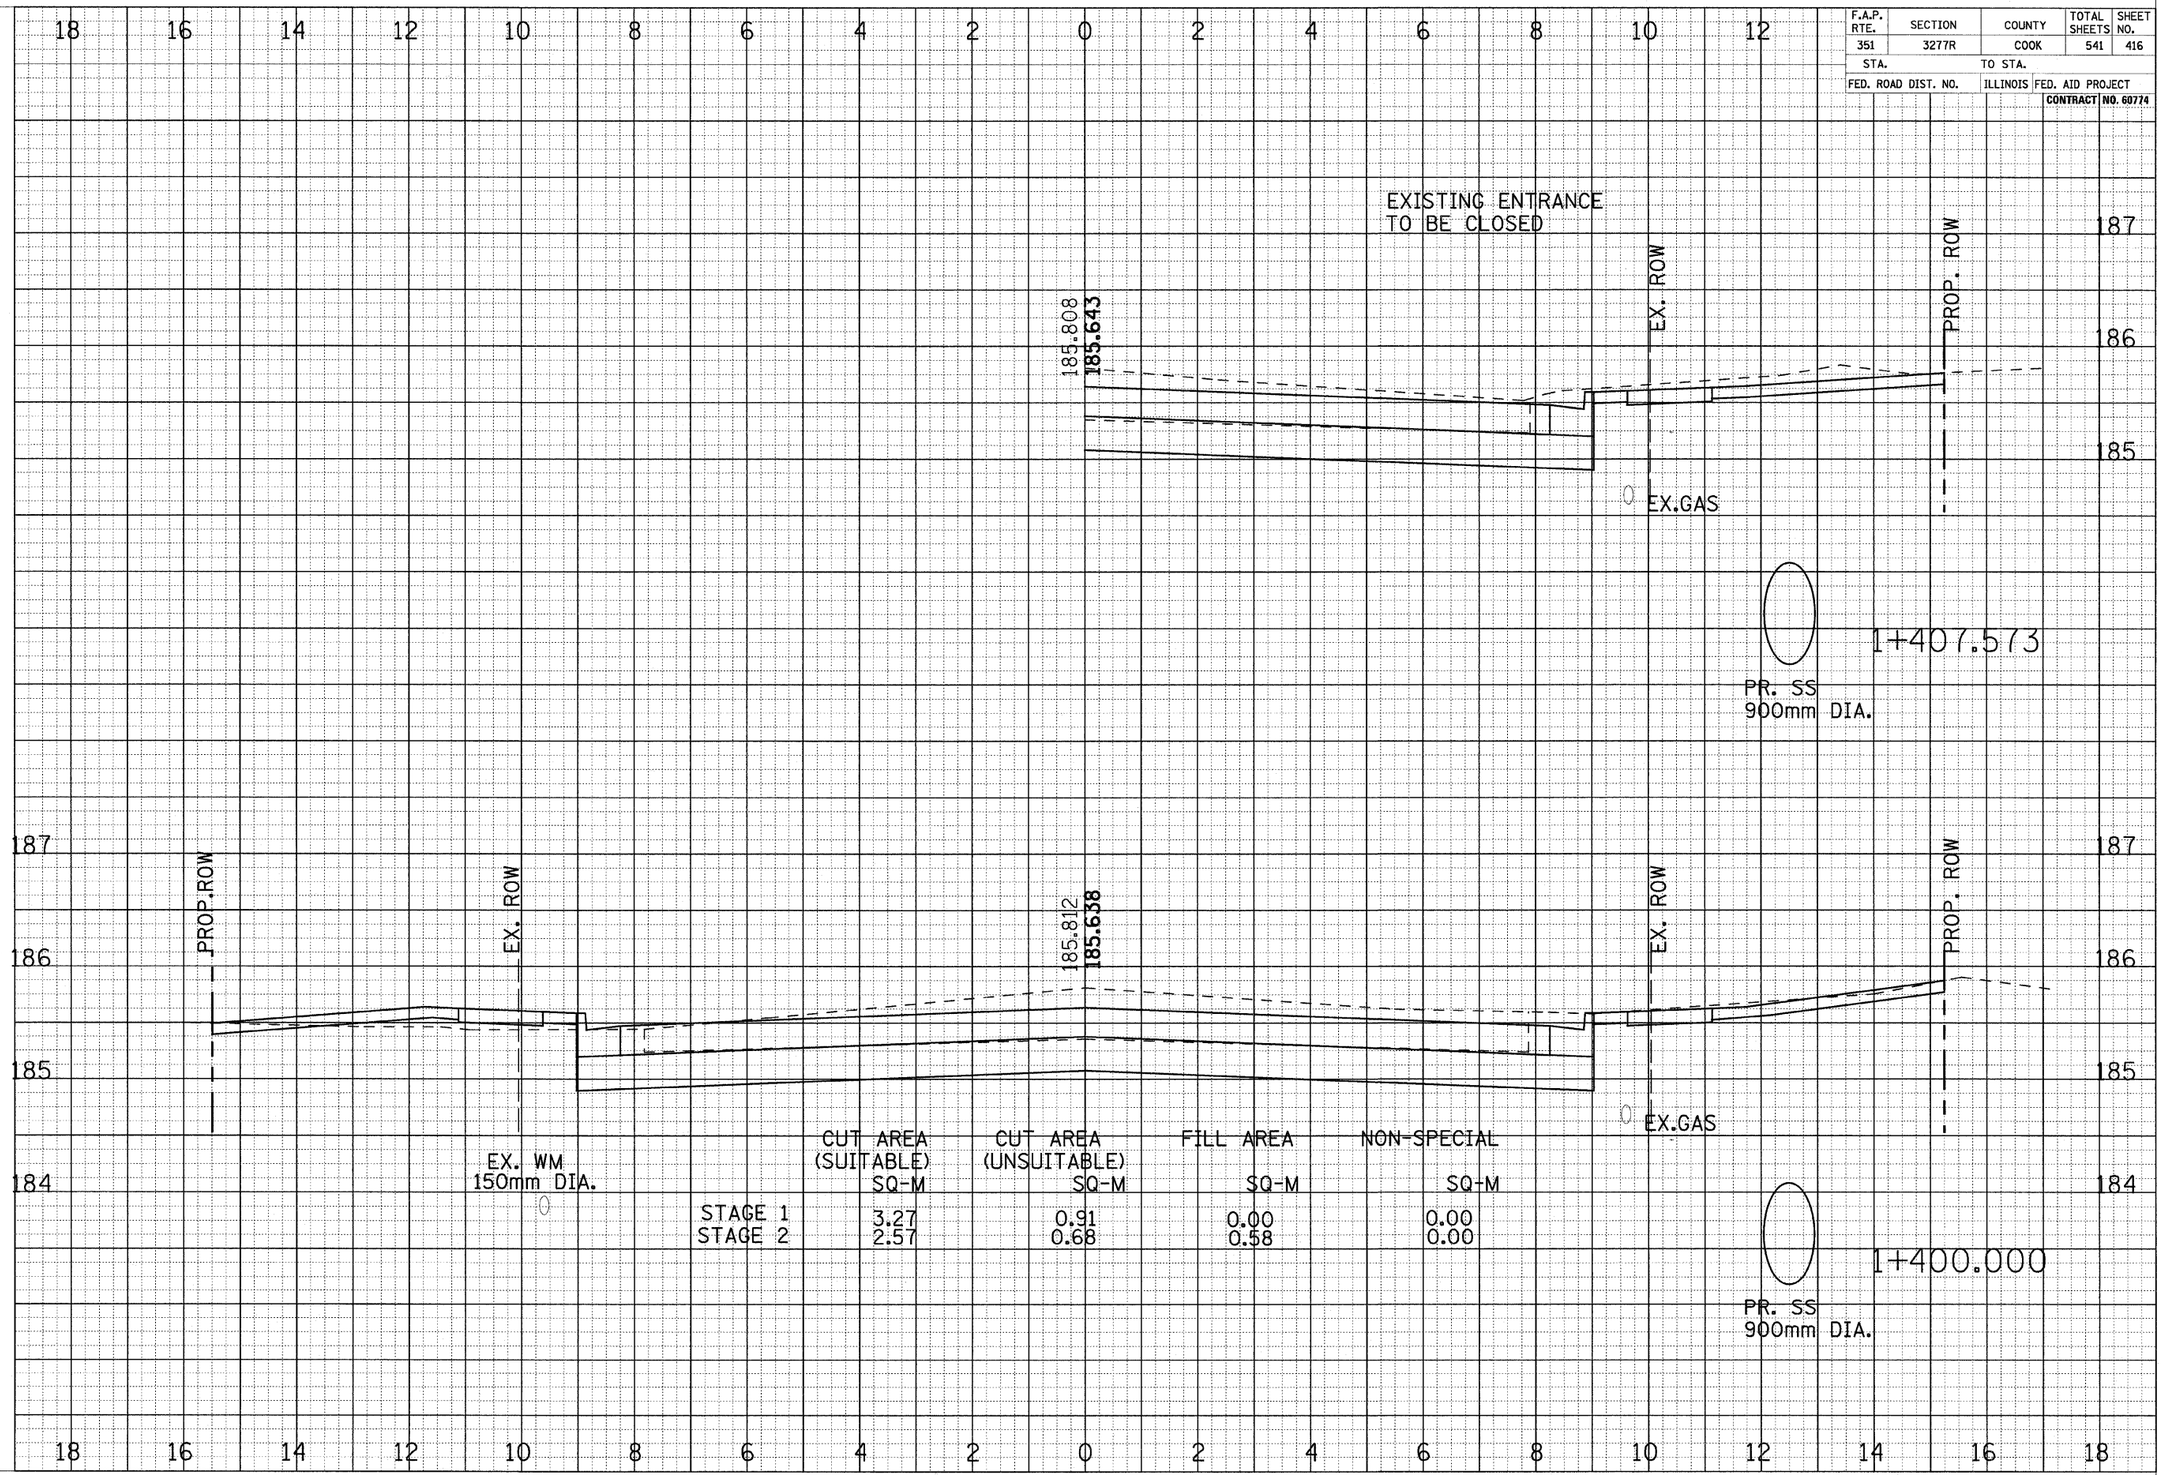

	CUT AREA (SUITABLE) SQ-M	CUT AREA (UNSUITABLE) SQ-M	FILL AREA SQ-M	NON-SPECIAL SQ-M
STAGE 1	3.27	0.91	0.00	0.00
STAGE 2	2.57	0.68	0.58	0.00


ORIGINAL SURVEY
NOTE BOOK
NO.
SURVEYED
PLOTTED
TYPICALS
AREAS
AREAS CHECKED
BY
DATE

CROSS SECTIONS - US ROUTE 6

F.A.P. RTE.	SECTION	COUNTY	TOTAL SHEETS	SHEET NO.
351	3277R	COOK	541	417
STA.		TO STA.		
FED. ROAD DIST. NO.		ILLINOIS	FED. AID PROJECT	
			CONTRACT	NO. 60774

FINAL SURVEY
NOTE BOOK
NO.
SURVEYED
PLOTTED
TYPICALS
AREAS
AREAS CHECKED
BY
DATE

ORIGINAL SURVEY
NOTE BOOK
NO.
SURVEYED
PLOTTED
TYPICALS
AREAS
AREAS CHECKED

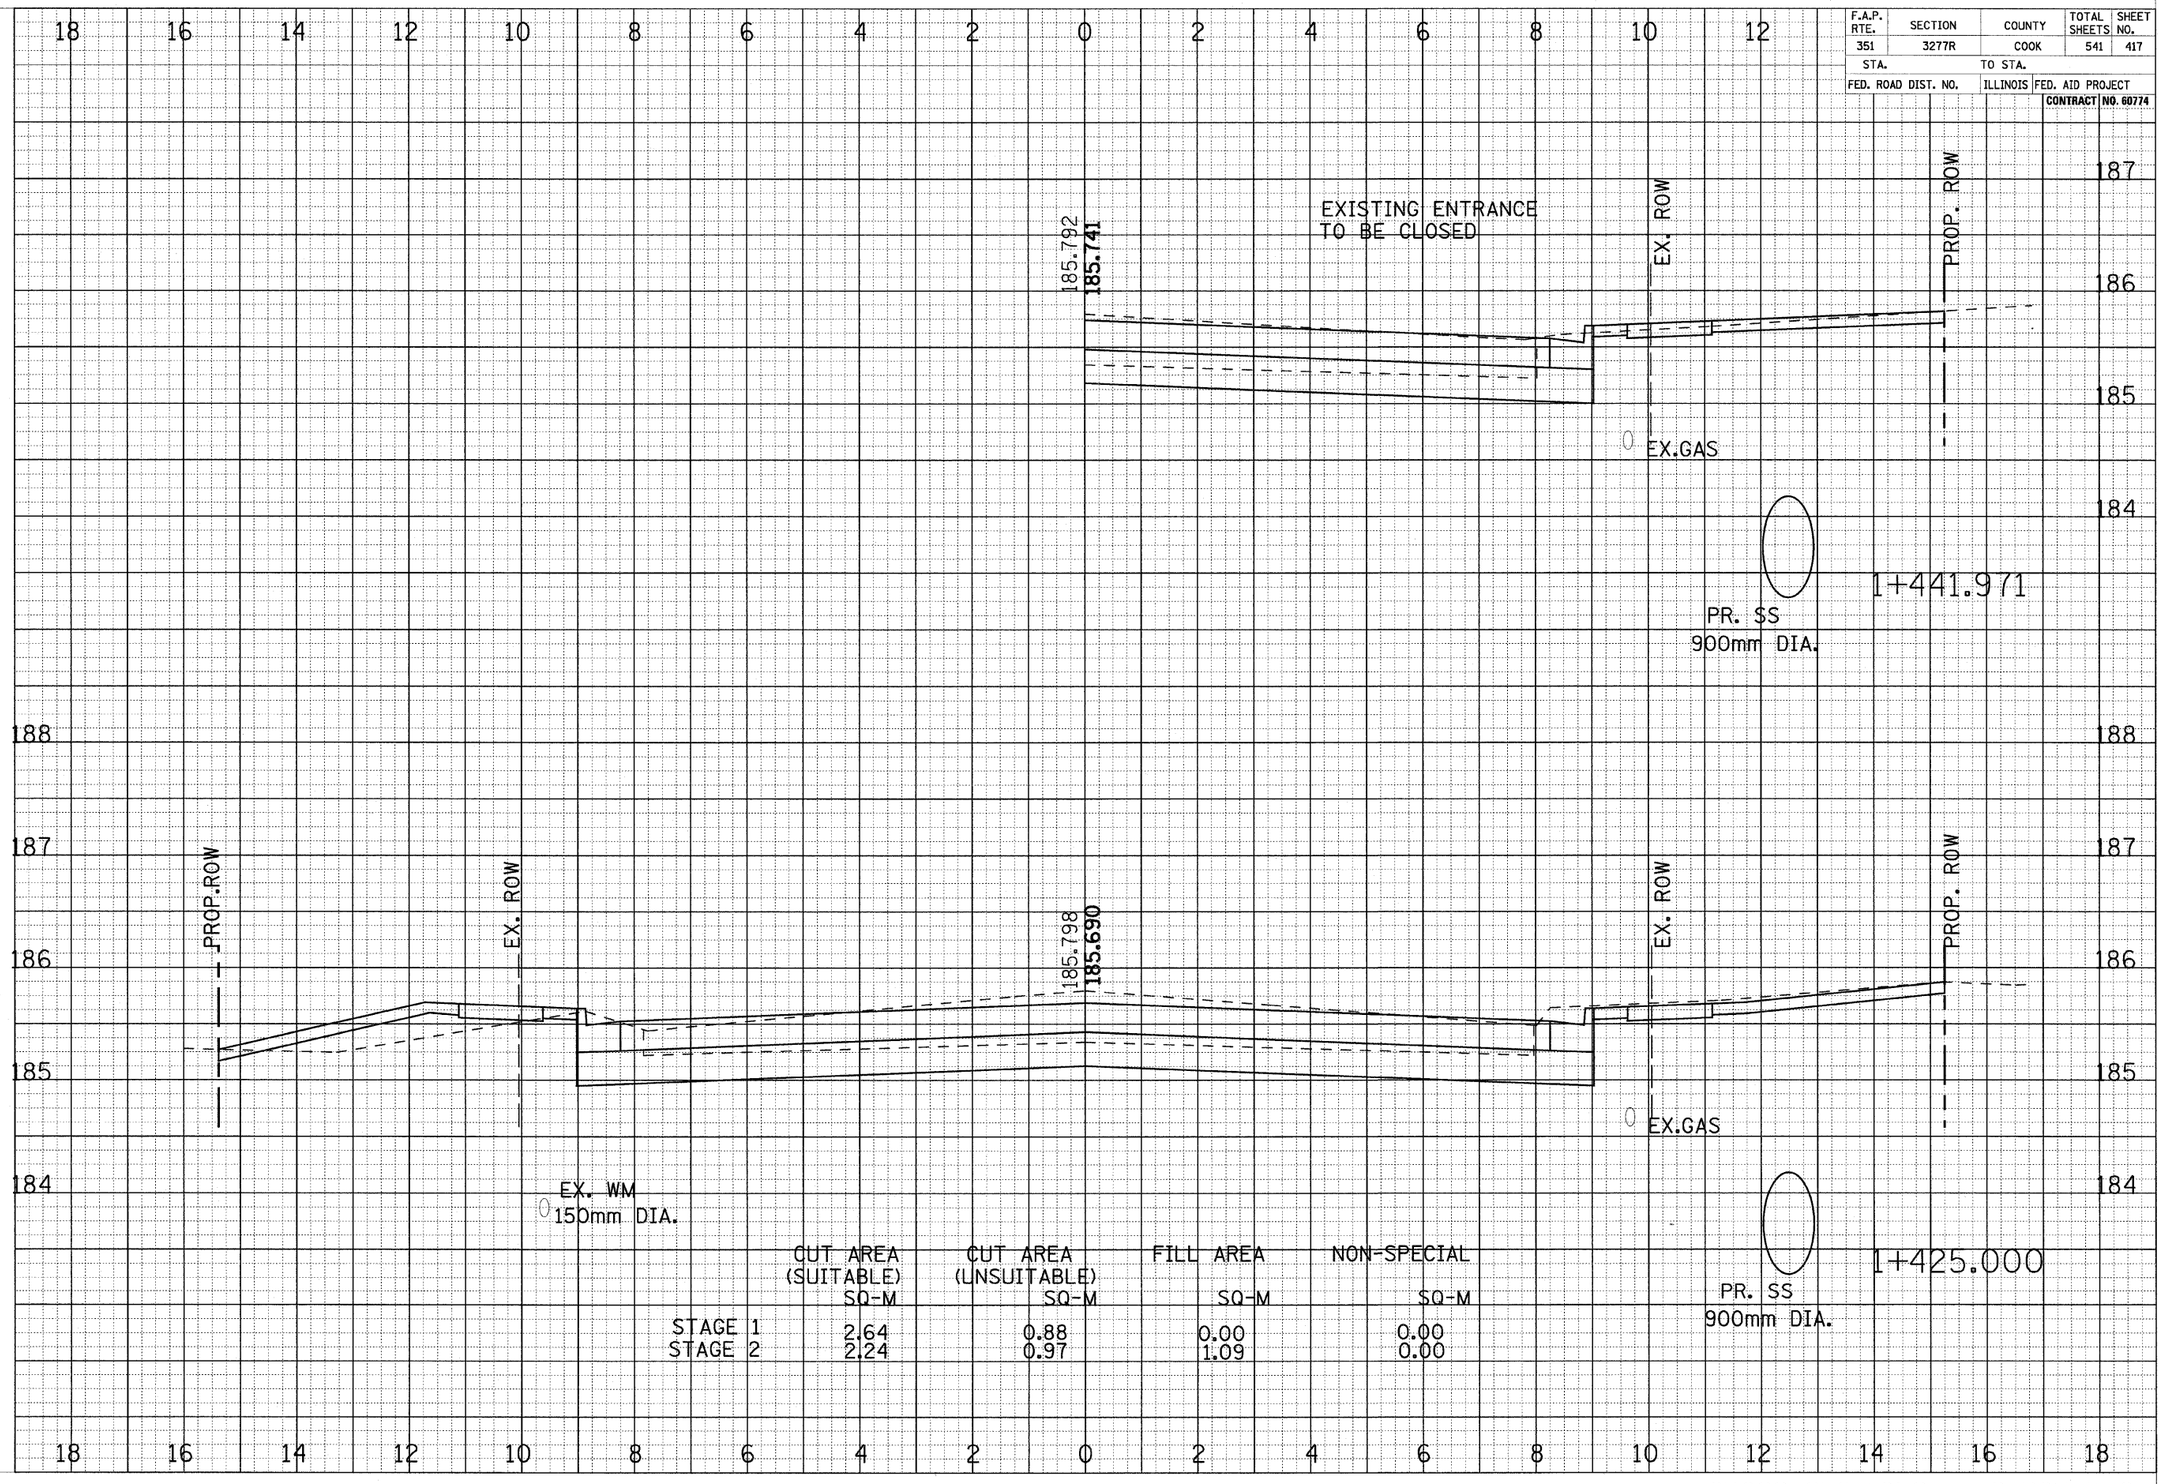


	CUT AREA (SUITABLE) SQ-M	CUT AREA (UNSUITABLE) SQ-M	FILL AREA SQ-M	NON-SPECIAL SQ-M
STAGE 1	2.64	0.88	0.00	0.00
STAGE 2	2.24	0.97	1.09	0.00

CROSS SECTIONS - US ROUTE 6

F.A.P. RTE.	SECTION	COUNTY	TOTAL SHEETS	SHEET NO.
351	3277R	COOK	541	418
STA.		TO STA.		
FED. ROAD DIST. NO.		ILLINOIS	FED. AID PROJECT	
			CONTRACT	NO. 60774

FINAL SURVEY
NOTE BOOK
NO.
BY
DATE
SURVEYED
PLOTTED
CHECKED
AREAS
AREAS CHECKED

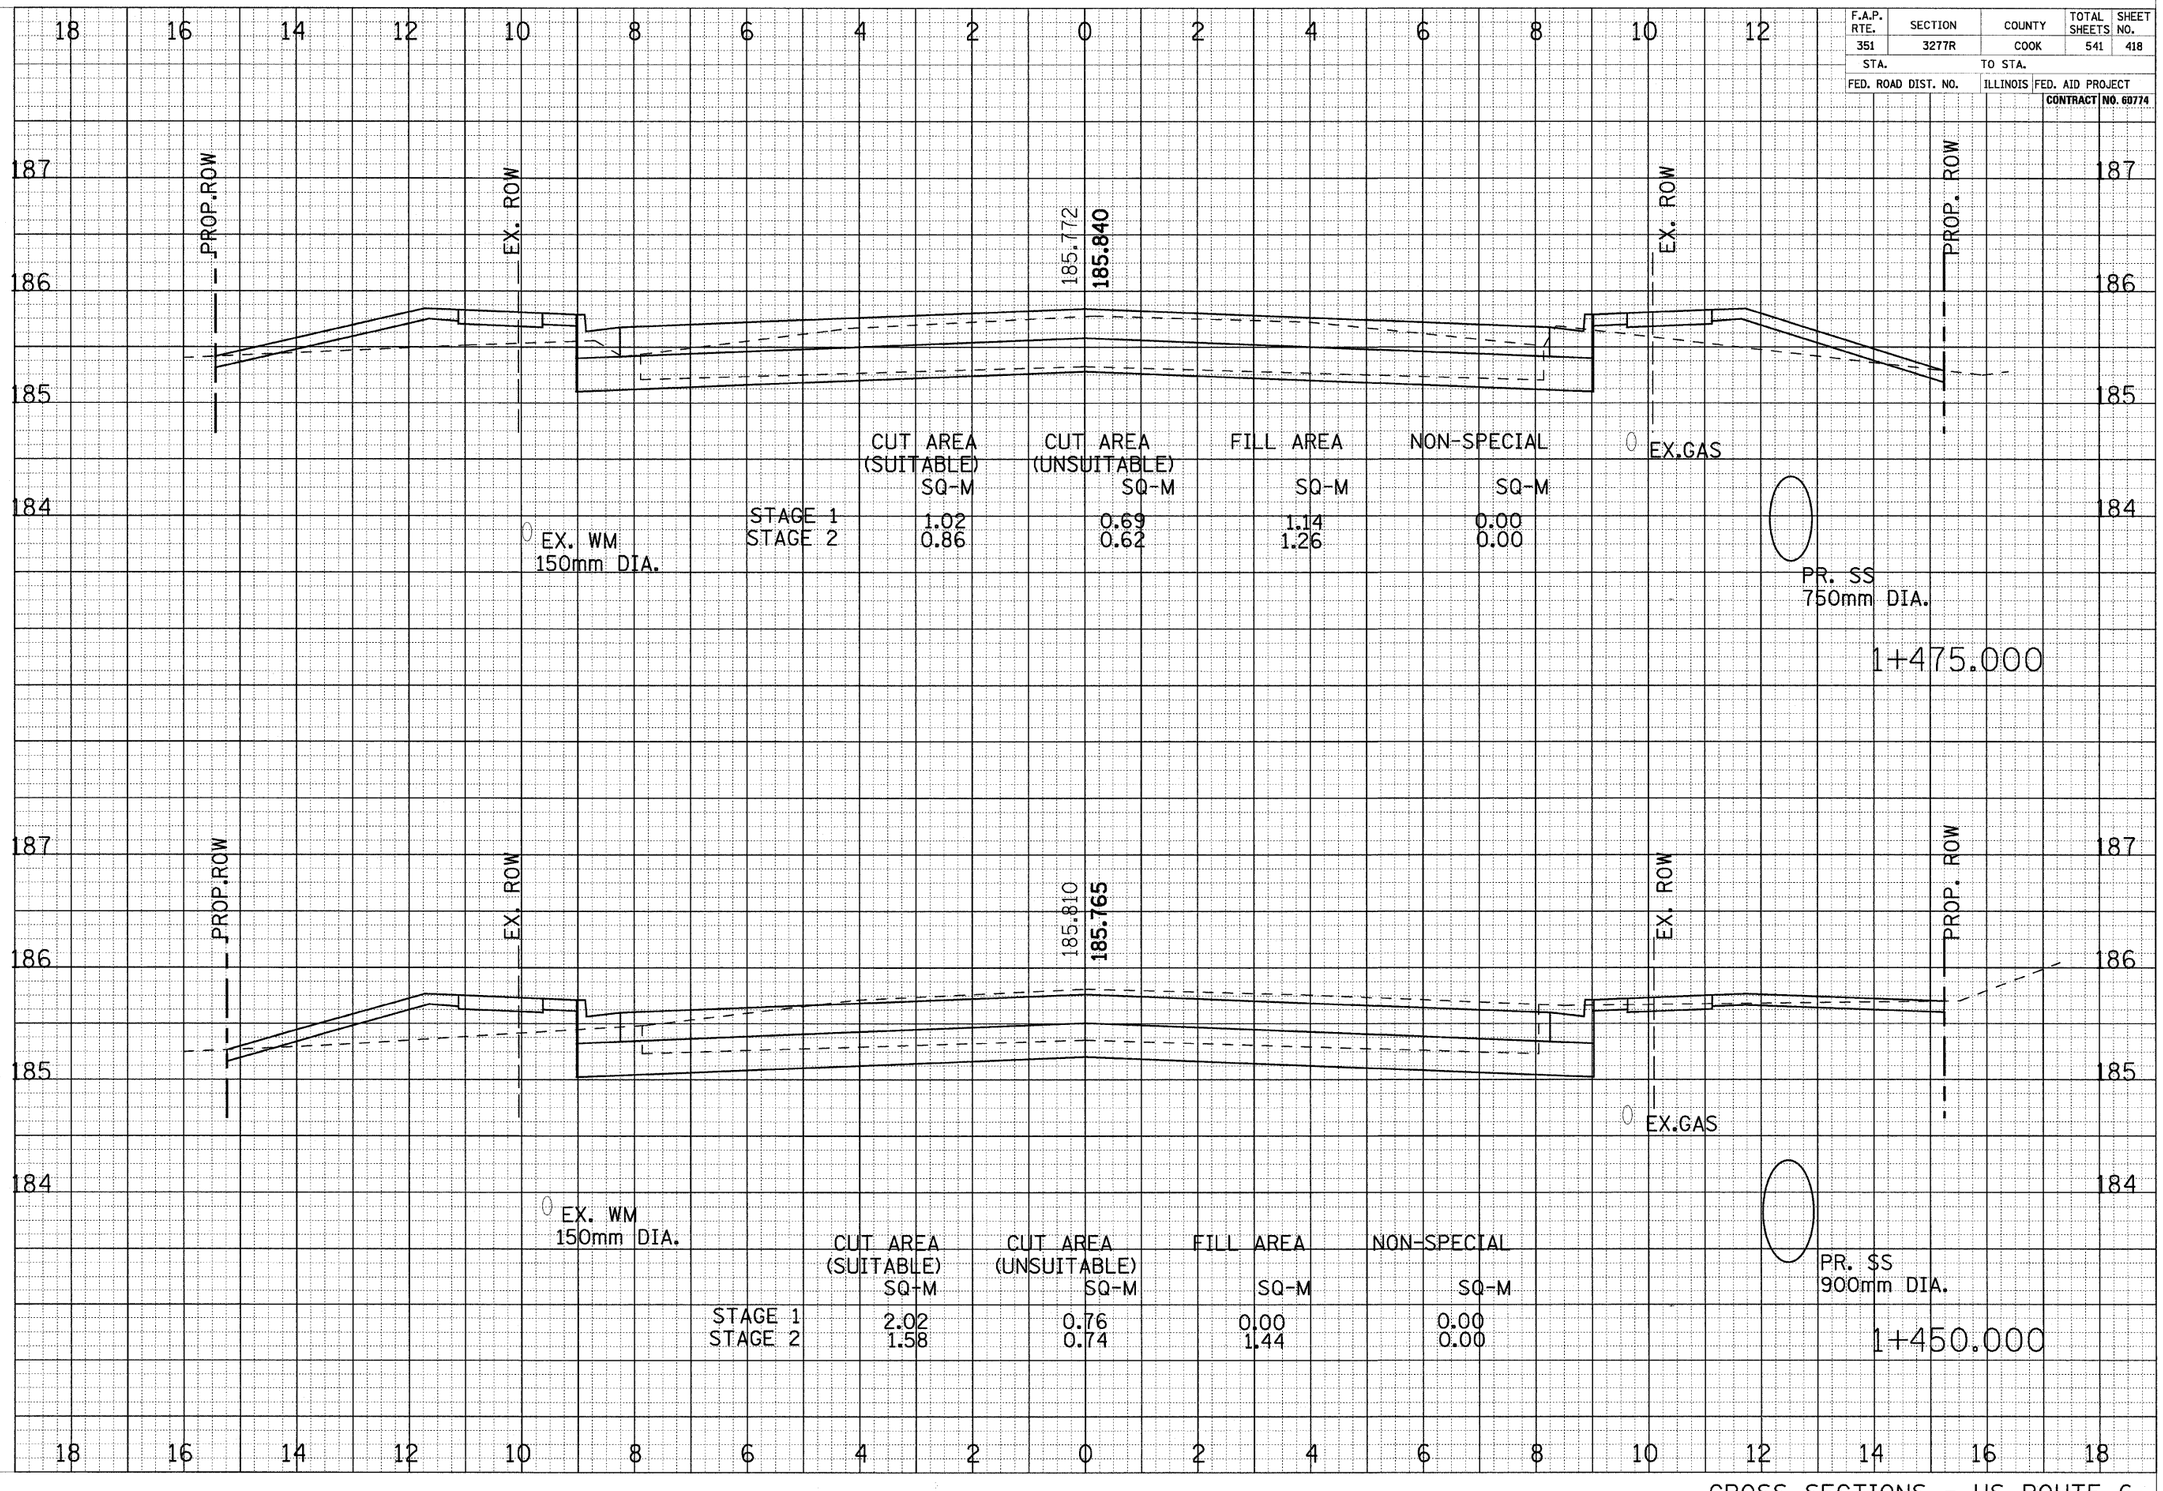

	CUT AREA (SUITABLE) SQ-M	CUT AREA (UNSUITABLE) SQ-M	FILL AREA SQ-M	NON-SPECIAL SQ-M
STAGE 1	1.02	0.69	1.14	0.00
STAGE 2	0.86	0.62	1.26	0.00


	CUT AREA (SUITABLE) SQ-M	CUT AREA (UNSUITABLE) SQ-M	FILL AREA SQ-M	NON-SPECIAL SQ-M
STAGE 1	2.02	0.76	0.00	0.00
STAGE 2	1.58	0.74	1.44	0.00

CROSS SECTIONS - US ROUTE 6

F.A.P. RTE.	SECTION	COUNTY	TOTAL SHEETS	SHEET NO.
351	3277R	COOK	541	419
STA.		TO STA.		
FED. ROAD DIST. NO.		ILLINOIS	FED. AID PROJECT	
			CONTRACT	NO. 60774

FINAL SURVEY
NOTE BOOK
NO.
SURVEYED
PLOTTED
TYPICALS
AREAS
AREAS CHECKED
BY
DATE


ORIGINAL SURVEY
NOTE BOOK
NO.
SURVEYED
PLOTTED
TYPICALS
AREAS
AREAS CHECKED
BY
DATE

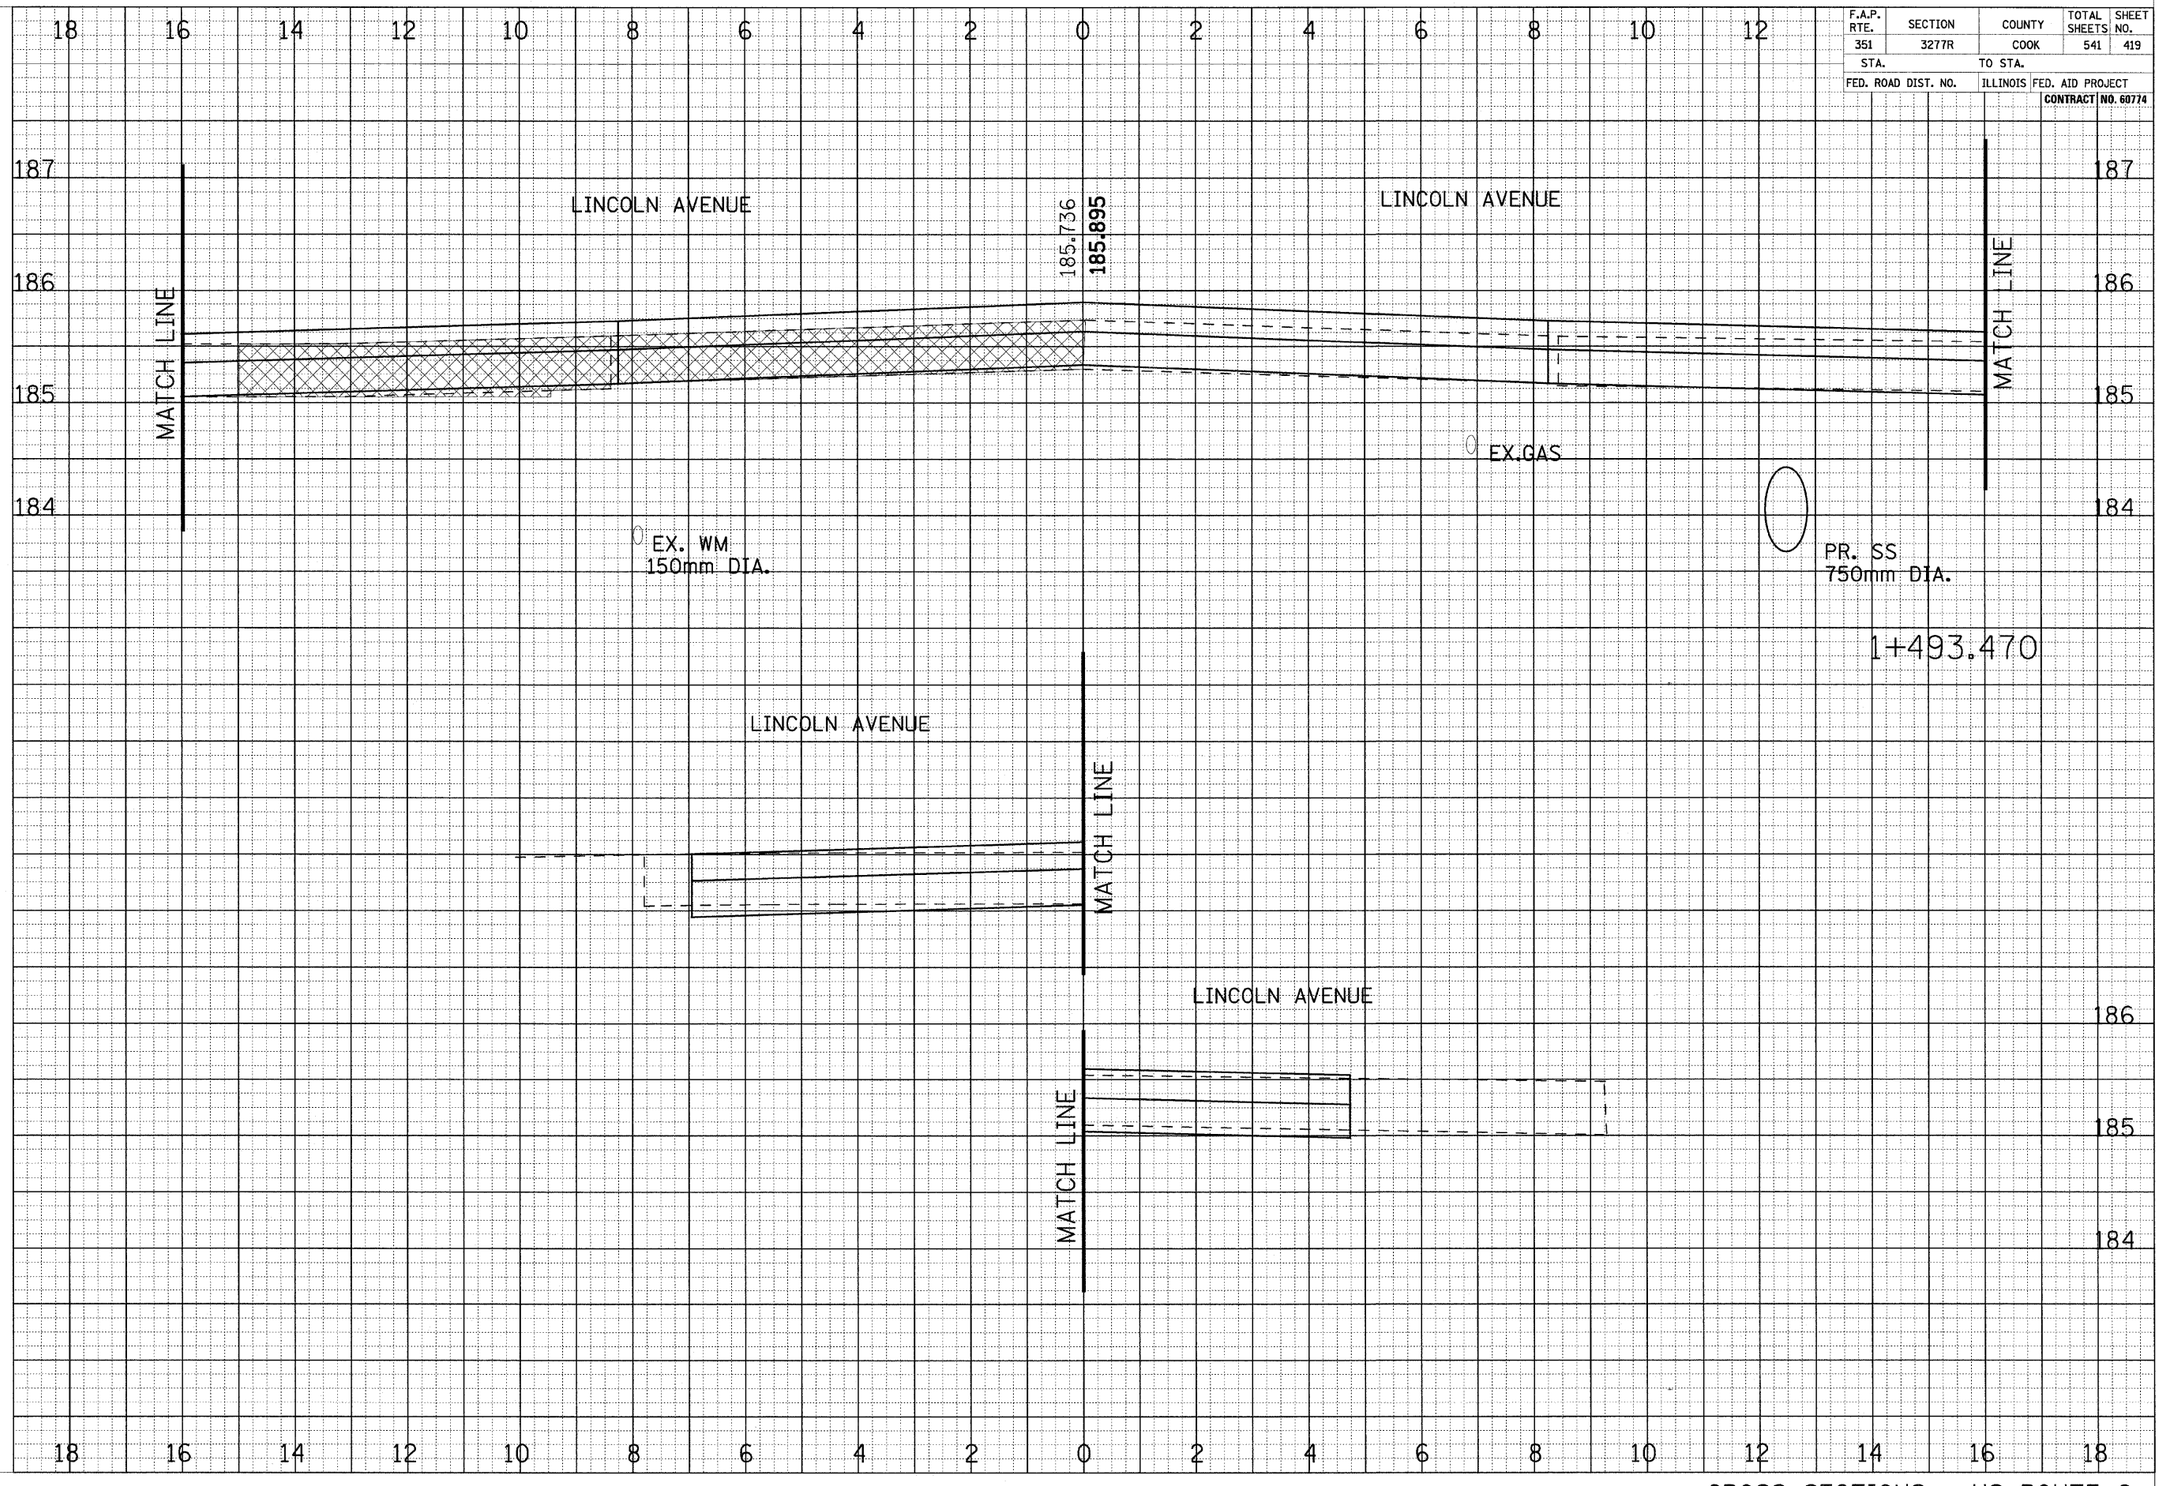

CROSS SECTIONS - US ROUTE 6

F.A.P. RTE.	SECTION	COUNTY	TOTAL SHEETS	SHEET NO.
351	3277R	COOK	541	420
STA.		TO STA.		
FED. ROAD DIST. NO.		ILLINOIS	FED. AID PROJECT	
			CONTRACT	NO. 60774

FINAL SURVEY
NOTE BOOK
NO.
SURVEYED
PLOTTED
TYPED DATE
AREAS
AREAS CHECKED
BY
DATE

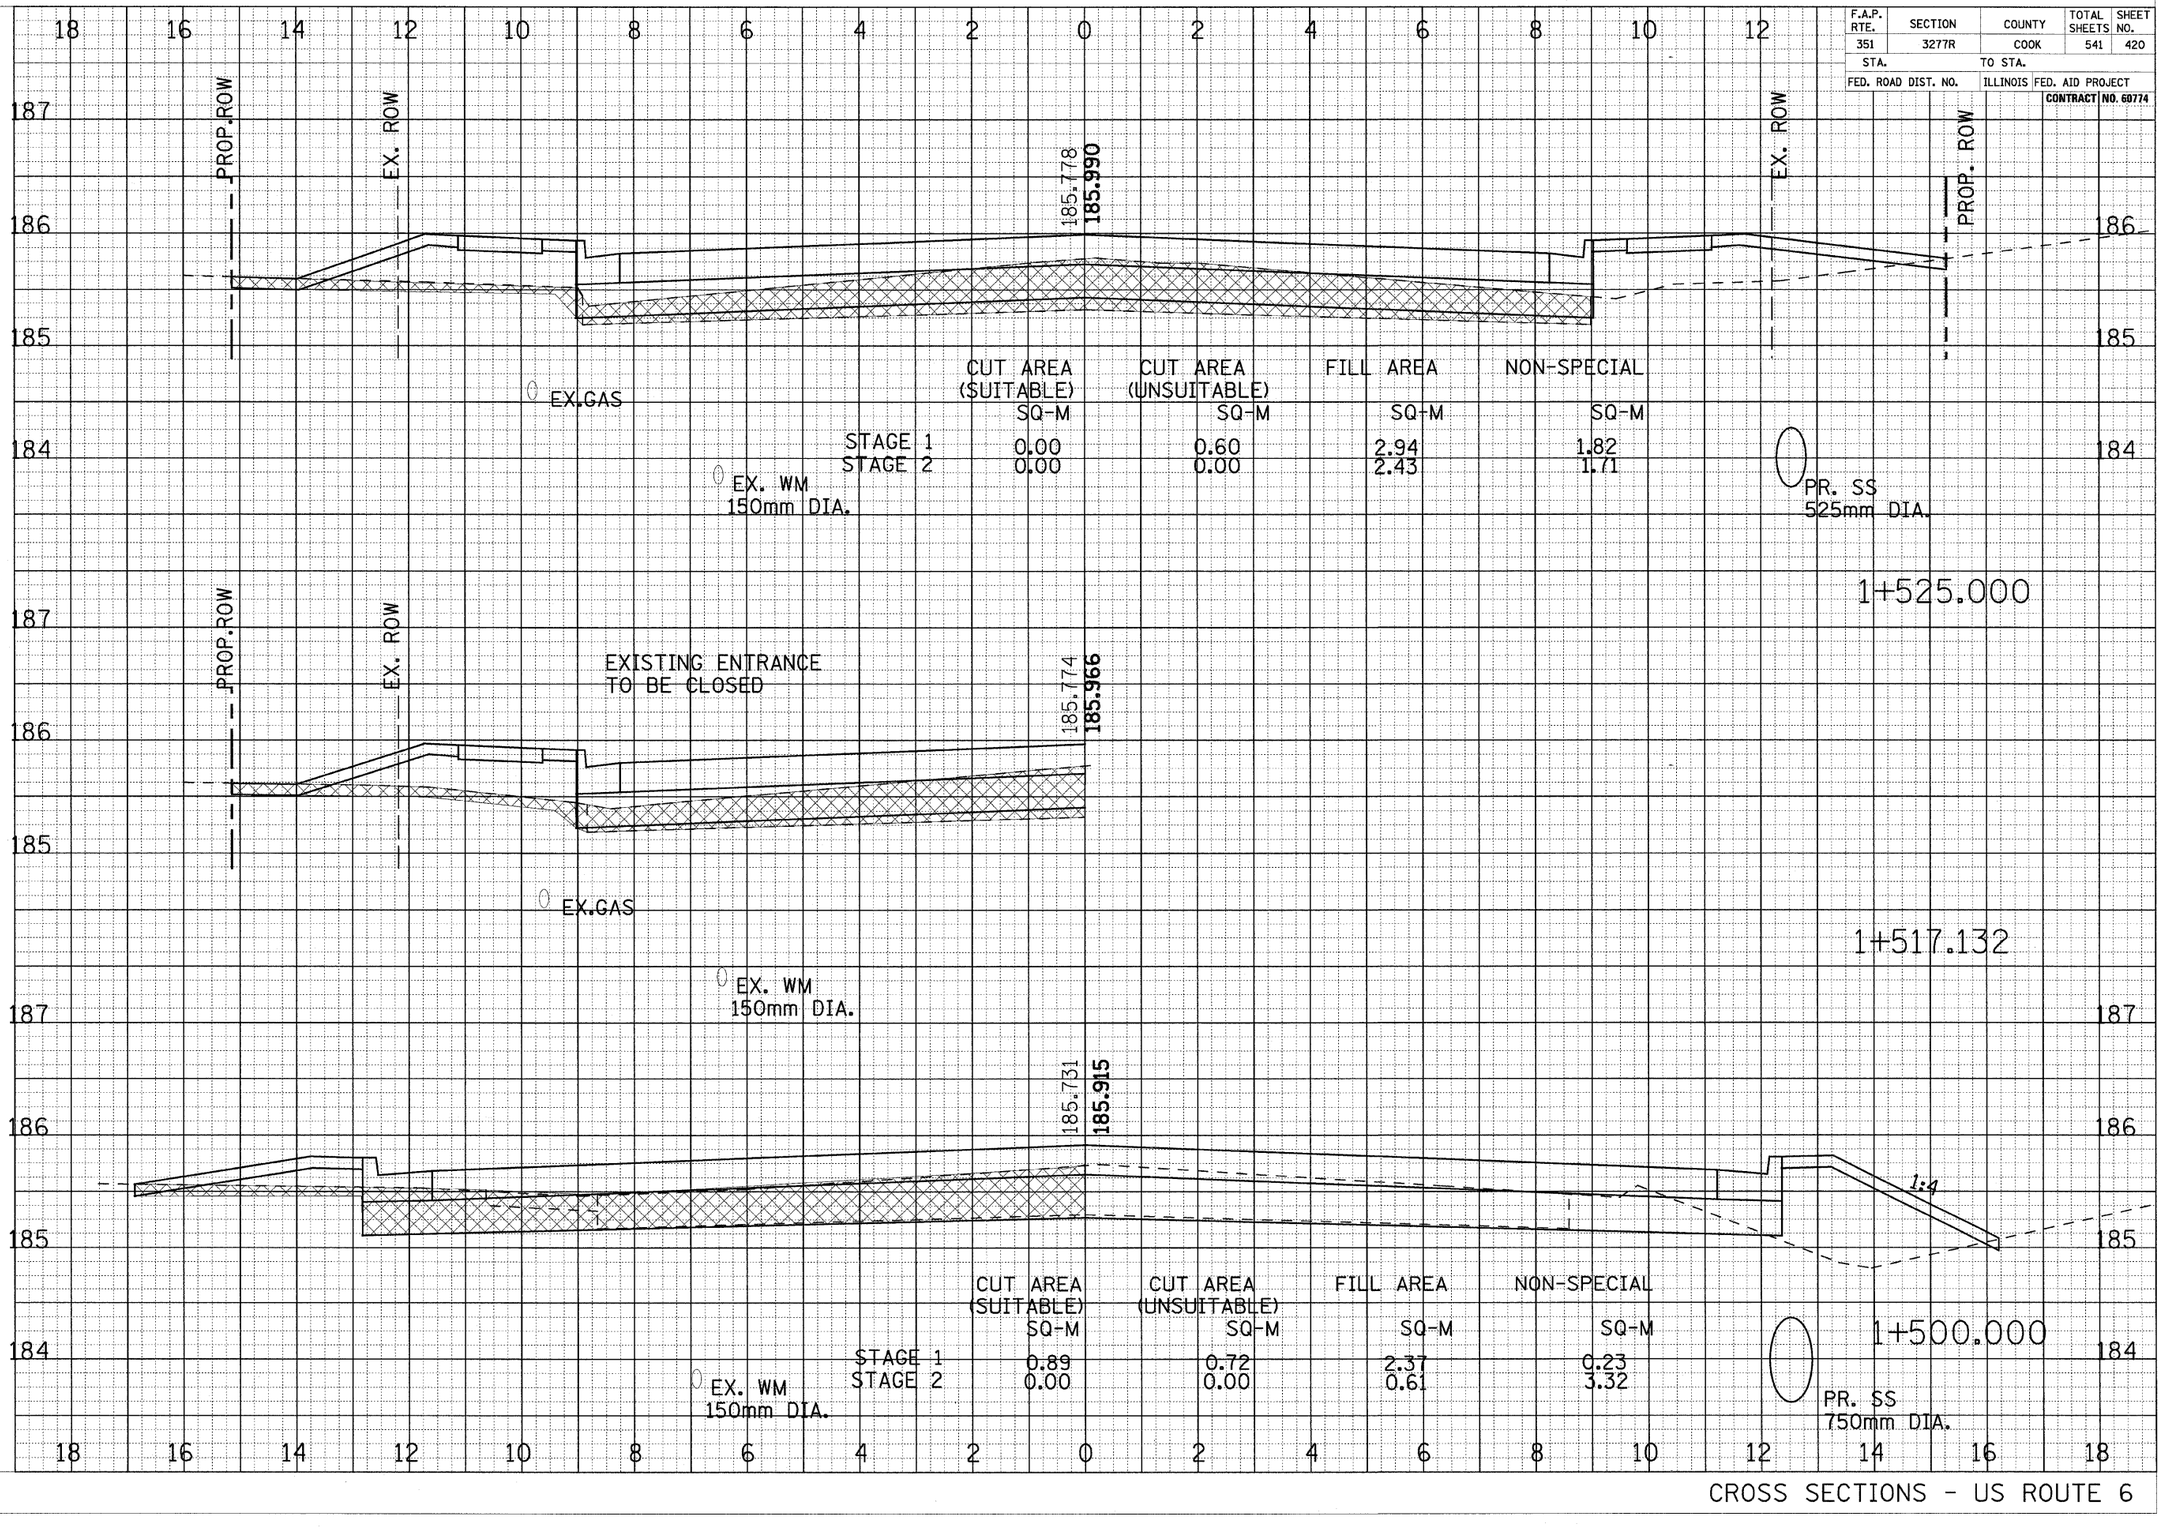


	CUT AREA (SUITABLE) SQ-M	CUT AREA (UNSUITABLE) SQ-M	FILL AREA SQ-M	NON-SPECIAL SQ-M
STAGE 1	0.00	0.60	2.94	1.82
STAGE 2	0.00	0.00	2.43	1.71

	CUT AREA (SUITABLE) SQ-M	CUT AREA (UNSUITABLE) SQ-M	FILL AREA SQ-M	NON-SPECIAL SQ-M
STAGE 1	0.89	0.72	2.37	0.23
STAGE 2	0.00	0.00	0.61	3.32

ORIGINAL SURVEY
NOTE BOOK
NO.
SURVEYED
PLOTTED
TYPED DATE
AREAS
AREAS CHECKED
BY
DATE

CROSS SECTIONS - US ROUTE 6

F.A.P. RTE.	SECTION	COUNTY	TOTAL SHEETS	SHEET NO.
351	3277R	COOK	541	421
STA.		TO STA.		
FED. ROAD DIST. NO.		ILLINOIS	FED. AID PROJECT	
			CONTRACT NO. 60774	

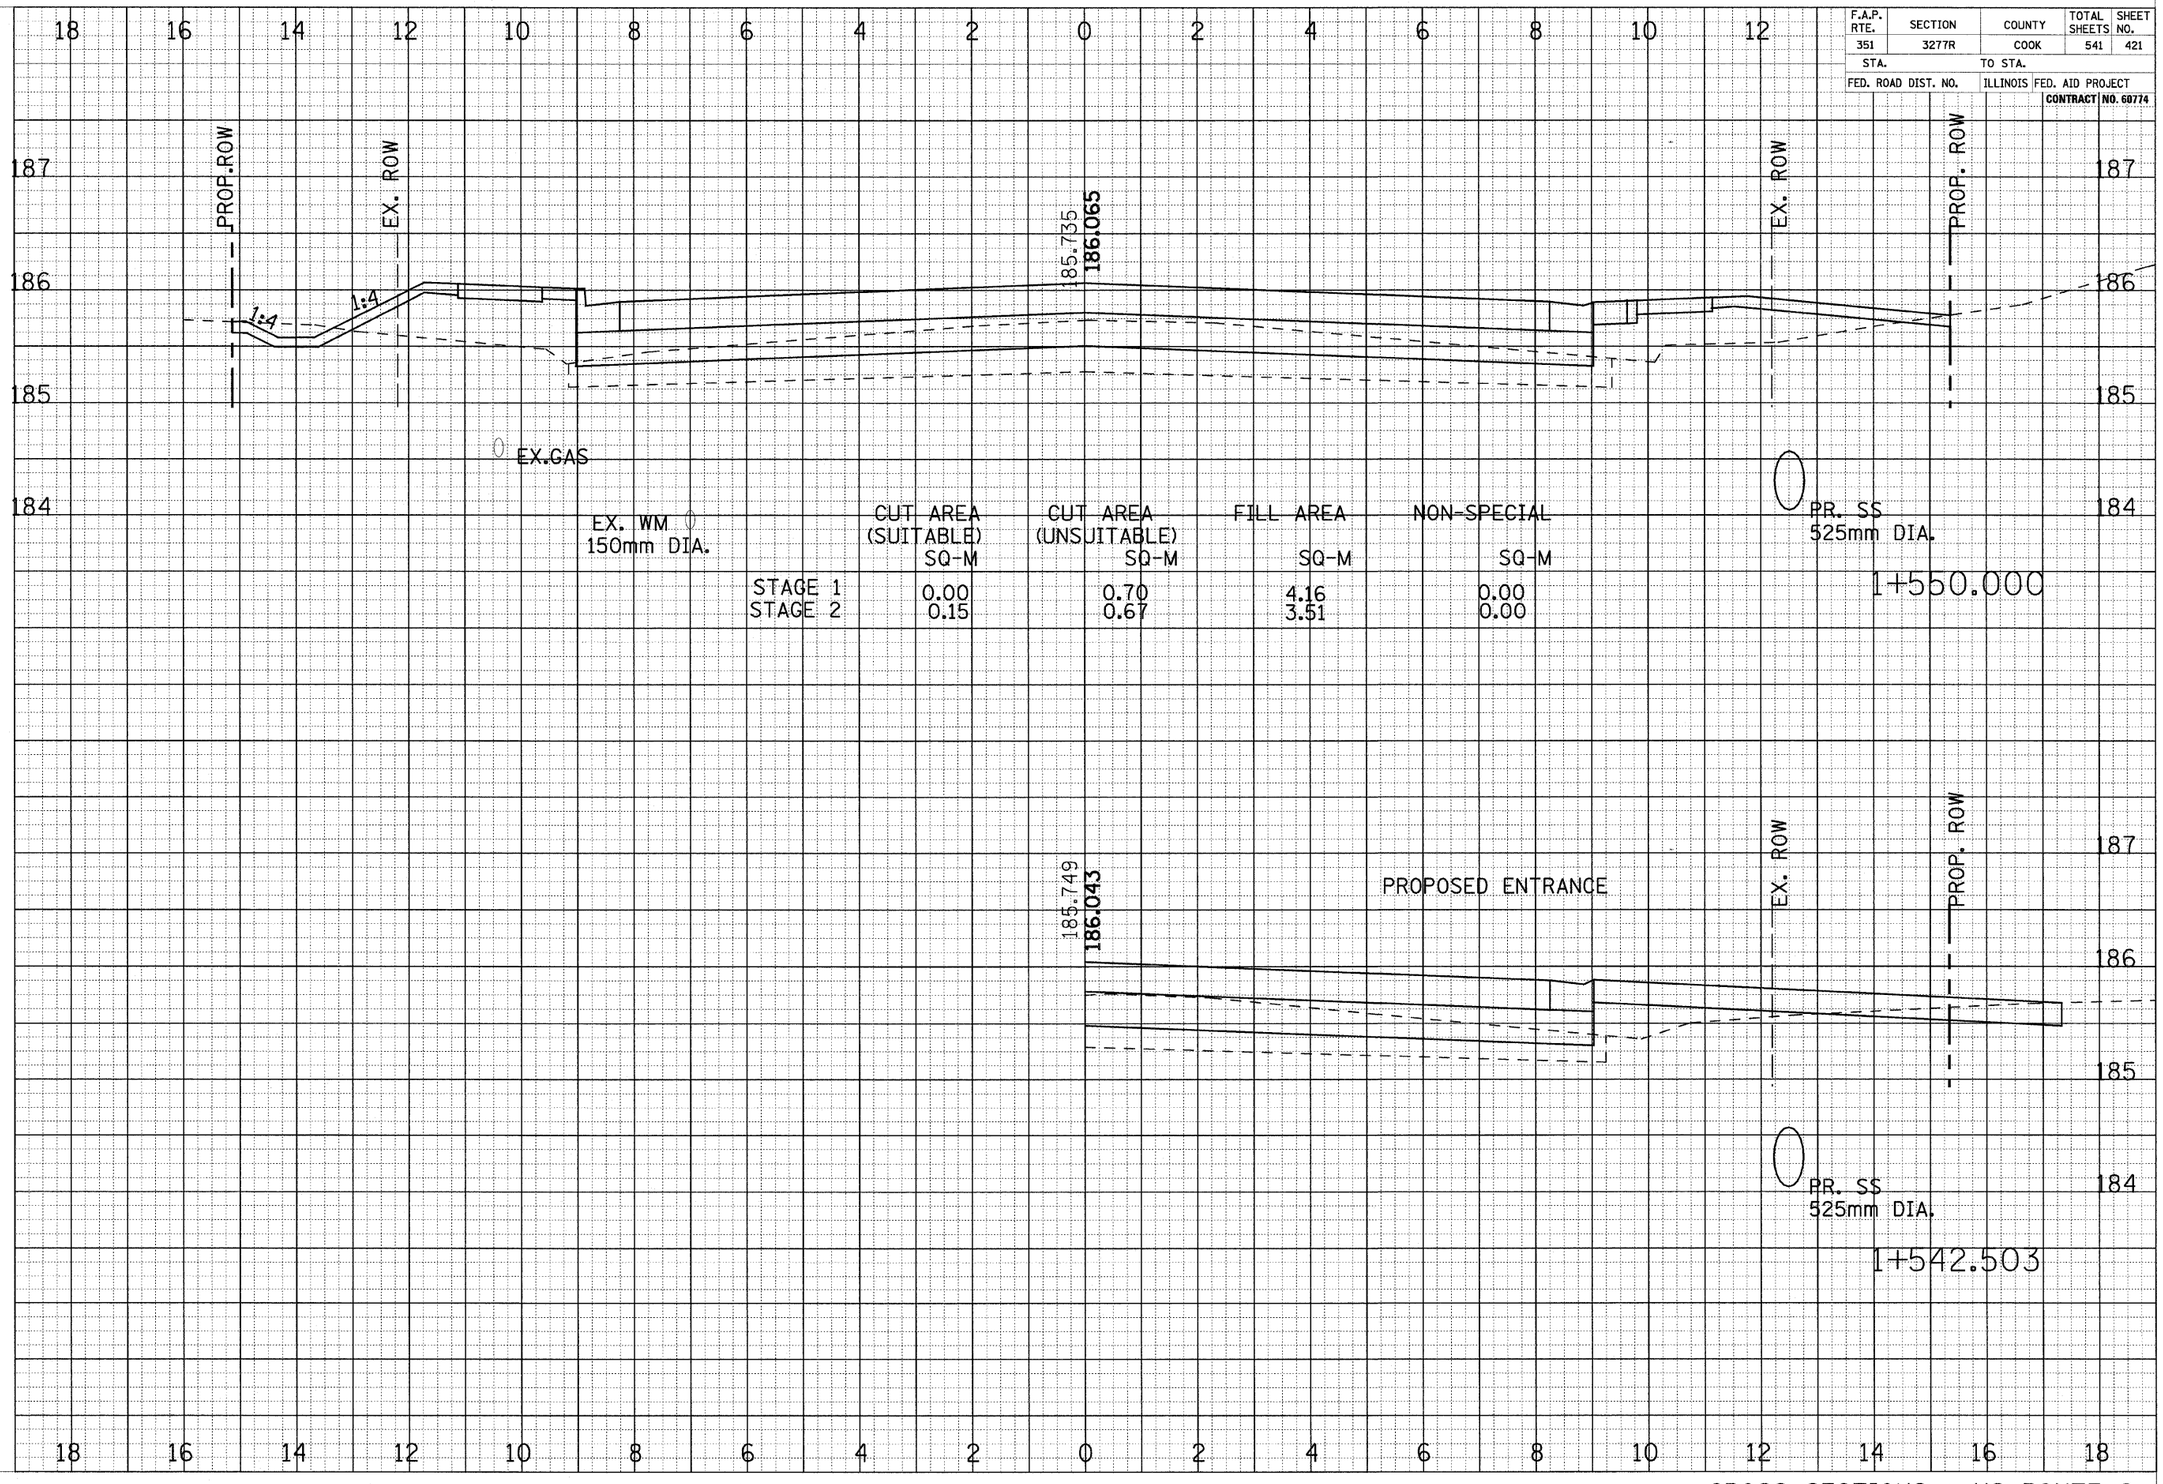

	CUT AREA (SUITABLE) SQ-M	CUT AREA (UNSUITABLE) SQ-M	FILL AREA SQ-M	NON-SPECIAL SQ-M
STAGE 1	0.00	0.70	4.16	0.00
STAGE 2	0.15	0.67	3.51	0.00

FINAL SURVEY
NOTE BOOK
NO.
SURVEYED
PLOTTED
TRAVERSE
AREAS
AREAS CHECKED
BY
DATE

ORIGINAL SURVEY
NOTE BOOK
NO.
SURVEYED
PLOTTED
TRAVERSE
AREAS
AREAS CHECKED
BY
DATE

F.A.P. RTE.	SECTION	COUNTY	TOTAL SHEETS	SHEET NO.
351	3277R	COOK	541	422
STA.		TO STA.		
FED. ROAD DIST. NO.		ILLINOIS	FED. AID PROJECT	
			CONTRACT NO. 60774	


FINAL SURVEY
NOTE BOOK
NO.
SURVEYED
PLOTTED
DRAWN
AREAS
AREAS CHECKED
BY
DATE

PROP. ROW
EX. ROW
PROPOSED ENTRANCE
TEMP. CONST. EASEMENT
185.717
186.112
1+578.672
PR. SS
450mm DIA.
185.715
186.115
1:4
EX.GAS
EX. WM
150mm DIA.
EXISTING ENTRANCE
TO BE CLOSED
185.728
186.097
1+575.000
1+560.527

	CUT AREA (SUITABLE) SQ-M	CUT AREA (UNSUITABLE) SQ-M	FILL AREA SQ-M	NON-SPECIAL SQ-M
STAGE 1	0.00	0.85	3.36	0.00
STAGE 2	0.00	0.59	4.74	0.00

CROSS SECTIONS - US ROUTE 6


F.A.P. RTE.	SECTION	COUNTY	TOTAL SHEETS	SHEET NO.
351	3277R	COOK	541	423
STA.		TO STA.		
FED. ROAD DIST. NO.		ILLINOIS	FED. AID PROJECT	
			CONTRACT NO. 60774	

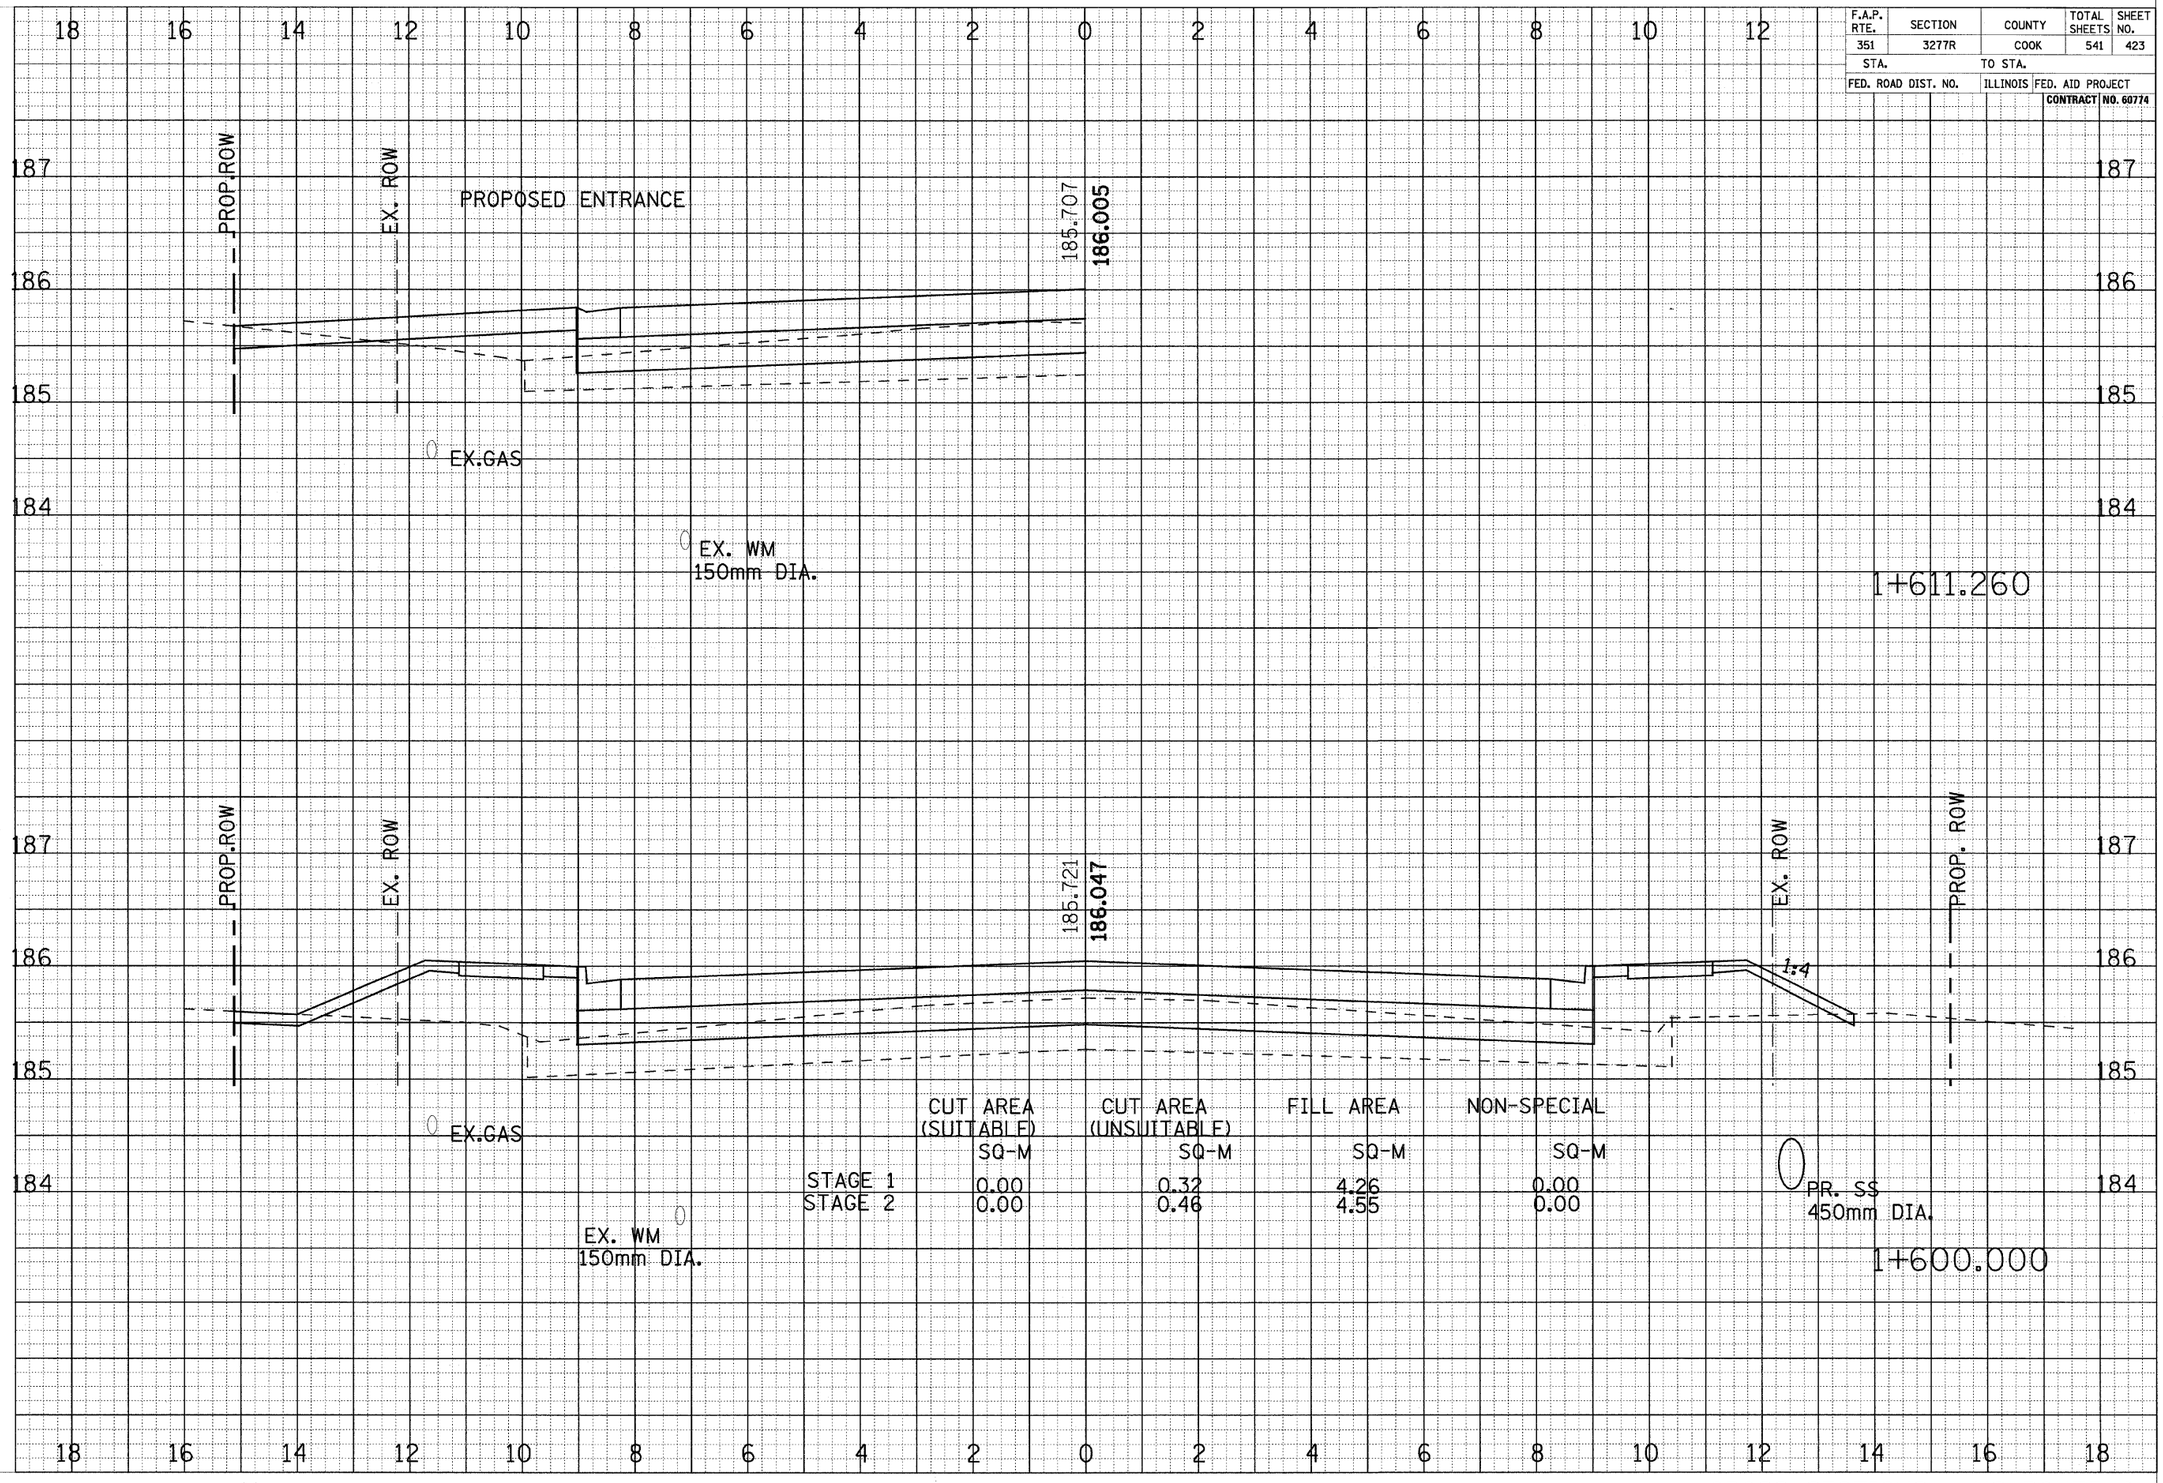

CROSS SECTIONS - US ROUTE 6

F.A.P. RTE.	SECTION	COUNTY	TOTAL SHEETS	SHEET NO.
351	3277R	COOK	541	424
STA.		TO STA.		
FED. ROAD DIST. NO.		ILLINOIS	FED. AID PROJECT	
			CONTRACT	NO. 60774


FINAL SURVEY
NOTE BOOK
NO.
SURVEYED
PLOTTED
TYPING DATE
AREAS
AREAS CHECKED
BY
DATE

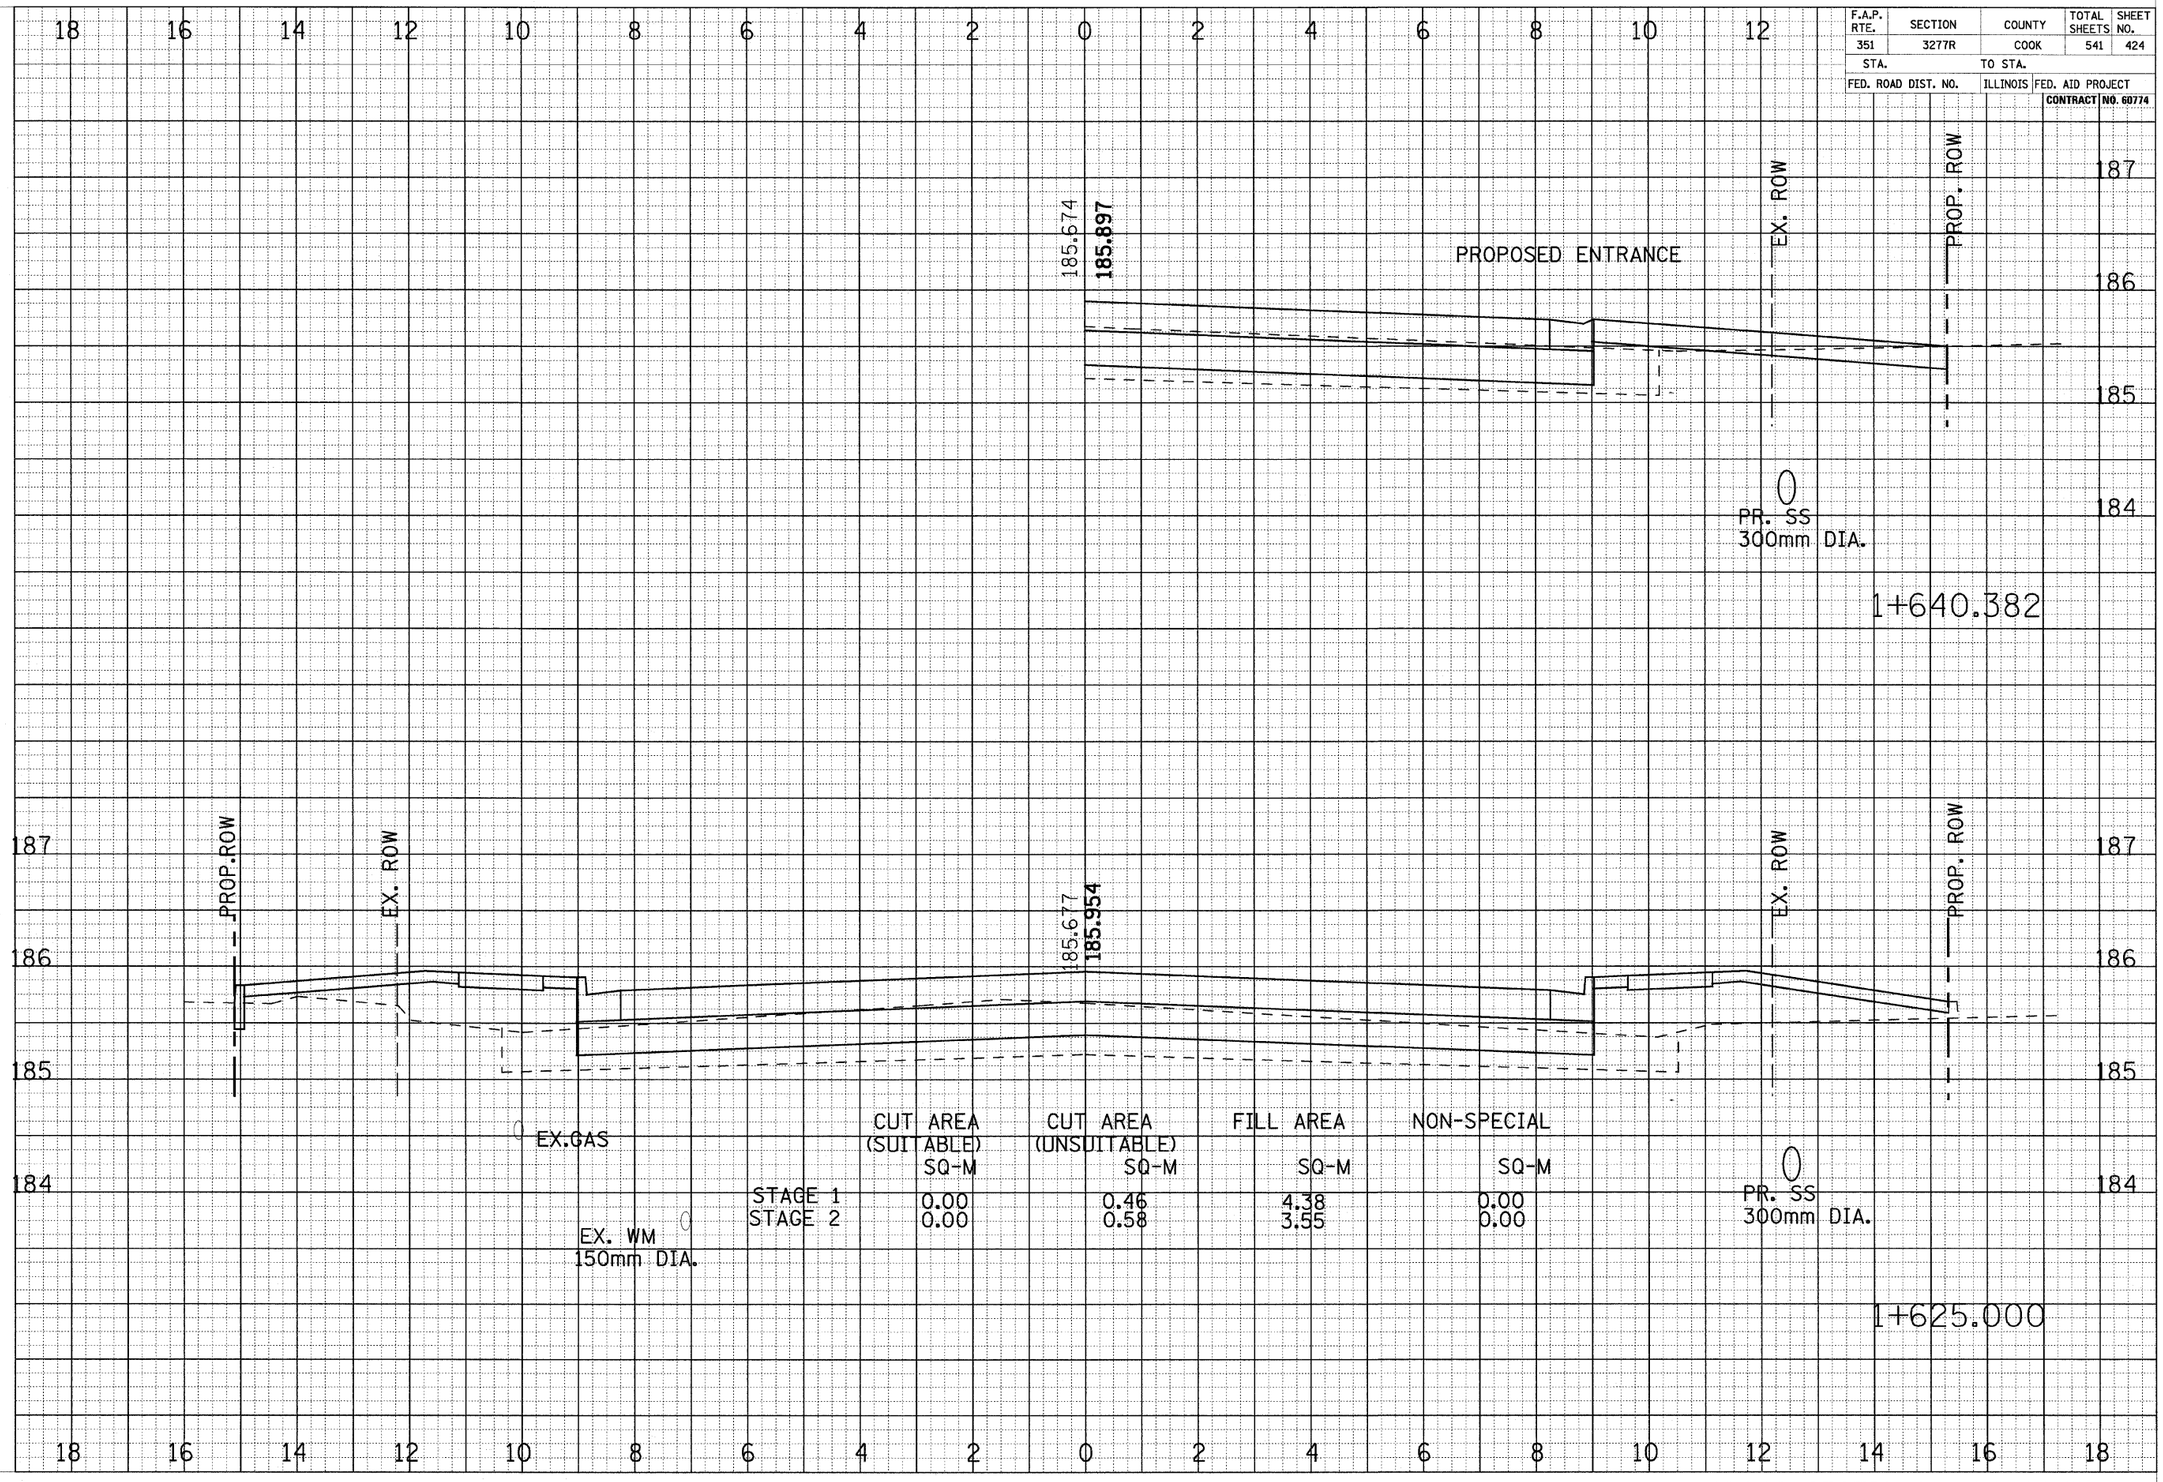

ORIGINAL SURVEY
NOTE BOOK
NO.
SURVEYED
PLOTTED
TYPING DATE
AREAS
AREAS CHECKED
BY
DATE

CROSS SECTIONS - US ROUTE 6

F.A.P. RTE.	SECTION	COUNTY	TOTAL SHEETS	SHEET NO.
351	3277R	COOK	541	425
STA.		TO STA.		
FED. ROAD DIST. NO.		ILLINOIS	FED. AID PROJECT	
			CONTRACT	NO. 60774

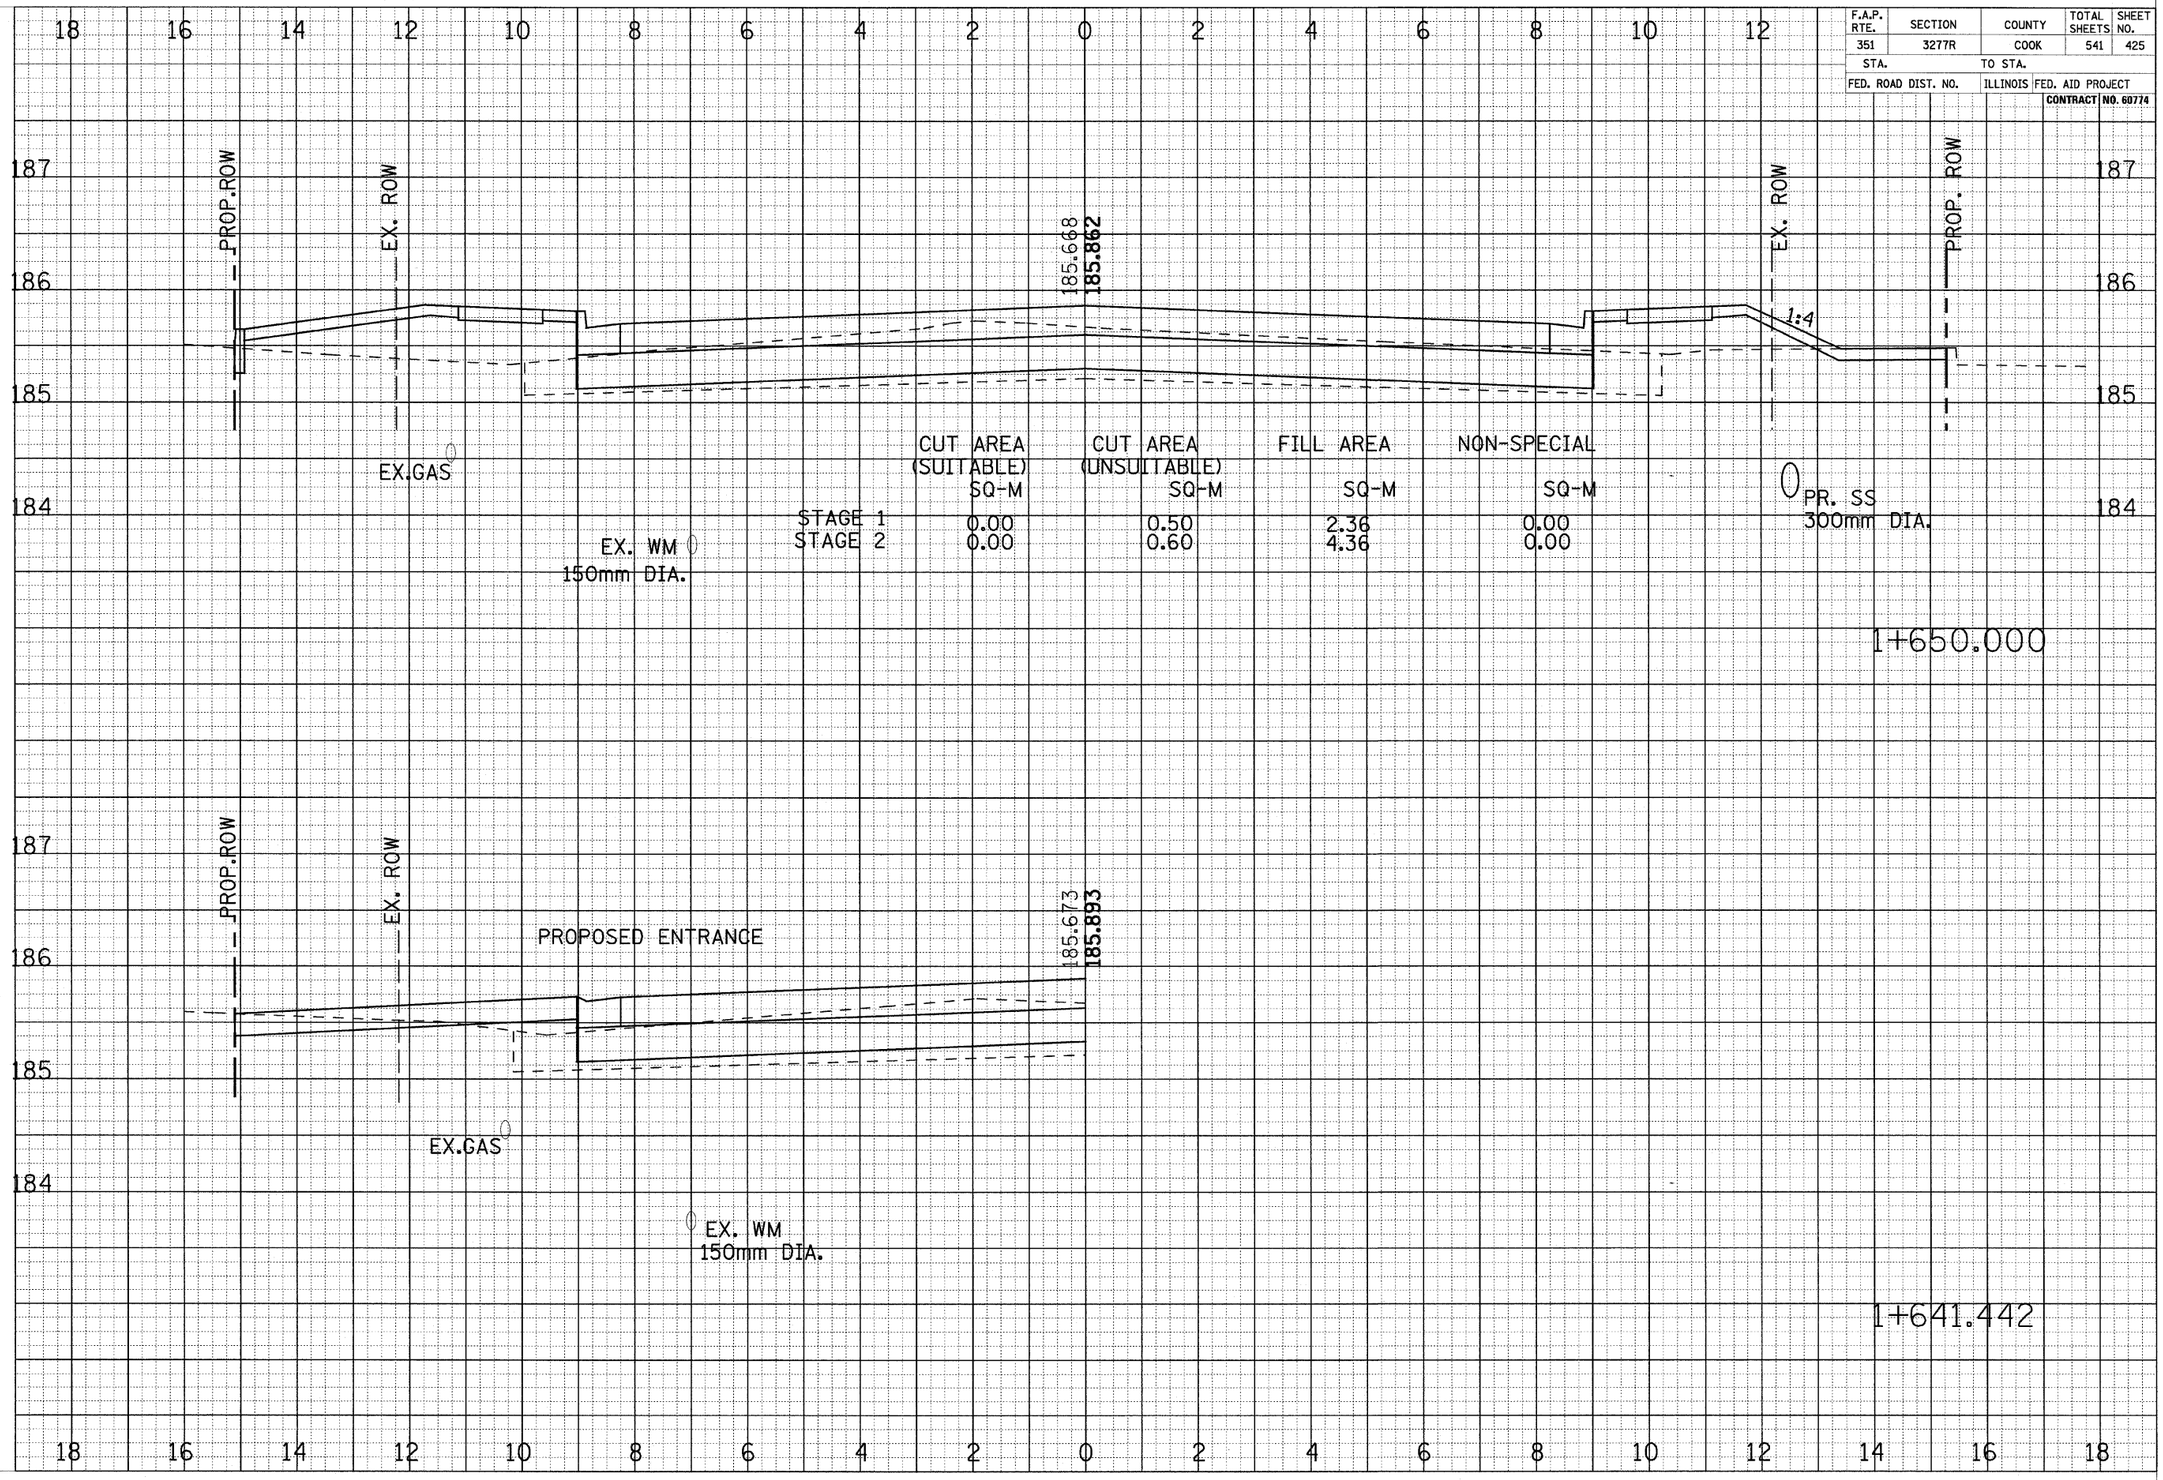


	CUT AREA (SUITABLE) SQ-M	CUT AREA (UNSUITABLE) SQ-M	FILL AREA SQ-M	NON-SPECIAL SQ-M
STAGE 1	0.00	0.50	2.36	0.00
STAGE 2	0.00	0.60	4.36	0.00

FINAL SURVEY — NOTE BOOK — NO. — BY — DATE
ORIGINAL SURVEY — NOTE BOOK — NO. — BY — DATE
SURVEYED
PLOTTED
TYPICAL SECTIONS
AREAS
AREAS CHECKED

CROSS SECTIONS - US ROUTE 6

F.A.P. RTE.	SECTION	COUNTY	TOTAL SHEETS	SHEET NO.
351	3277R	COOK	541	426
STA.		TO STA.		
FED. ROAD DIST. NO.		ILLINOIS	FED. AID PROJECT	
			CONTRACT	NO. 60774


FINAL SURVEY | SURVEYED | PLOTTED | TYPING DATE | AREAS CHECKED | NOTE BOOK | NO. | BY | DATE

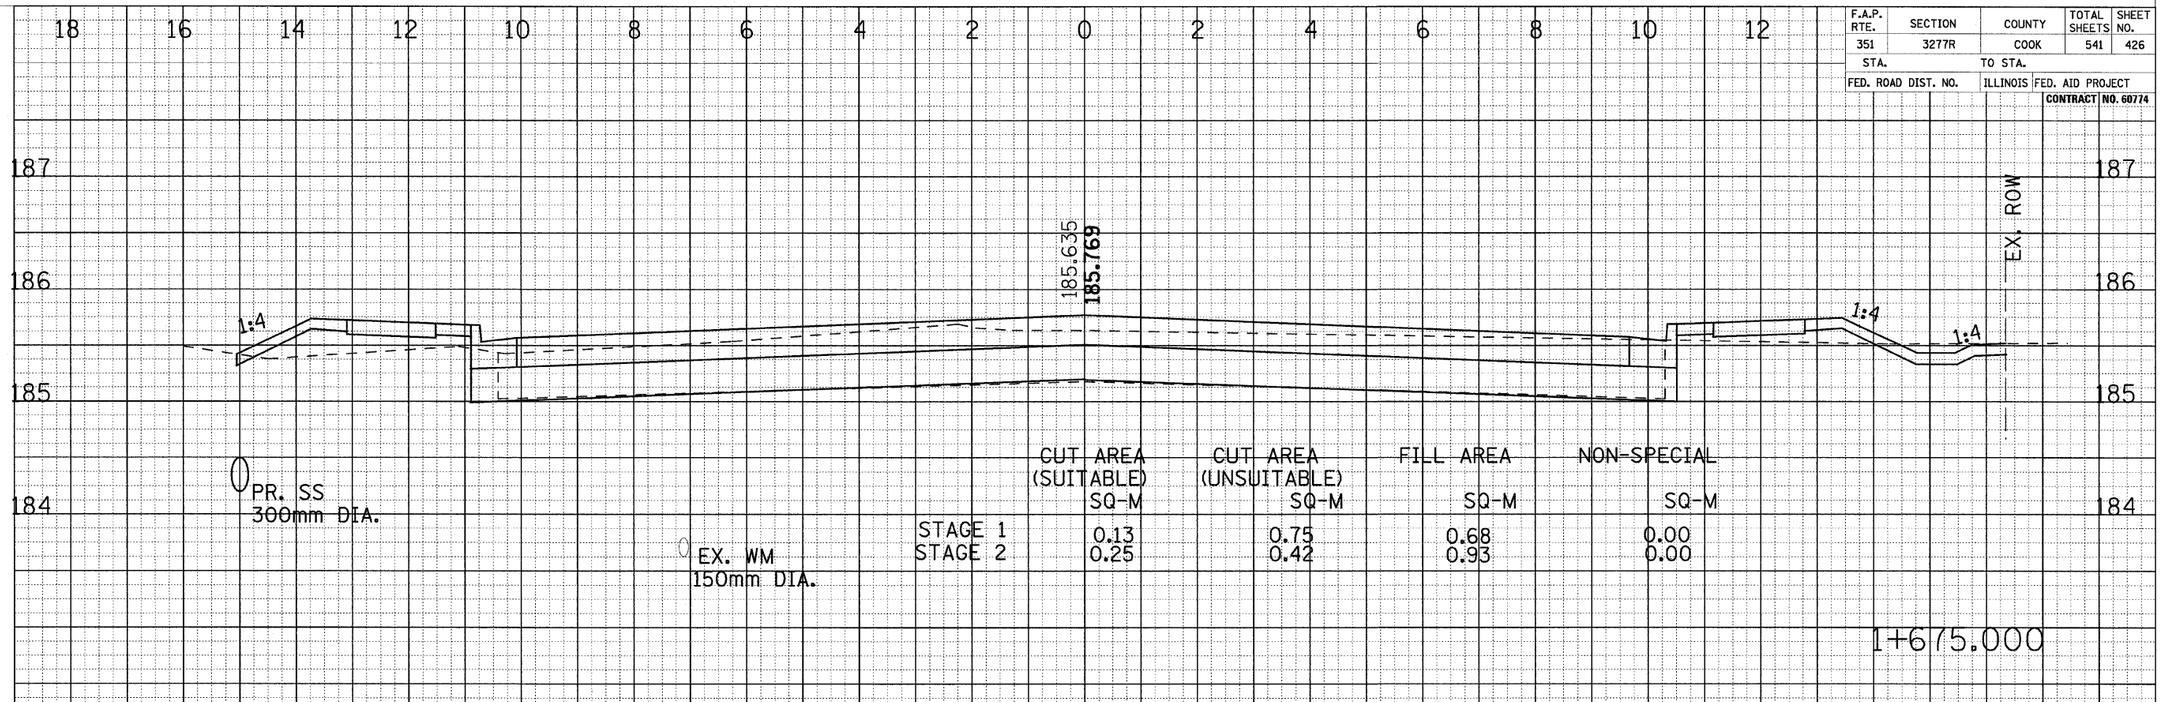

	CUT AREA (SUITABLE) SQ-M	CUT AREA (UNSUITABLE) SQ-M	FILL AREA SQ-M	NON-SPECIAL SQ-M
STAGE 1	0.13	0.75	0.68	0.00
STAGE 2	0.25	0.42	0.93	0.00

1+675.000

FINAL SURVEY | SURVEYED | PLOTTED | TYPING DATE | AREAS CHECKED | NOTE BOOK | NO. | BY | DATE

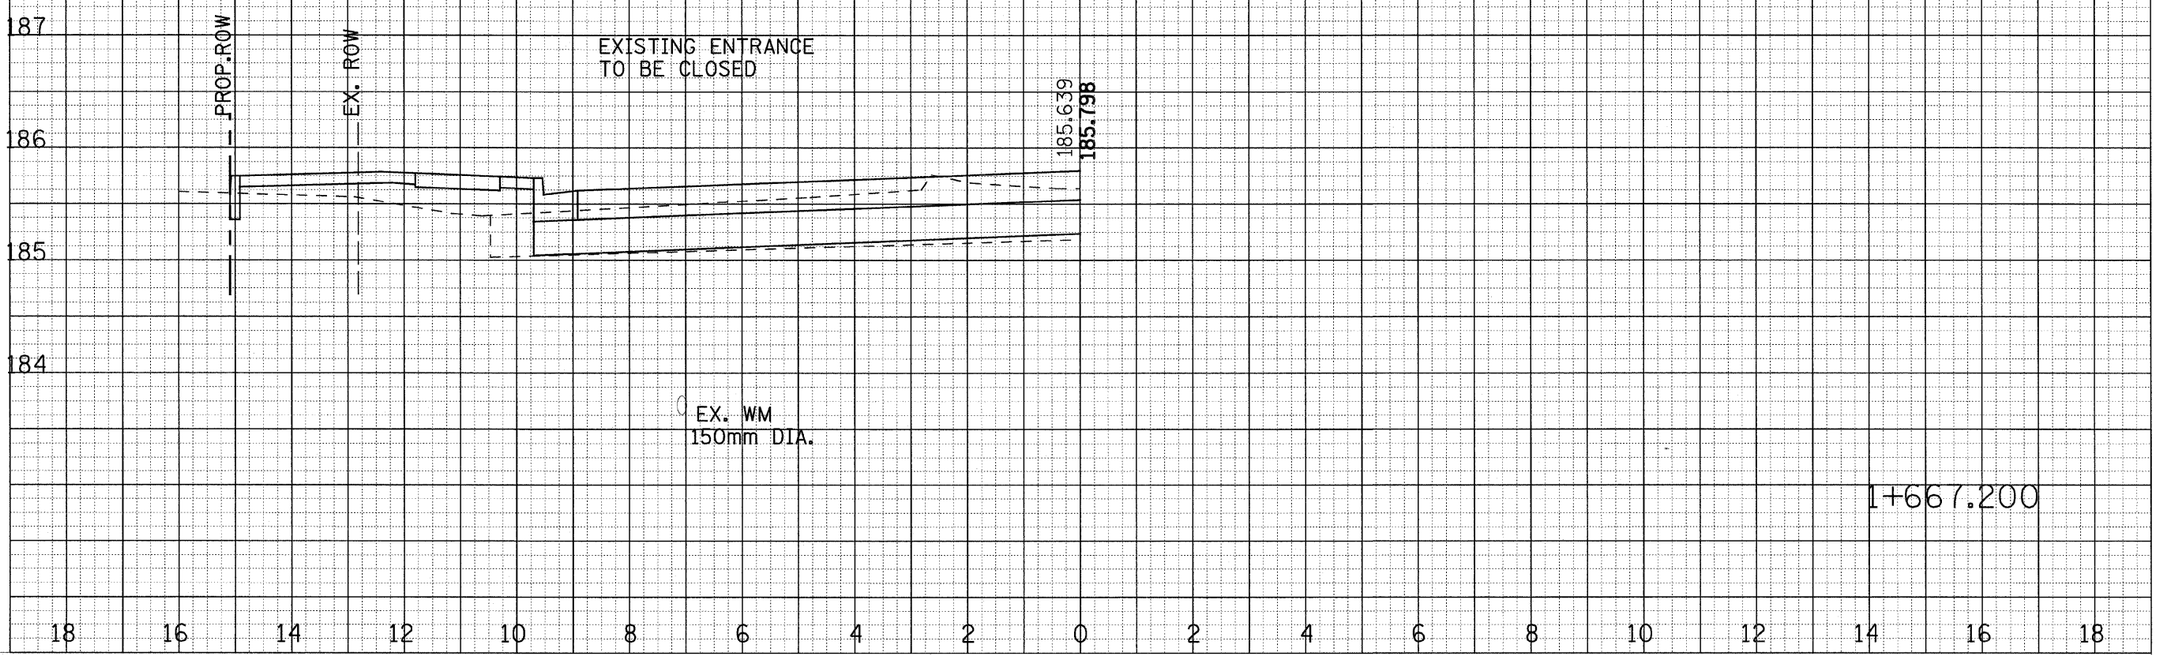

1+667.200

CROSS SECTIONS - US ROUTE 6

F.A.P. RTE.	SECTION	COUNTY	TOTAL SHEETS	SHEET NO.
351	3277R	COOK	541	427
STA.		TO STA.		
FED. ROAD DIST. NO.		ILLINOIS	FED. AID PROJECT	
			CONTRACT	NO. 60774

FINAL SURVEY
NOTE BOOK
NO.
SURVEYED
PLOTTED
TYPED
AREAS
AREAS CHECKED
BY
DATE

WOOD STREET
WOOD STREET
185.619
185.676

	CUT AREA (SUITABLE) SQ-M	CUT AREA (UNSUITABLE) SQ-M	FILL AREA SQ-M	NON-SPECIAL SQ-M
STAGE 1	0.20	0.00	0.00	0.00
STAGE 2	0.26	0.00	0.00	0.00

EX. WM
150mm DIA.

1+700.000

WOOD STREET
WOOD STREET
185.619
185.694


EX. WM
150mm DIA.

1+695.072

CROSS SECTIONS - US ROUTE 6

F.A.P. RTE.	SECTION	COUNTY	TOTAL SHEETS	SHEET NO.
351	3277R	COOK	541	428
STA.		TO STA.		
FED. ROAD DIST. NO.		ILLINOIS	FED. AID PROJECT	
			CONTRACT	NO. 60774

FINAL SURVEY
NOTE BOOK
NO.
SURVEYED
PLOTTED
TYPICALS
AREAS
AREAS CHECKED
BY
DATE

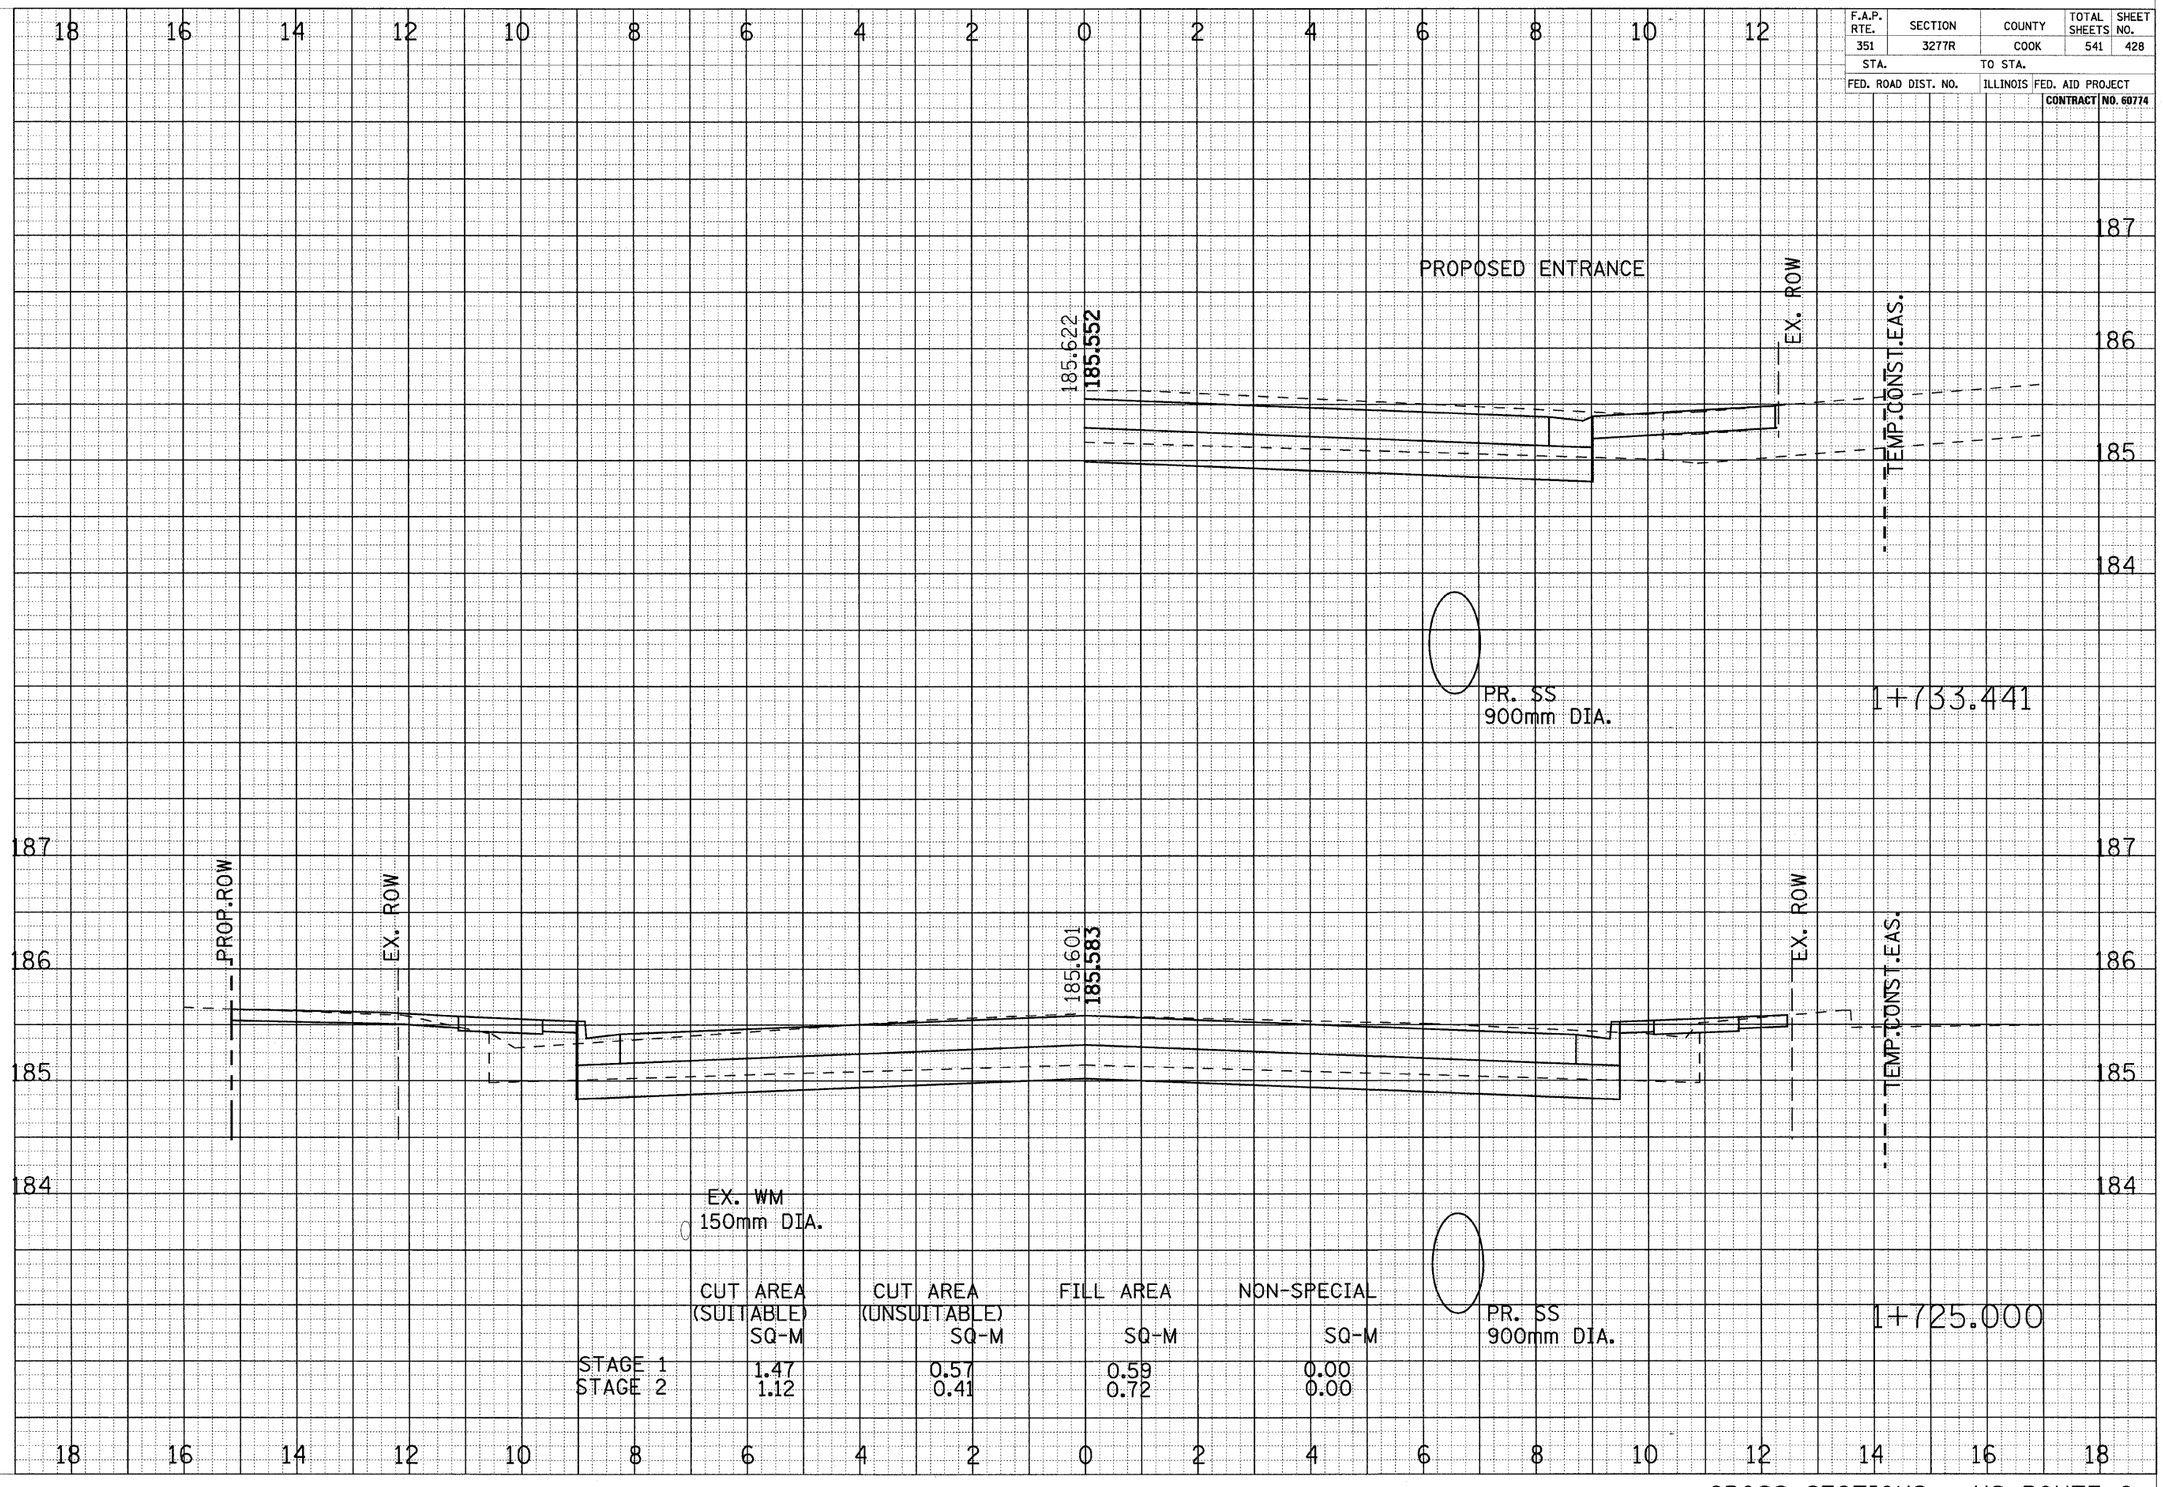


	CUT AREA (SUITABLE) SQ-M	CUT AREA (UNSUITABLE) SQ-M	FILL AREA SQ-M	NON-SPECIAL SQ-M
STAGE 1	1.47	0.57	0.59	0.00
STAGE 2	1.12	0.41	0.72	0.00

CROSS SECTIONS - US ROUTE 6

F.A.P. RTE.	SECTION	COUNTY	TOTAL SHEETS	SHEET NO.
351	3277R	COOK	541	429
STA.		TO STA.		
FED. ROAD DIST. NO.		ILLINOIS	FED. AID PROJECT	
			CONTRACT	NO. 60774

FINAL SURVEY
NOTE BOOK
NO.
SURVEYED
PLOTTED
TEMPLATE
AREAS
AREAS CHECKED
BY
DATE

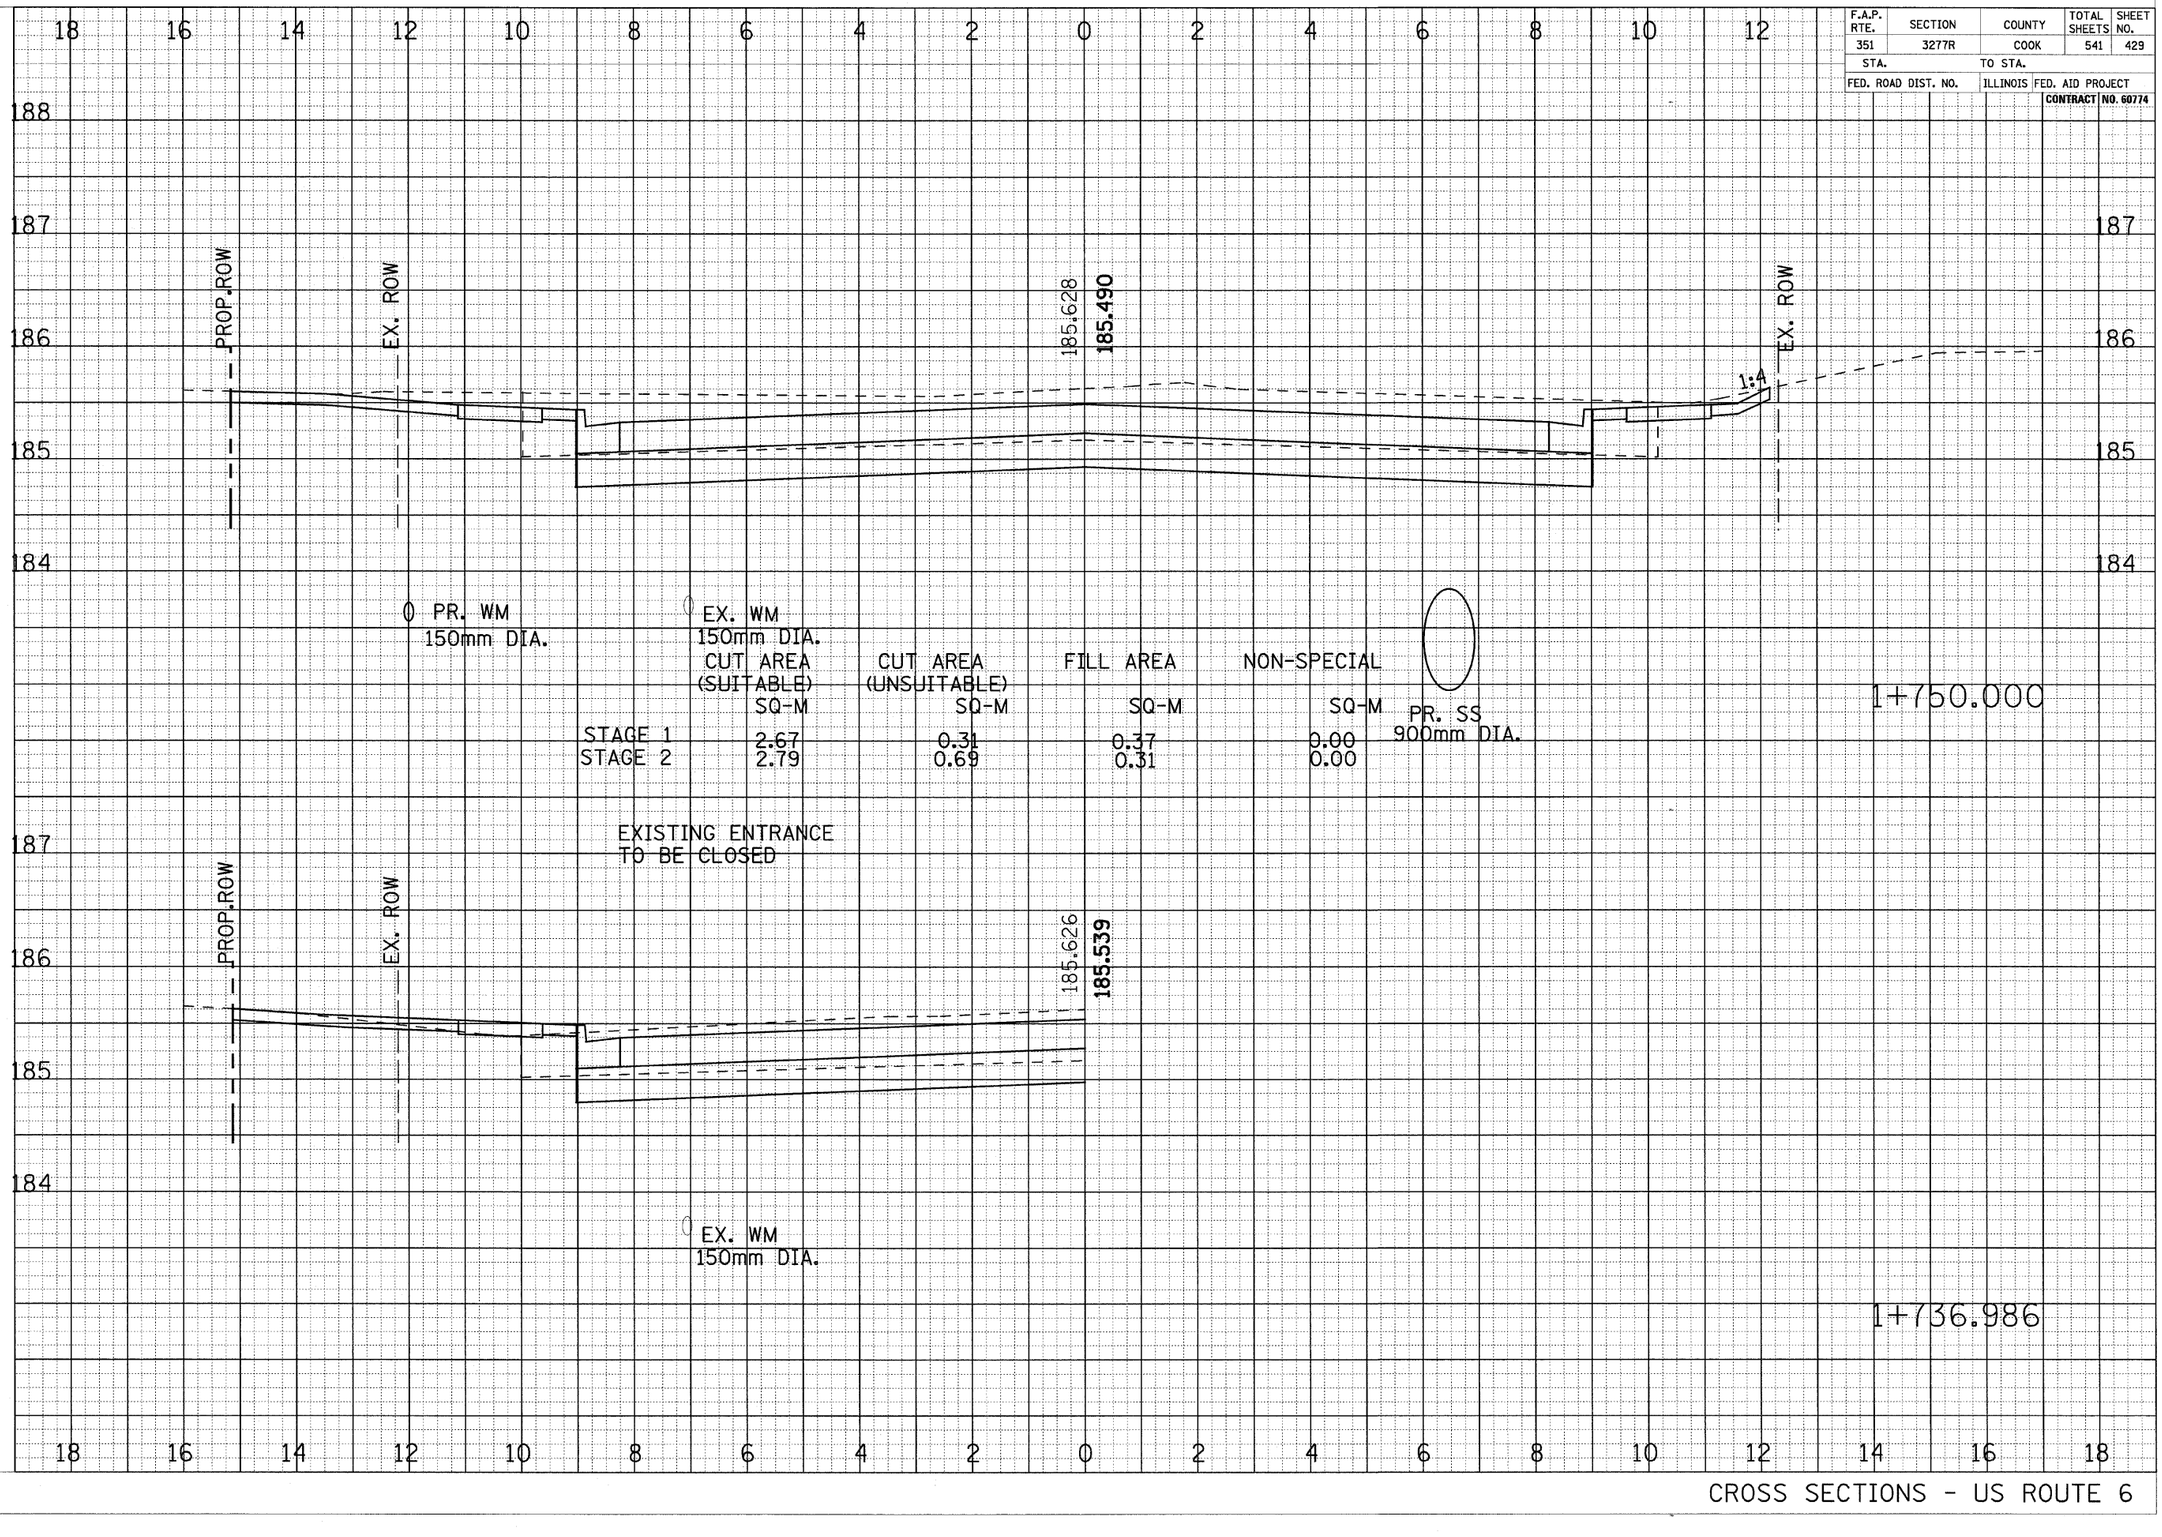


ORIGINAL SURVEY
NOTE BOOK
NO.
SURVEYED
PLOTTED
TEMPLATE
AREAS
AREAS CHECKED
BY
DATE

CROSS SECTIONS - US ROUTE 6

F.A.P. RTE.	SECTION	COUNTY	TOTAL SHEETS	SHEET NO.
351	3277R	COOK	541	430
STA.		TO STA.		
FED. ROAD DIST. NO.		ILLINOIS	FED. AID PROJECT	
			CONTRACT	NO. 60774

FINAL SURVEY
NOTE BOOK
NO.
BY
DATE
SURVEYED
PLOTTED
TYPING DATE
AREAS
AREAS CHECKED

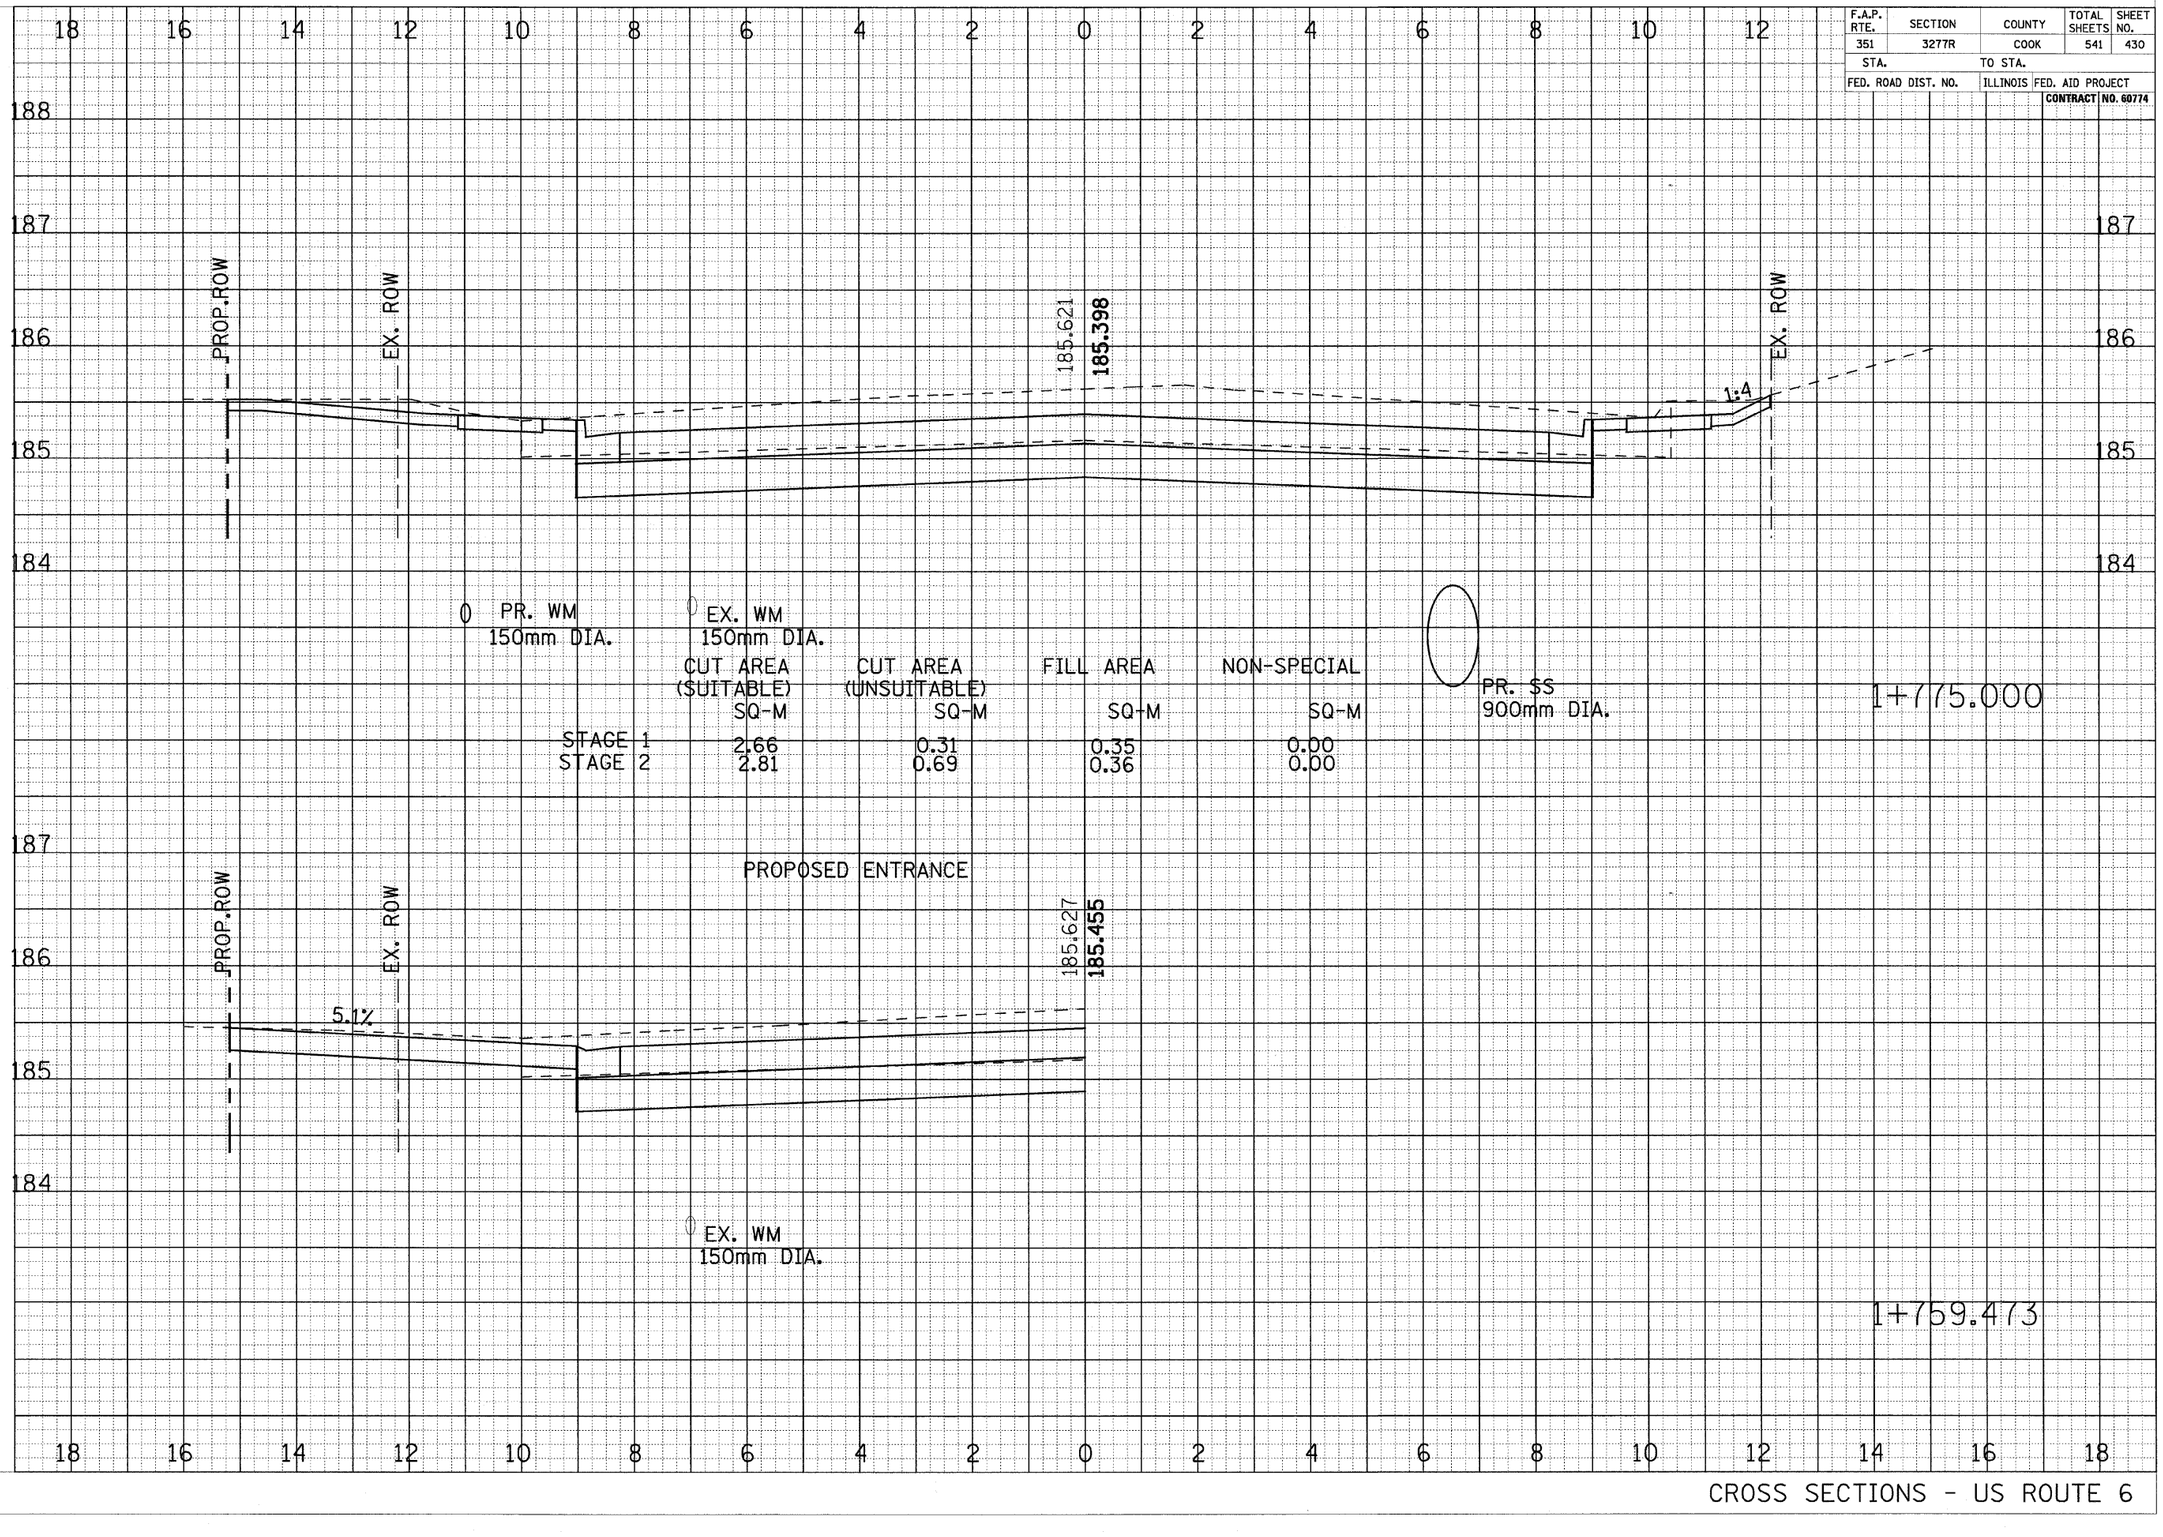

	CUT AREA (SUITABLE) SQ-M	CUT AREA (UNSUITABLE) SQ-M	FILL AREA SQ-M	NON-SPECIAL SQ-M
STAGE 1	2.66	0.31	0.35	0.00
STAGE 2	2.81	0.69	0.36	0.00

CROSS SECTIONS - US ROUTE 6

F.A.P. RTE.	SECTION	COUNTY	TOTAL SHEETS	SHEET NO.
351	3277R	COOK	541	431
STA.		TO STA.		
FED. ROAD DIST. NO.		ILLINOIS	FED. AID PROJECT	
			CONTRACT	NO. 60774

FINAL SURVEY
NOTE BOOK
NO.
BY
DATE
SURVEYED
PLOTTED
TYPE GATE
AREAS
AREAS CHECKED

PAGE AVENUE

185.581
185.322

7.4%

MATCH LINE

0 PR. WM
150mm DIA.

EX. WM
150mm DIA.

PR. SS
900mm DIA.

1+795.352

PAGE AVENUE

MATCH LINE

PAGE AVENUE


MATCH LINE

ORIGINAL SURVEY
NOTE BOOK
NO.
BY
DATE
SURVEYED
PLOTTED
TYPE GATE
AREAS
AREAS CHECKED

CROSS SECTIONS - US ROUTE 6

F.A.P. RTE.	SECTION	COUNTY	TOTAL SHEETS	SHEET NO.
351	3277R	COOK	541	432
STA.		TO STA.		
FED. ROAD DIST. NO.		ILLINOIS	FED. AID PROJECT	
			CONTRACT	NO. 60774


FINAL SURVEY
NOTE BOOK
NO.
SURVEYED
PLOTTED
CHECKED
AREAS
AREAS CHECKED
BY
DATE

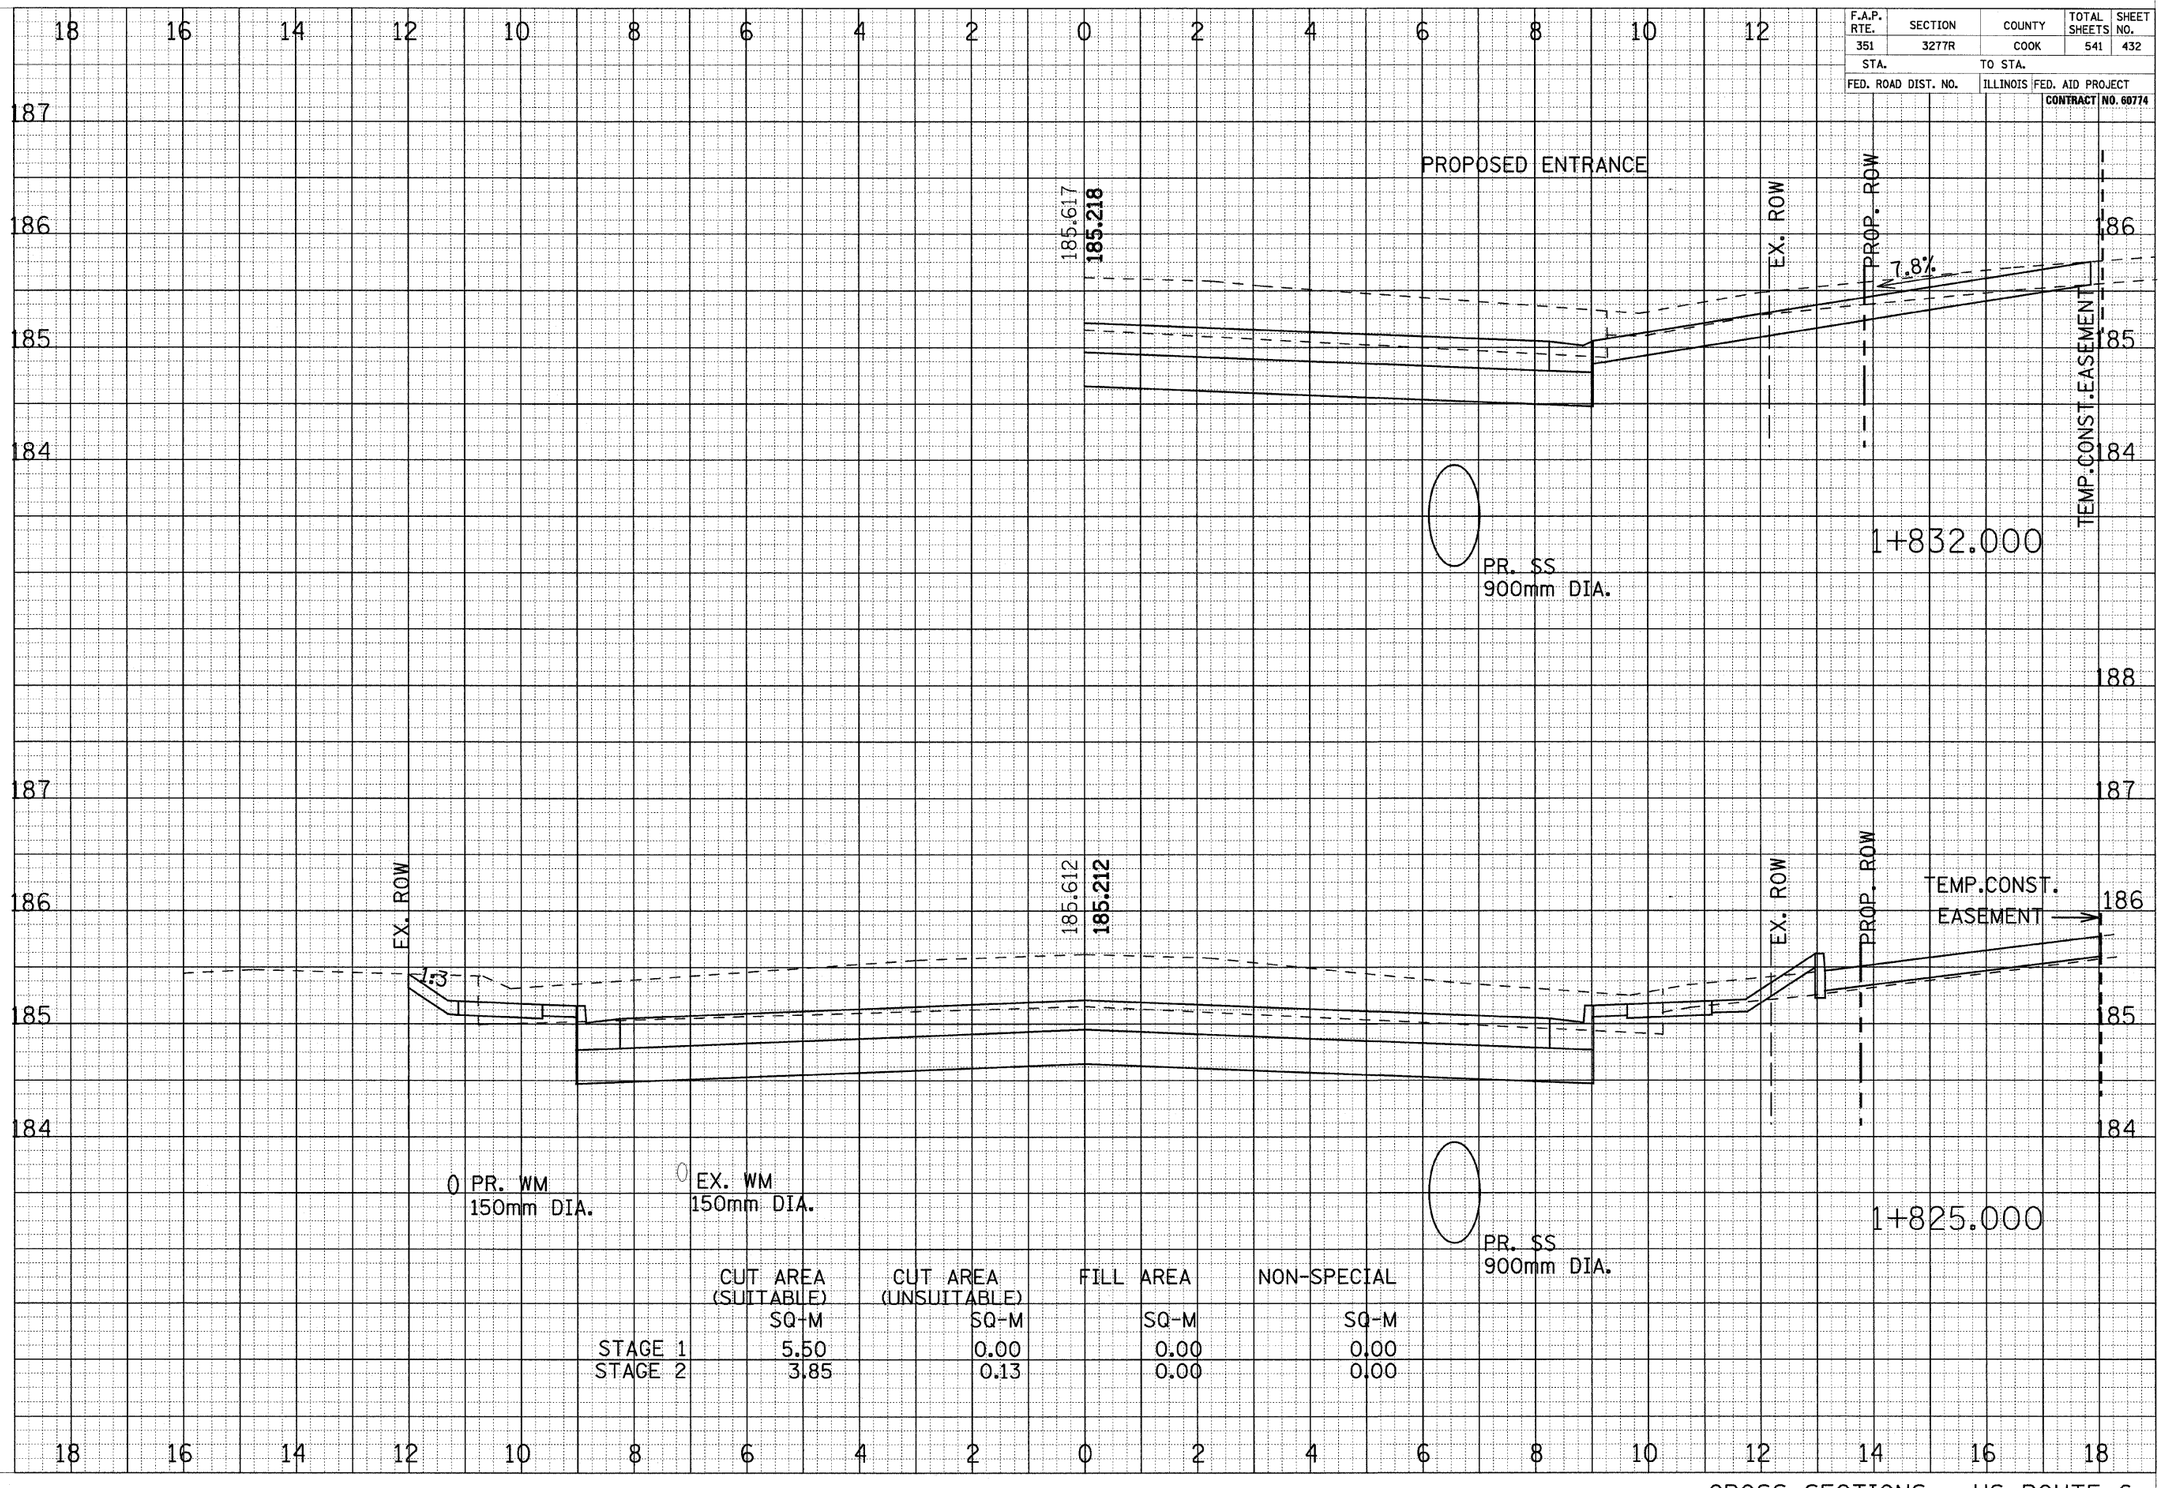

	CUT AREA (SUITABLE) SQ-M	CUT AREA (UNSUITABLE) SQ-M	FILL AREA SQ-M	NON-SPECIAL SQ-M
STAGE 1	5.50	0.00	0.00	0.00
STAGE 2	3.85	0.13	0.00	0.00

CROSS SECTIONS - US ROUTE 6


F.A.P. RTE.	SECTION	COUNTY	TOTAL SHEETS	SHEET NO.
351	3277R	COOK	541	433
STA.		TO STA.		
FED. ROAD DIST. NO.		ILLINOIS	FED. AID PROJECT	
			CONTRACT	NO. 60774

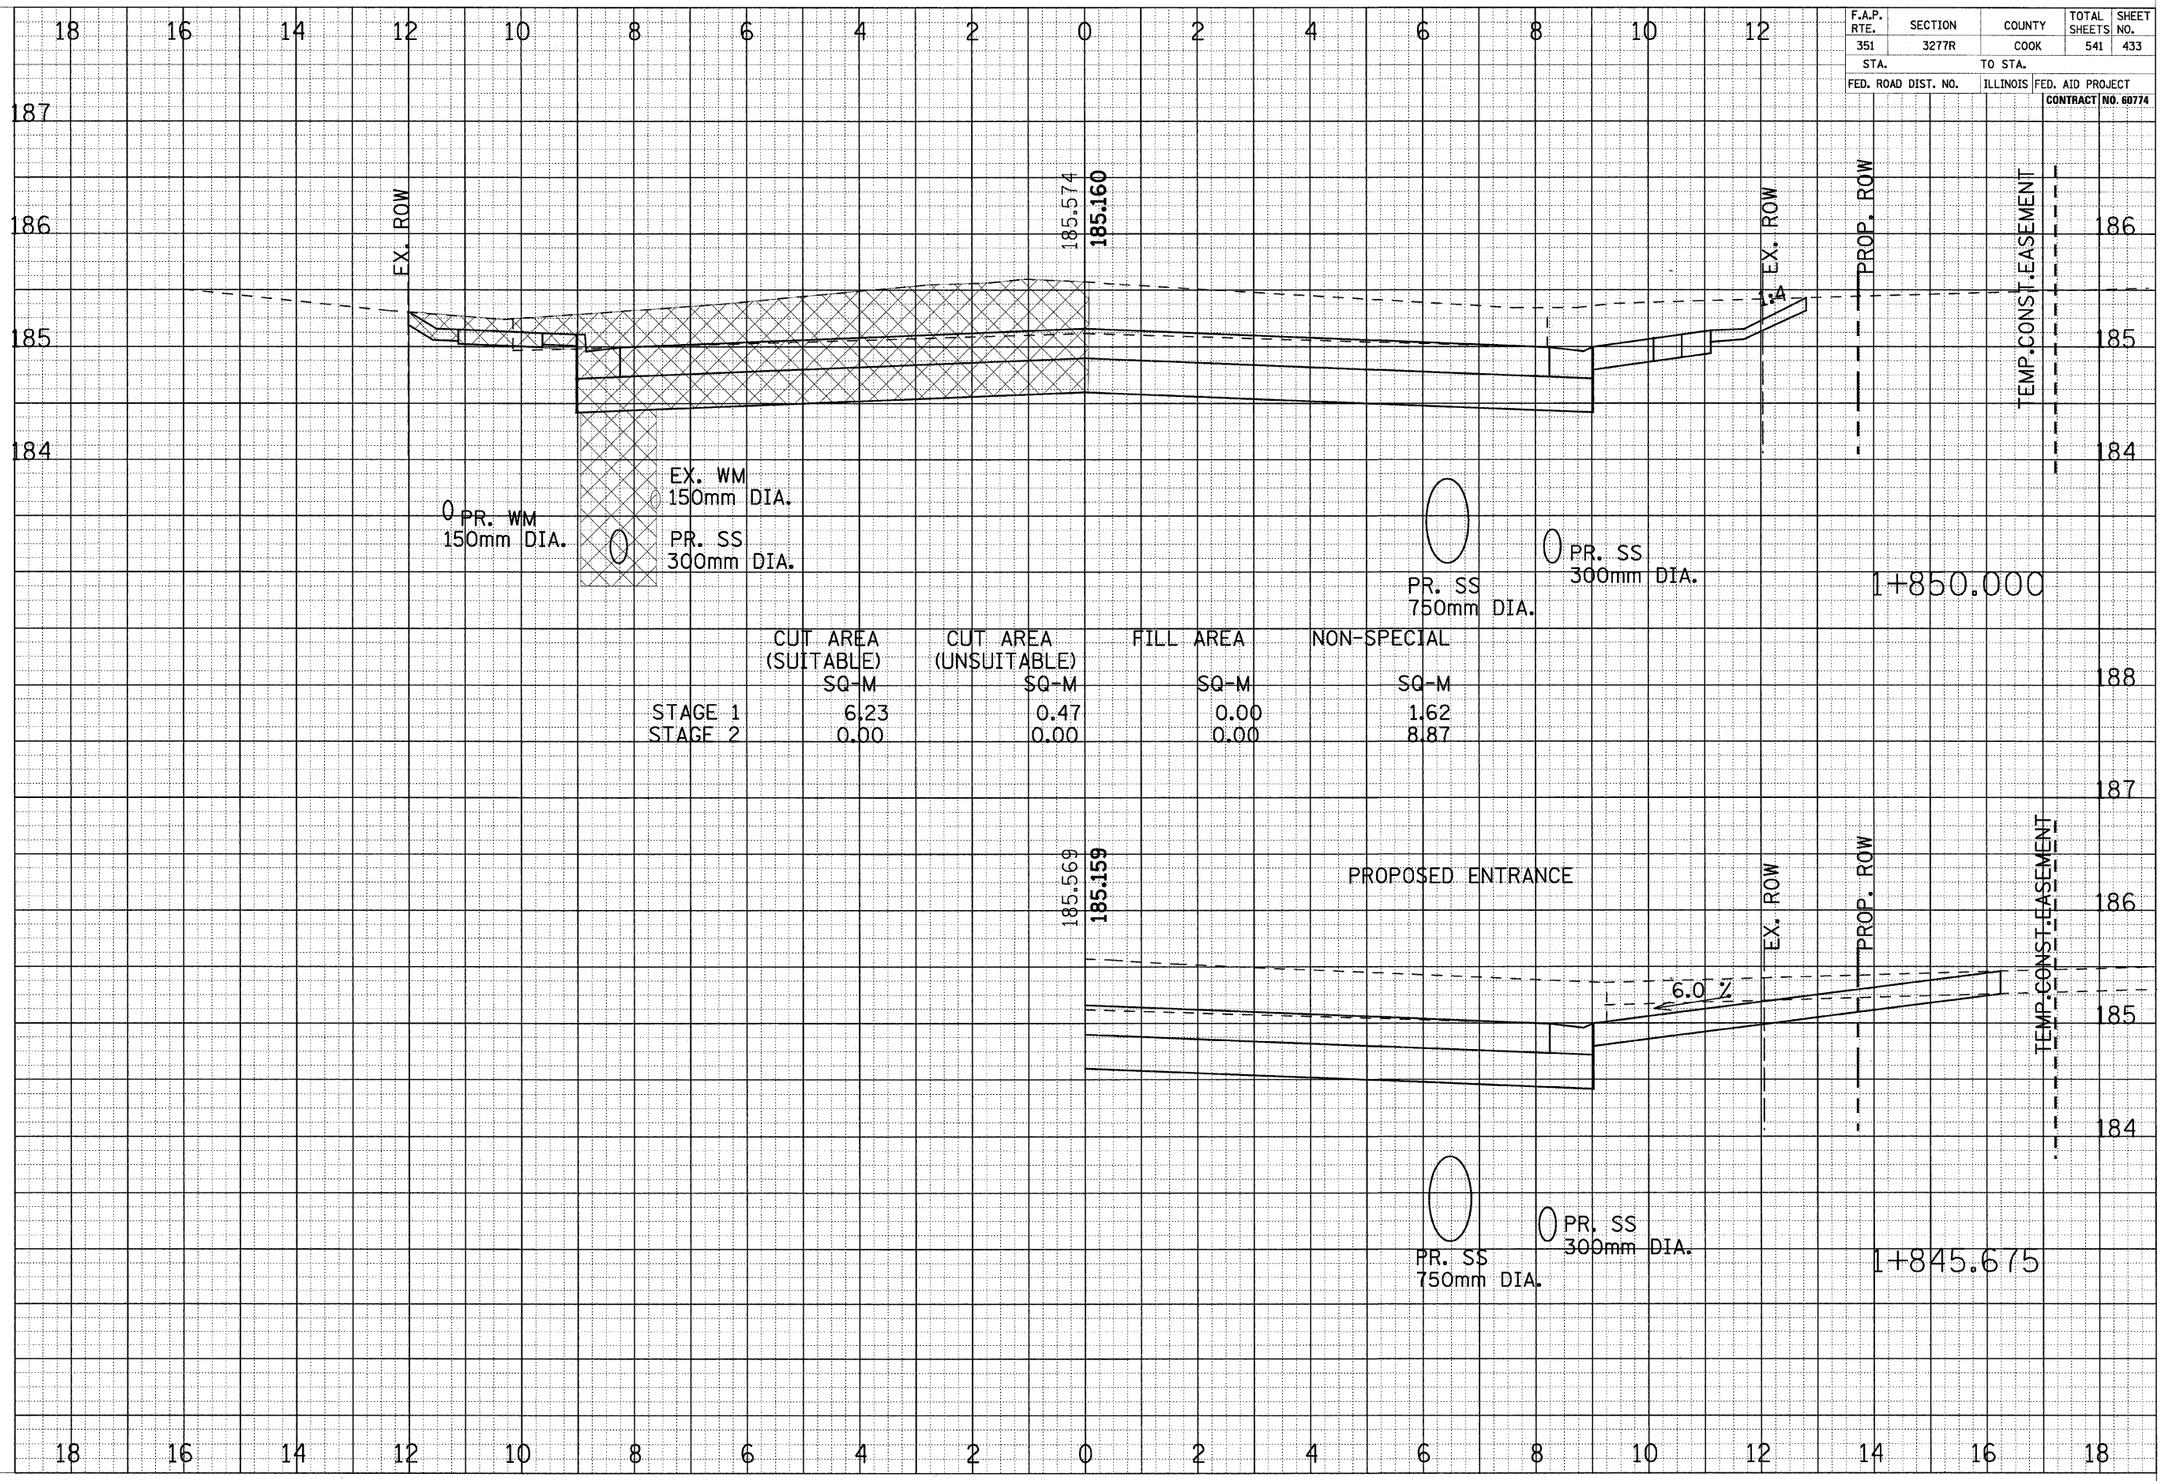

CROSS SECTIONS - US ROUTE 6

F.A.P. RTE.	SECTION	COUNTY	TOTAL SHEETS	SHEET NO.
351	3277R	COOK	541	434
STA.		TO STA.		
FED. ROAD DIST. NO.	ILLINOIS	FED. AID PROJECT		
		CONTRACT NO. 60774		

FINAL SURVEY
NOTE BOOK
NO.
SURVEYED
PLOTTED
CHECKED
AREAS
AREAS CHECKED
BY
DATE

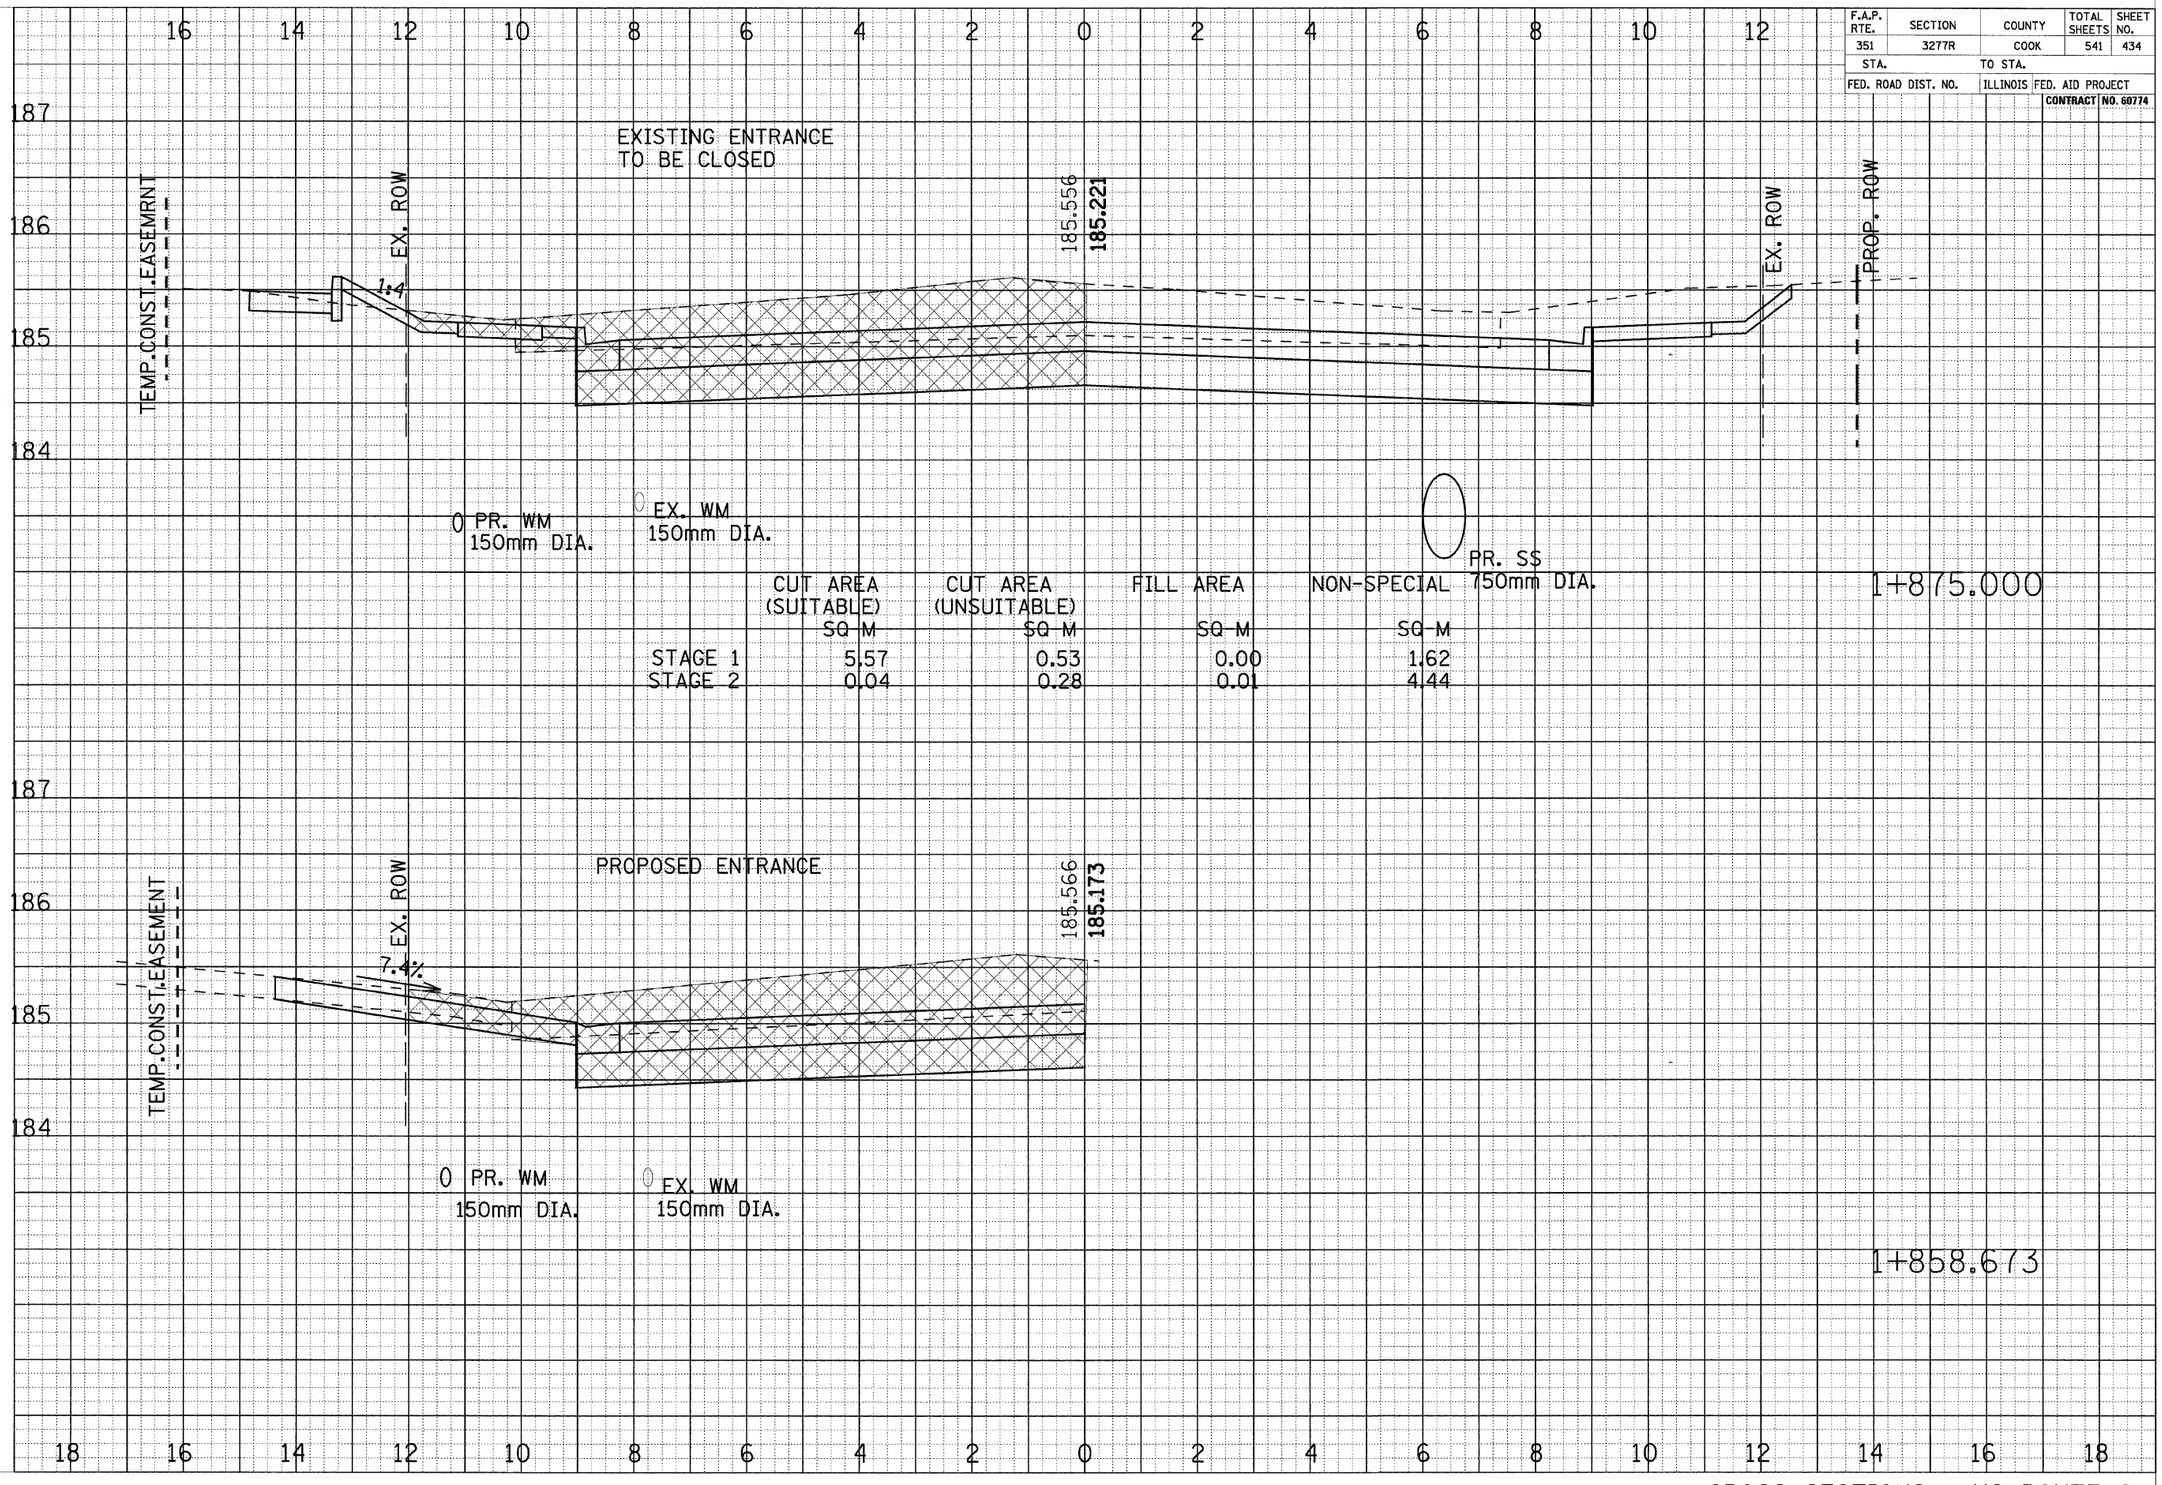

	CUT AREA (SUITABLE) SQ M	CUT AREA (UNSUITABLE) SQ M	FILL AREA SQ M	NON-SPECIAL SQ M
STAGE 1	5.57	0.53	0.00	1.62
STAGE 2	0.04	0.28	0.01	4.44

ORIGINAL SURVEY
NOTE BOOK
NO.
SURVEYED
PLOTTED
CHECKED
AREAS
AREAS CHECKED
BY
DATE

CROSS SECTIONS - US ROUTE 6

F.A.P. RTE.	SECTION	COUNTY	TOTAL SHEETS	SHEET NO.
351	3277R	COOK	541	435
STA.		TO STA.		
FED. ROAD DIST. NO.		ILLINOIS	FED. AID PROJECT	
			CONTRACT	NO. 60774

FINAL SURVEY
NOTE BOOK
NO.
SURVEYED
PLOTTED
TEMPLATE
AREAS
AREAS CHECKED
BY
DATE

ORIGINAL SURVEY
NOTE BOOK
NO.
SURVEYED
PLOTTED
TEMPLATE
AREAS
AREAS CHECKED
BY
DATE

SURVEYED
PLOTTED
TEMPLATE
AREAS CHECKED

PAULINA STREET

PAULINA STREET

MATCH LINE

MATCH LINE

185.532

185.284

EX.GAS

PR. WM
150mm DIA.

EX. WM
150mm DIA.

PR. SS
750mm DIA.

1+896.006

PAULINA STREET

MATCH LINE

PAULINA STREET


MATCH LINE

CROSS SECTIONS - US ROUTE 6

F.A.P. RTE.	SECTION	COUNTY	TOTAL SHEETS	SHEET NO.
351	3277R	COOK	541	436
STA.	TO STA.			
FED. ROAD DIST. NO.	ILLINOIS	FED. AID PROJECT		
CONTRACT NO. 60774				

FINAL SURVEY NOTE BOOK | BY | DATE | SURVEYED | PLOTTED | TRANSMITTED | AREAS | AREAS CHECKED | NO.

ORIGINAL SURVEY NOTE BOOK | BY | DATE | SURVEYED | PLOTTED | TRANSMITTED | AREAS | AREAS CHECKED | NO.

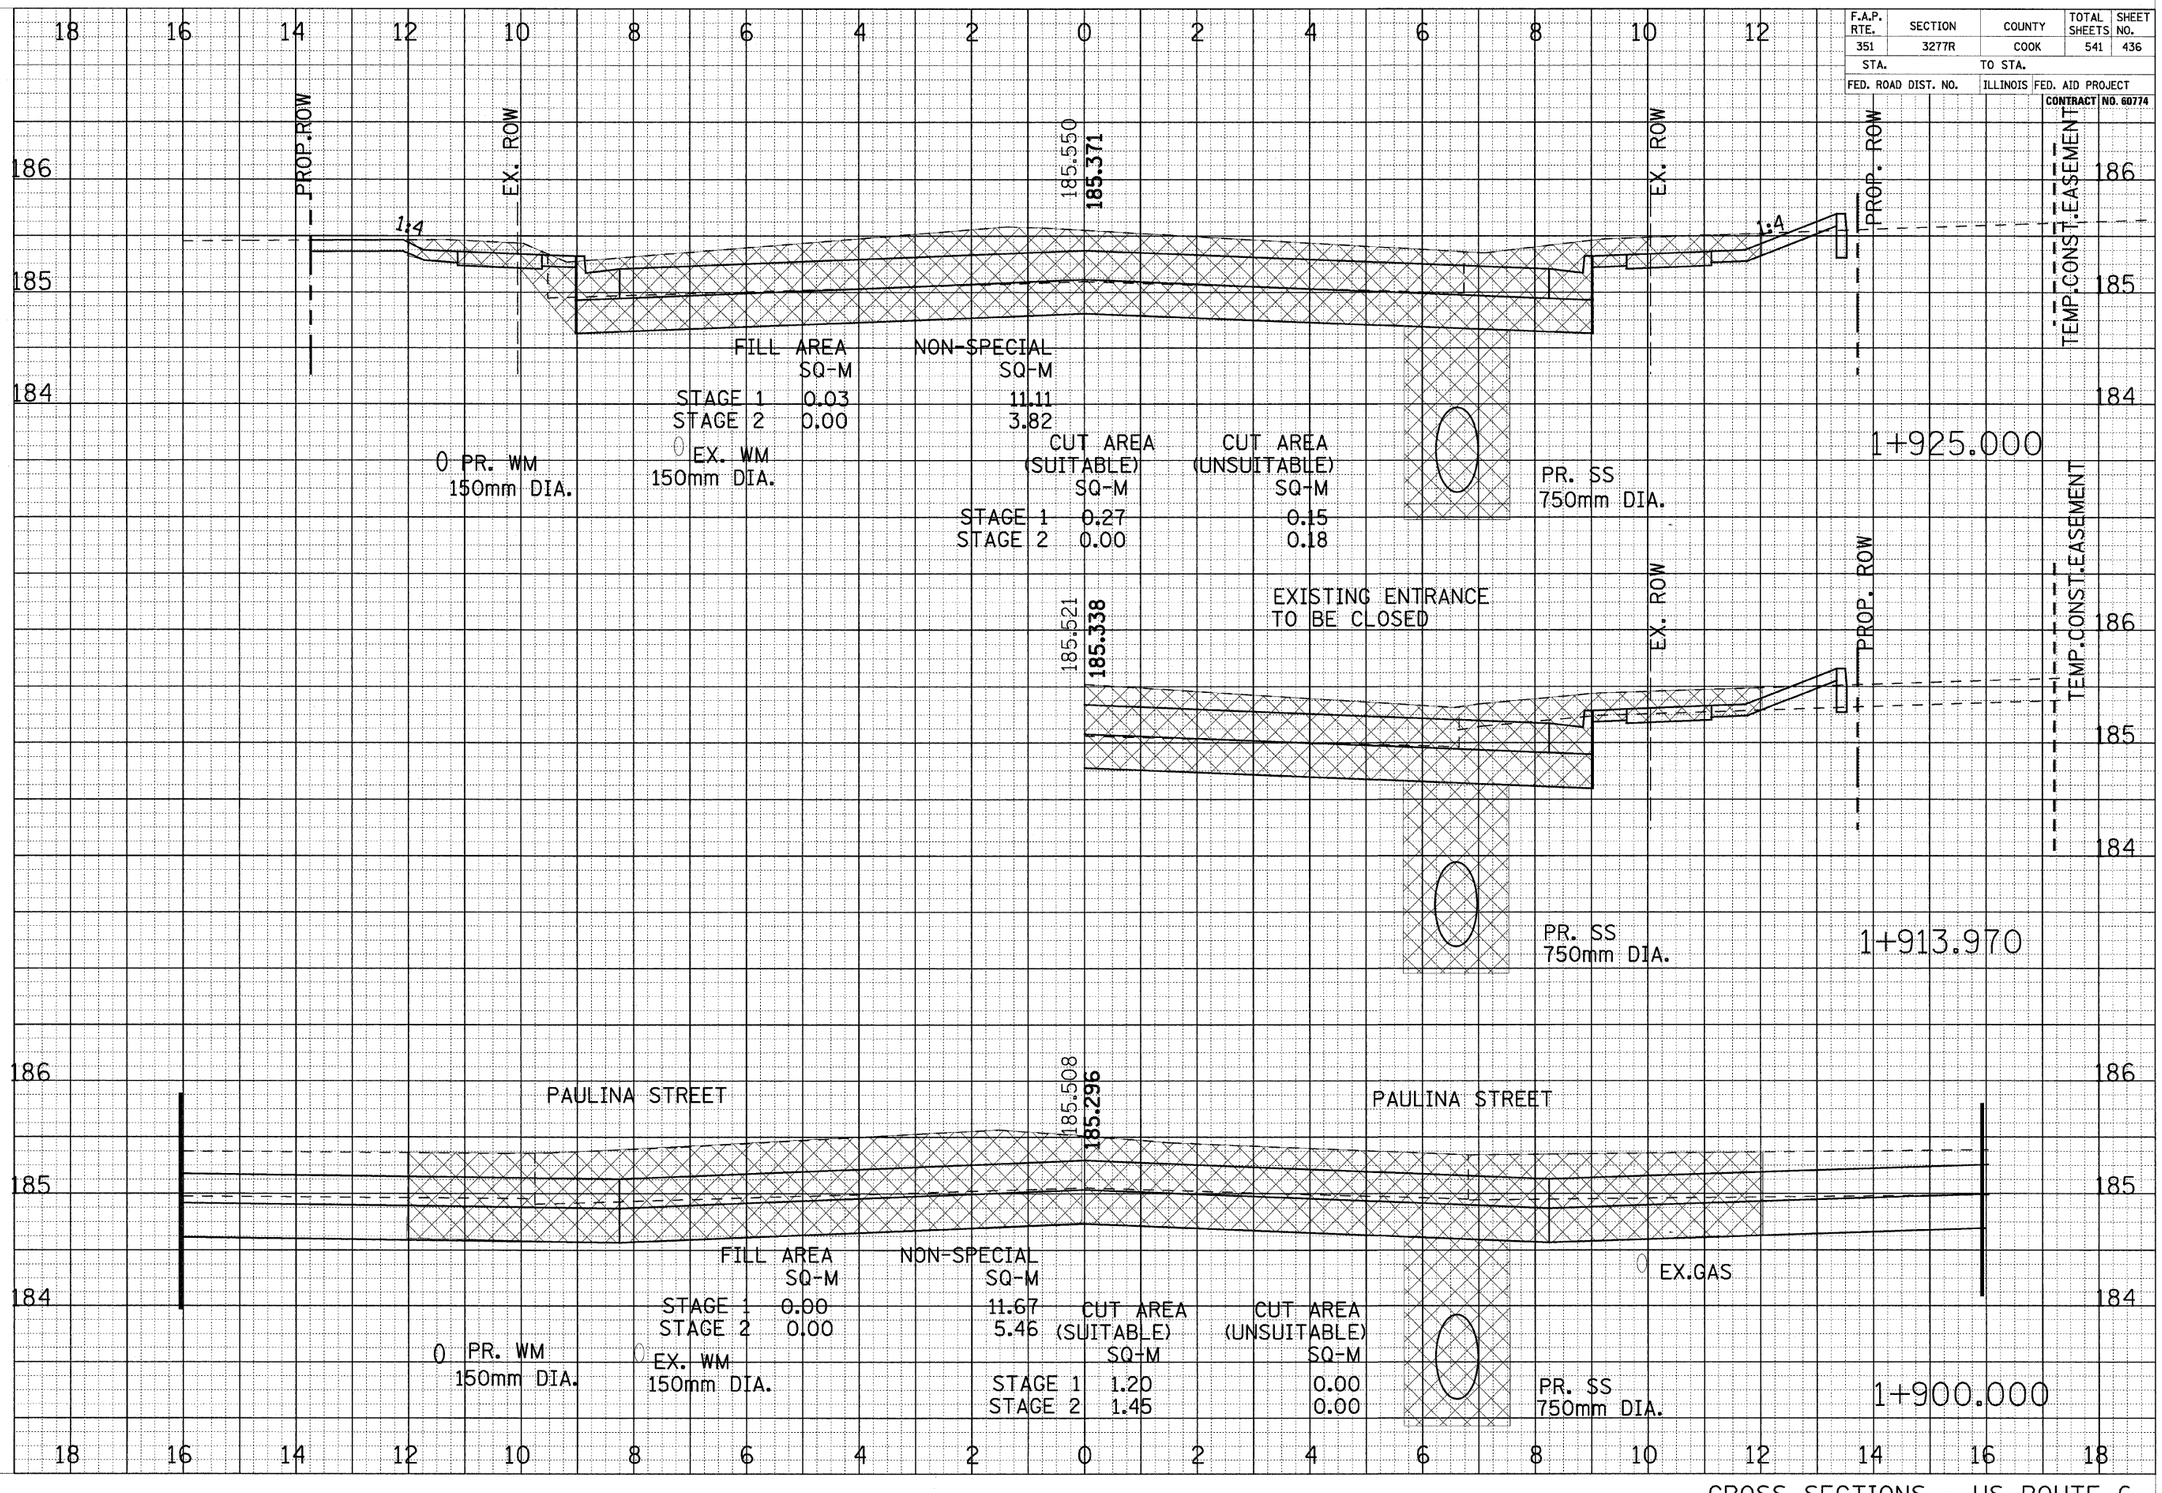

CROSS SECTIONS - US ROUTE 6

F.A.P. RTE.	SECTION	COUNTY	TOTAL SHEETS	SHEET NO.
351	3277R	COOK	541	437
STA.		TO STA.		
FED. ROAD DIST. NO.		ILLINOIS	FED. AID PROJECT	
			CONTRACT	NO. 60774

FINAL SURVEY
NOTE BOOK
NO.
SURVEYED
PLOTTED
TRANSCRIBE
AREAS
AREAS CHECKED
BY
DATE

ORIGINAL SURVEY
NOTE BOOK
NO.
SURVEYED
PLOTTED
TRANSCRIBE
AREAS
AREAS CHECKED

PROPOSED ENTRANCE
EX. ROW
PROP. ROW
185.547
185.474
5.0 %
1+959.497
FACE OF BUILDING
EX. ROW
185.553
185.445
PR. SS
750mm DIA.
PROPOSED ENTRANCE
EX. ROW
5.0 %
PROP. ROW
TEMP.CONST.EASEMENT
EX. WM
150mm DIA.
PR. SS
750mm DIA.
PR. WM
150mm DIA.
PR. SS
300mm DIA.
1+950.000


	CUT AREA (SUITABLE) SQ M	CUT AREA (UNSUITABLE) SQ M	FILL AREA SQ M	NON-SPECIAL SQ M
STAGE 1	0.00	0.00	0.00	13.21
STAGE 2	0.00	0.00	0.00	3.12

PROPOSED ENTRANCE
185.550
185.432
EX. ROW
5.0 %
PROP. ROW
TEMP.CONST.EASEMENT
PR. SS
750mm DIA.
1+945.605

CROSS SECTIONS - US ROUTE 6

F.A.P. RTE.	SECTION	COUNTY	TOTAL SHEETS	SHEET NO.
351	3277R	COOK	541	438
STA.		TO STA.		
FED. ROAD DIST. NO.		ILLINOIS	FED. AID PROJECT	
			CONTRACT	NO. 60774

FINAL SURVEY
NOTE BOOK
NO.
SURVEYED
PLOTTED
TYPING ART
AREAS
AREAS CHECKED
BY
DATE

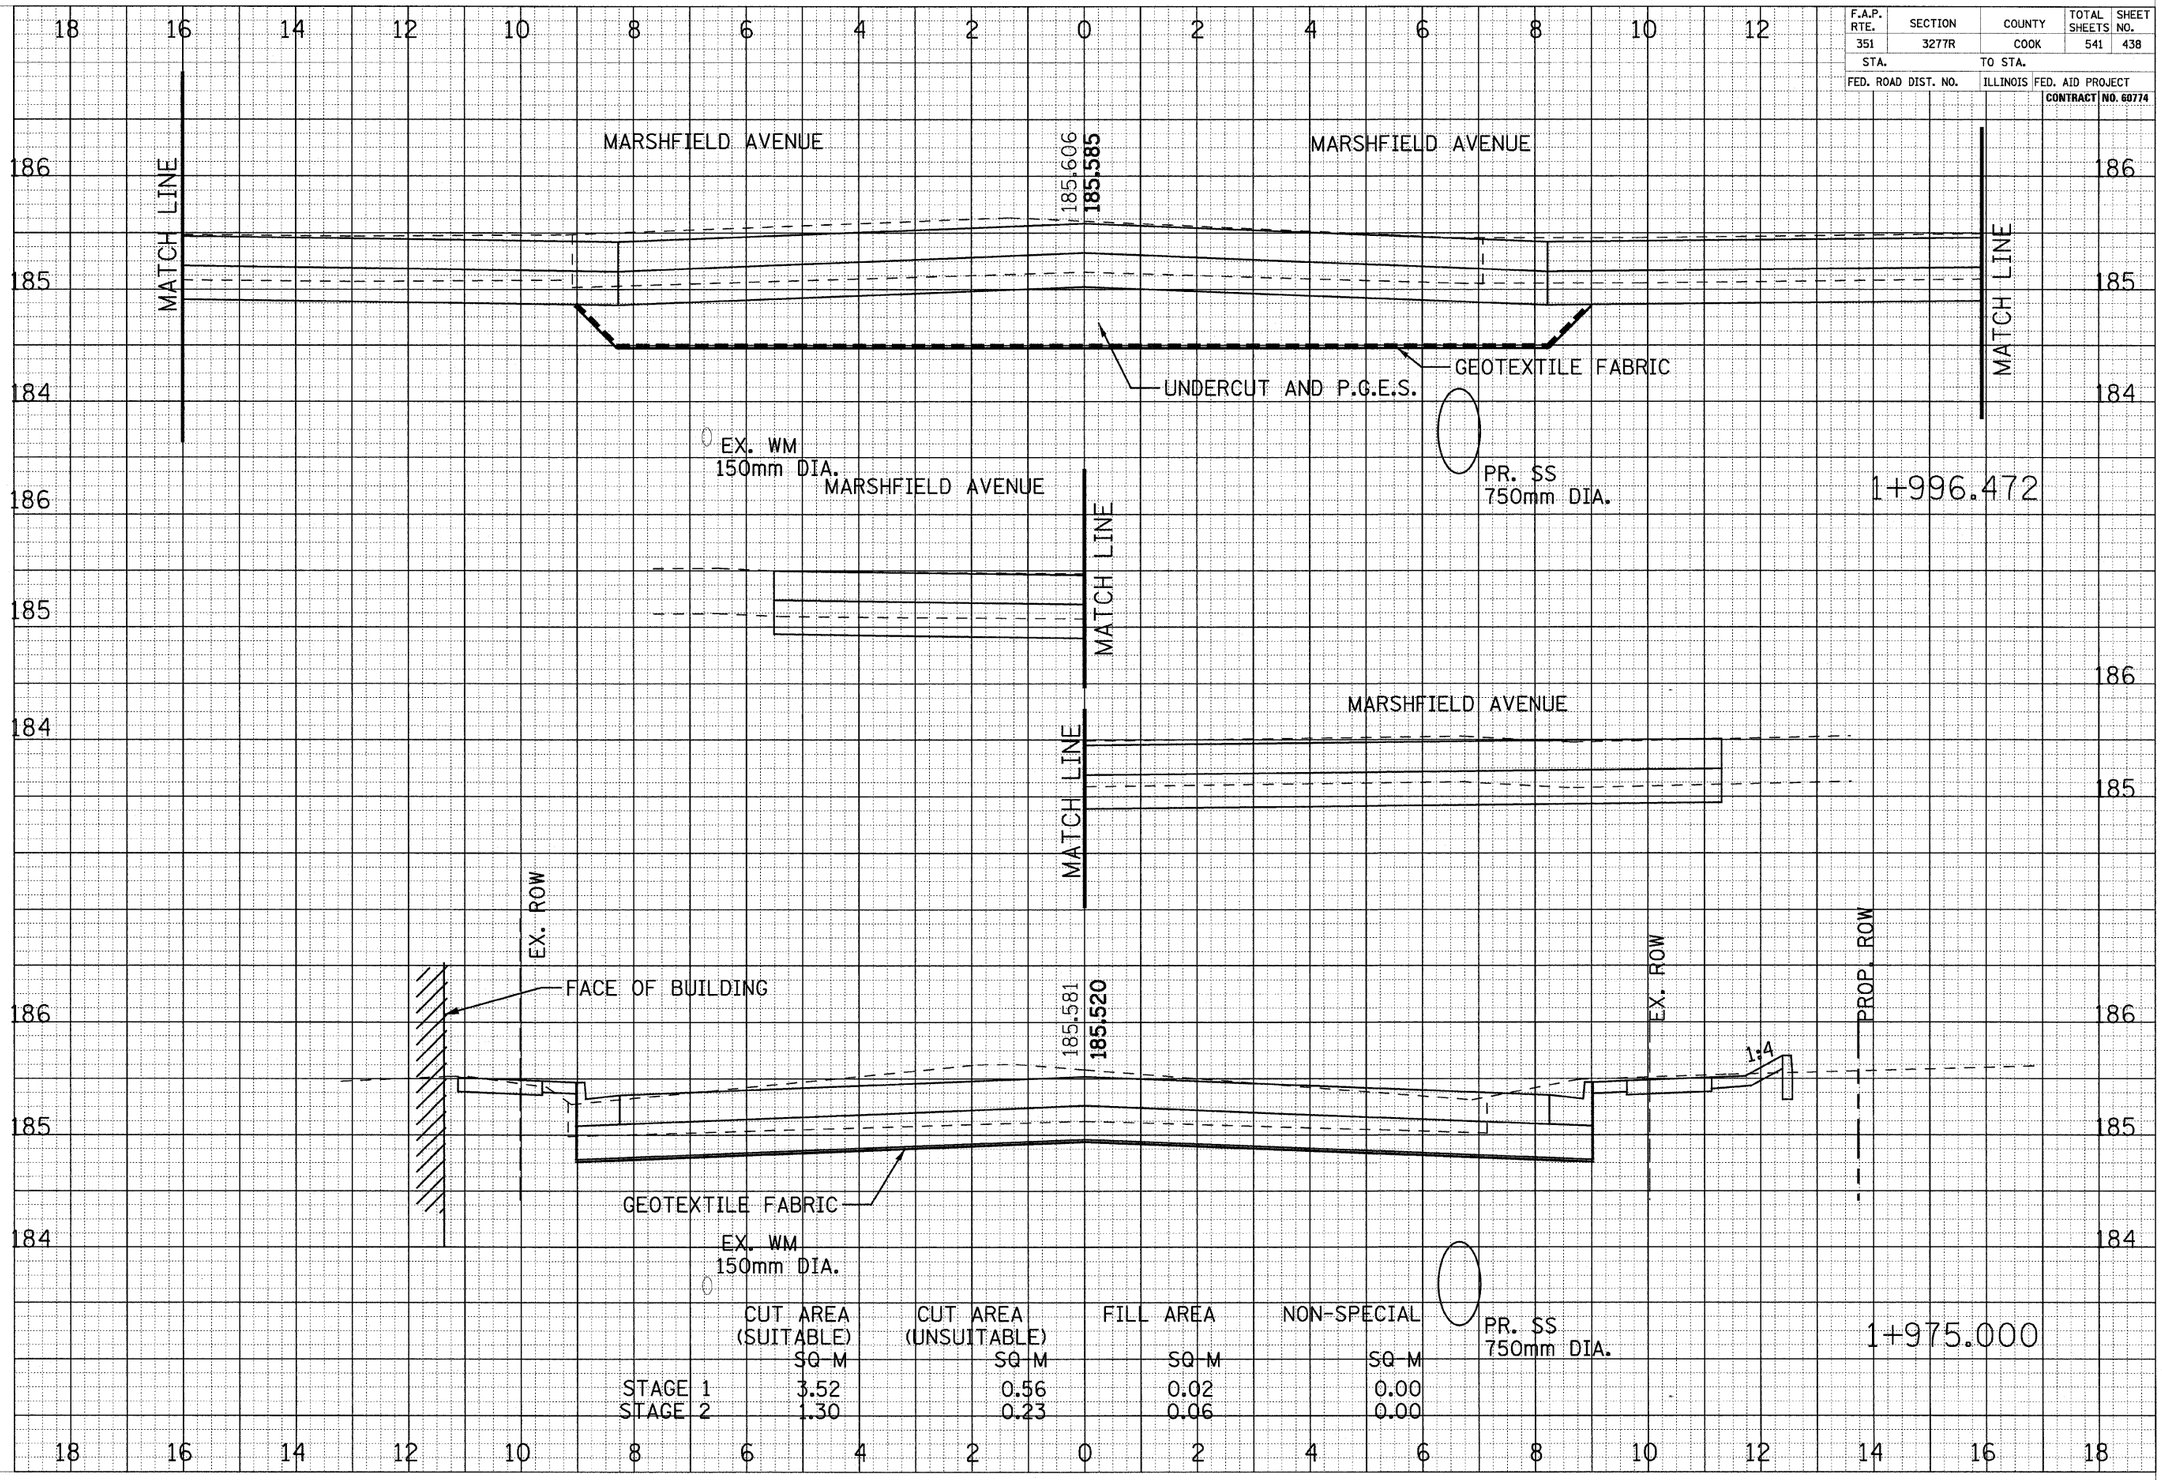


	CUT AREA (SUITABLE) SQ M	CUT AREA (UNSUITABLE) SQ M	FILL AREA SQ M	NON-SPECIAL SQ M
STAGE 1	3.52	0.56	0.02	0.00
STAGE 2	1.30	0.23	0.06	0.00

CROSS SECTIONS - US ROUTE 6

F.A.P. RTE.	SECTION	COUNTY	TOTAL SHEETS	SHEET NO.
351	3277R	COOK	541	439
STA.		TO STA.		
FED. ROAD DIST. NO.		ILLINOIS	FED. AID PROJECT	
			CONTRACT	NO. 60774


FINAL SURVEY
NOTE BOOK
NO.
SURVEYED
PLOTTED
TABULATED
AREAS
AREAS CHECKED
BY
DATE

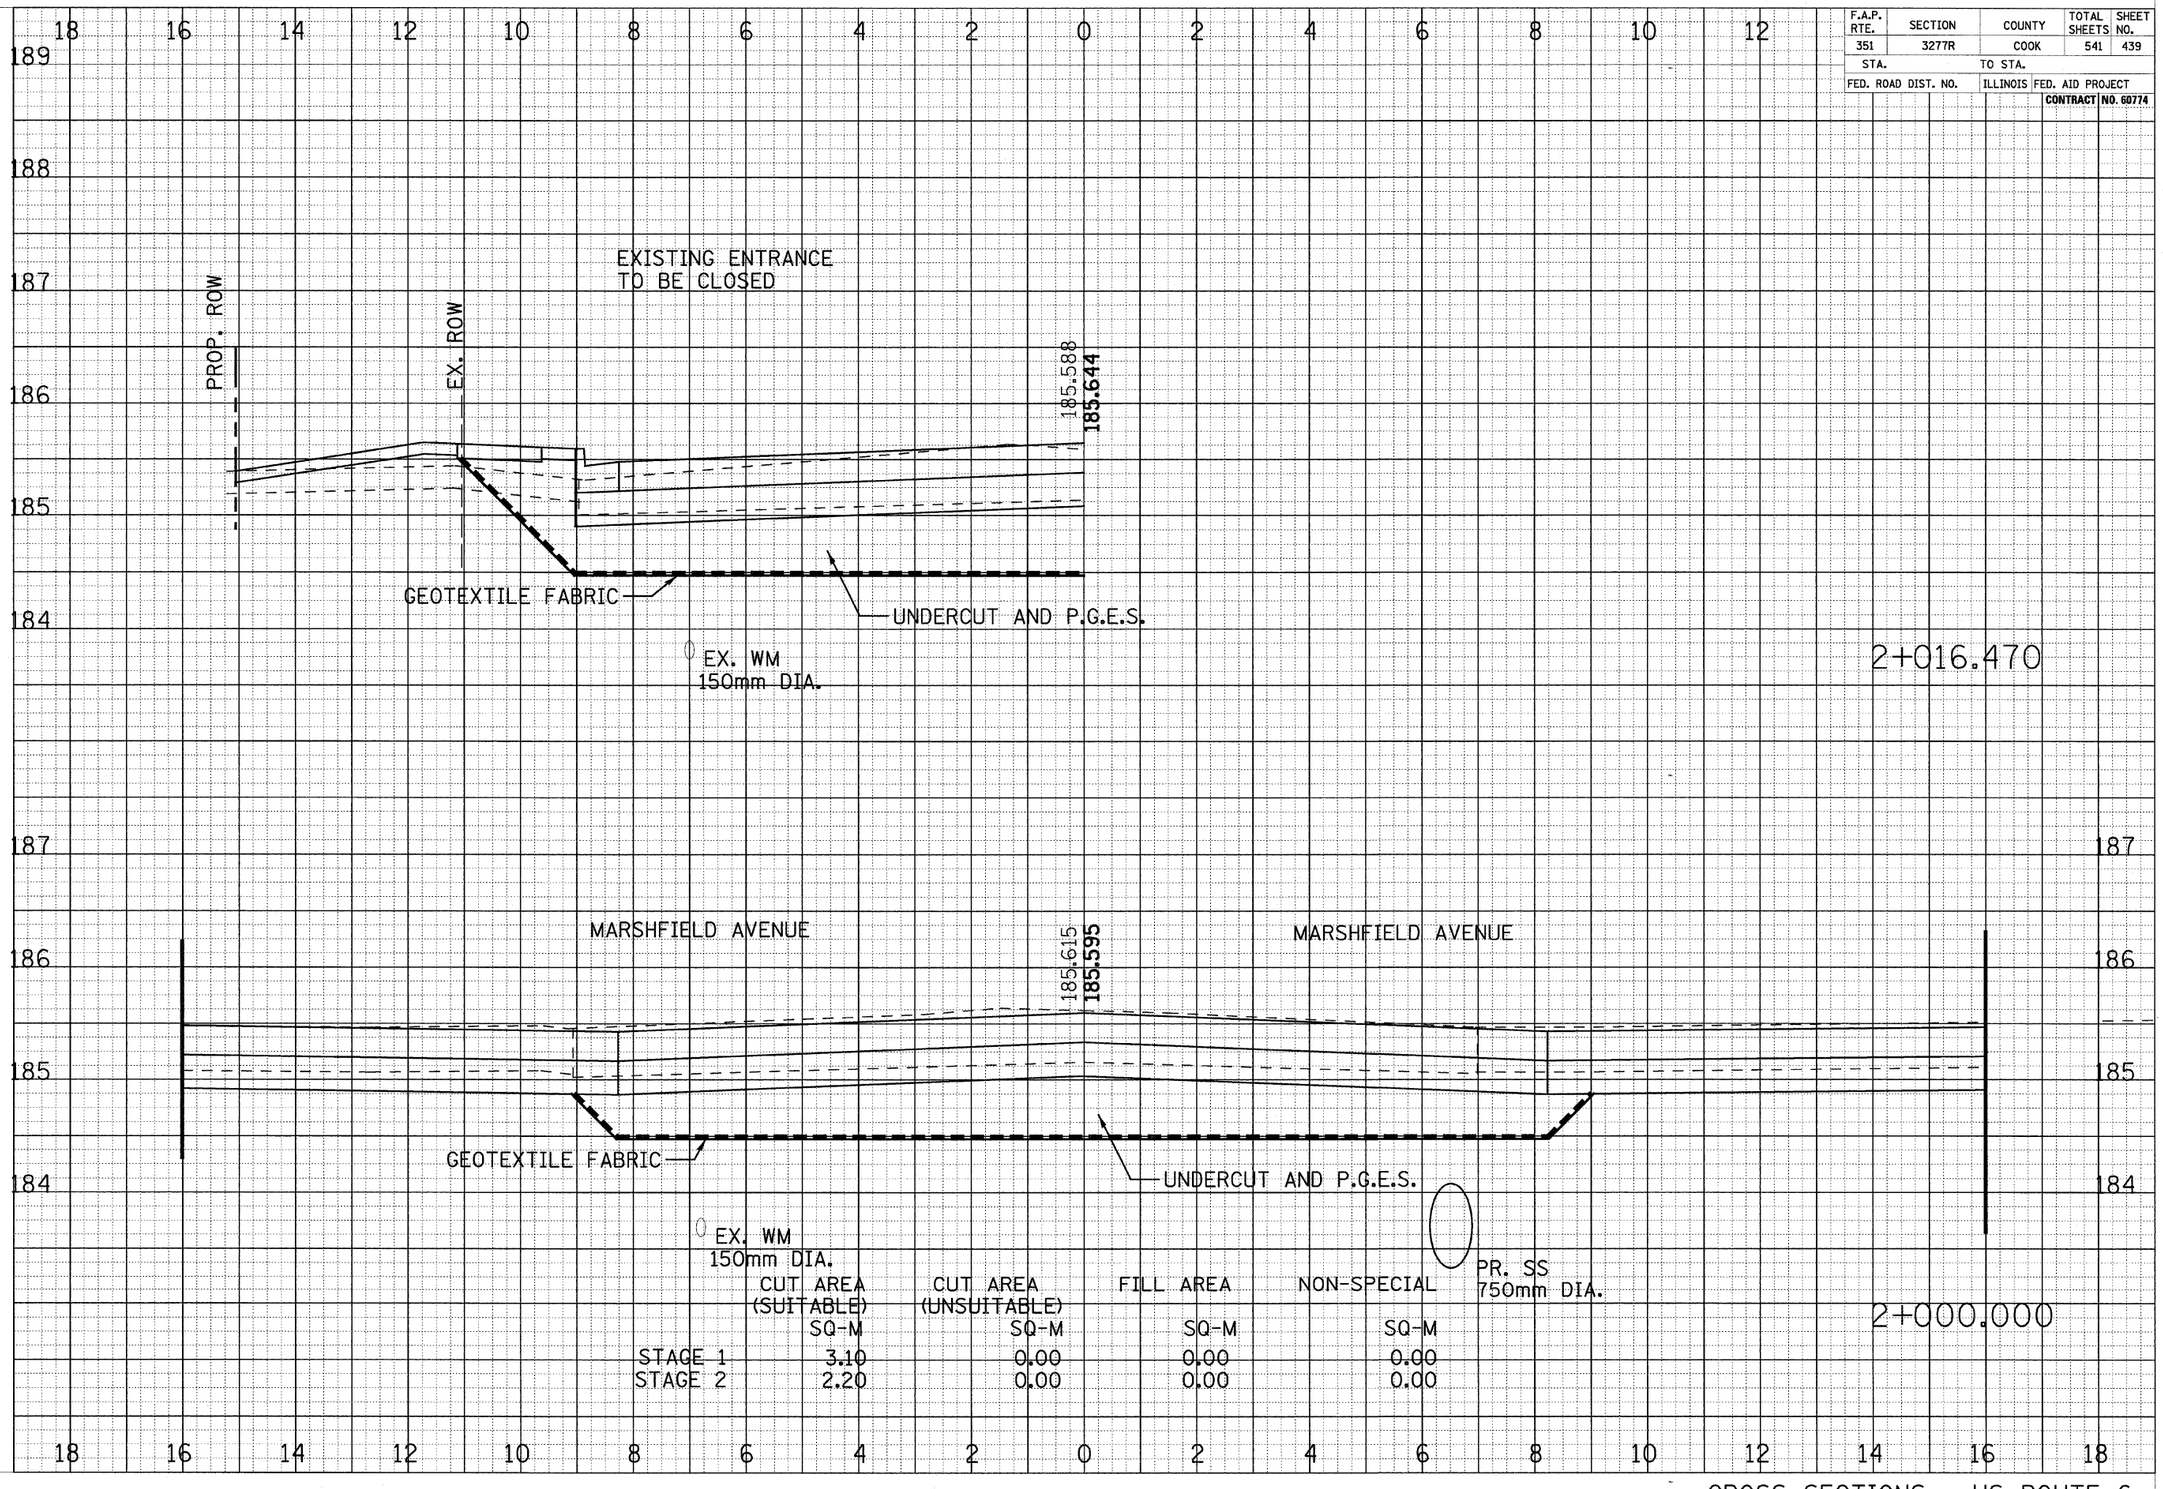

	CUT AREA (SUITABLE) SQ-M	CUT AREA (UNSUITABLE) SQ-M	FILL AREA SQ-M	NON-SPECIAL SQ-M
STAGE 1	3.10	0.00	0.00	0.00
STAGE 2	2.20	0.00	0.00	0.00

CROSS SECTIONS - US ROUTE 6

F.A.P. RTE.	SECTION	COUNTY	TOTAL SHEETS	SHEET NO.
351	3277R	COOK	541	440
STA.		TO STA.		
FED. ROAD DIST. NO.		ILLINOIS	FED. AID PROJECT	
			CONTRACT NO. 60774	

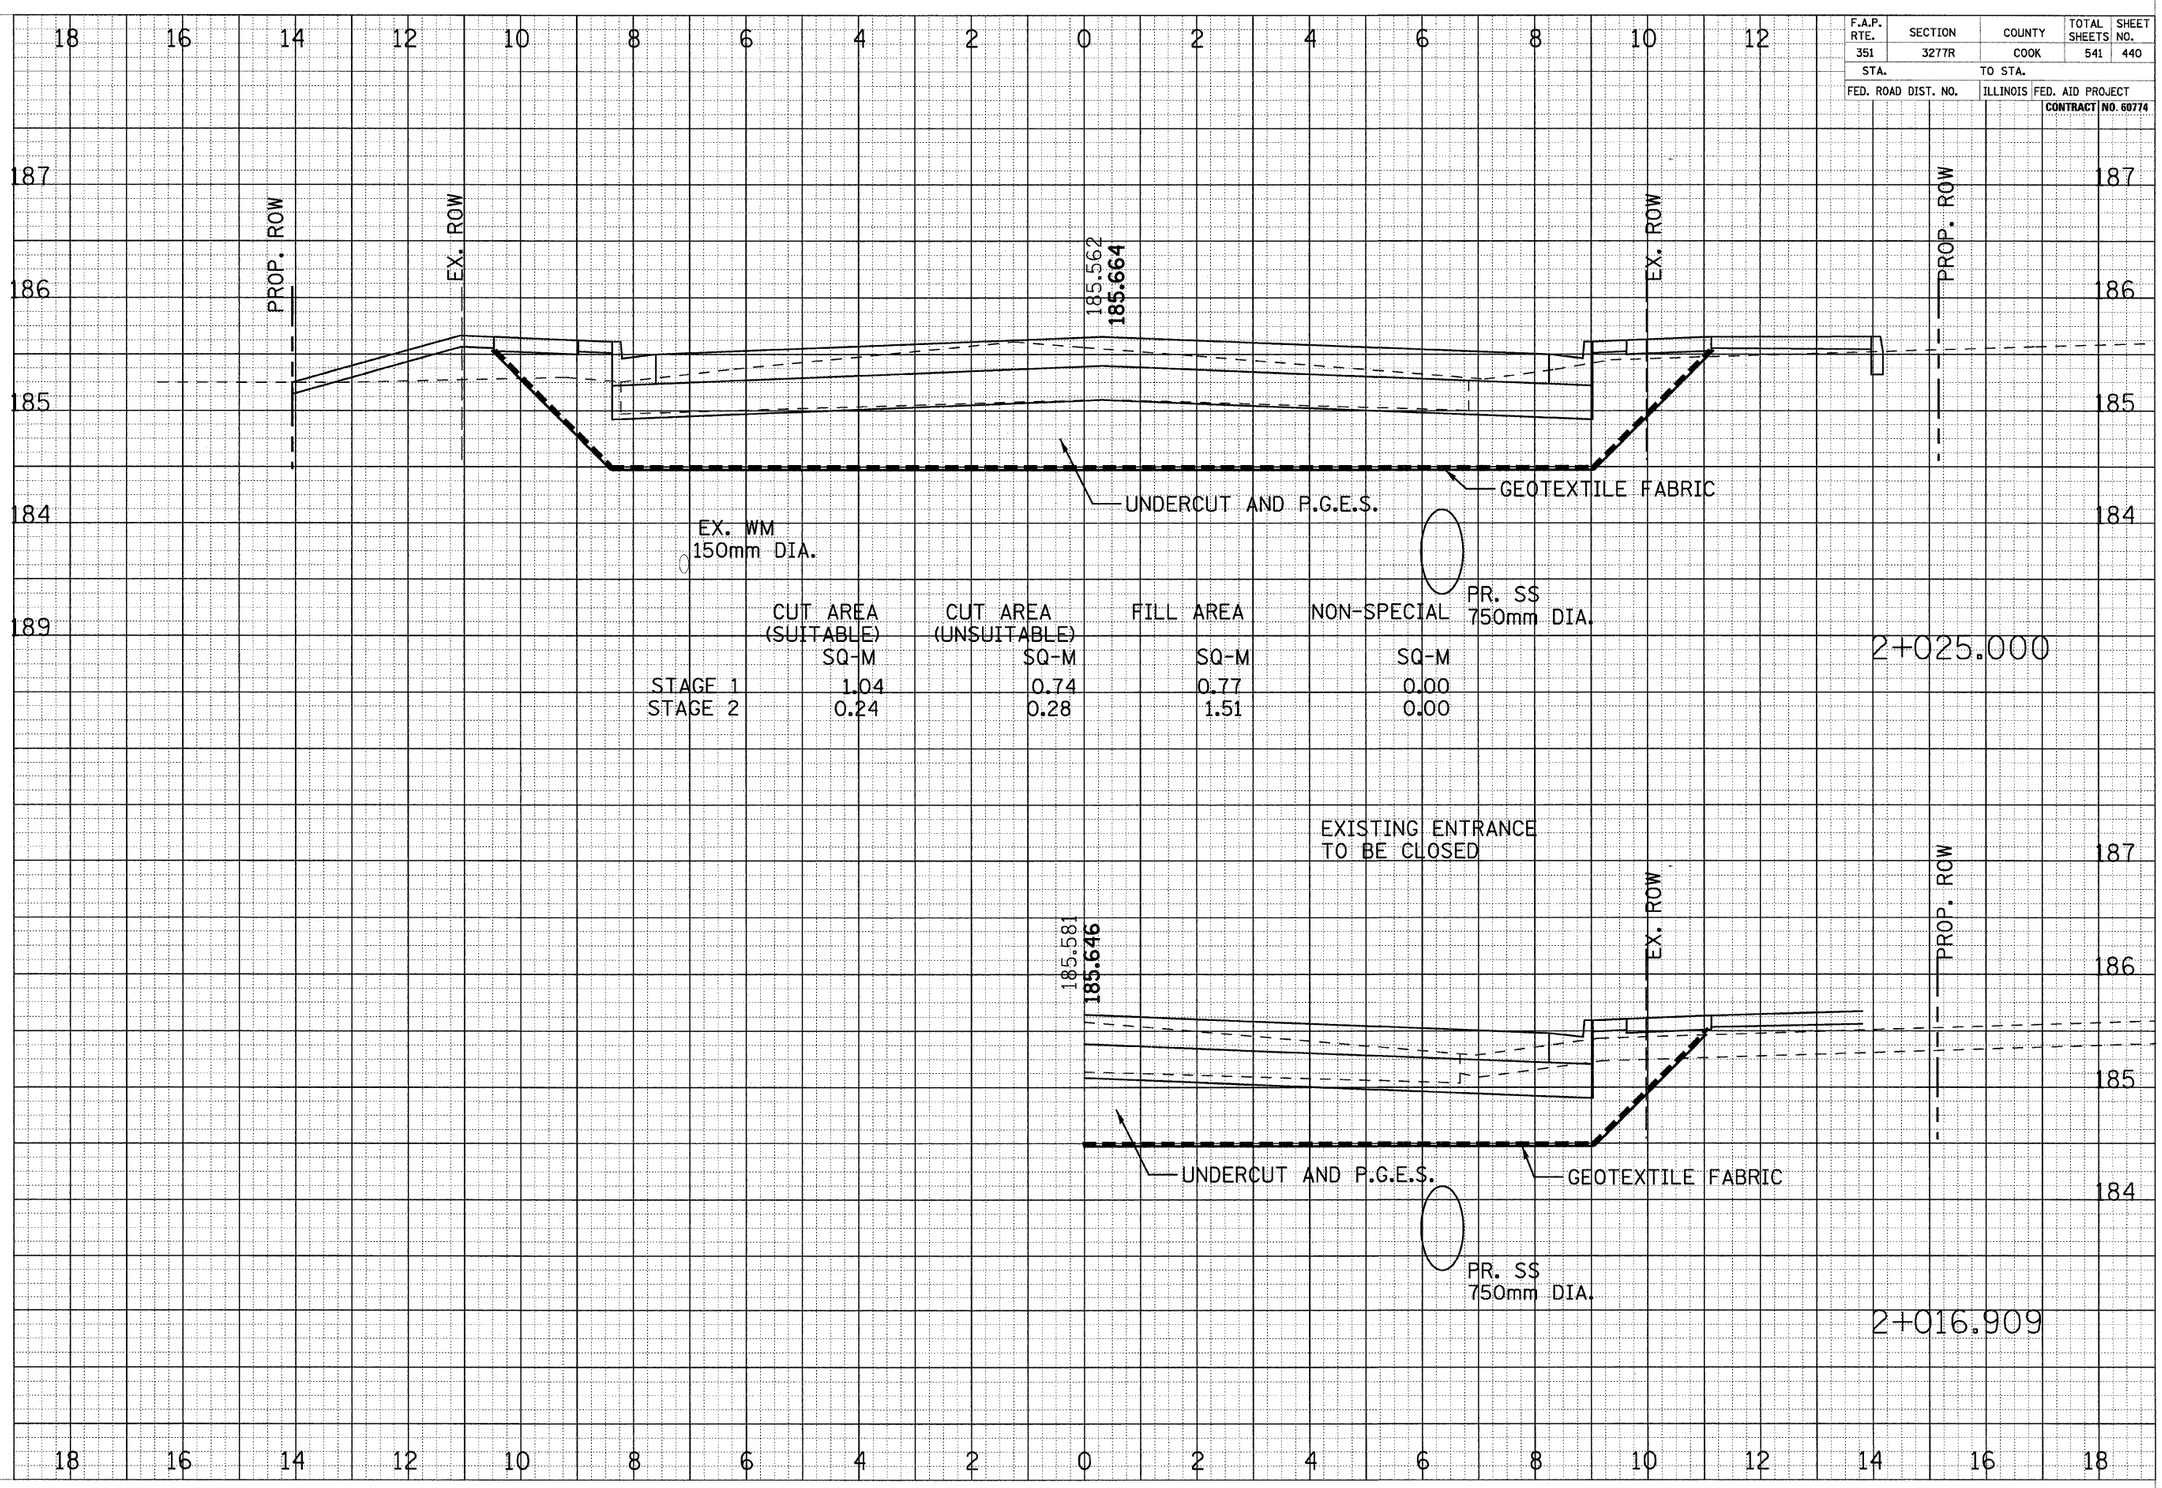

	CUT AREA (SUITABLE) SQ-M	CUT AREA (UNSUITABLE) SQ-M	FILL AREA SQ-M	NON-SPECIAL SQ-M
STAGE 1	1.04	0.74	0.77	0.00
STAGE 2	0.24	0.28	1.51	0.00


FINAL SURVEY
NOTE BOOK
NO.
SURVEYED
PLOTTED
TYPED
AREAS
AREAS CHECKED
BY
DATE

ORIGINAL SURVEY
NOTE BOOK
NO.
SURVEYED
PLOTTED
TYPED
AREAS
AREAS CHECKED
BY
DATE


CROSS SECTIONS - US ROUTE 6

F.A.P. RTE.	SECTION	COUNTY	TOTAL SHEETS	SHEET NO.
351	3277R	COOK	541	441
STA.		TO STA.		
FED. ROAD DIST. NO.		ILLINOIS	FED. AID PROJECT	
			CONTRACT	NO. 60774

FINAL SURVEY
NOTE BOOK
SURVEYED
PLOTTED
CHECKED
AREAS
AREAS CHECKED
BY
DATE

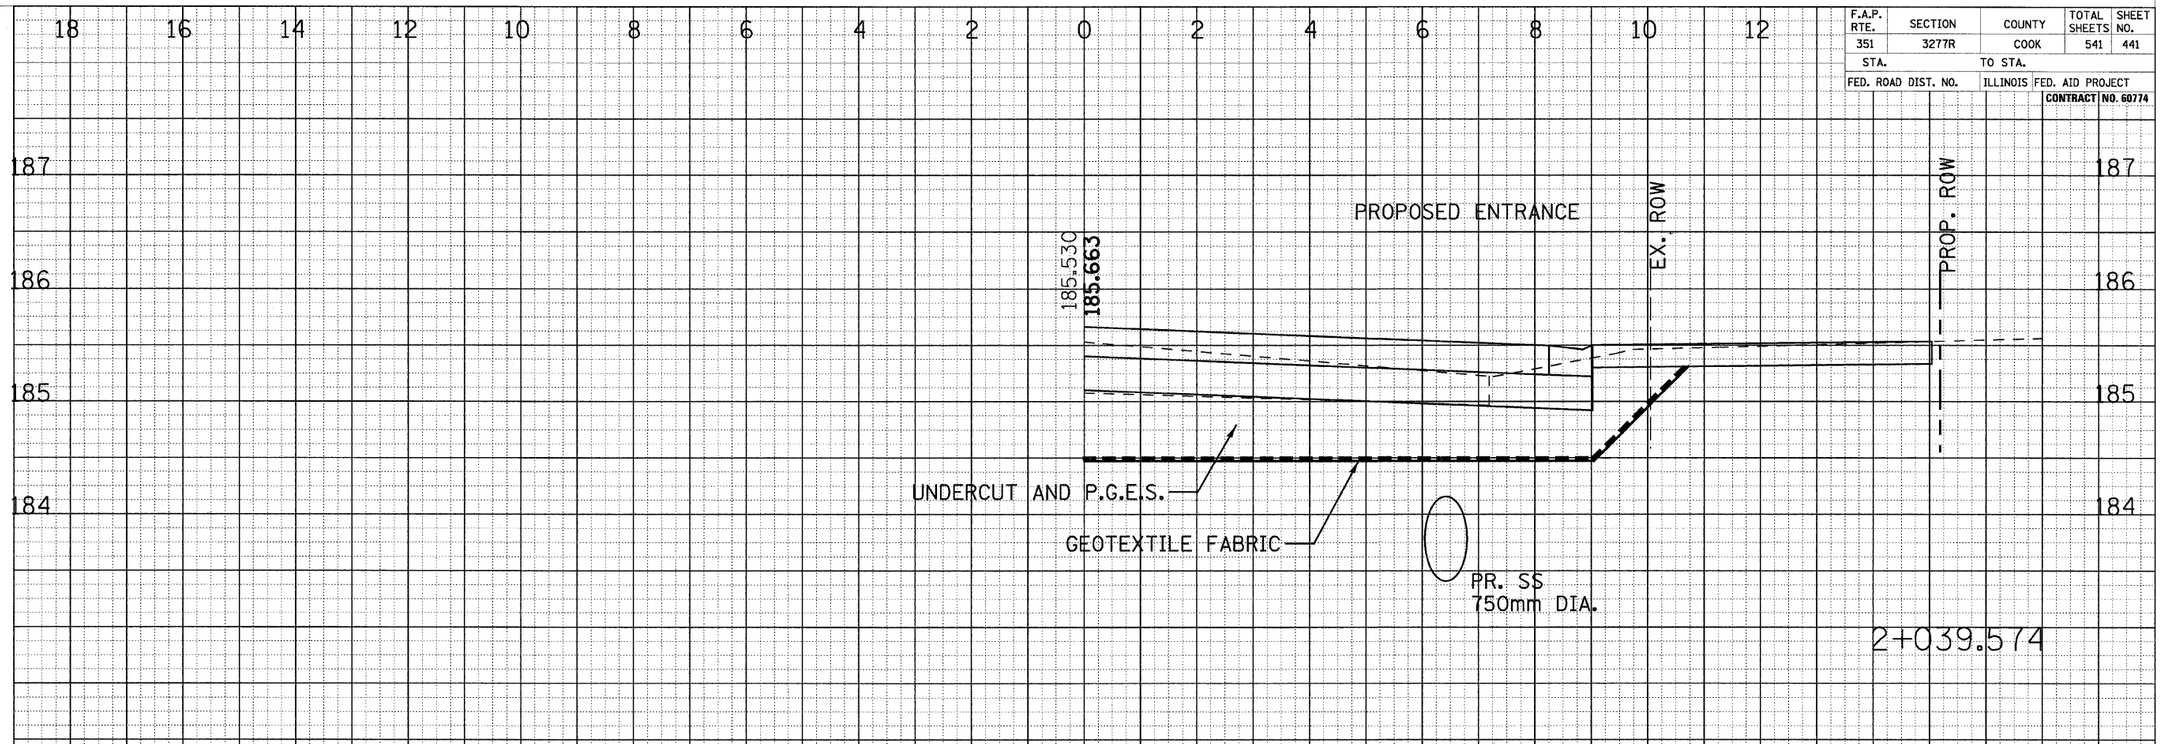


ORIGINAL SURVEY
NOTE BOOK
SURVEYED
PLOTTED
CHECKED
AREAS
AREAS CHECKED
BY
DATE

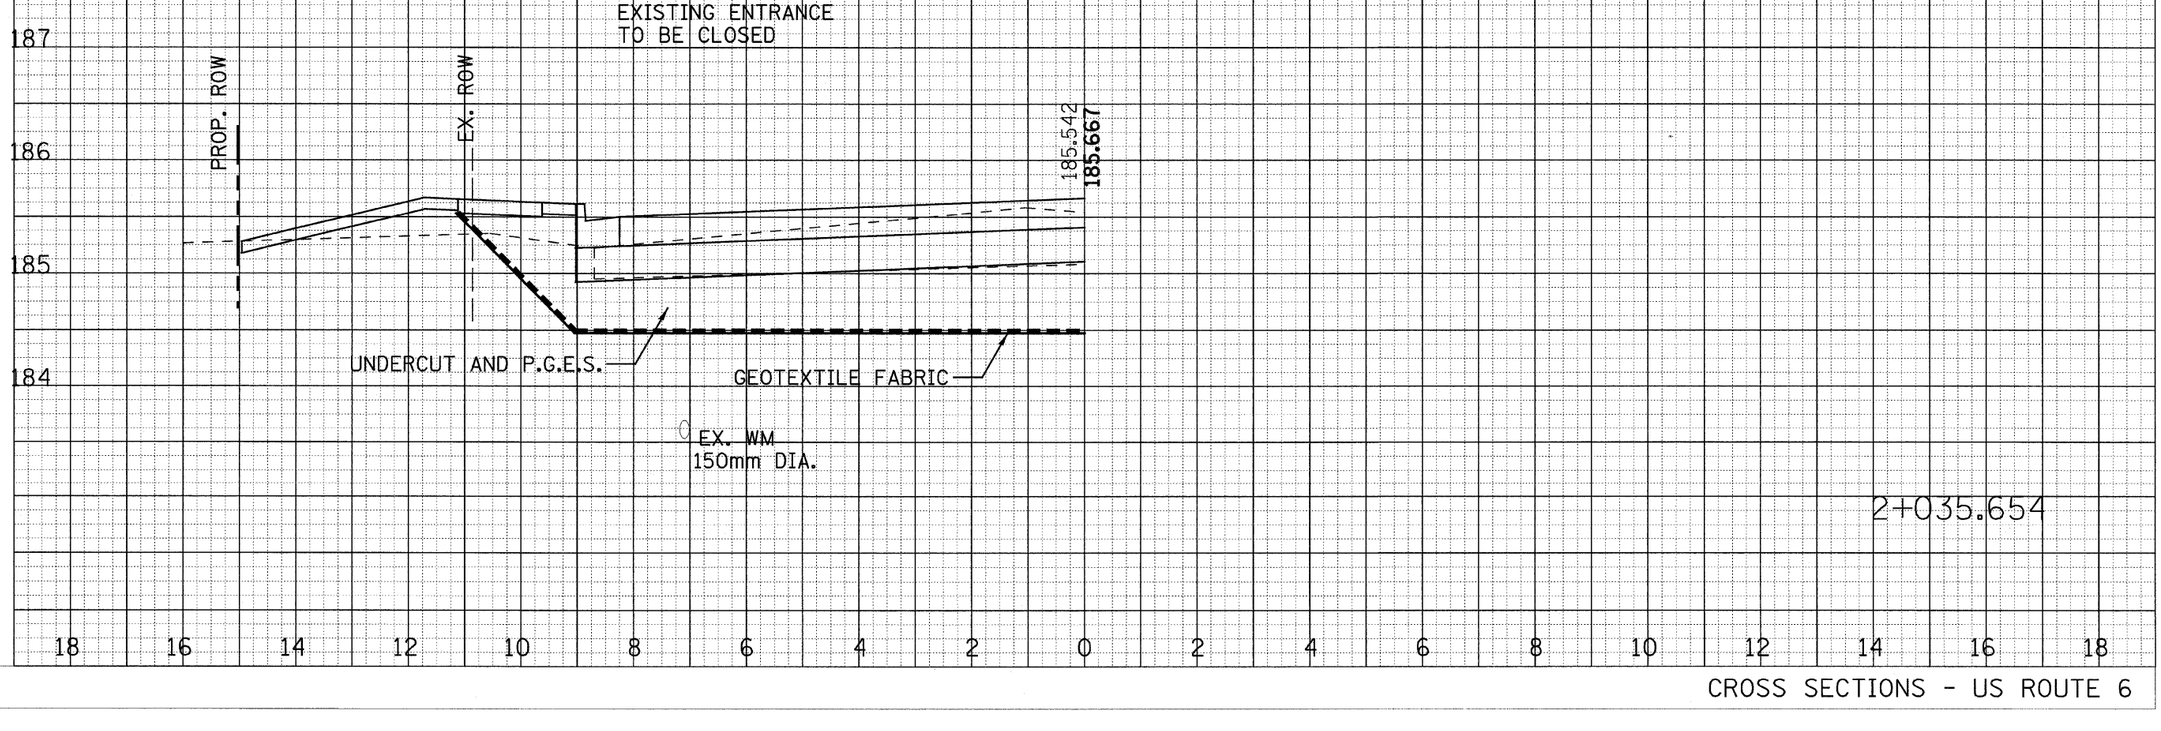

CROSS SECTIONS - US ROUTE 6

F.A.P. RTE.	SECTION	COUNTY	TOTAL SHEETS	SHEET NO.
351	3277R	COOK	541	442
STA.		TO STA.		
FED. ROAD DIST. NO.		ILLINOIS	FED. AID PROJECT	
			CONTRACT	NO. 60774

FINAL SURVEY
NOTE BOOK
NO.
SURVEYED
PLOTTED
TYPING DATE
AREAS
AREAS CHECKED
BY
DATE

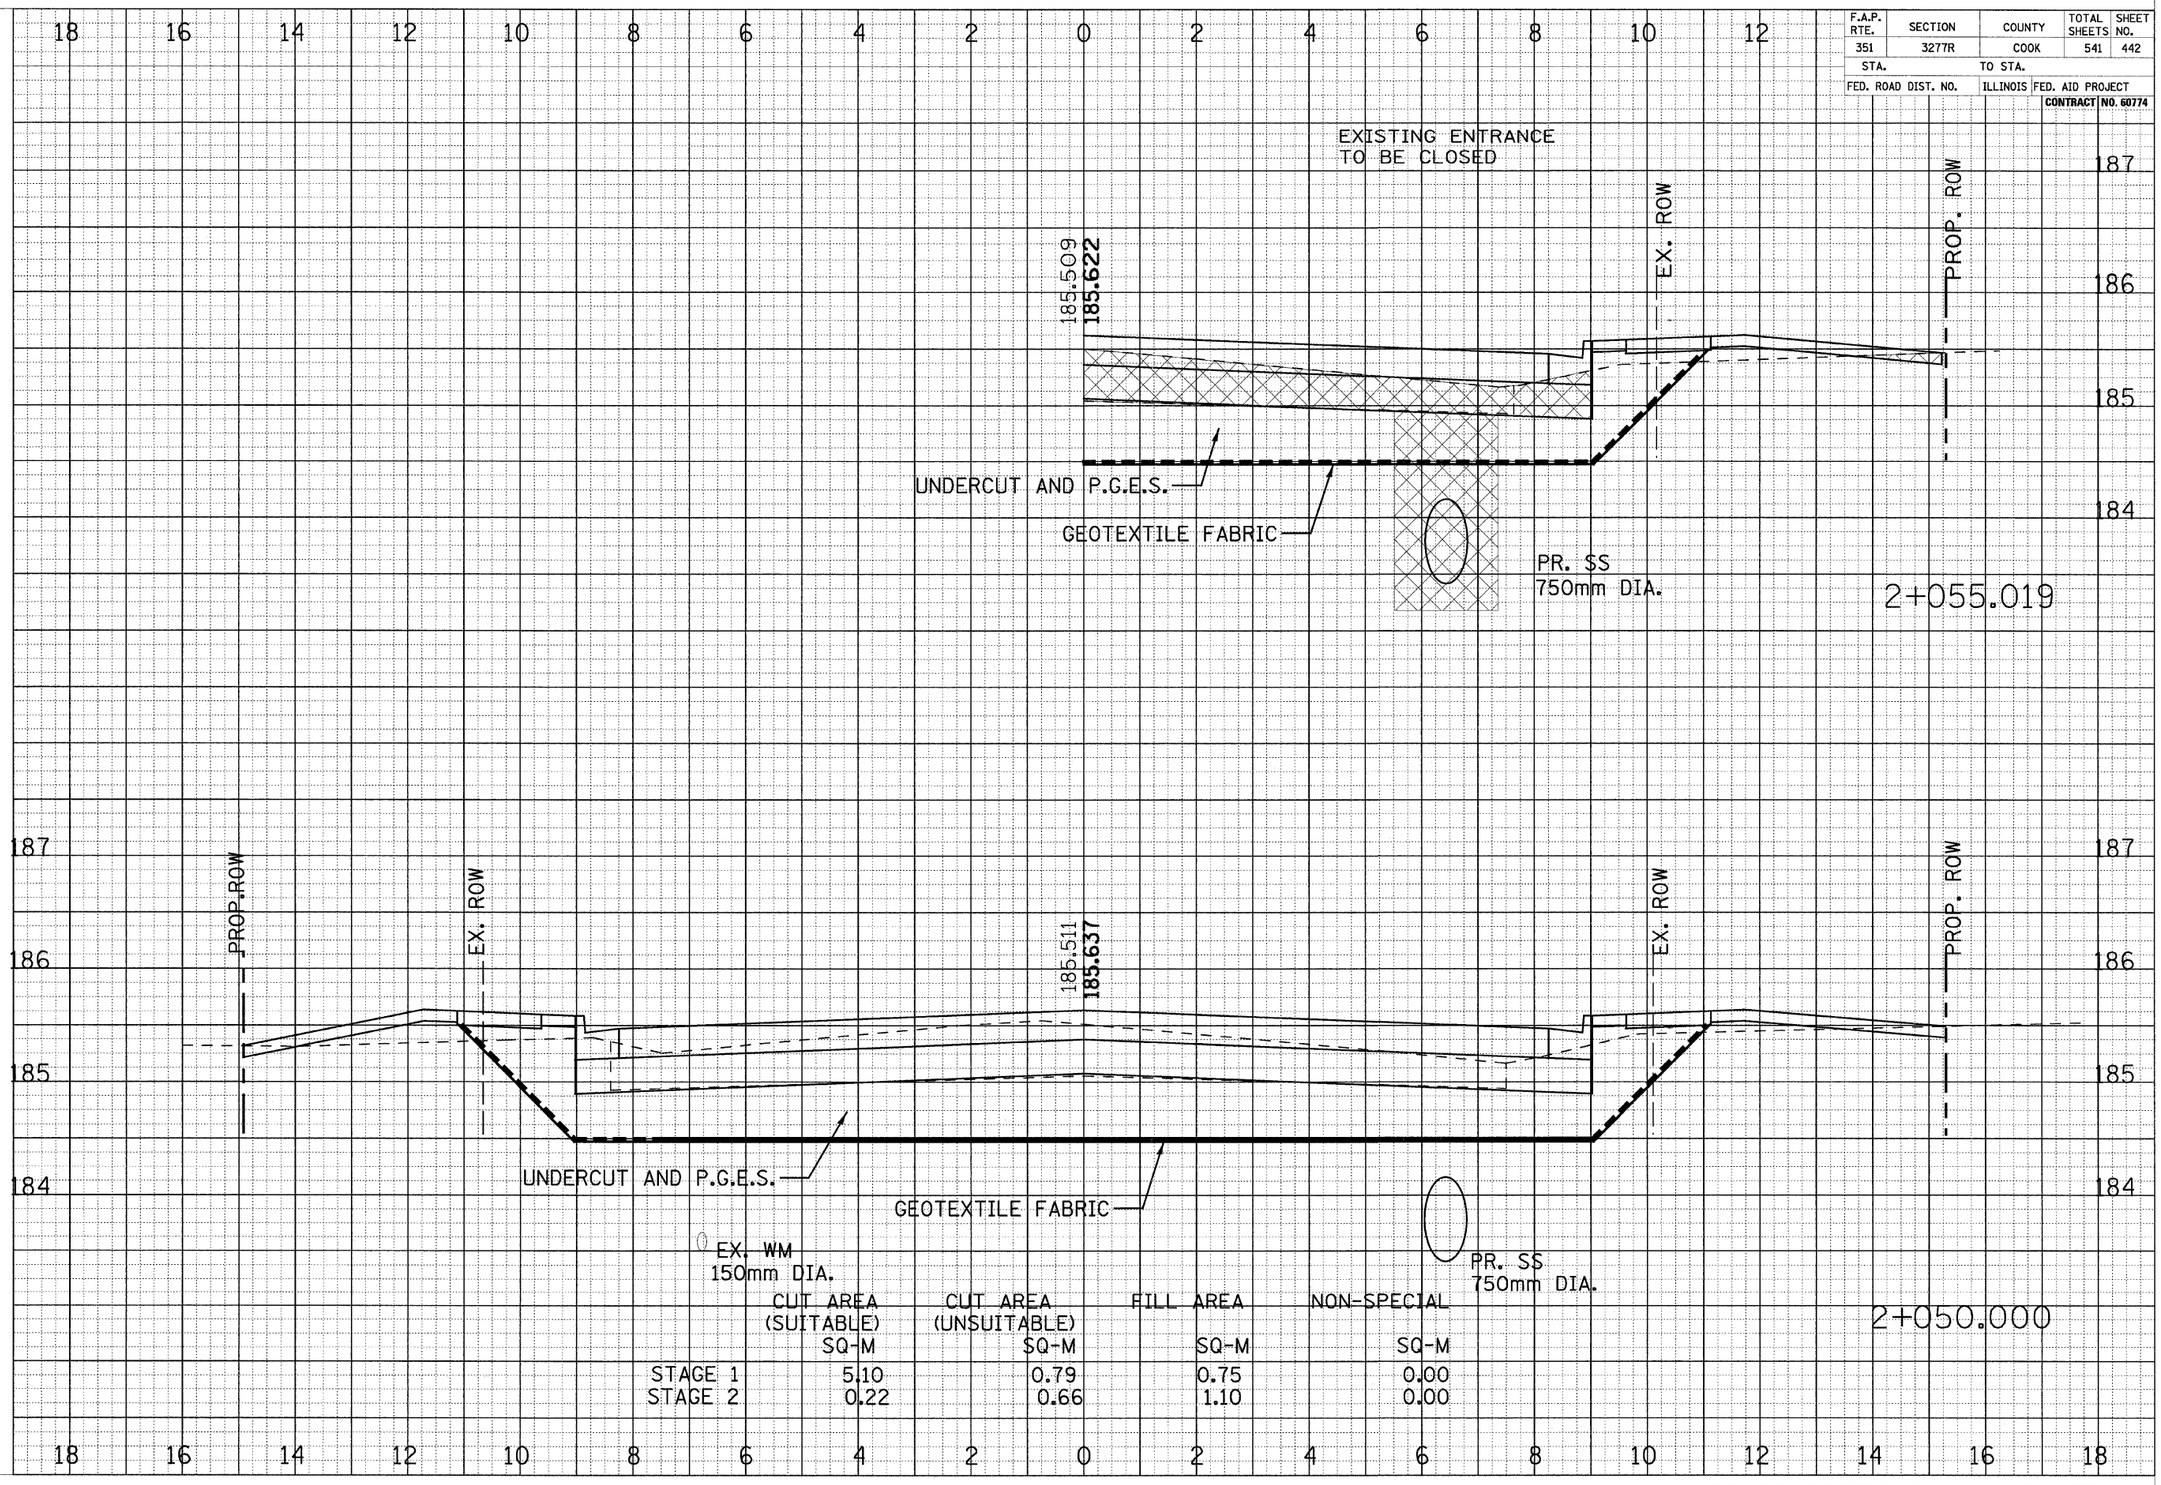


	CUT AREA (SUITABLE) SQ-M	CUT AREA (UNSUITABLE) SQ-M	FILL AREA SQ-M	NON-SPECIAL SQ-M
STAGE 1	5.10	0.79	0.75	0.00
STAGE 2	0.22	0.66	1.10	0.00

CROSS SECTIONS - US ROUTE 6

F.A.P. RTE.	SECTION	COUNTY	TOTAL SHEETS	SHEET NO.
351	3277R	COOK	541	443
STA.		TO STA.		
FED. ROAD DIST. NO.		ILLINOIS	FED. AID PROJECT	
			CONTRACT	NO. 60774

FINAL SURVEY NOTE BOOK NO.
SURVEYED PLOTTED TEMPLATE AREAS AREAS CHECKED
BY DATE

ORIGINAL SURVEY NOTE BOOK NO.
SURVEYED PLOTTED TEMPLATE AREAS AREAS CHECKED
BY DATE

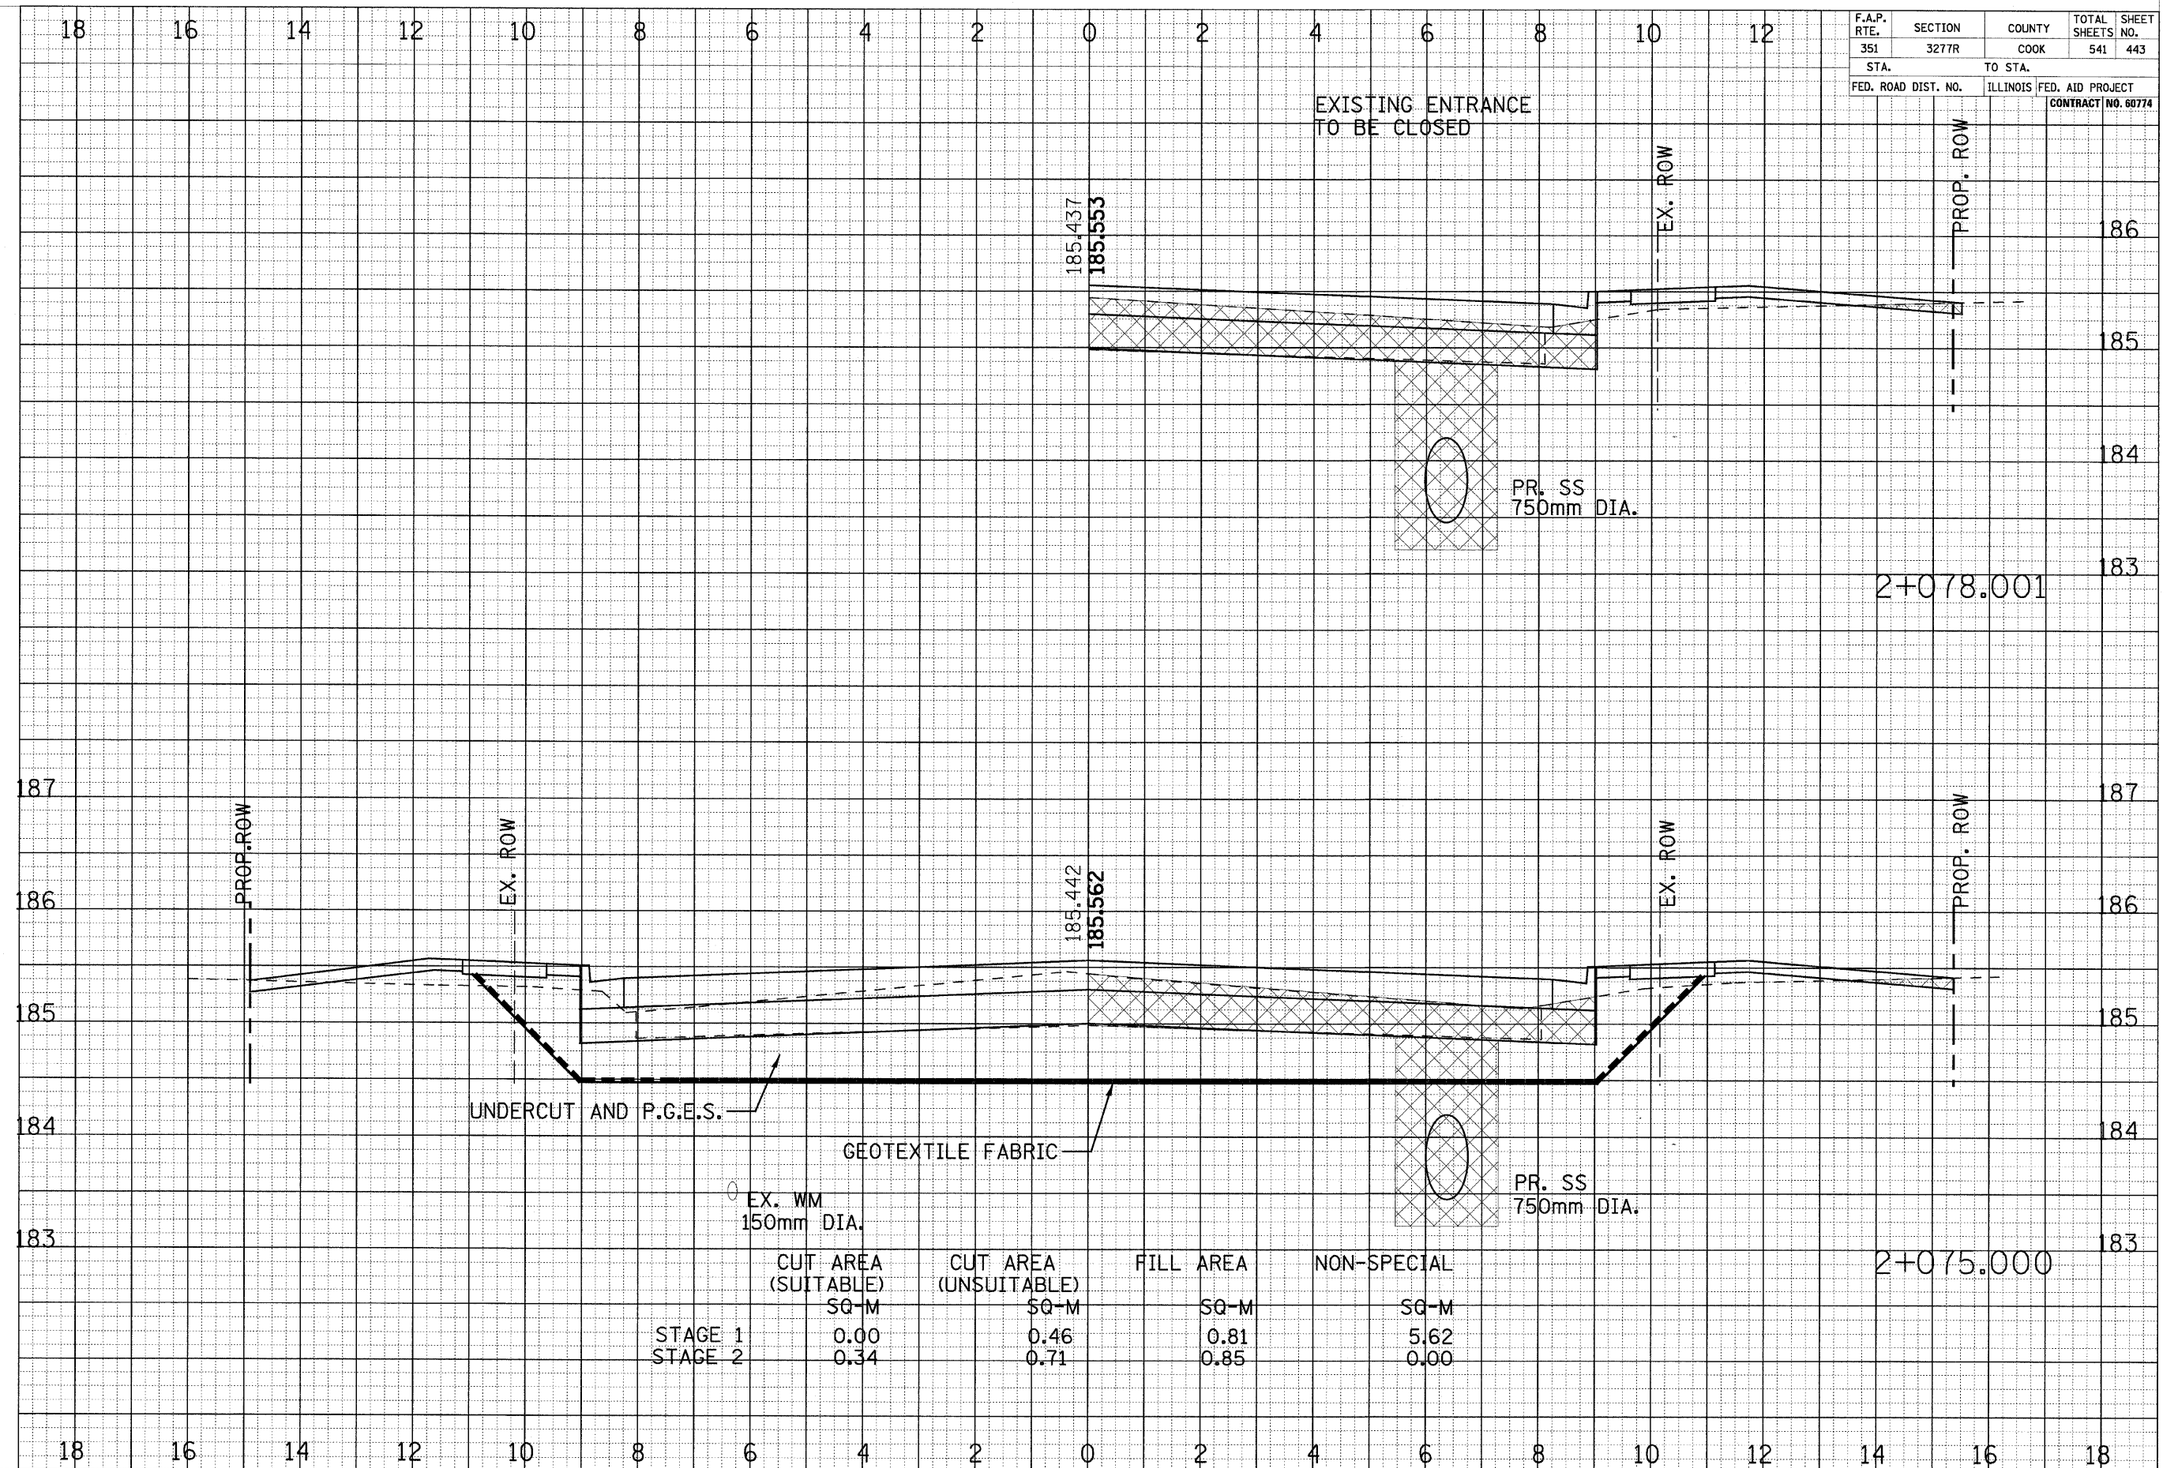

	CUT AREA (SUITABLE) SQ-M	CUT AREA (UNSUITABLE) SQ-M	FILL AREA SQ-M	NON-SPECIAL SQ-M
STAGE 1	0.00	0.46	0.81	5.62
STAGE 2	0.34	0.71	0.85	0.00

CROSS SECTIONS - US ROUTE 6

F.A.P. RTE.	SECTION	COUNTY	TOTAL SHEETS	SHEET NO.
351	3277R	COOK	541	444
STA.		TO STA.		
FED. ROAD DIST. NO.		ILLINOIS	FED. AID PROJECT	
			CONTRACT	NO. 60774

ORIGINAL SURVEY
NOTE BOOK
NO.
SURVEYED
PLOTTED
INKED
AREAS
AREAS CHECKED
BY
DATE

FINAL SURVEY
NOTE BOOK
NO.
SURVEYED
PLOTTED
INKED
AREAS
AREAS CHECKED
BY
DATE

ASHLAND AVENUE

MATCH LINE

185.391
185.495

EX. WM
150mm DIA.

PR. SS
600mm DIA.

PR. SS
300mm DIA.

2+097.249

ASHLAND AVENUE

MATCH LINE

ASHLAND AVENUE


MATCH LINE

CROSS SECTIONS - US ROUTE 6

F.A.P. RTE.	SECTION	COUNTY	TOTAL SHEETS	SHEET NO.
351	3277R	COOK	541	445
STA.		TO STA.		
FED. ROAD DIST. NO.		ILLINOIS	FED. AID PROJECT	
			CONTRACT	NO. 60774

FINAL SURVEY
NOTE BOOK
NO.
SURVEYED
PLOTTED
TRACED
AREAS
AREAS CHECKED
BY
DATE

ORIGINAL SURVEY
NOTE BOOK
NO.
SURVEYED
PLOTTED
TRACED
AREAS
AREAS CHECKED
BY
DATE

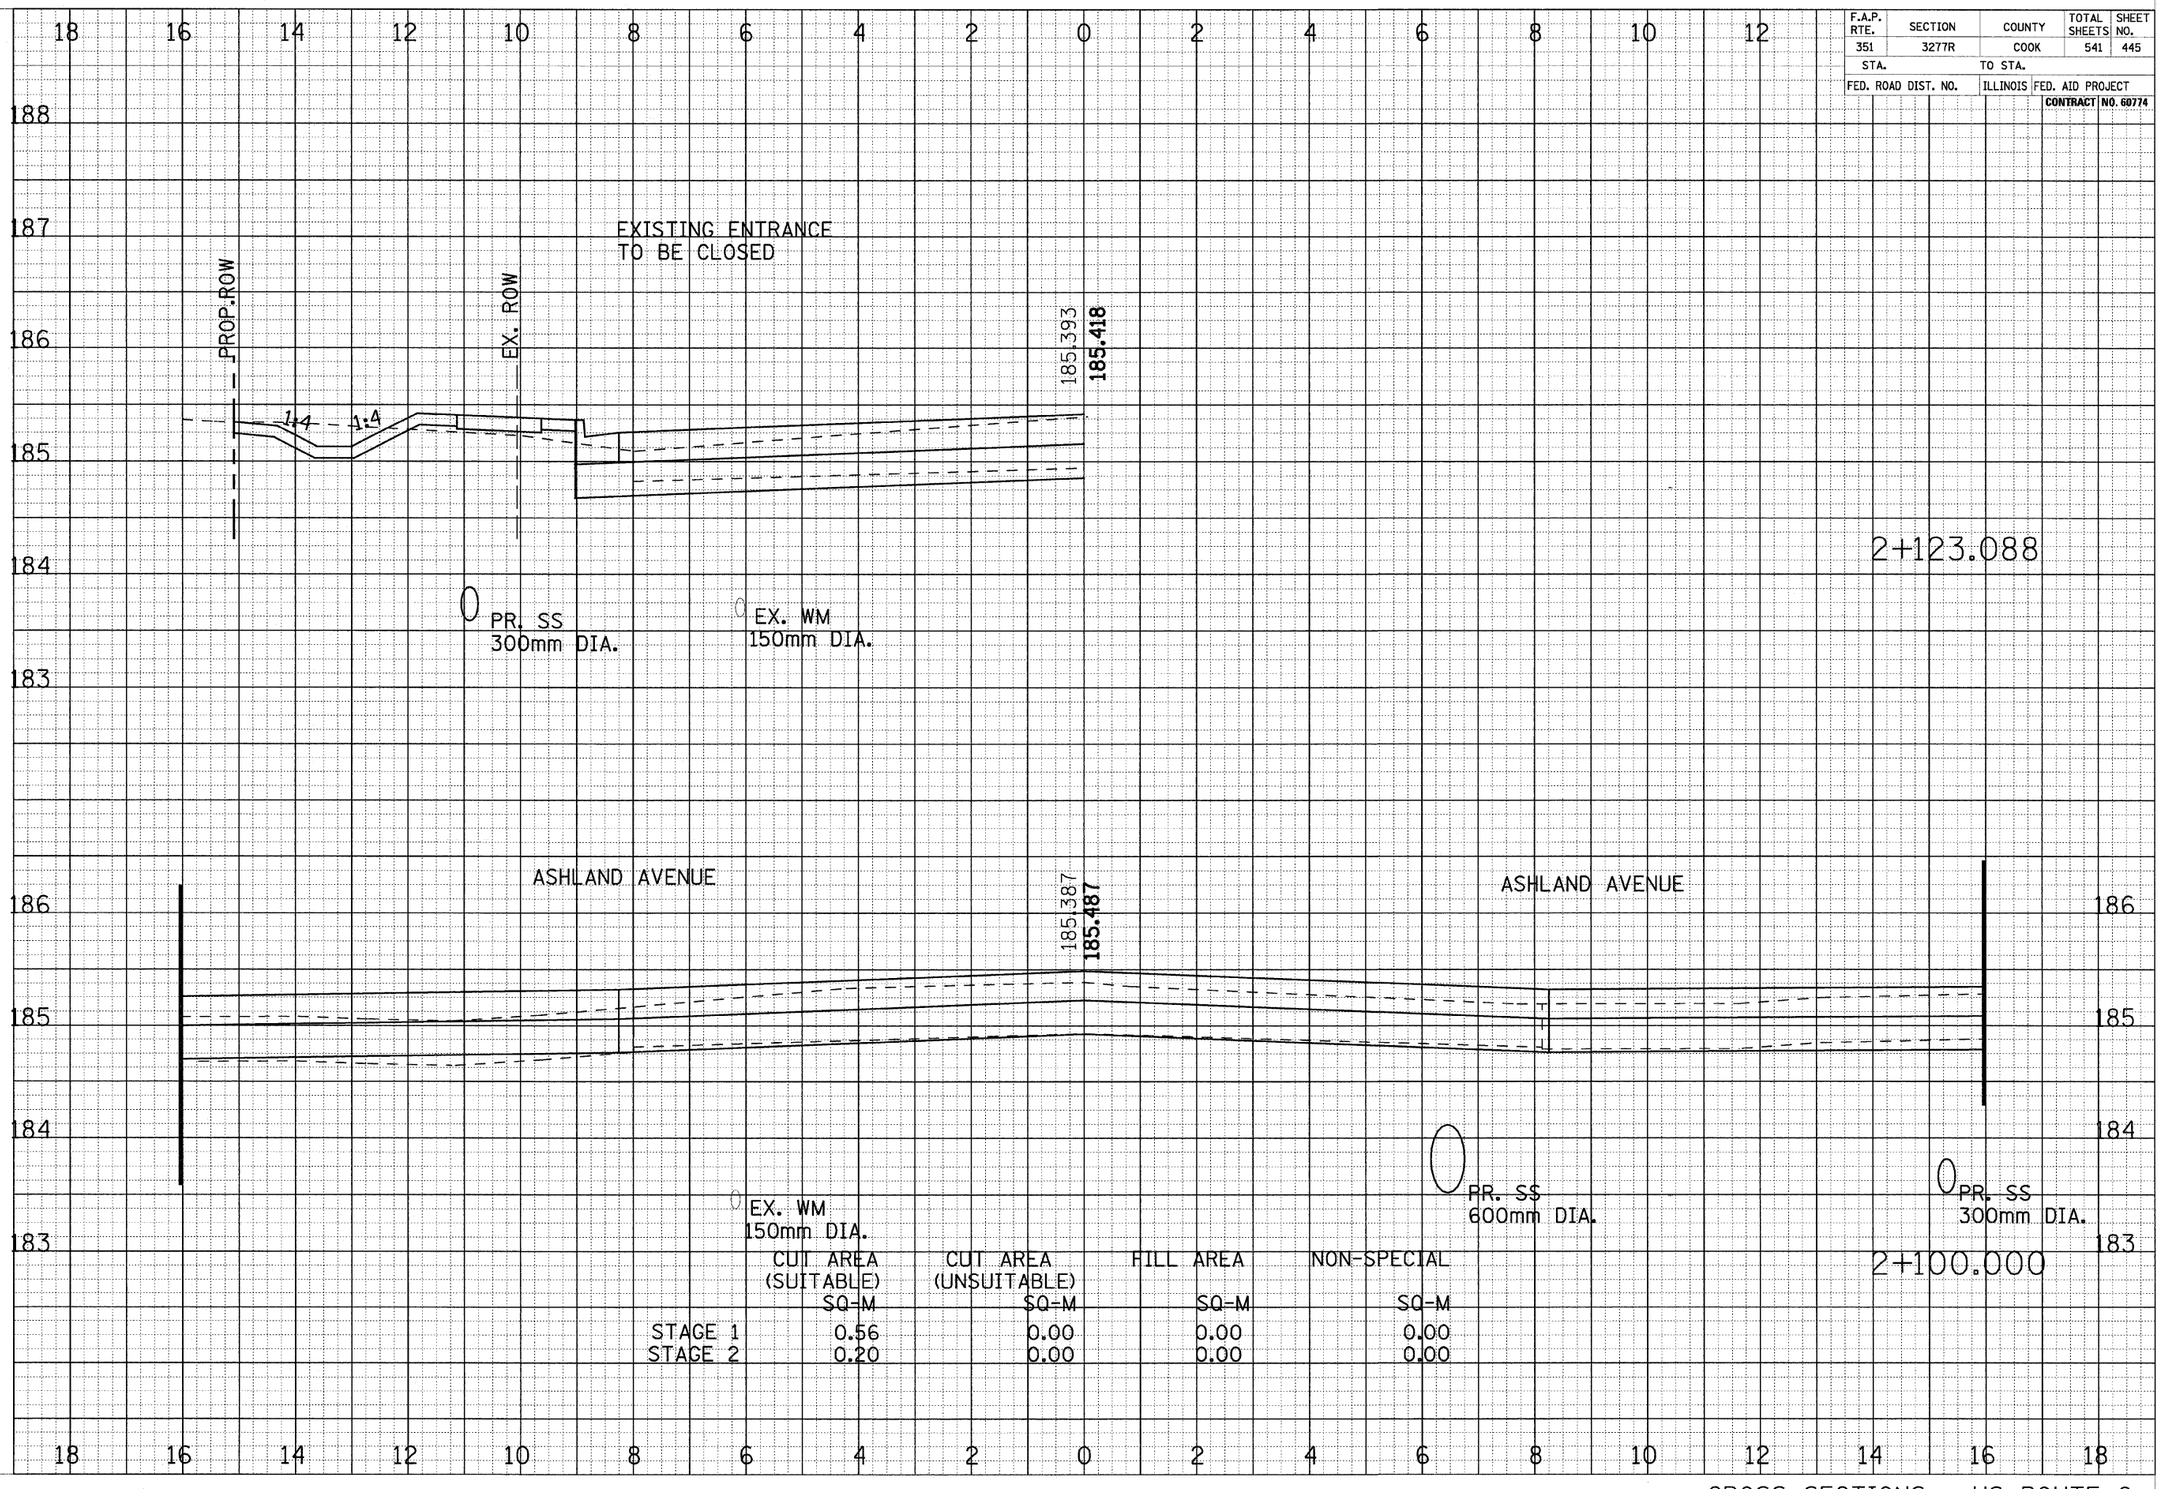


	CUT AREA (SUITABLE) SQ-M	CUT AREA (UNSUITABLE) SQ-M	FILL AREA SQ-M	NON-SPECIAL SQ-M
STAGE 1	0.56	0.00	0.00	0.00
STAGE 2	0.20	0.00	0.00	0.00

CROSS SECTIONS - US ROUTE 6

F.A.P. RTE.	SECTION	COUNTY	TOTAL SHEETS	SHEET NO.
351	3277R	COOK	541	446
STA.		TO STA.		
FED. ROAD DIST. NO.		ILLINOIS	FED. AID PROJECT	
			CONTRACT NO. 60774	

FINAL SURVEY NOTE BOOK | SURVEYED | PLOTTED | TRACED | AREAS | AREAS CHECKED | BY | DATE | NO.

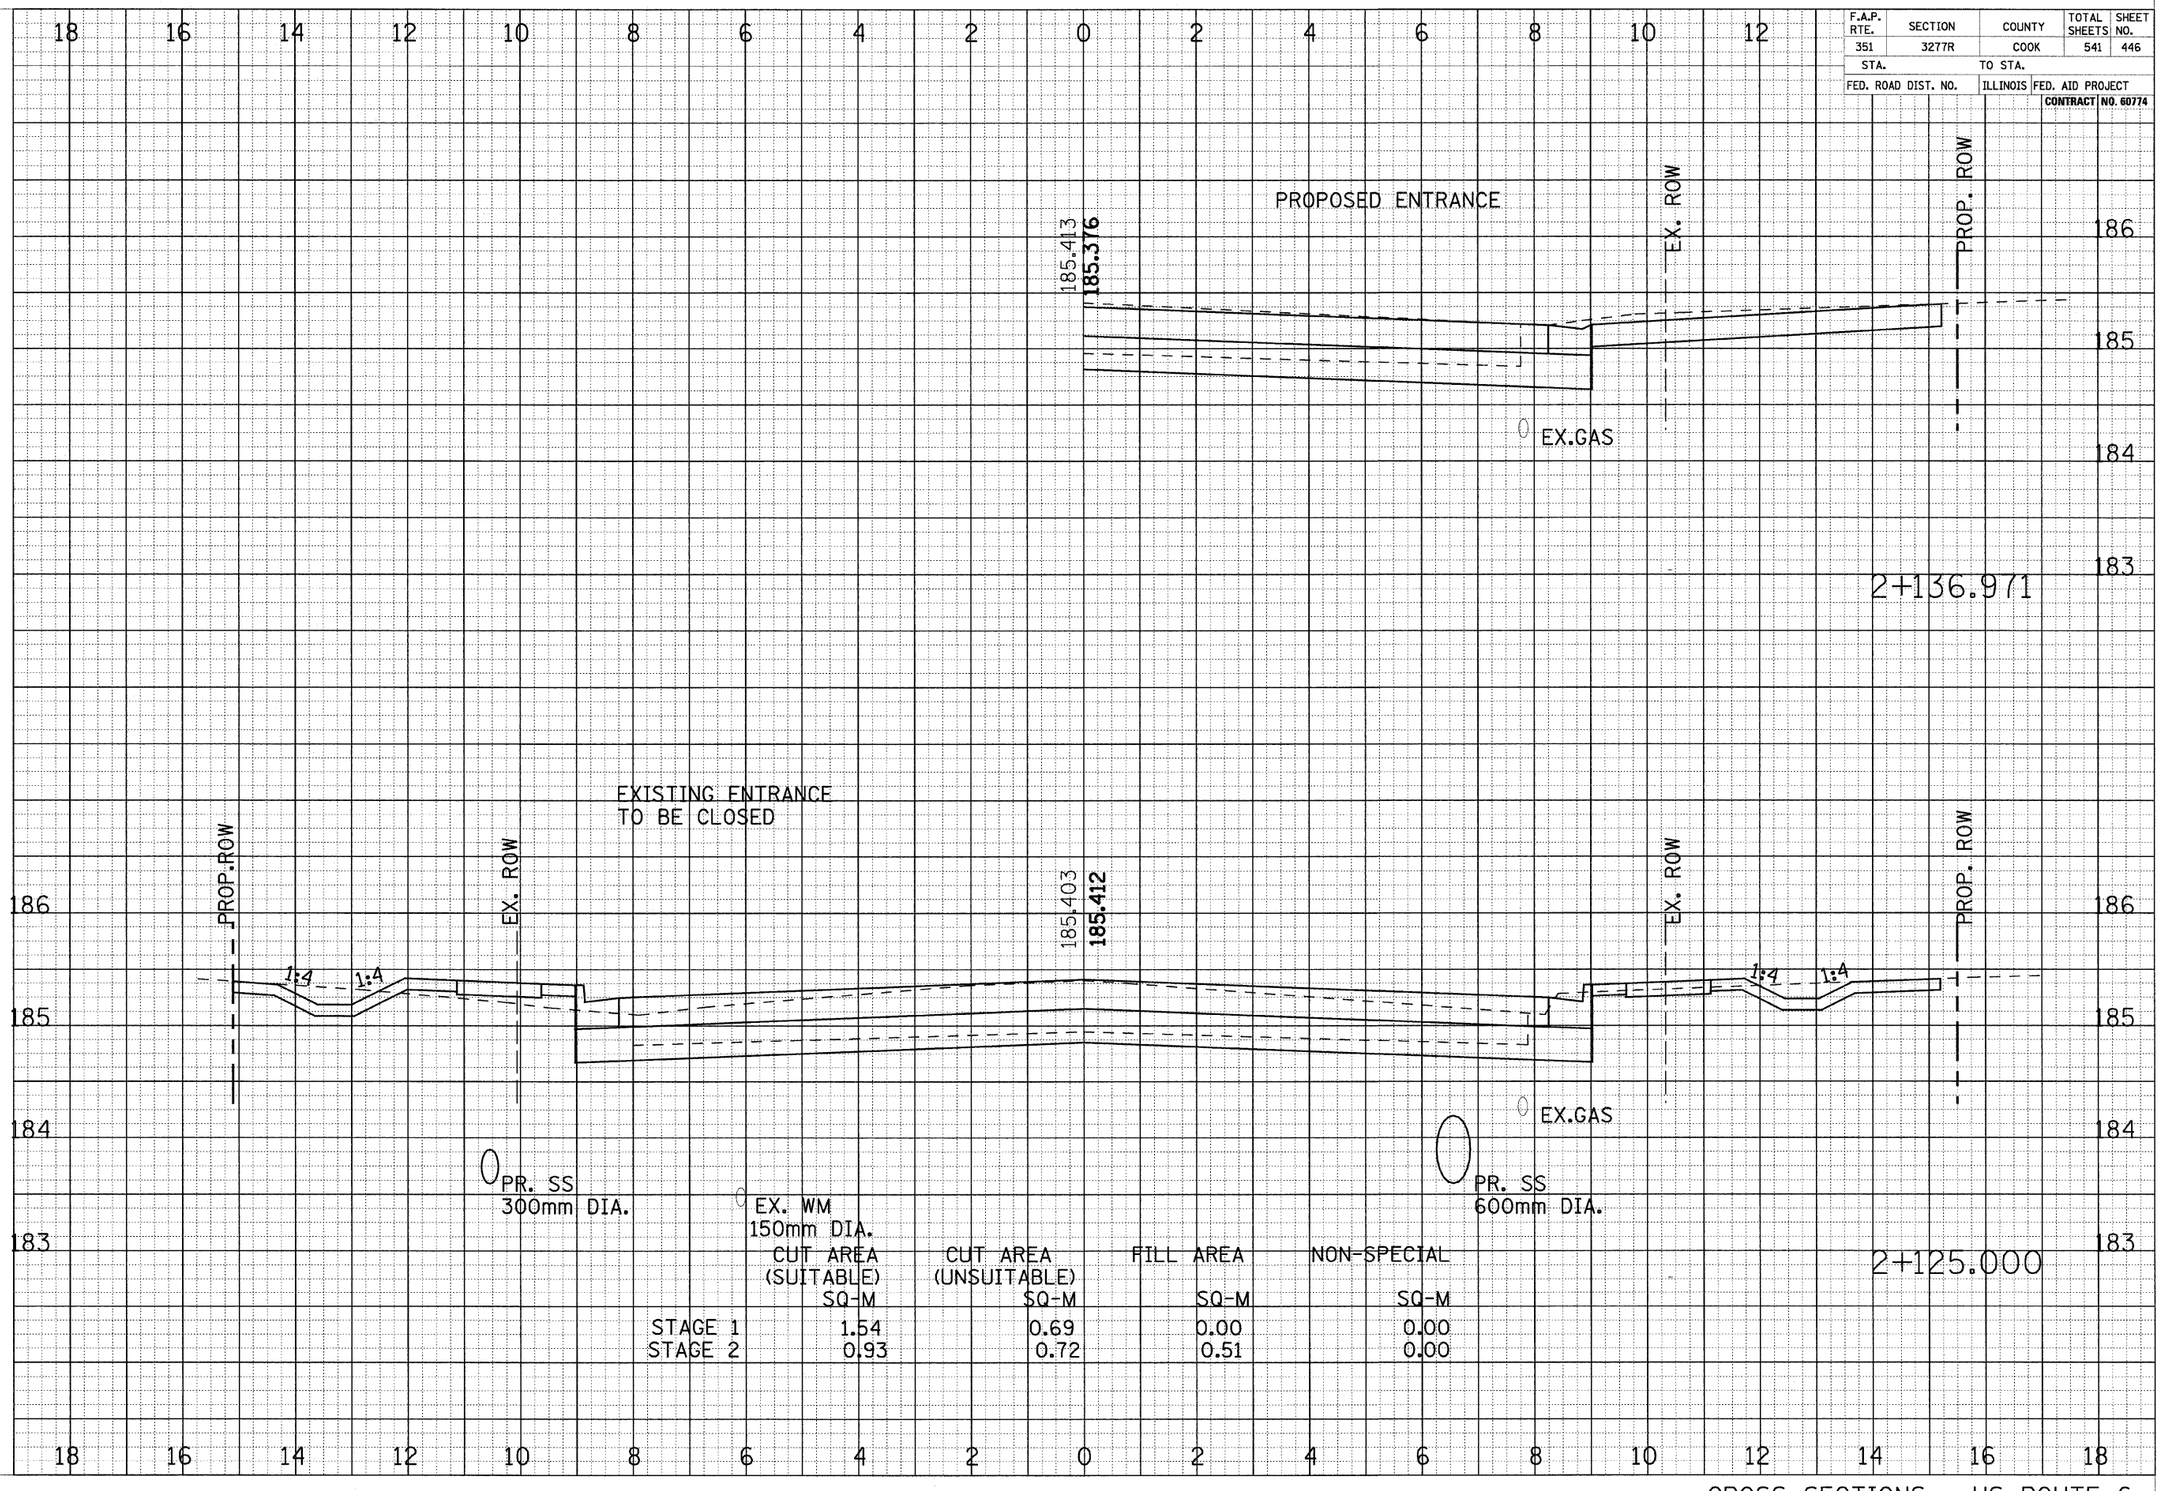


	CUT AREA (SUITABLE) SQ-M	CUT AREA (UNSUITABLE) SQ-M	FILL AREA SQ-M	NON-SPECIAL SQ-M
STAGE 1	1.54	0.69	0.00	0.00
STAGE 2	0.93	0.72	0.51	0.00

CROSS SECTIONS - US ROUTE 6

F.A.P. RTE.	SECTION	COUNTY	TOTAL SHEETS	SHEET NO.
351	3277R	COOK	541	447
STA.		TO STA.		
FED. ROAD DIST. NO.	ILLINOIS	FED. AID PROJECT		
		CONTRACT NO. 60774		


FINAL SURVEY
NOTE BOOK
NO.
SURVEYED
PLOTTED
CHECKED
AREAS
AREAS CHECKED
BY
DATE

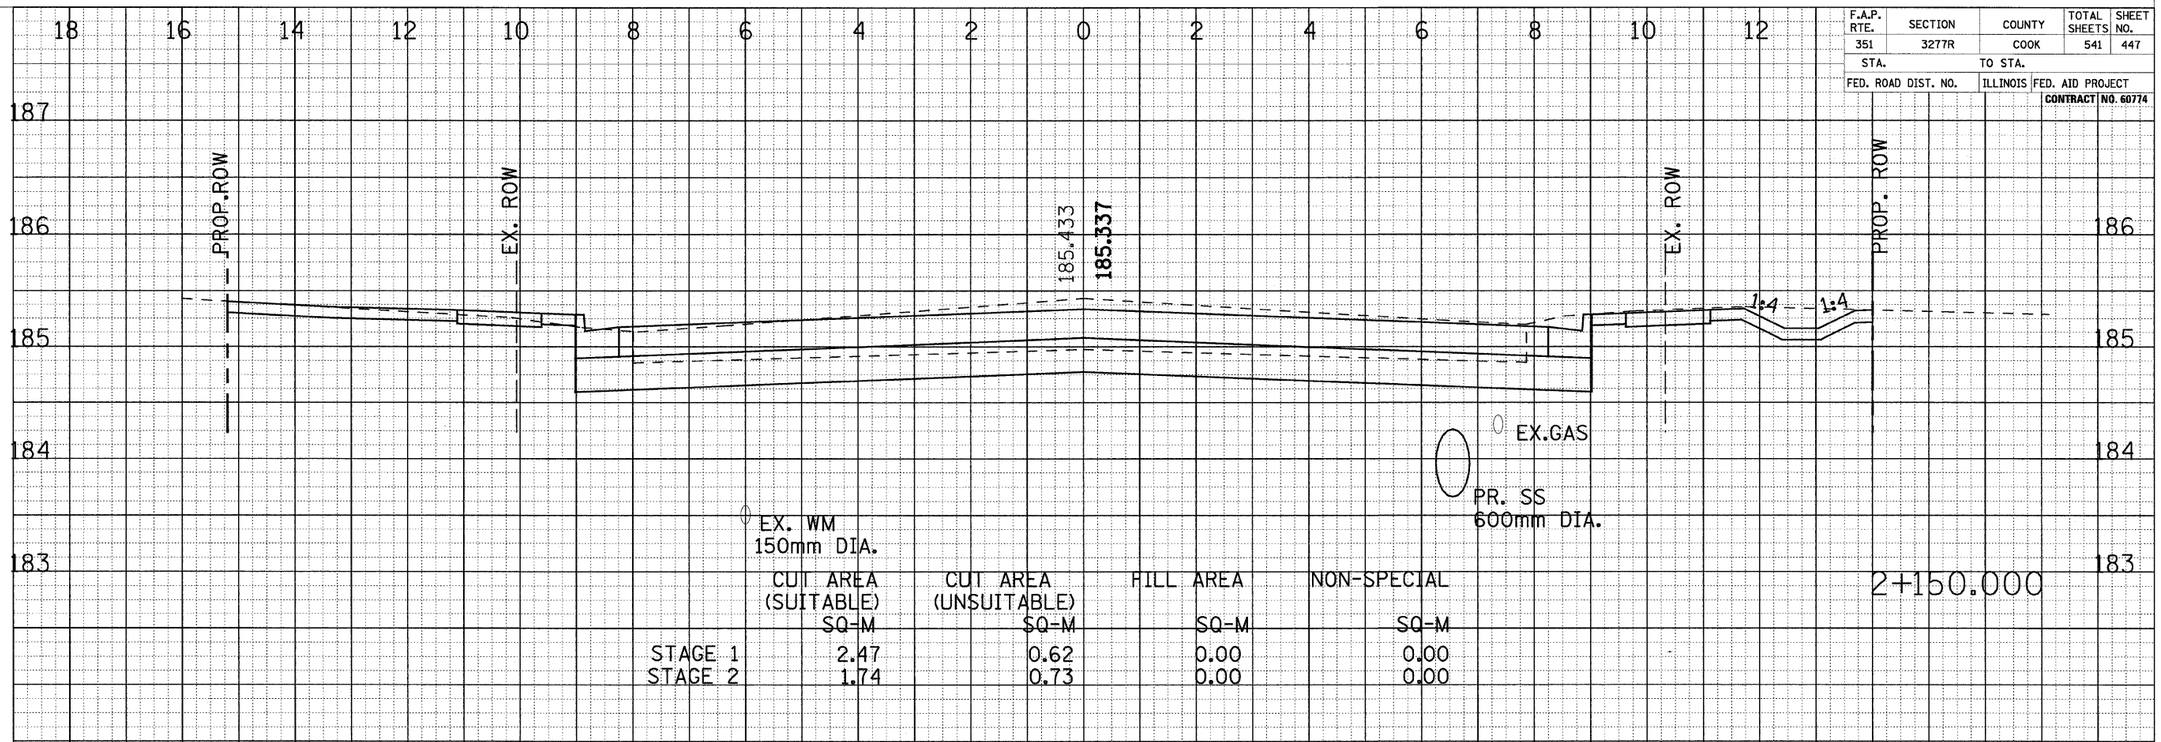

	CUT AREA (SUITABLE) SQ-M	CUT AREA (UNSUITABLE) SQ-M	FILL AREA SQ-M	NON-SPECIAL SQ-M
STAGE 1	2.47	0.62	0.00	0.00
STAGE 2	1.74	0.73	0.00	0.00

2+150.000

ORIGINAL SURVEY
NOTE BOOK
NO.
SURVEYED
PLOTTED
CHECKED
AREAS
AREAS CHECKED
BY
DATE

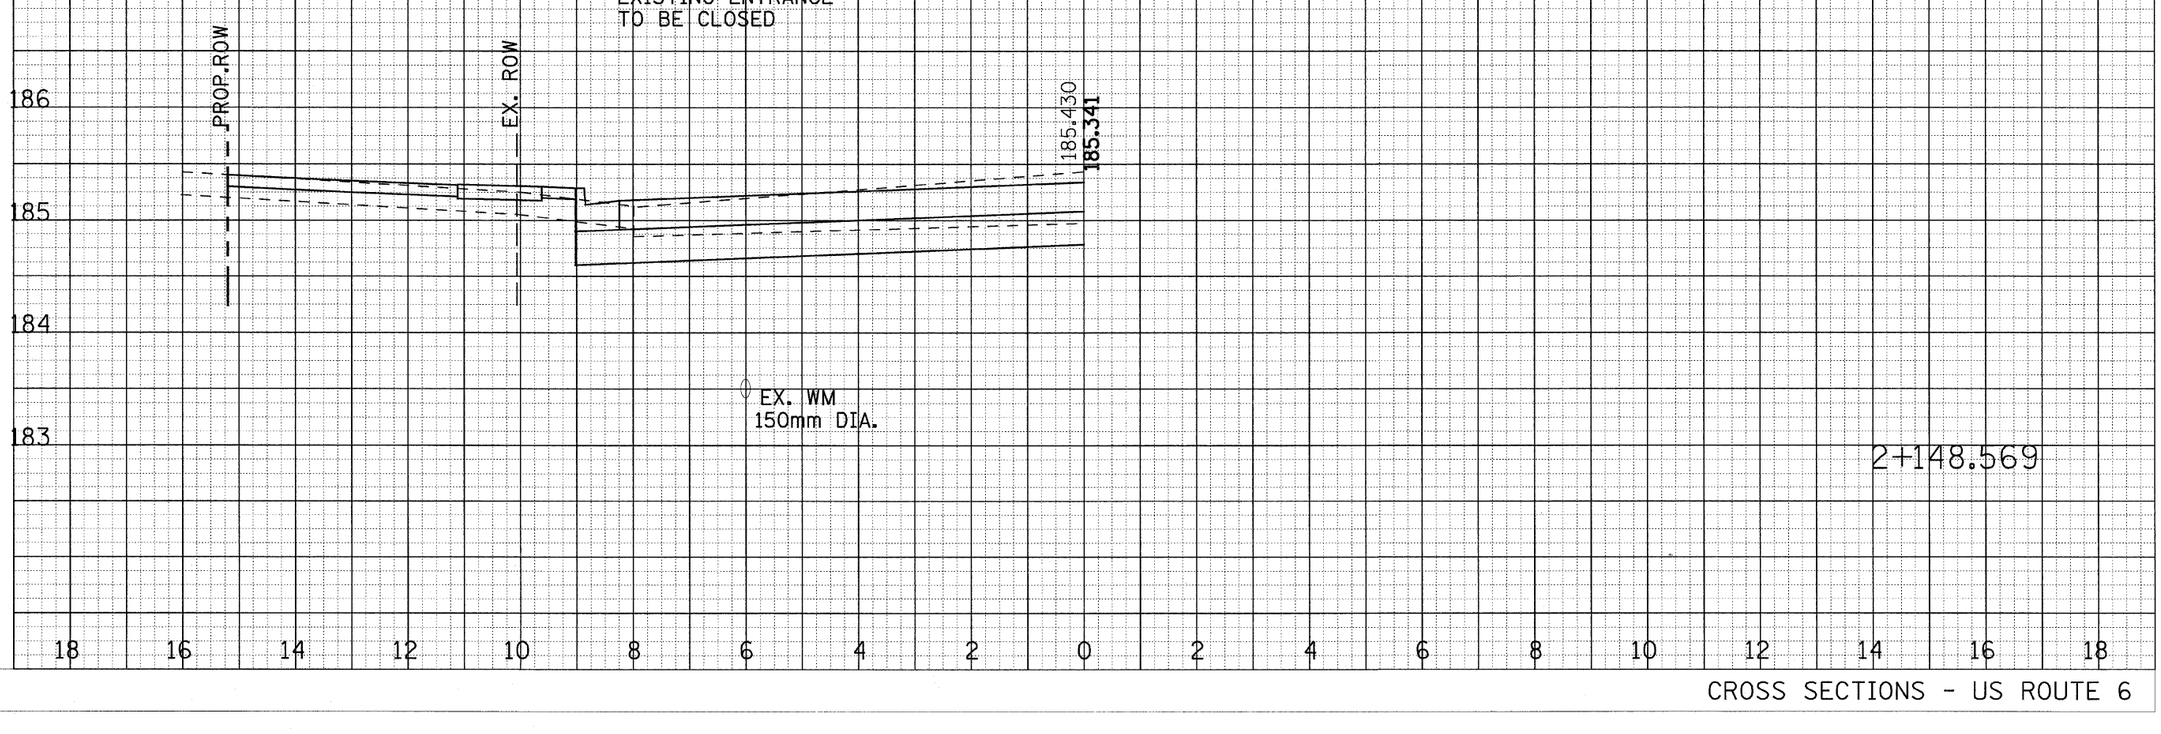


2+148.569

CROSS SECTIONS - US ROUTE 6

F.A.P. RTE.	SECTION	COUNTY	TOTAL SHEETS	SHEET NO.
351	3277R	COOK	541	448
STA.		TO STA.		
FED. ROAD DIST. NO.		ILLINOIS	FED. AID PROJECT	
			CONTRACT	NO. 60774

FINAL SURVEY
NOTE BOOK
NO.
SURVEYED
PLOTTED
PROFILE
AREAS
AREAS CHECKED
BY
DATE

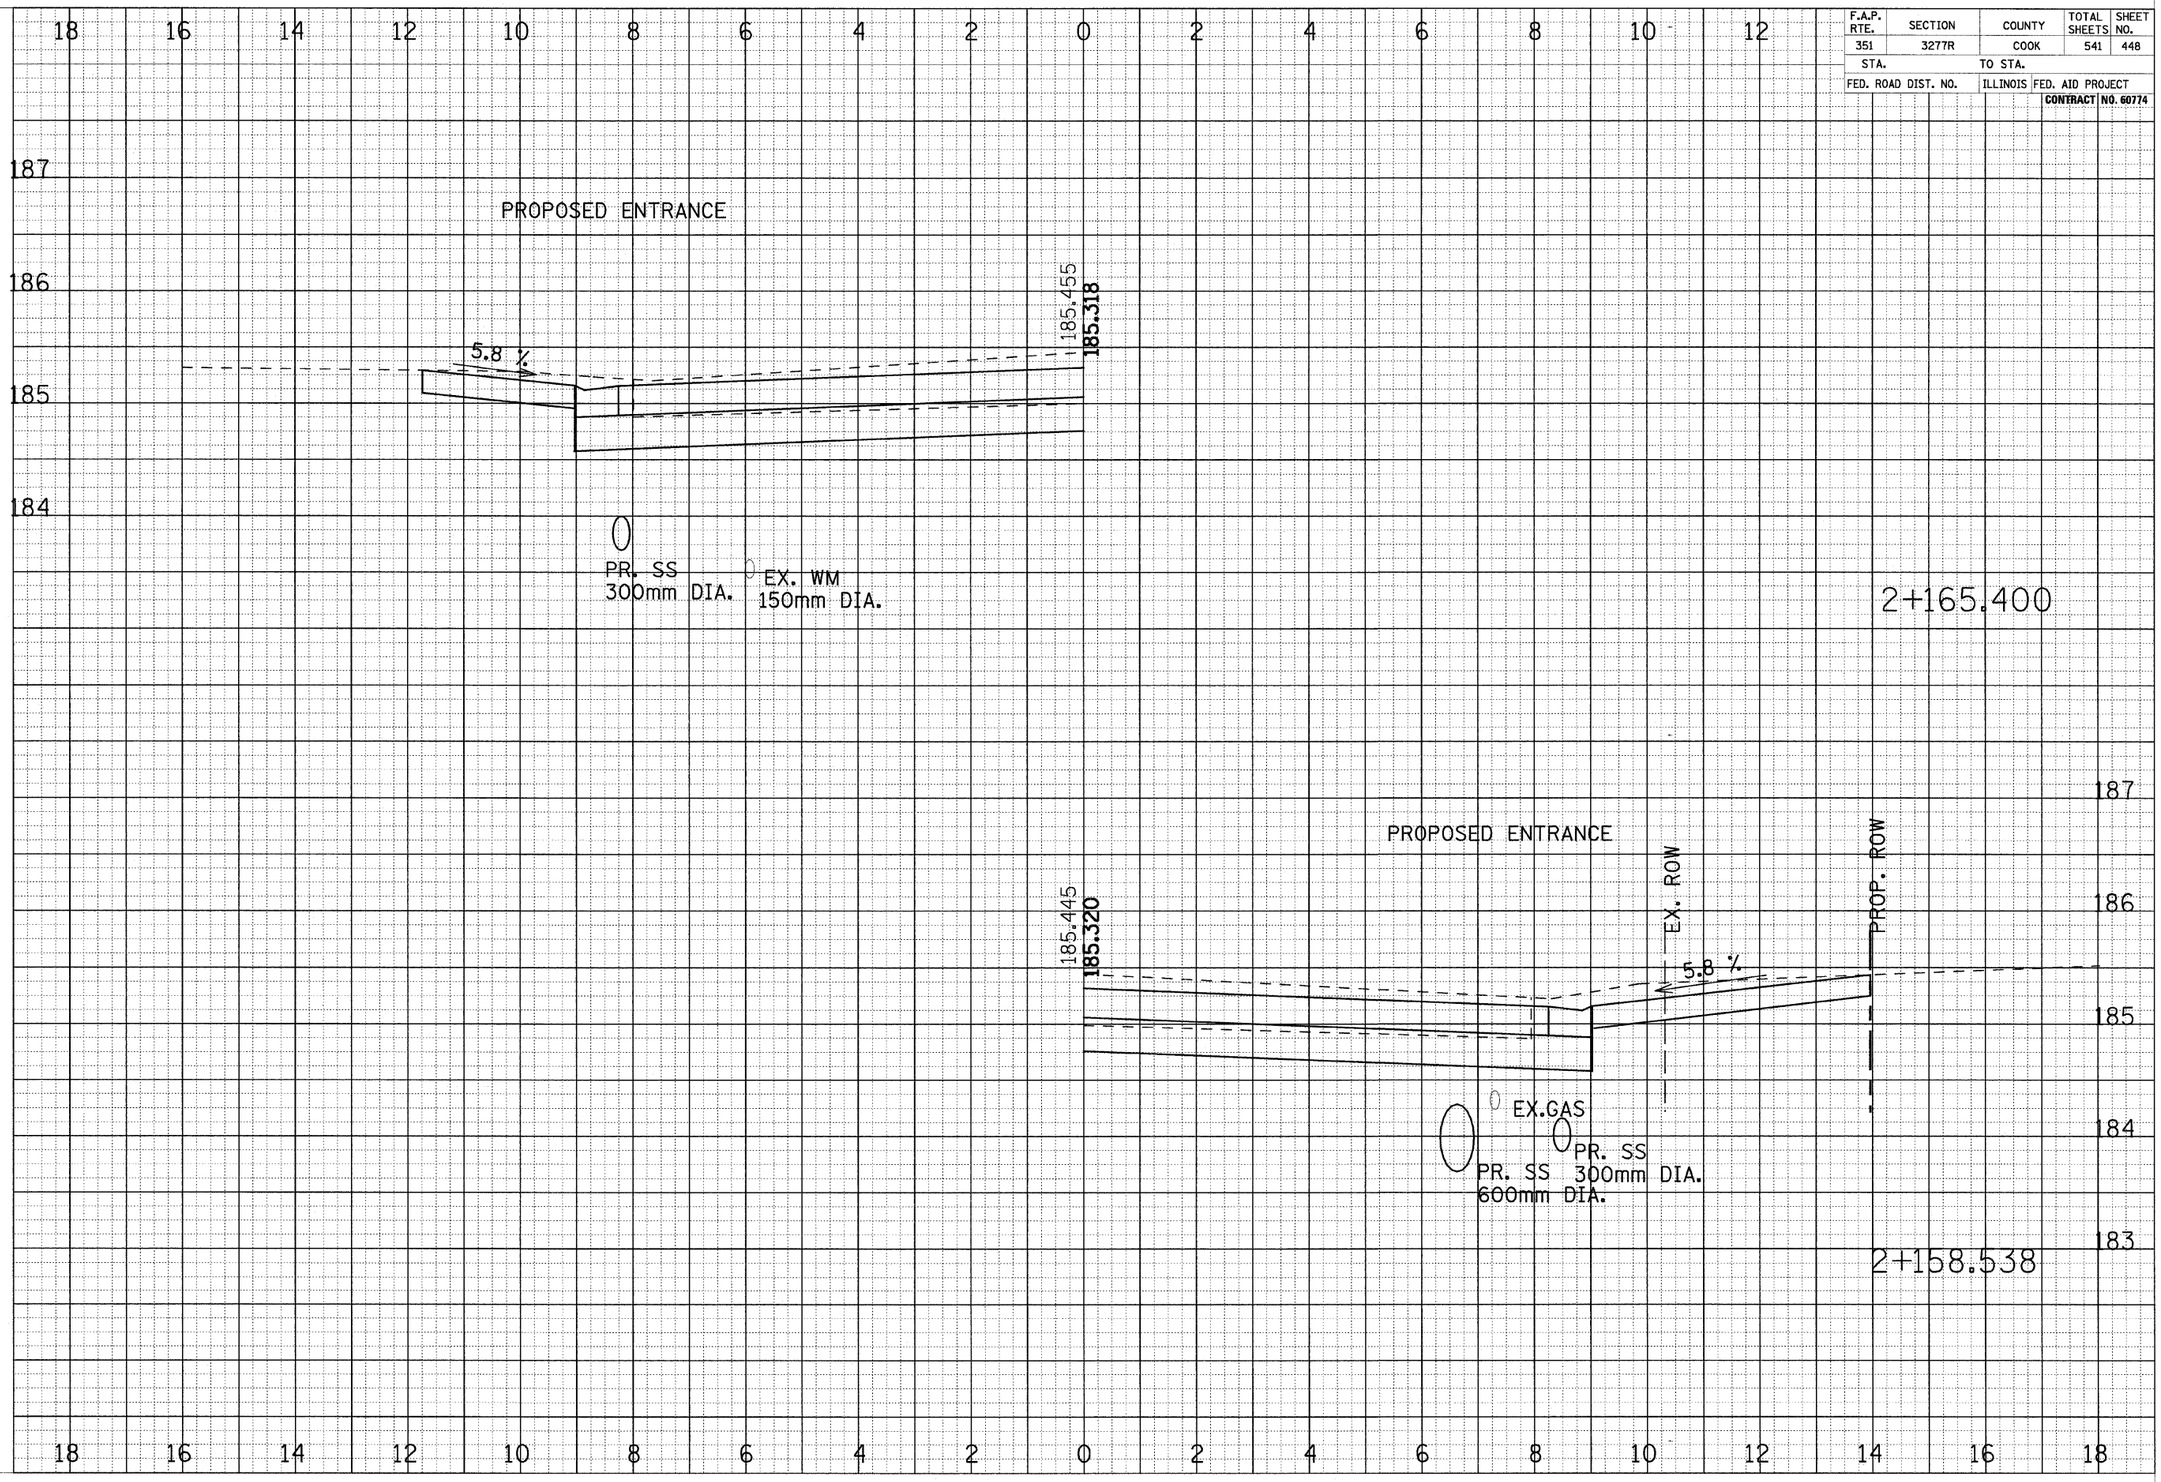

ORIGINAL SURVEY
NOTE BOOK
NO.
SURVEYED
PLOTTED
PROFILE
AREAS
AREAS CHECKED
BY
DATE

CROSS SECTIONS - US ROUTE 6

F.A.P. RTE.	SECTION	COUNTY	TOTAL SHEETS	SHEET NO.
351	3277R	COOK	541	449
STA.		TO STA.		
FED. ROAD DIST. NO.		ILLINOIS	FED. AID PROJECT	
			CONTRACT NO. 60774	

FINAL SURVEY
NOTE BOOK
NO.
SURVEYED
PLOTTED
TRACED
AREAS
AREAS CHECKED
BY
DATE

ORIGINAL SURVEY
NOTE BOOK
NO.
SURVEYED
PLOTTED
TRACED
AREAS
AREAS CHECKED
BY
DATE

JUSTINE STREET

185.474
185.398

MATCH LINE

EX.GAS

2+198.379

JUSTINE STREET

MATCH LINE

PROP.ROW

EX. ROW

185.467
185.330

EX. ROW

PROP. ROW

EX.GAS

PR. SS
600mm DIA.


2+175.000

EX. WM 150mm DIA.	CUT AREA (SUITABLE) SQ-M	CUT AREA (UNSUITABLE) SQ-M	FILL AREA SQ-M	NON-SPECIAL SQ-M
STAGE 1	3.43	0.62	0.00	0.00
STAGE 2	2.65	0.75	0.00	0.00

CROSS SECTIONS - US ROUTE 6

F.A.P. RTE.	SECTION	COUNTY	TOTAL SHEETS	SHEET NO.
351	3277R	COOK	541	450
STA.		TO STA.		
FED. ROAD DIST. NO.		ILLINOIS	FED. AID PROJECT	
			CONTRACT	NO. 60774

FINAL SURVEY
NOTE BOOK
NO.
BY
DATE
SURVEYED
PLOTTED
TEMPLATE
AREAS
AREAS CHECKED

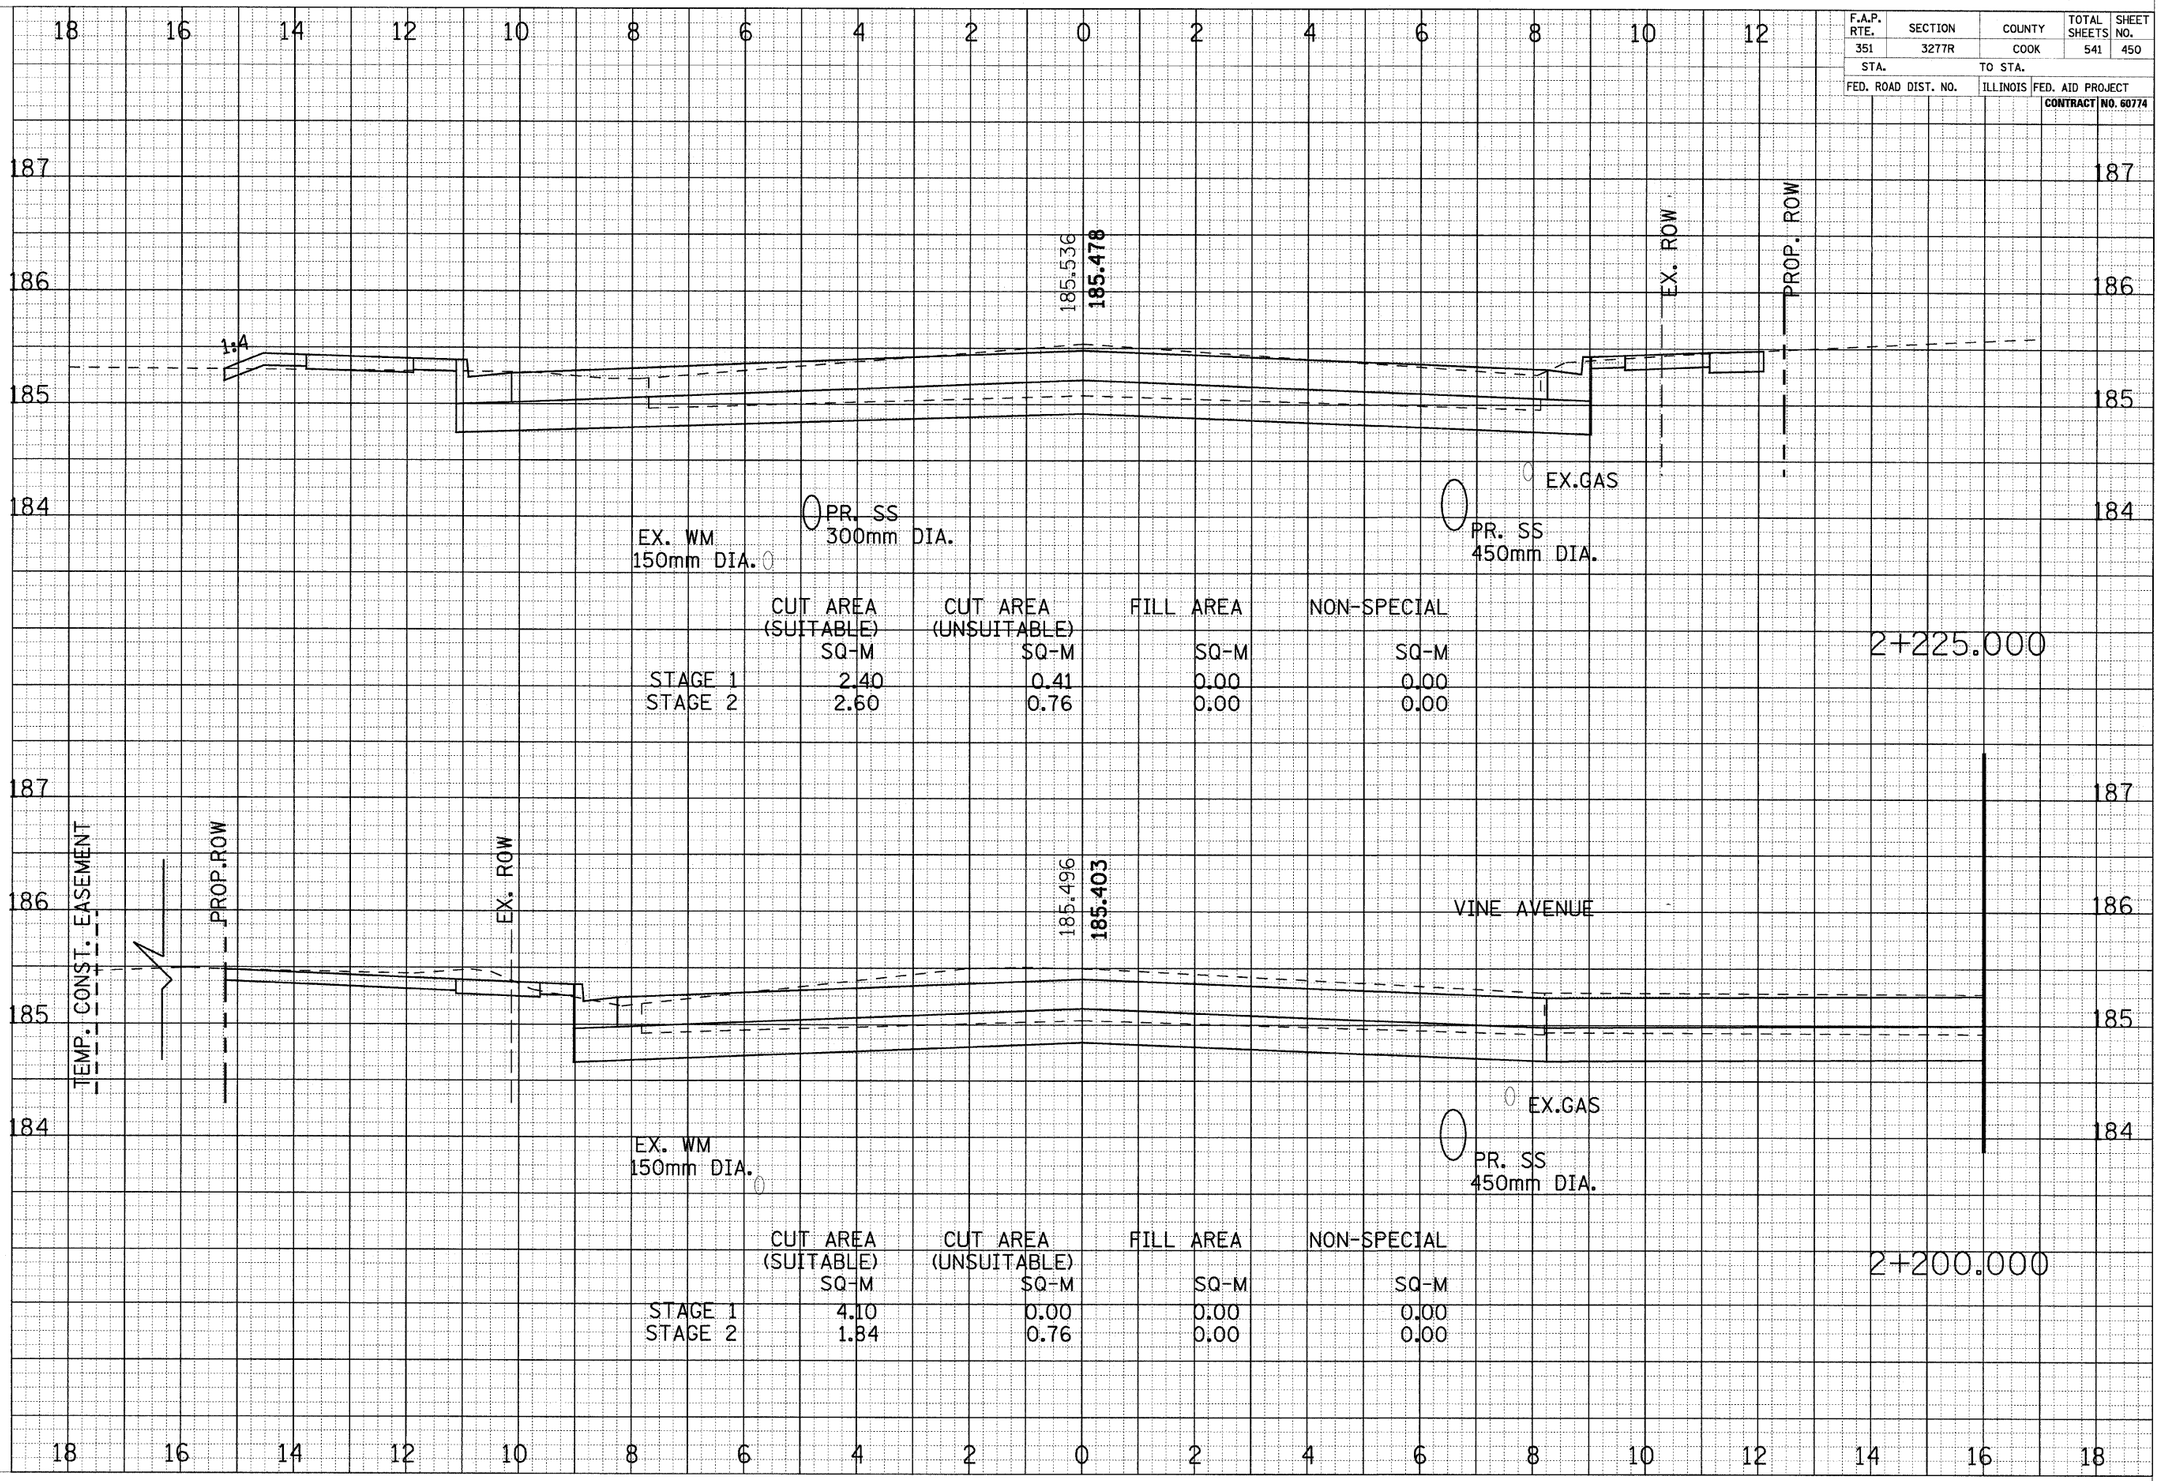

	CUT AREA (SUITABLE) SQ-M	CUT AREA (UNSUITABLE) SQ-M	FILL AREA SQ-M	NON-SPECIAL SQ-M
STAGE 1	2.40	0.41	0.00	0.00
STAGE 2	2.60	0.76	0.00	0.00

2+225.000

ORIGINAL SURVEY
NOTE BOOK
NO.
BY
DATE
SURVEYED
PLOTTED
TEMPLATE
AREAS
AREAS CHECKED

	CUT AREA (SUITABLE) SQ-M	CUT AREA (UNSUITABLE) SQ-M	FILL AREA SQ-M	NON-SPECIAL SQ-M
STAGE 1	4.10	0.00	0.00	0.00
STAGE 2	1.84	0.76	0.00	0.00

2+200.000

CROSS SECTIONS - US ROUTE 6

F.A.P. RTE.	SECTION	COUNTY	TOTAL SHEETS	SHEET NO.
351	3277R	COOK	541	451
STA.		TO STA.		
FED. ROAD DIST. NO.		ILLINOIS	FED. AID PROJECT	
			CONTRACT NO. 60774	

FINAL SURVEY	BY	DATE
NOTE BOOK	SURVEYED	
NO.	PLOTTED	
	TRACED	
	AREAS	
	AREAS CHECKED	

18 16 14 12 10 8 6 4 2 0 2 4 6 8 10 12

187
186
185
184

VINE AVENUE

MATCH LINE

185.539
185.502

PR. SS
300mm DIA.

EX. WM
150mm DIA.

2+232.826

ORIGINAL SURVEY	BY	DATE
NOTE BOOK	SURVEYED	
NO.	PLOTTED	
	TRACED	
	AREAS	
	AREAS CHECKED	

187
186
185
184


VINE AVENUE

MATCH LINE

18 16 14 12 10 8 6 4 2 0 2 4 6 8 10 12 14 16 18

CROSS SECTIONS - US ROUTE 6

F.A.P. RTE.	SECTION	COUNTY	TOTAL SHEETS	SHEET NO.
351	3277R	COOK	541	452
STA.		TO STA.		
FED. ROAD DIST. NO.	ILLINOIS	FED. AID PROJECT		
		CONTRACT NO. 60774		

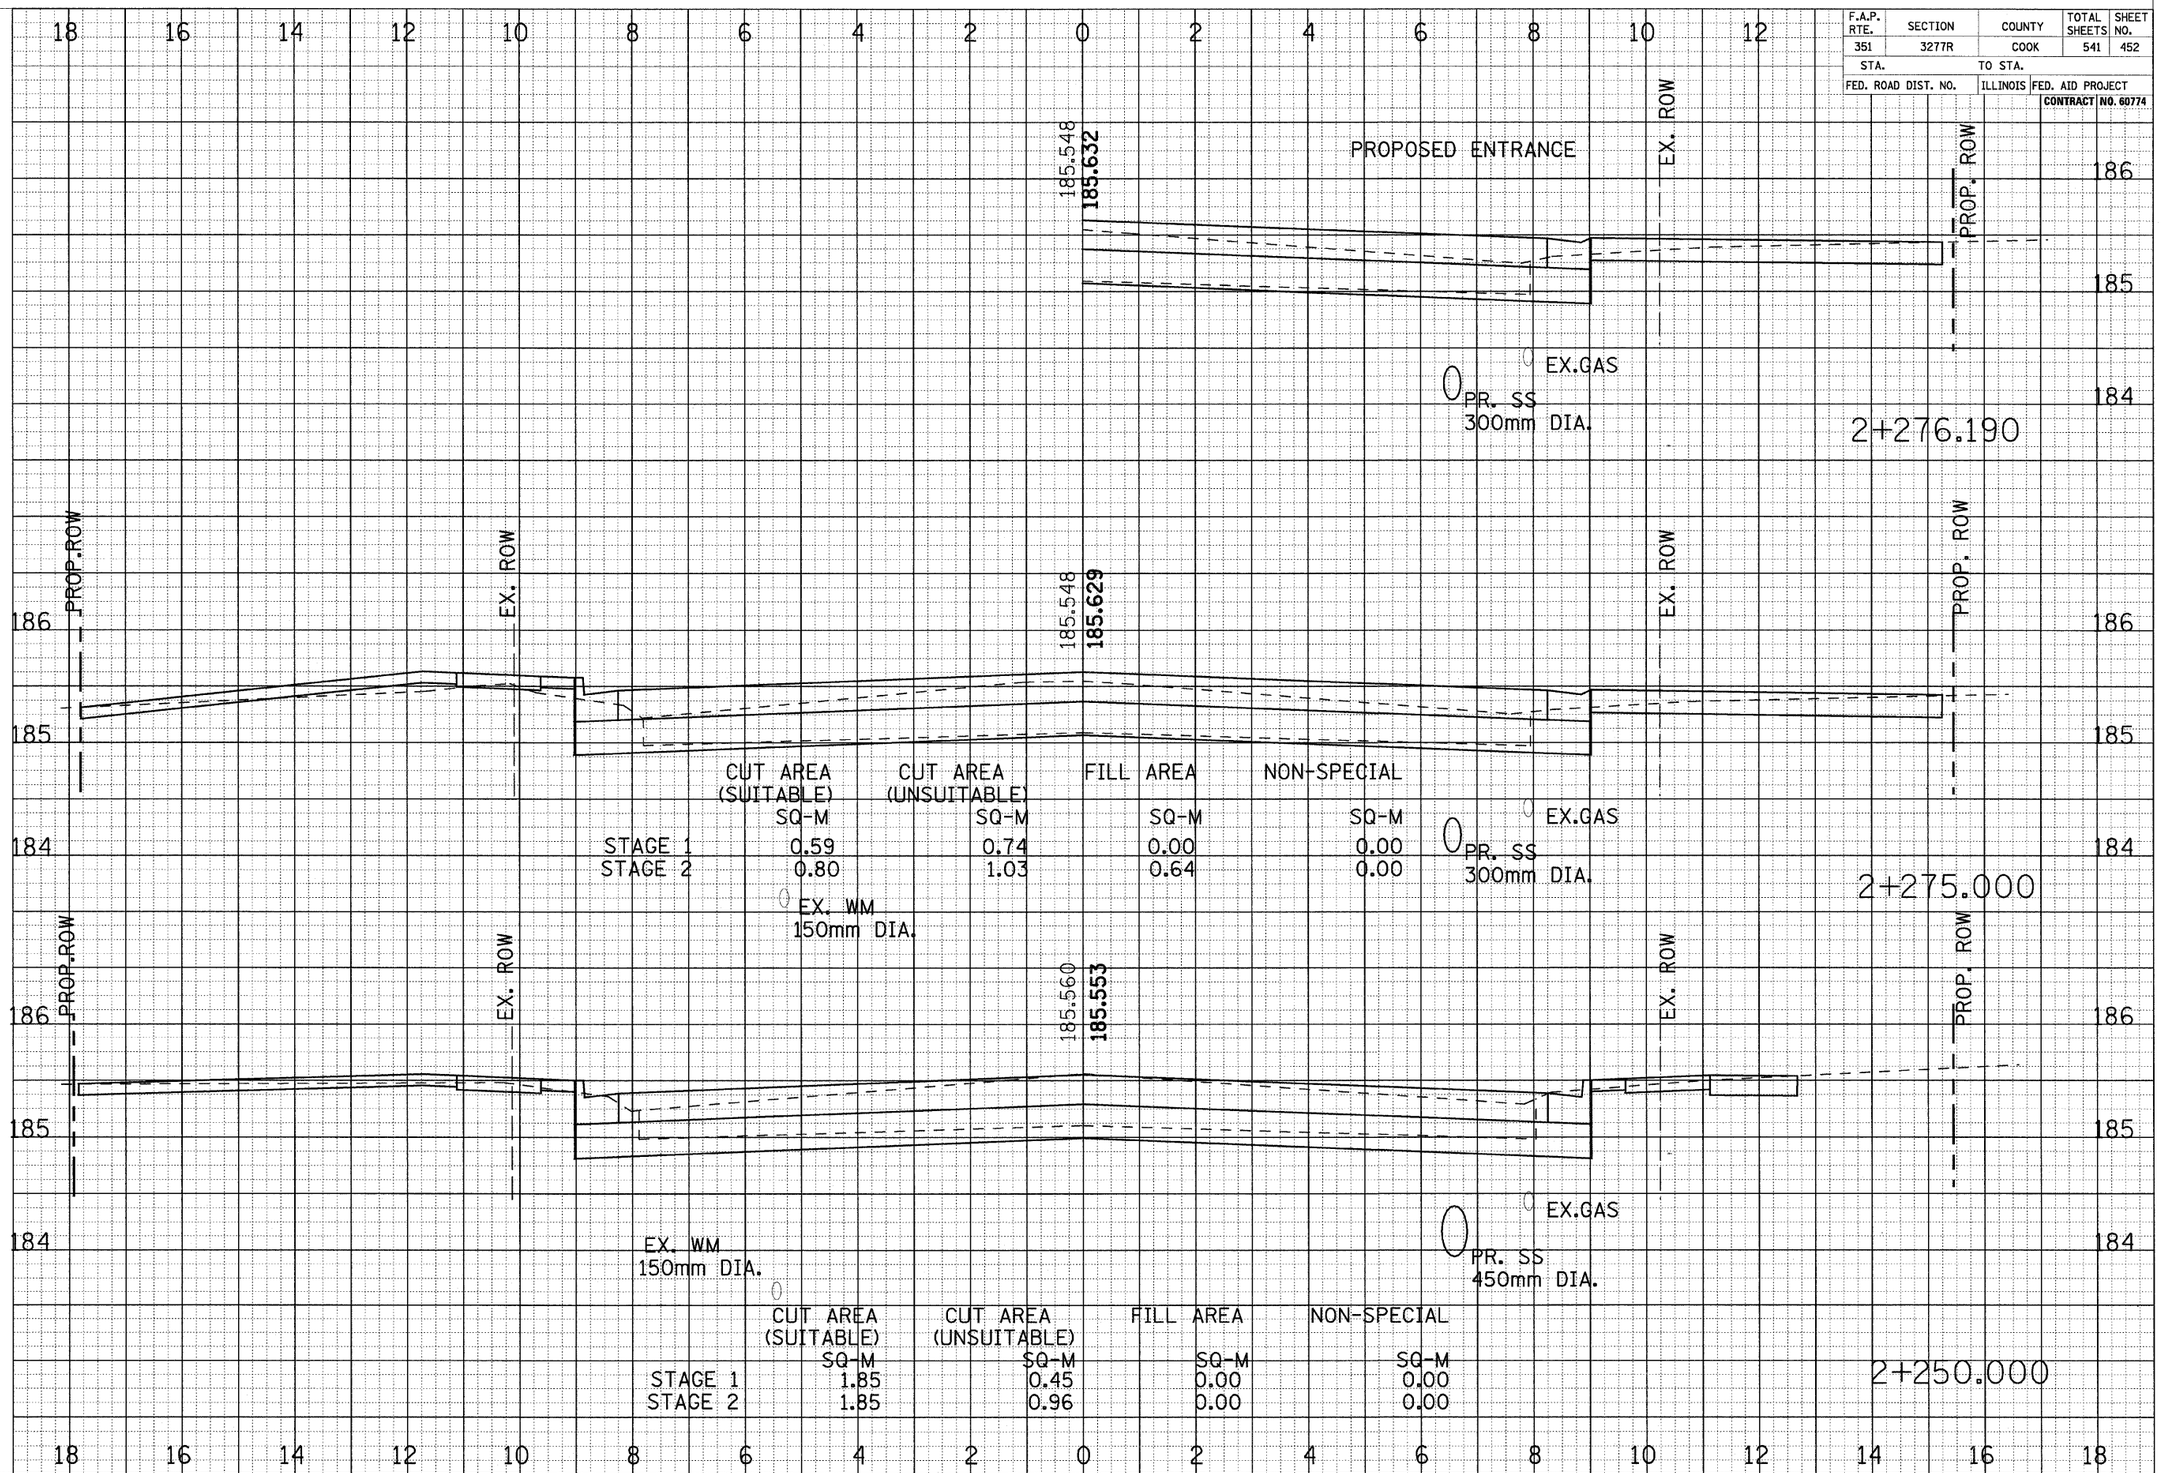

FINAL SURVEY
NOTE BOOK
NO.
SURVEYED
PLOTTED
TYPED
AREAS
AREAS CHECKED
BY
DATE

ORIGINAL SURVEY
NOTE BOOK
NO.
SURVEYED
PLOTTED
TYPED
AREAS
AREAS CHECKED
BY
DATE

CROSS SECTIONS - US ROUTE 6

F.A.P. RTE.	SECTION	COUNTY	TOTAL SHEETS	SHEET NO.
351	3277R	COOK	541	453
STA.		TO STA.		
FED. ROAD DIST. NO.	ILLINOIS	FED. AID PROJECT		
		CONTRACT NO. 60774		

FINAL SURVEY
NOTE BOOK
NO.
SURVEYED
PLOTTED
TRACED
AREAS
AREAS CHECKED
BY
DATE

PROPOSED ENTRANCE

185.564
185.707

GAUGER AVENUE

MATCH LINE

EX.GAS
PR. SS
300mm DIA.

EX. WM
150mm DIA.

2+300.947

GAUGER AVENUE

MATCH LINE

ORIGINAL SURVEY
NOTE BOOK
NO.
SURVEYED
PLOTTED
TRACED
AREAS
AREAS CHECKED
BY
DATE

PROPOSED ENTRANCE

185.563
185.704

GAUGER AVENUE

	CUT AREA (SUITABLE) SQ-M	CUT AREA (UNSUITABLE) SQ-M	FILL AREA SQ-M	NON-SPECIAL SQ-M
STAGE 1	0.65	0.00	0.07	0.00
STAGE 2	0.33	0.77	0.22	0.00

EX.GAS
PR. SS
300mm DIA.


EX. WM
150mm DIA.

2+300.000

CROSS SECTIONS - US ROUTE 6

F.A.P. RTE.	SECTION	COUNTY	TOTAL SHEETS	SHEET NO.
351	3277R	COOK	541	454
STA.		TO STA.		
FED. ROAD DIST. NO.		ILLINOIS	FED. AID PROJECT	
			CONTRACT	NO. 60774

FINAL SURVEY
NOTE BOOK
NO.
SURVEYED
PLOTTED
TRACED
AREAS
AREAS CHECKED
BY
DATE

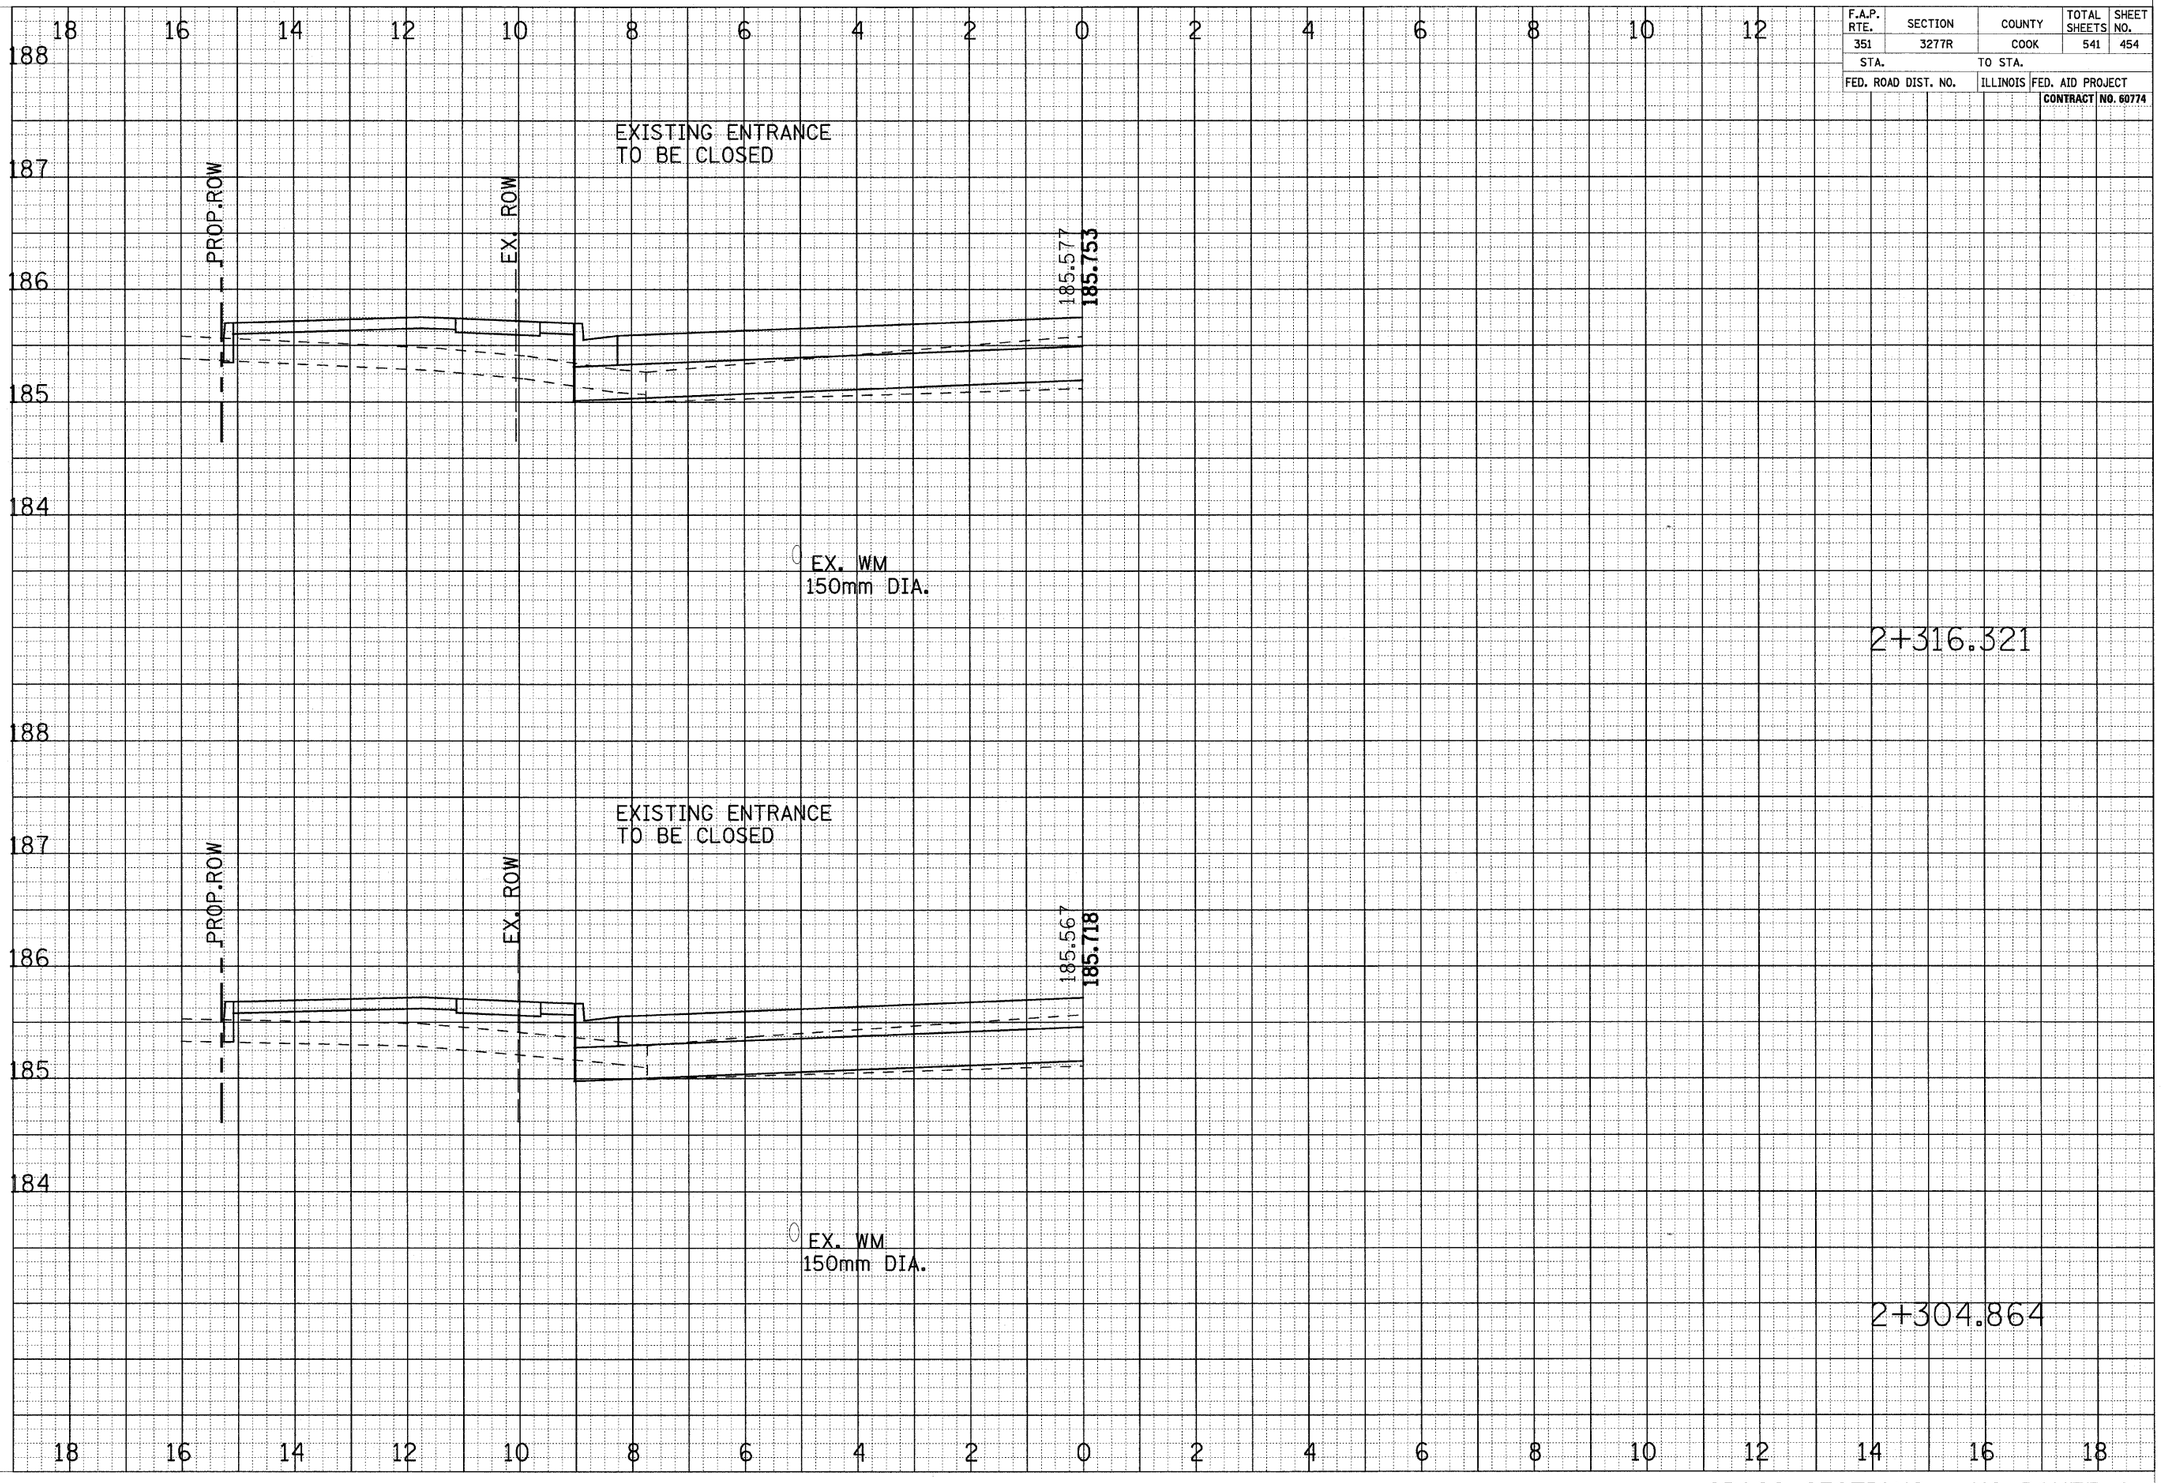


ORIGINAL SURVEY
NOTE BOOK
NO.
SURVEYED
PLOTTED
TRACED
AREAS
AREAS CHECKED
BY
DATE

CROSS SECTIONS - US ROUTE 6

F.A.P. RTE.	SECTION	COUNTY	TOTAL SHEETS	SHEET NO.
351	3277R	COOK	541	455
STA.		TO STA.		
FED. ROAD DIST. NO.		ILLINOIS	FED. AID PROJECT	
			CONTRACT	NO. 60774

NO.	FINAL SURVEY	BY	DATE
	NOTE BOOK		
		SURVEYED	
		PLOTTED	
		TYPING & CK	
		AREAS	
		AREAS CHECKED	

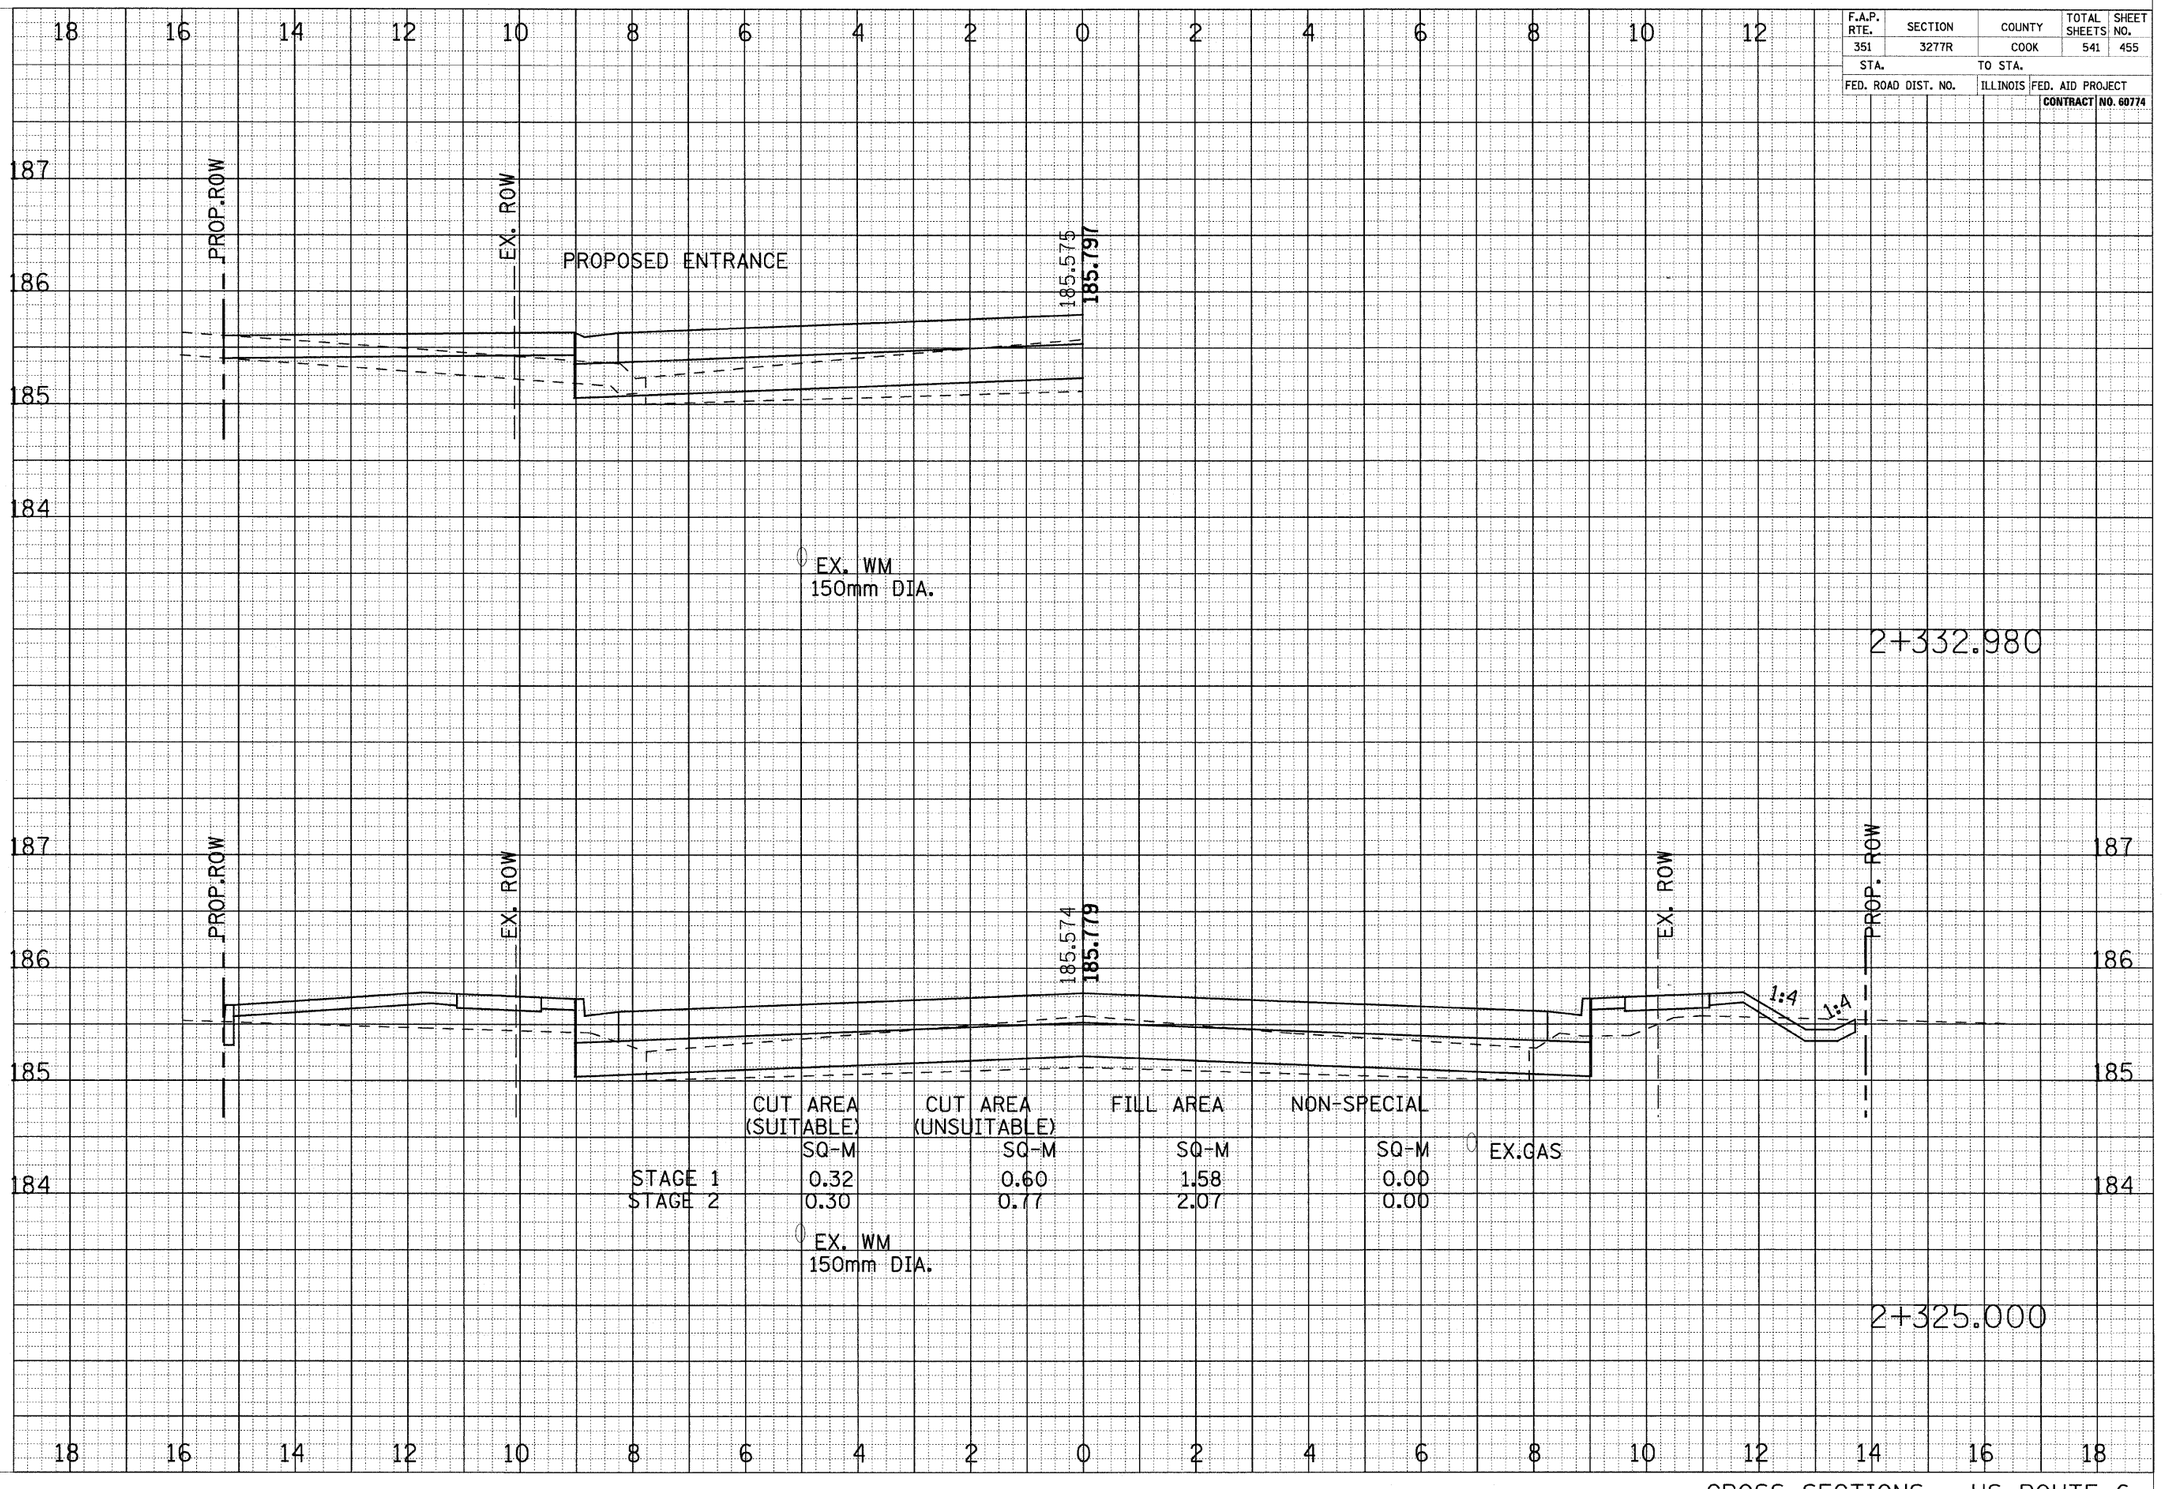

CROSS SECTIONS - US ROUTE 6

F.A.P. RTE.	SECTION	COUNTY	TOTAL SHEETS	SHEET NO.
351	3277R	COOK	541	456
STA.		TO STA.		
FED. ROAD DIST. NO.		ILLINOIS	FED. AID PROJECT	
			CONTRACT NO. 60774	

FINAL SURVEY
NOTE BOOK
NO.
BY
DATE
SURVEYED
PLOTTED
TYPED
AREAS
AREAS CHECKED

ORIGINAL SURVEY
NOTE BOOK
NO.
BY
DATE
SURVEYED
PLOTTED
TYPED
AREAS
AREAS CHECKED

EXISTING ENTRANCE
TO BE CLOSED

PROP.ROW

EX. ROW

1:4

1:4

185.568

185.799

EX. WM
150mm DIA.

2+345.319

PROPOSED ENTRANCE

185.572

185.801

EX. ROW

PROP. ROW

EX.GAS

2+342.186

18 16 14 12 10 8 6 4 2 0 2 4 6 8 10 12 14 16 18


188 187 186 185 184

CROSS SECTIONS - US ROUTE 6

F.A.P. RTE.	SECTION	COUNTY	TOTAL SHEETS	SHEET NO.
351	3277R	COOK	541	457
STA.		TO STA.		
FED. ROAD DIST. NO.		ILLINOIS	FED. AID PROJECT	
			CONTRACT NO. 60774	

FINAL SURVEY
SURVEYED BY
PLOTTED DATE
NOTE BOOK TYPE
NO. AREAS CHECKED

ORIGINAL SURVEY
SURVEYED BY
PLOTTED DATE
NOTE BOOK AREAS
NO. AREAS CHECKED

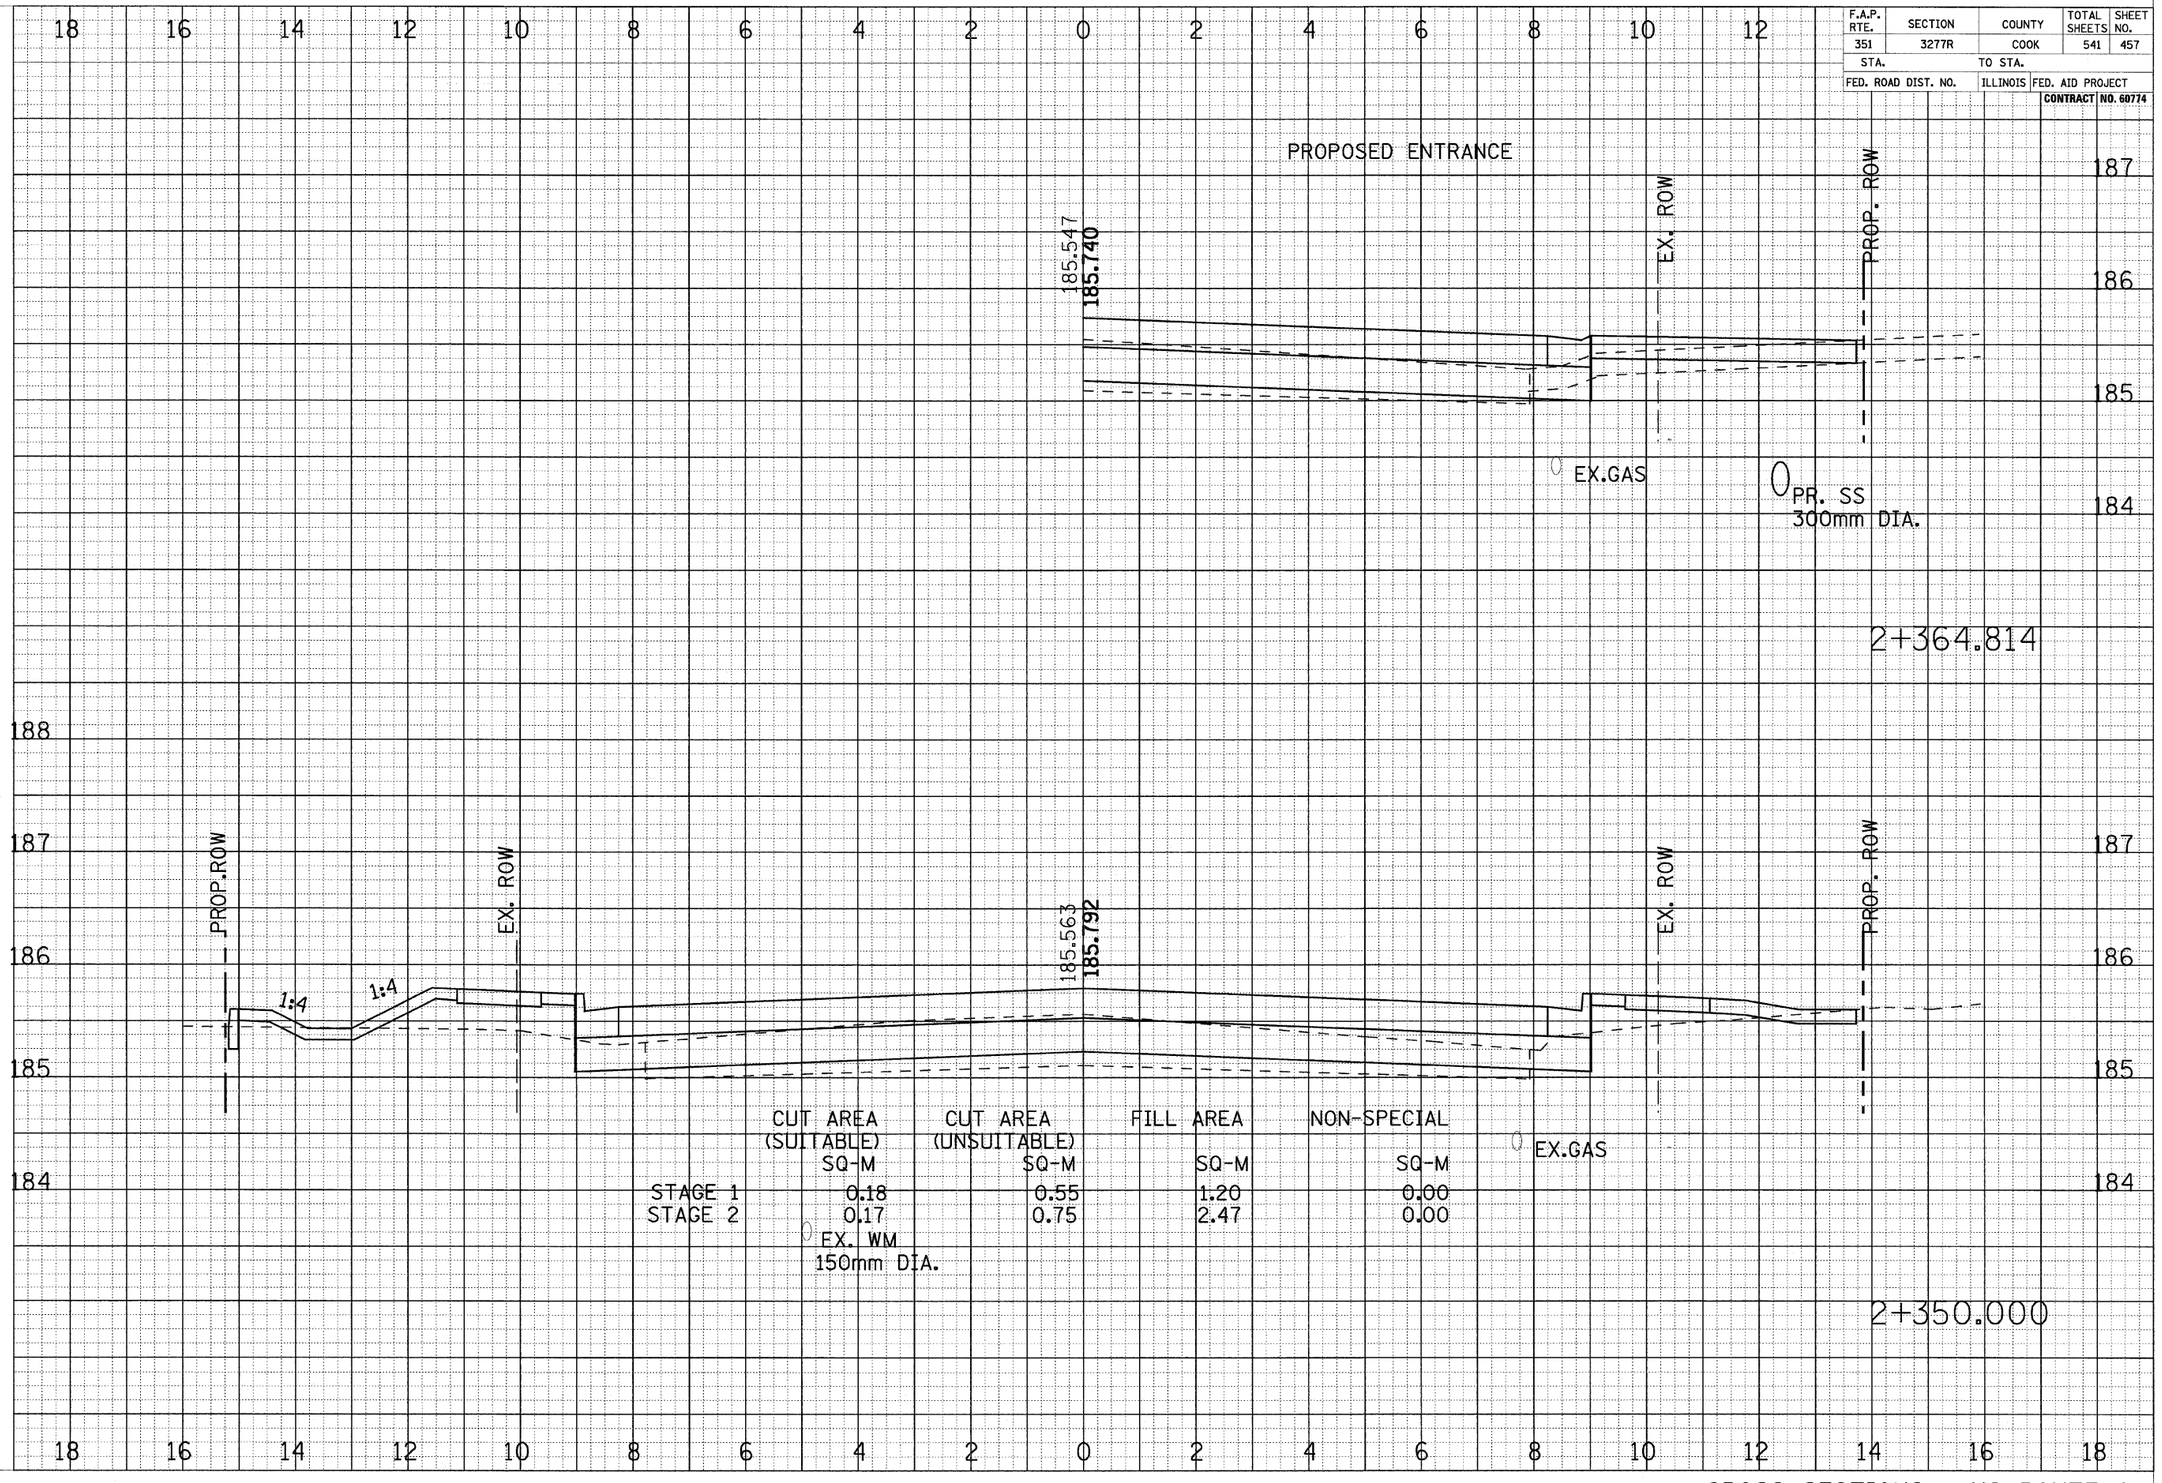


	CUT AREA (SUITABLE) SQ-M	CUT AREA (UNSUITABLE) SQ-M	FILL AREA SQ-M	NON-SPECIAL SQ-M
STAGE 1	0.18	0.55	1.20	0.00
STAGE 2	0.17	0.75	2.47	0.00

CROSS SECTIONS - US ROUTE 6

F.A.P. RTE.	SECTION	COUNTY	TOTAL SHEETS	SHEET NO.
351	3277R	COOK	541	458
STA.		TO STA.		
FED. ROAD DIST. NO.		ILLINOIS	FED. AID PROJECT	
			CONTRACT	NO. 60774

FINAL SURVEY	BY	DATE
NOTE BOOK	SURVEYED	
NO.	PLOTTED	
	TEMPLATE	
	AREAS	
	AREAS CHECKED	


ORIGINAL SURVEY	BY	DATE
NOTE BOOK	SURVEYED	
NO.	PLOTTED	
	TEMPLATE	
	AREAS	
	AREAS CHECKED	

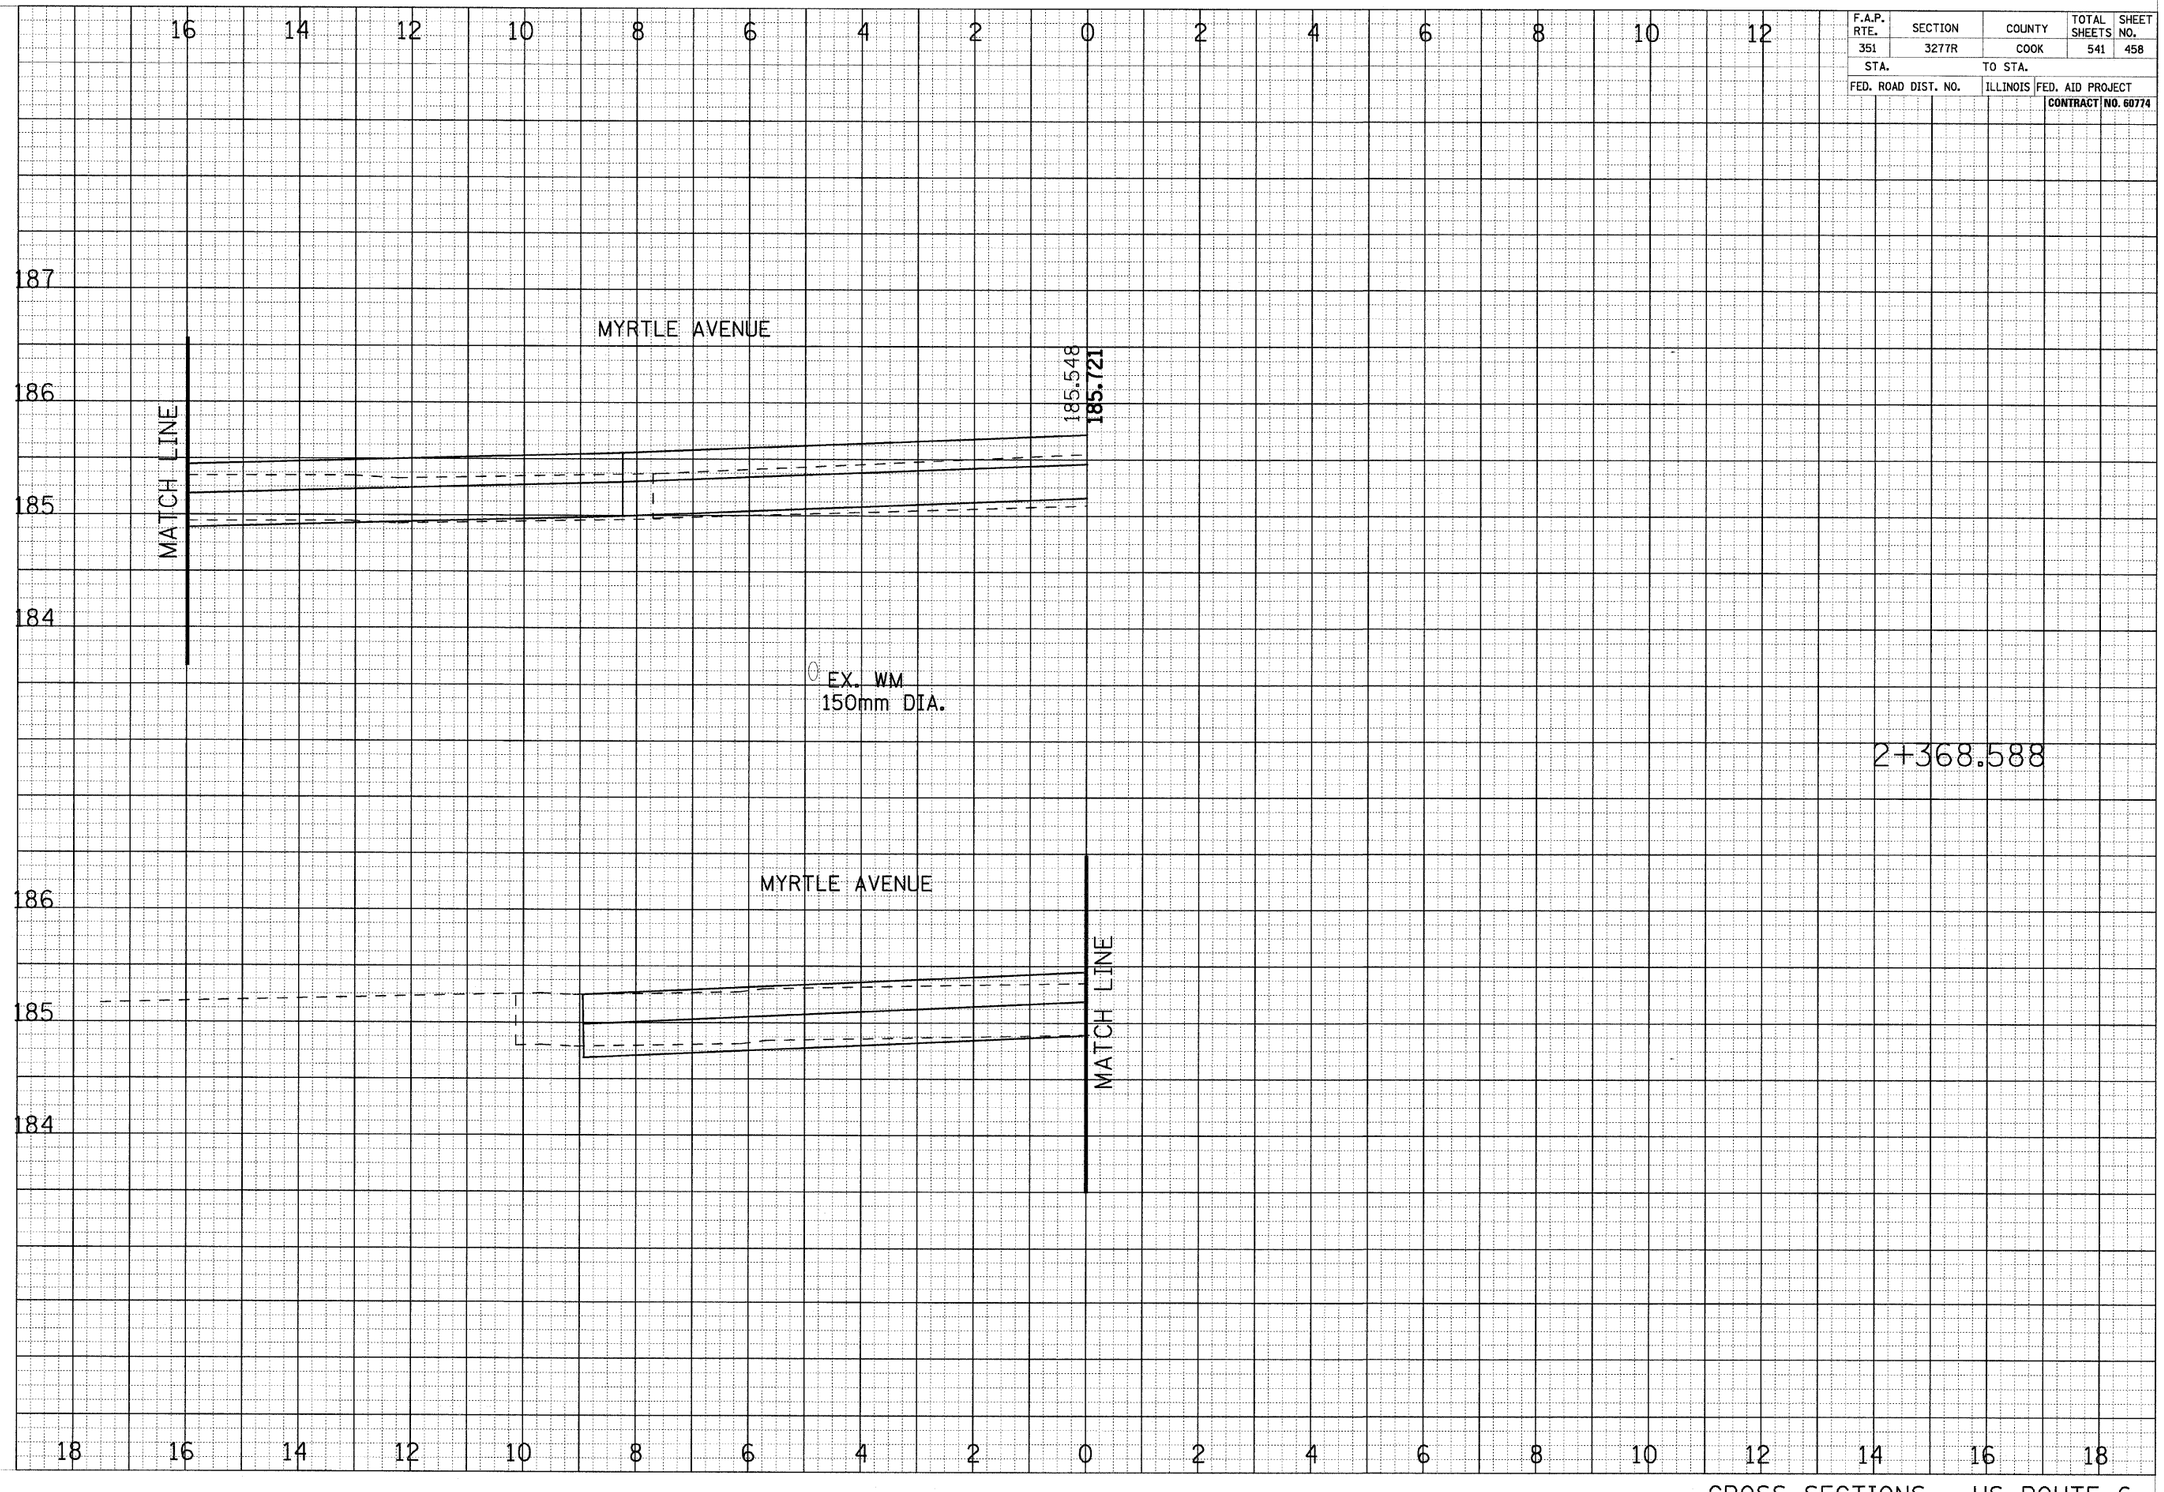

CROSS SECTIONS - US ROUTE 6

F.A.P. RTE.	SECTION	COUNTY	TOTAL SHEETS	SHEET NO.
351	3277R	COOK	541	459
STA.		TO STA.		
FED. ROAD DIST. NO.		ILLINOIS	FED. AID PROJECT	
			CONTRACT	NO. 60774

FINAL SURVEY / ORIGINAL SURVEY
NOTE BOOK
NO.
SURVEYED
PLOTTED
TEMPLATE
AREAS
AREAS CHECKED
BY
DATE

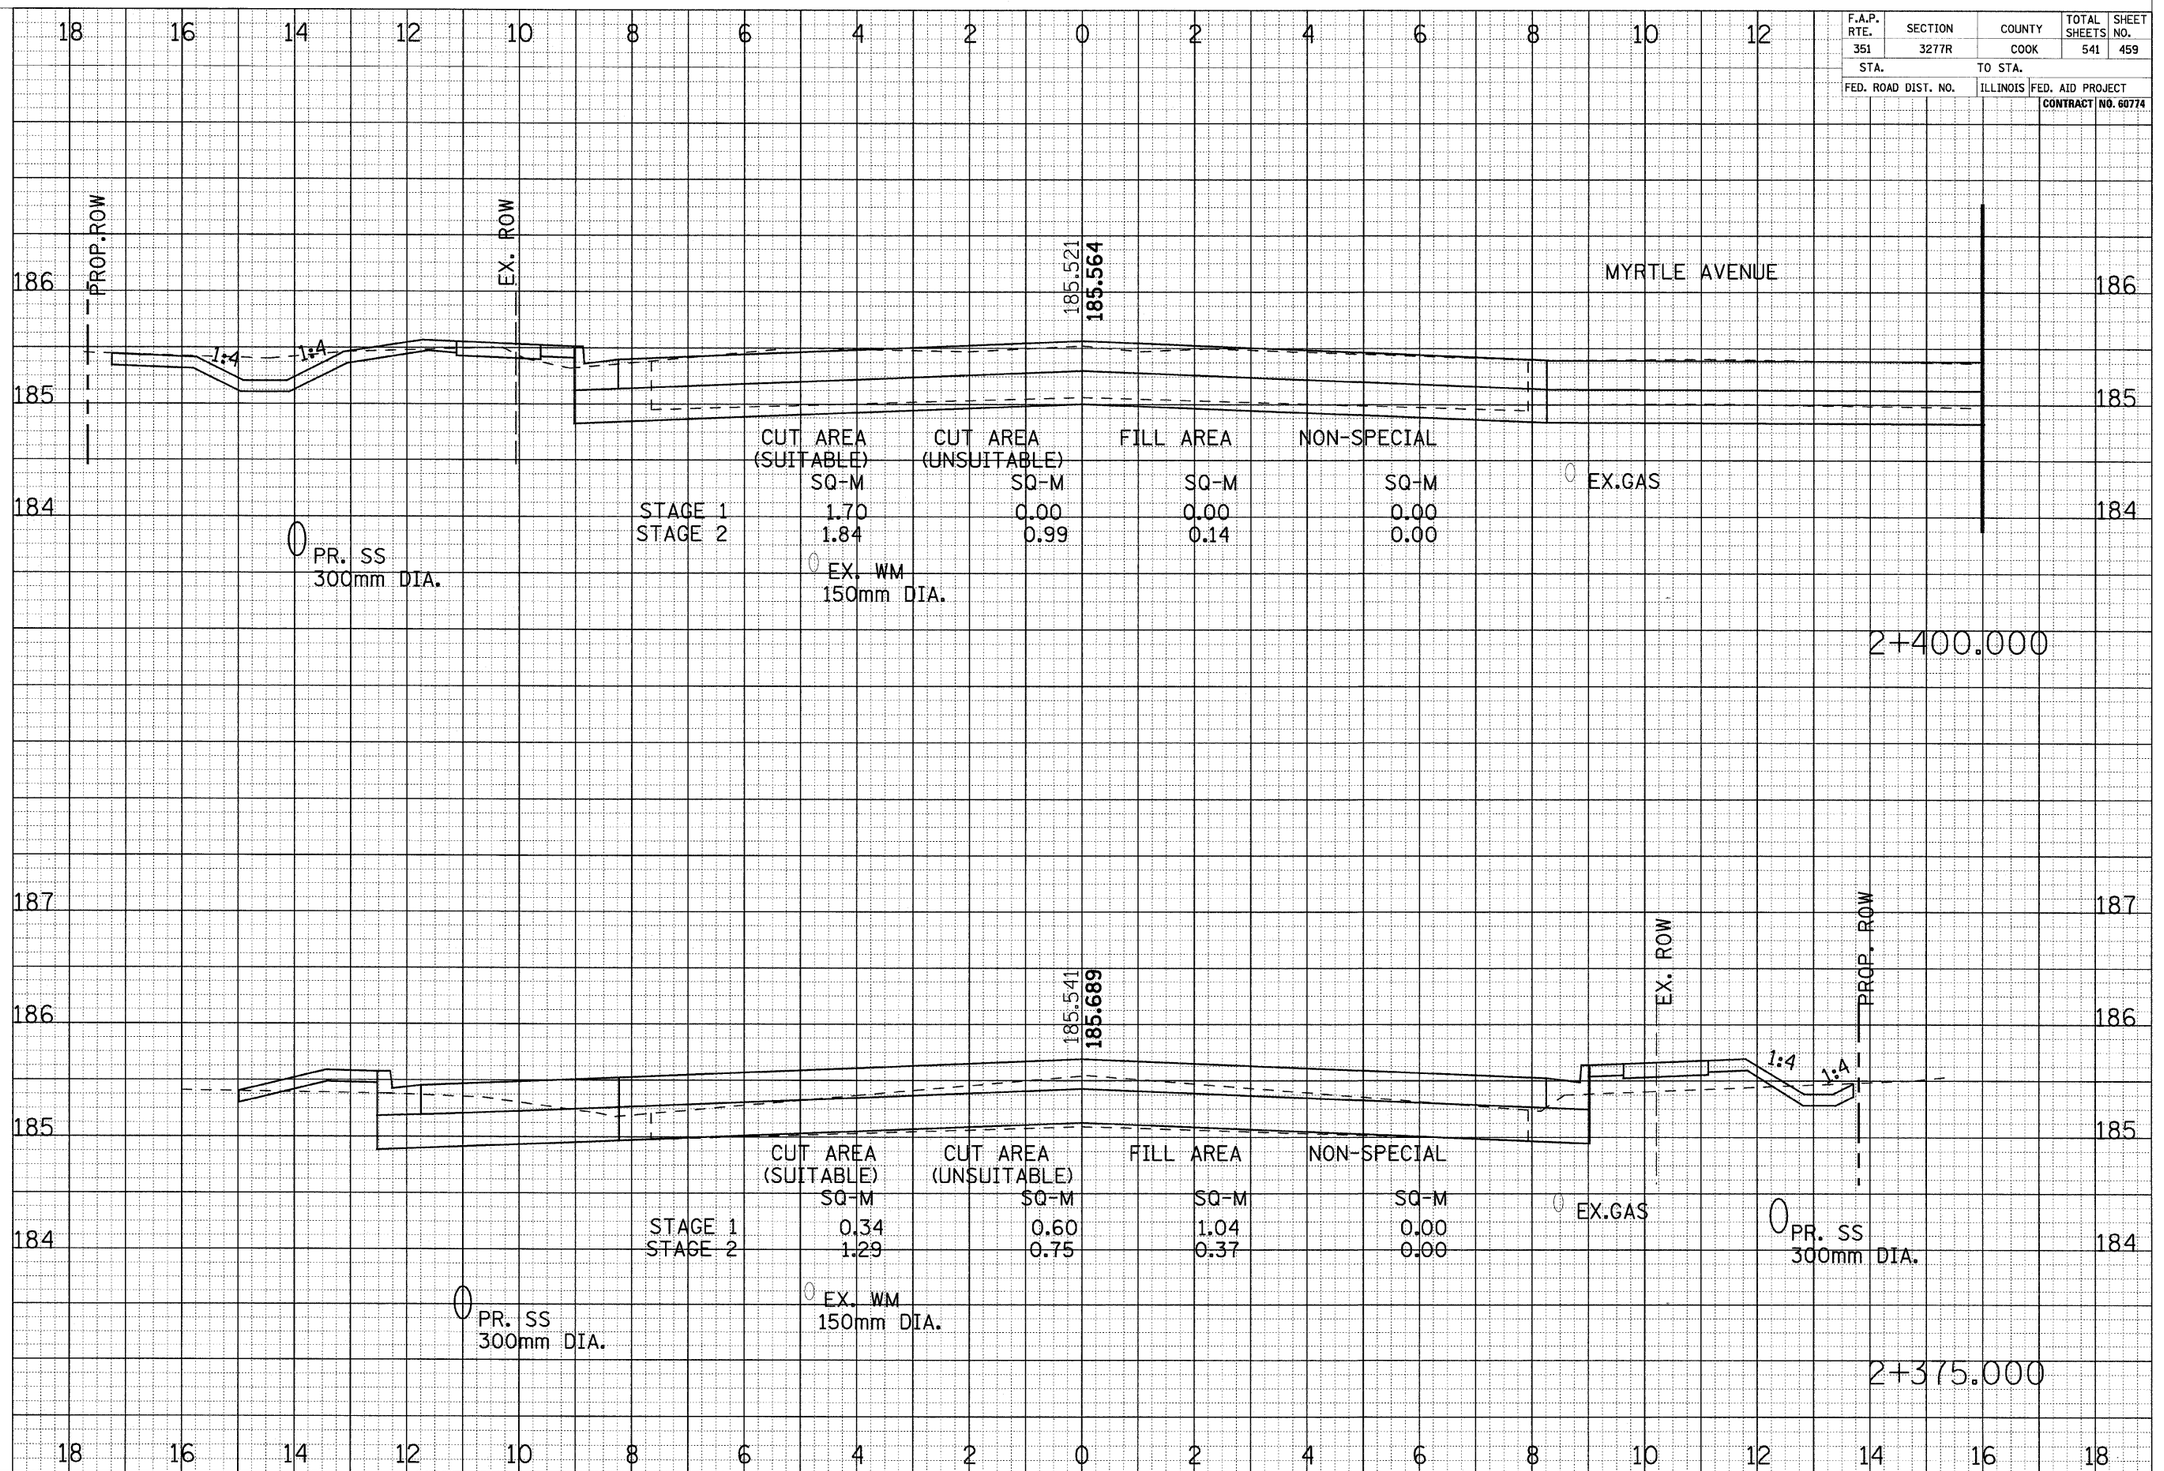

CROSS SECTIONS - US ROUTE 6

F.A.P. RTE.	SECTION	COUNTY	TOTAL SHEETS	SHEET NO.
351	3277R	COOK	541	460
STA.		TO STA.		
FED. ROAD DIST. NO.		ILLINOIS	FED. AID PROJECT	
			CONTRACT NO. 60774	

FINAL SURVEY	BY	DATE
NOTE BOOK	SURVEYED	
NO.	PLOTTED	
	TEMPLATE	
	AREAS	
	AREAS CHECKED	

ORIGINAL SURVEY	BY	DATE
NOTE BOOK	SURVEYED	
NO.	PLOTTED	
	TEMPLATE	
	AREAS	
	AREAS CHECKED	

PROP. ROW

EX. ROW

185.517

185.440

EX. ROW

PROP. ROW

EX.GAS

	CUT AREA (SUITABLE) SQ-M	CUT AREA (UNSUITABLE) SQ-M	FILL AREA SQ-M	NON-SPECIAL SQ-M
STAGE 1	2.50	0.54	0.00	0.00
STAGE 2	1.75	1.02	0.00	0.00

EX. WM
150mm DIA.

2+425.000

185.519

185.554

MYRTLE AVENUE

MATCH LINE

EX.GAS

2+402.061


MATCH LINE

MYRTLE AVENUE

CROSS SECTIONS - US ROUTE 6

F.A.P. RTE.	SECTION	COUNTY	TOTAL SHEETS	SHEET NO.
351	3277R	COOK	541	461
STA.		TO STA.		
FED. ROAD DIST. NO.		ILLINOIS	FED. AID PROJECT	
			CONTRACT	NO. 60774


FINAL SURVEY
NOTE BOOK
NO.
SURVEYED
PLOTTED
TEMPLATE
AREAS
AREAS CHECKED
BY
DATE

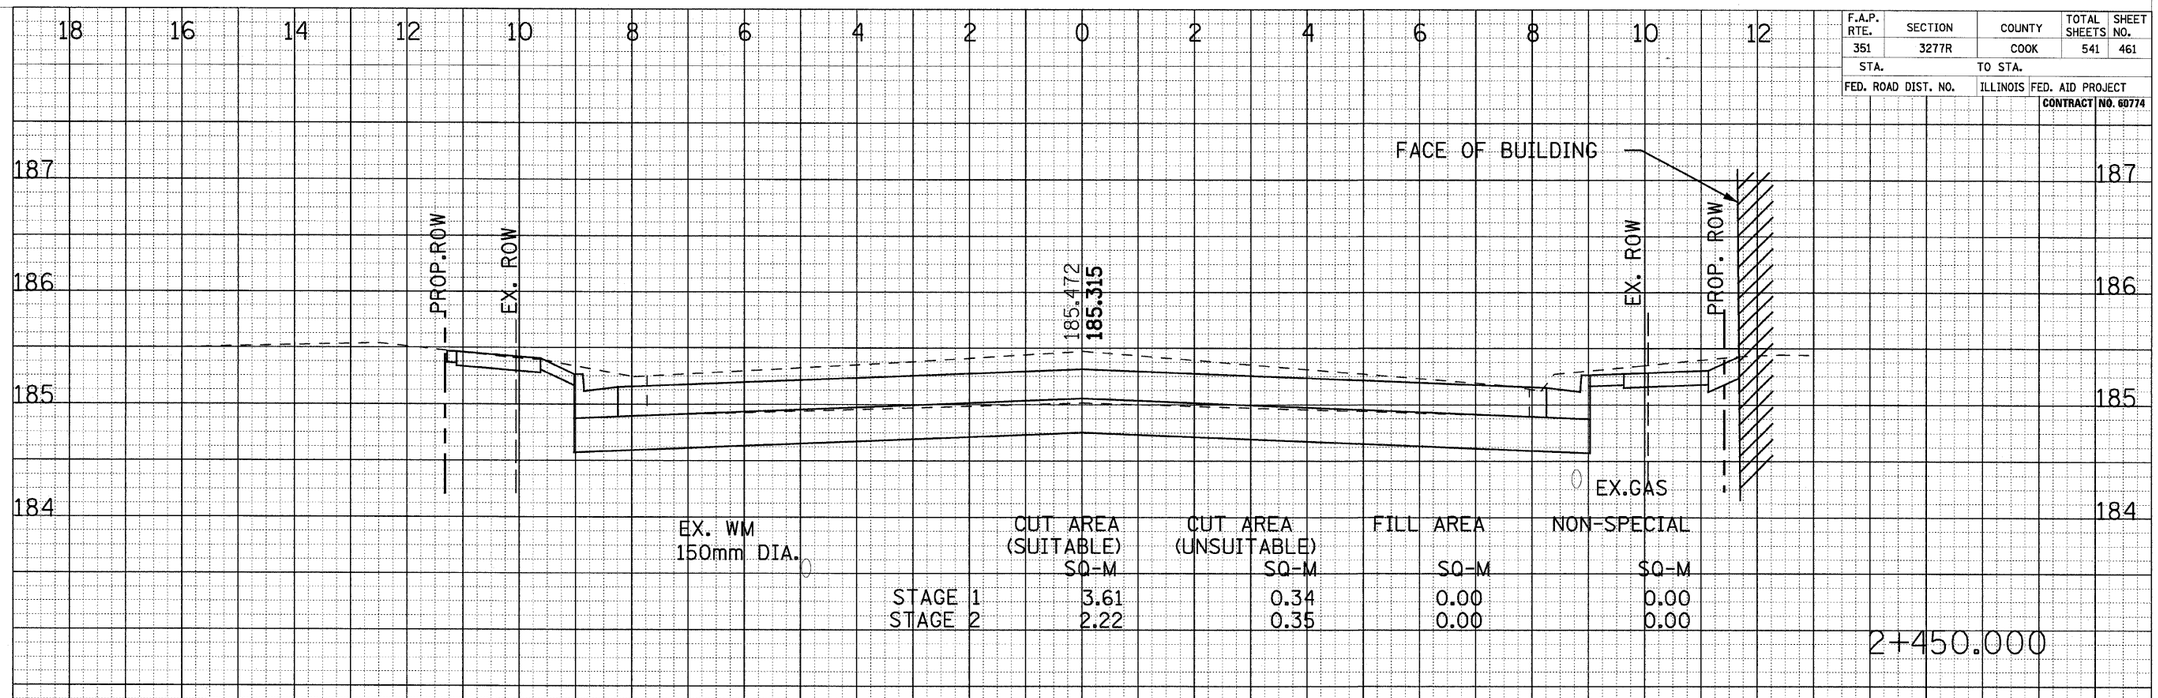

	CUT AREA (SUITABLE) SQ-M	CUT AREA (UNSUITABLE) SQ-M	FILL AREA SQ-M	NON-SPECIAL SQ-M
STAGE 1	3.61	0.34	0.00	0.00
STAGE 2	2.22	0.35	0.00	0.00

2+450.000

FINAL SURVEY
NOTE BOOK
NO.
SURVEYED
PLOTTED
TEMPLATE
AREAS
AREAS CHECKED
BY
DATE

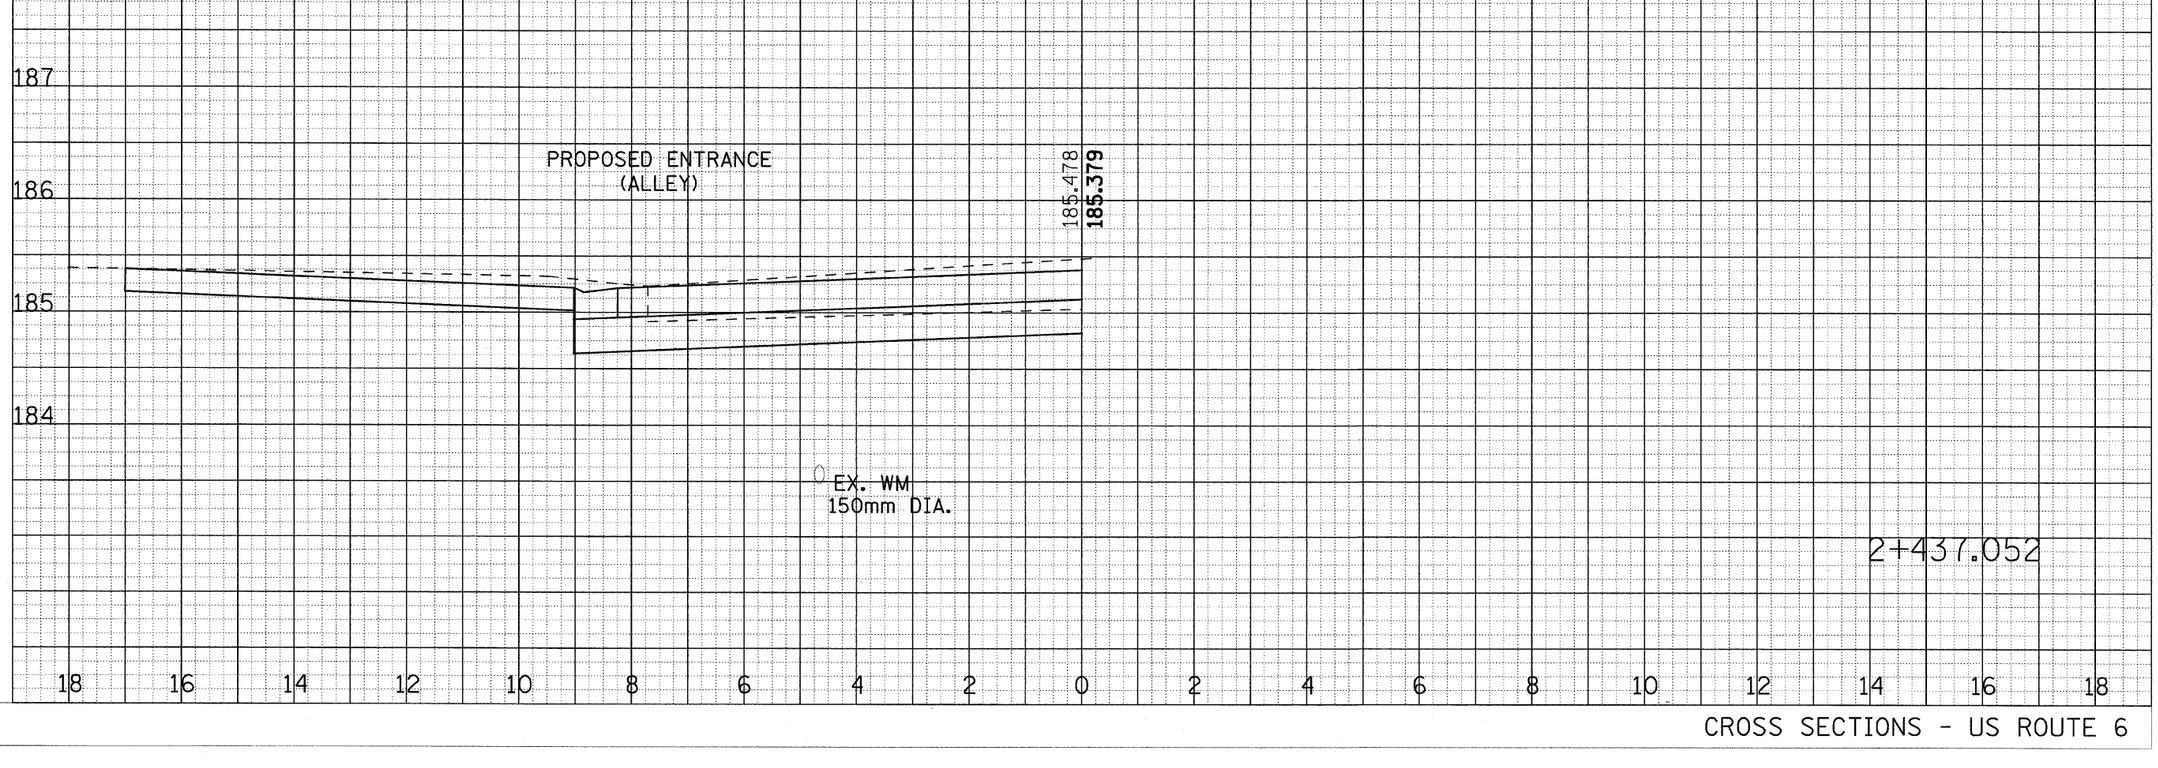


2+437.052

CROSS SECTIONS - US ROUTE 6

F.A.P. RTE.	SECTION	COUNTY	TOTAL SHEETS	SHEET NO.
351	3277R	COOK	541	462
STA.		TO STA.		
FED. ROAD DIST. NO.		ILLINOIS	FED. AID PROJECT	
			CONTRACT	NO. 60774

FINAL SURVEY	BY	DATE
NOTE BOOK	SURVEYED	
NO.	PLOTTED	
	TEMPLATE	
	WORKS	
	AREAS CHECKED	

ORIGINAL SURVEY	BY	DATE
NOTE BOOK	SURVEYED	
NO.	PLOTTED	
	TEMPLATE	
	WORKS	
	AREAS CHECKED	

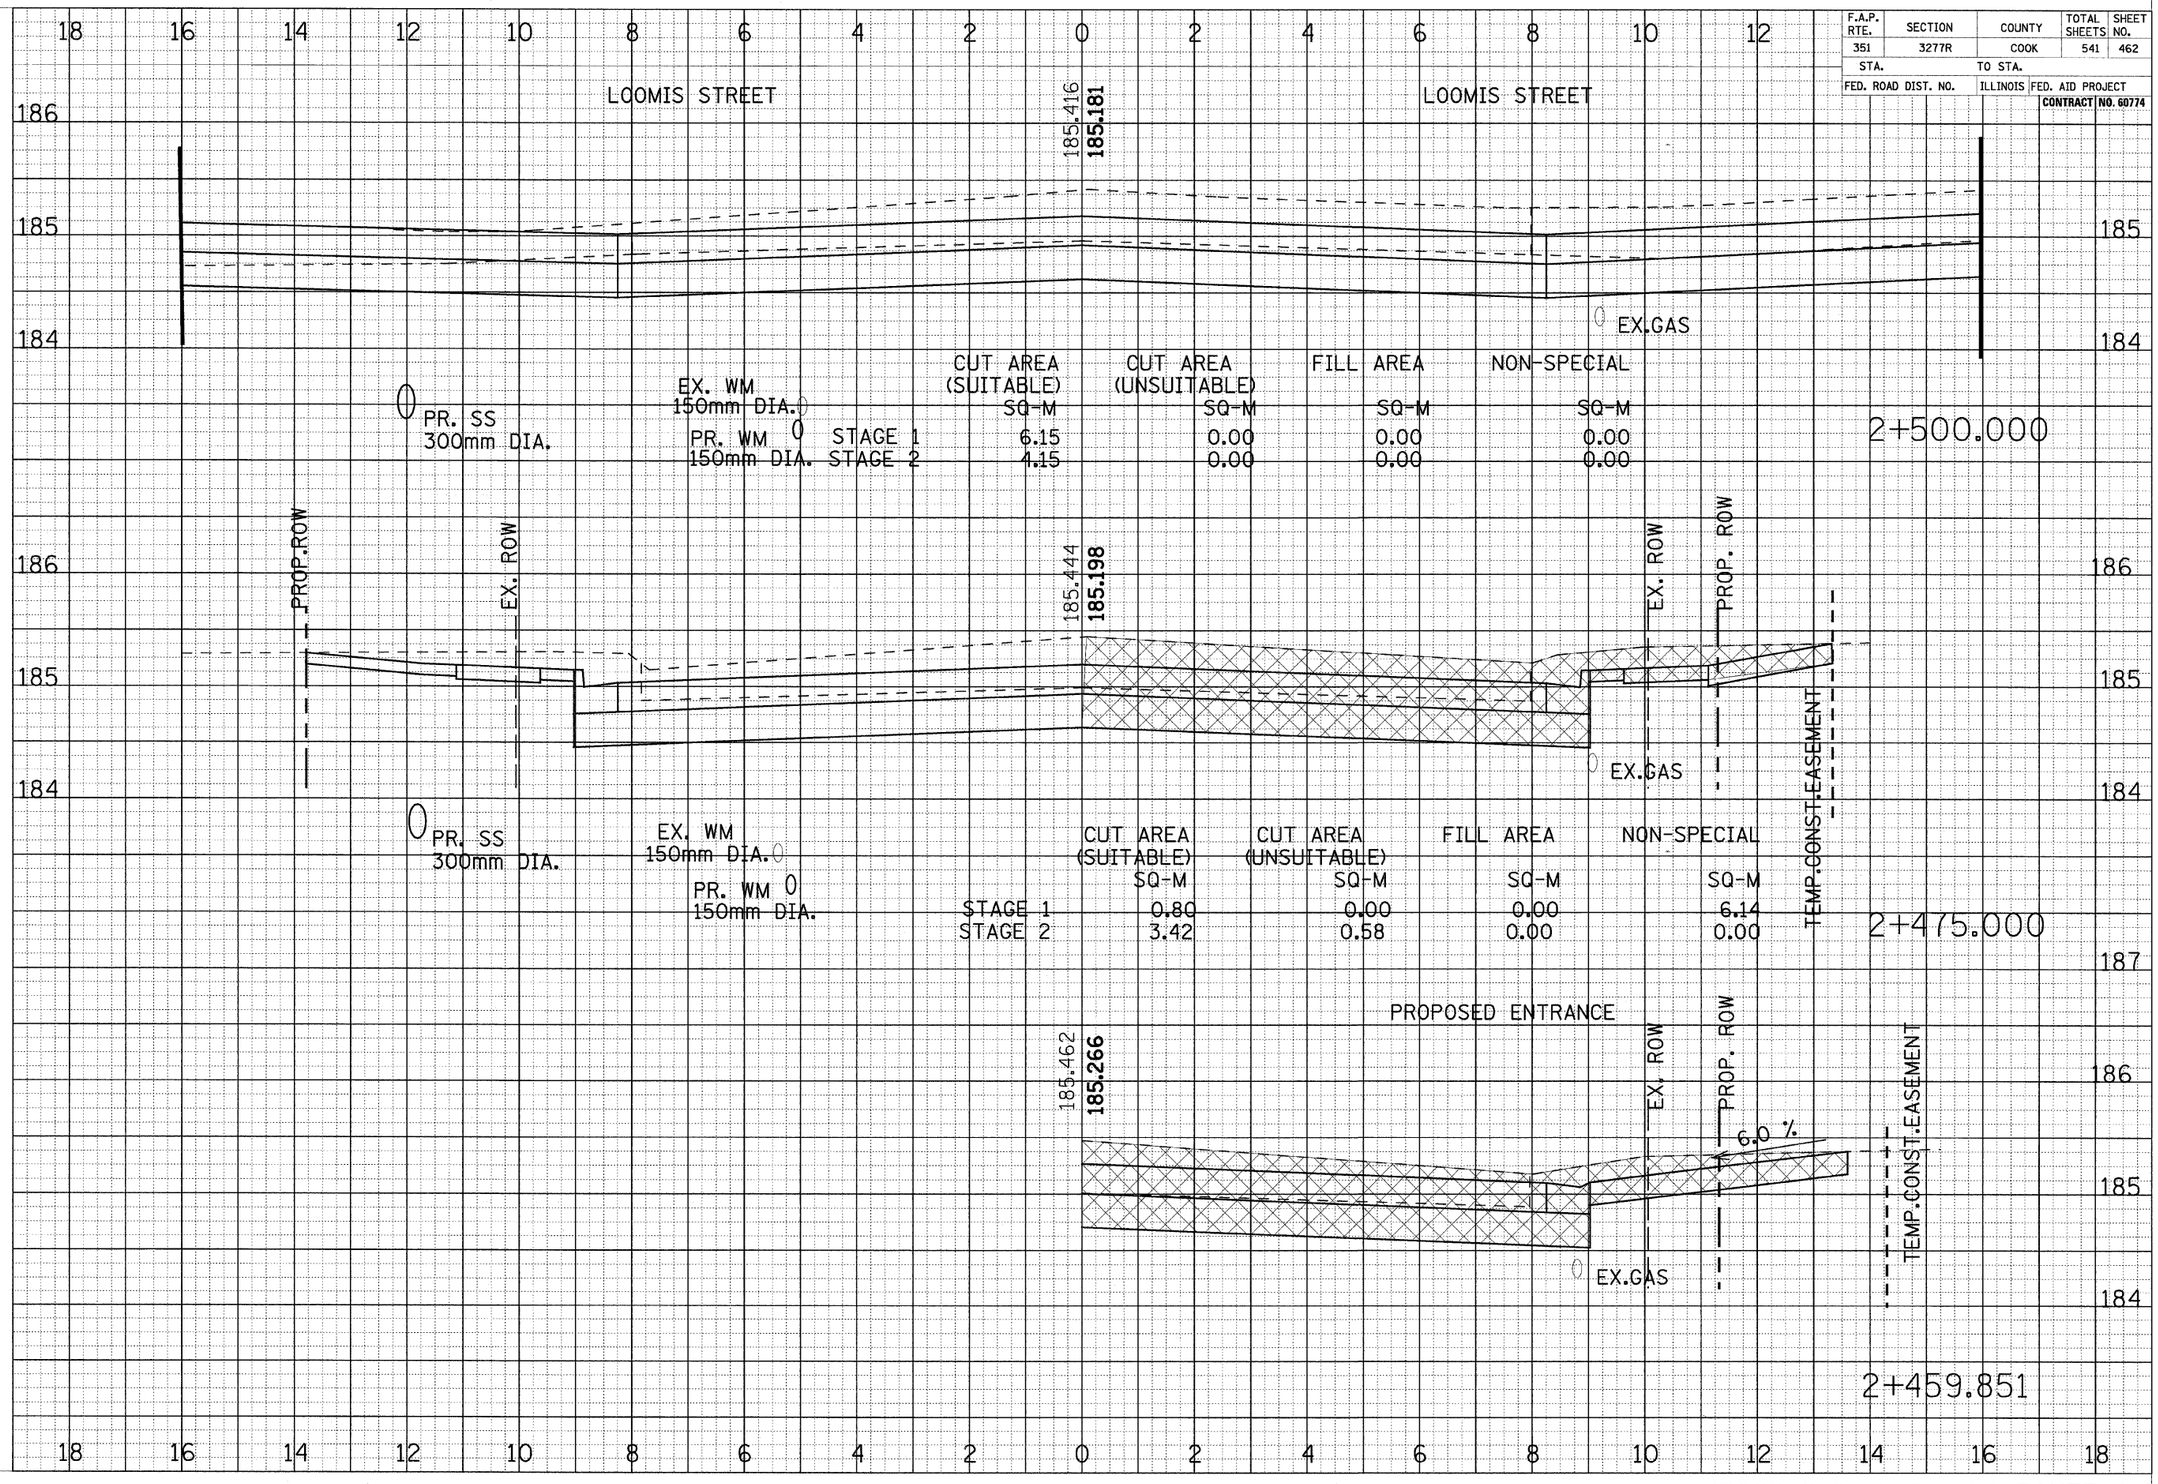

CROSS SECTIONS - US ROUTE 6

F.A.P. RTE.	SECTION	COUNTY	TOTAL SHEETS	SHEET NO.
351	3277R	COOK	541	463
STA.		TO STA.		
FED. ROAD DIST. NO.	ILLINOIS	FED. AID PROJECT		
		CONTRACT NO. 60774		

FINAL SURVEY	SURVEYED	BY	DATE
NOTE BOOK	PLOTTED		
NO.	TEMPLATE		
	AREAS		
	AREAS CHECKED		

ORIGINAL SURVEY	SURVEYED	BY	DATE
NOTE BOOK	PLOTTED		
NO.	TEMPLATE		
	AREAS		
	AREAS CHECKED		

18 16 14 12 10 8 6 4 2 0 2 4 6 8 10 12

186
185
184

LOOMIS STREET

MATCH LINE

185.412
185.190

LOOMIS STREET

EX.GAS

MATCH LINE

PR. SS
300mm DIA.

2+504.119

LOOMIS STREET

MATCH LINE

LOOMIS STREET

MATCH LINE


18 16 14 12 10 8 6 4 2 0 2 4 6 8 10 12 14 16 18

CROSS SECTIONS - US ROUTE 6

F.A.P. RTE.	SECTION	COUNTY	TOTAL SHEETS	SHEET NO.
351	3277R	COOK	541	464
STA.		TO STA.		
FED. ROAD DIST. NO.		ILLINOIS	FED. AID PROJECT	
			CONTRACT	NO. 60774

FINAL SURVEY — NOTE BOOK NO. — SURVEYED — PLOTTED — TEMPLATE AREAS — AREAS CHECKED — BY — DATE

ORIGINAL SURVEY — NOTE BOOK NO. — SURVEYED — PLOTTED — TEMPLATE AREAS — AREAS CHECKED — BY — DATE

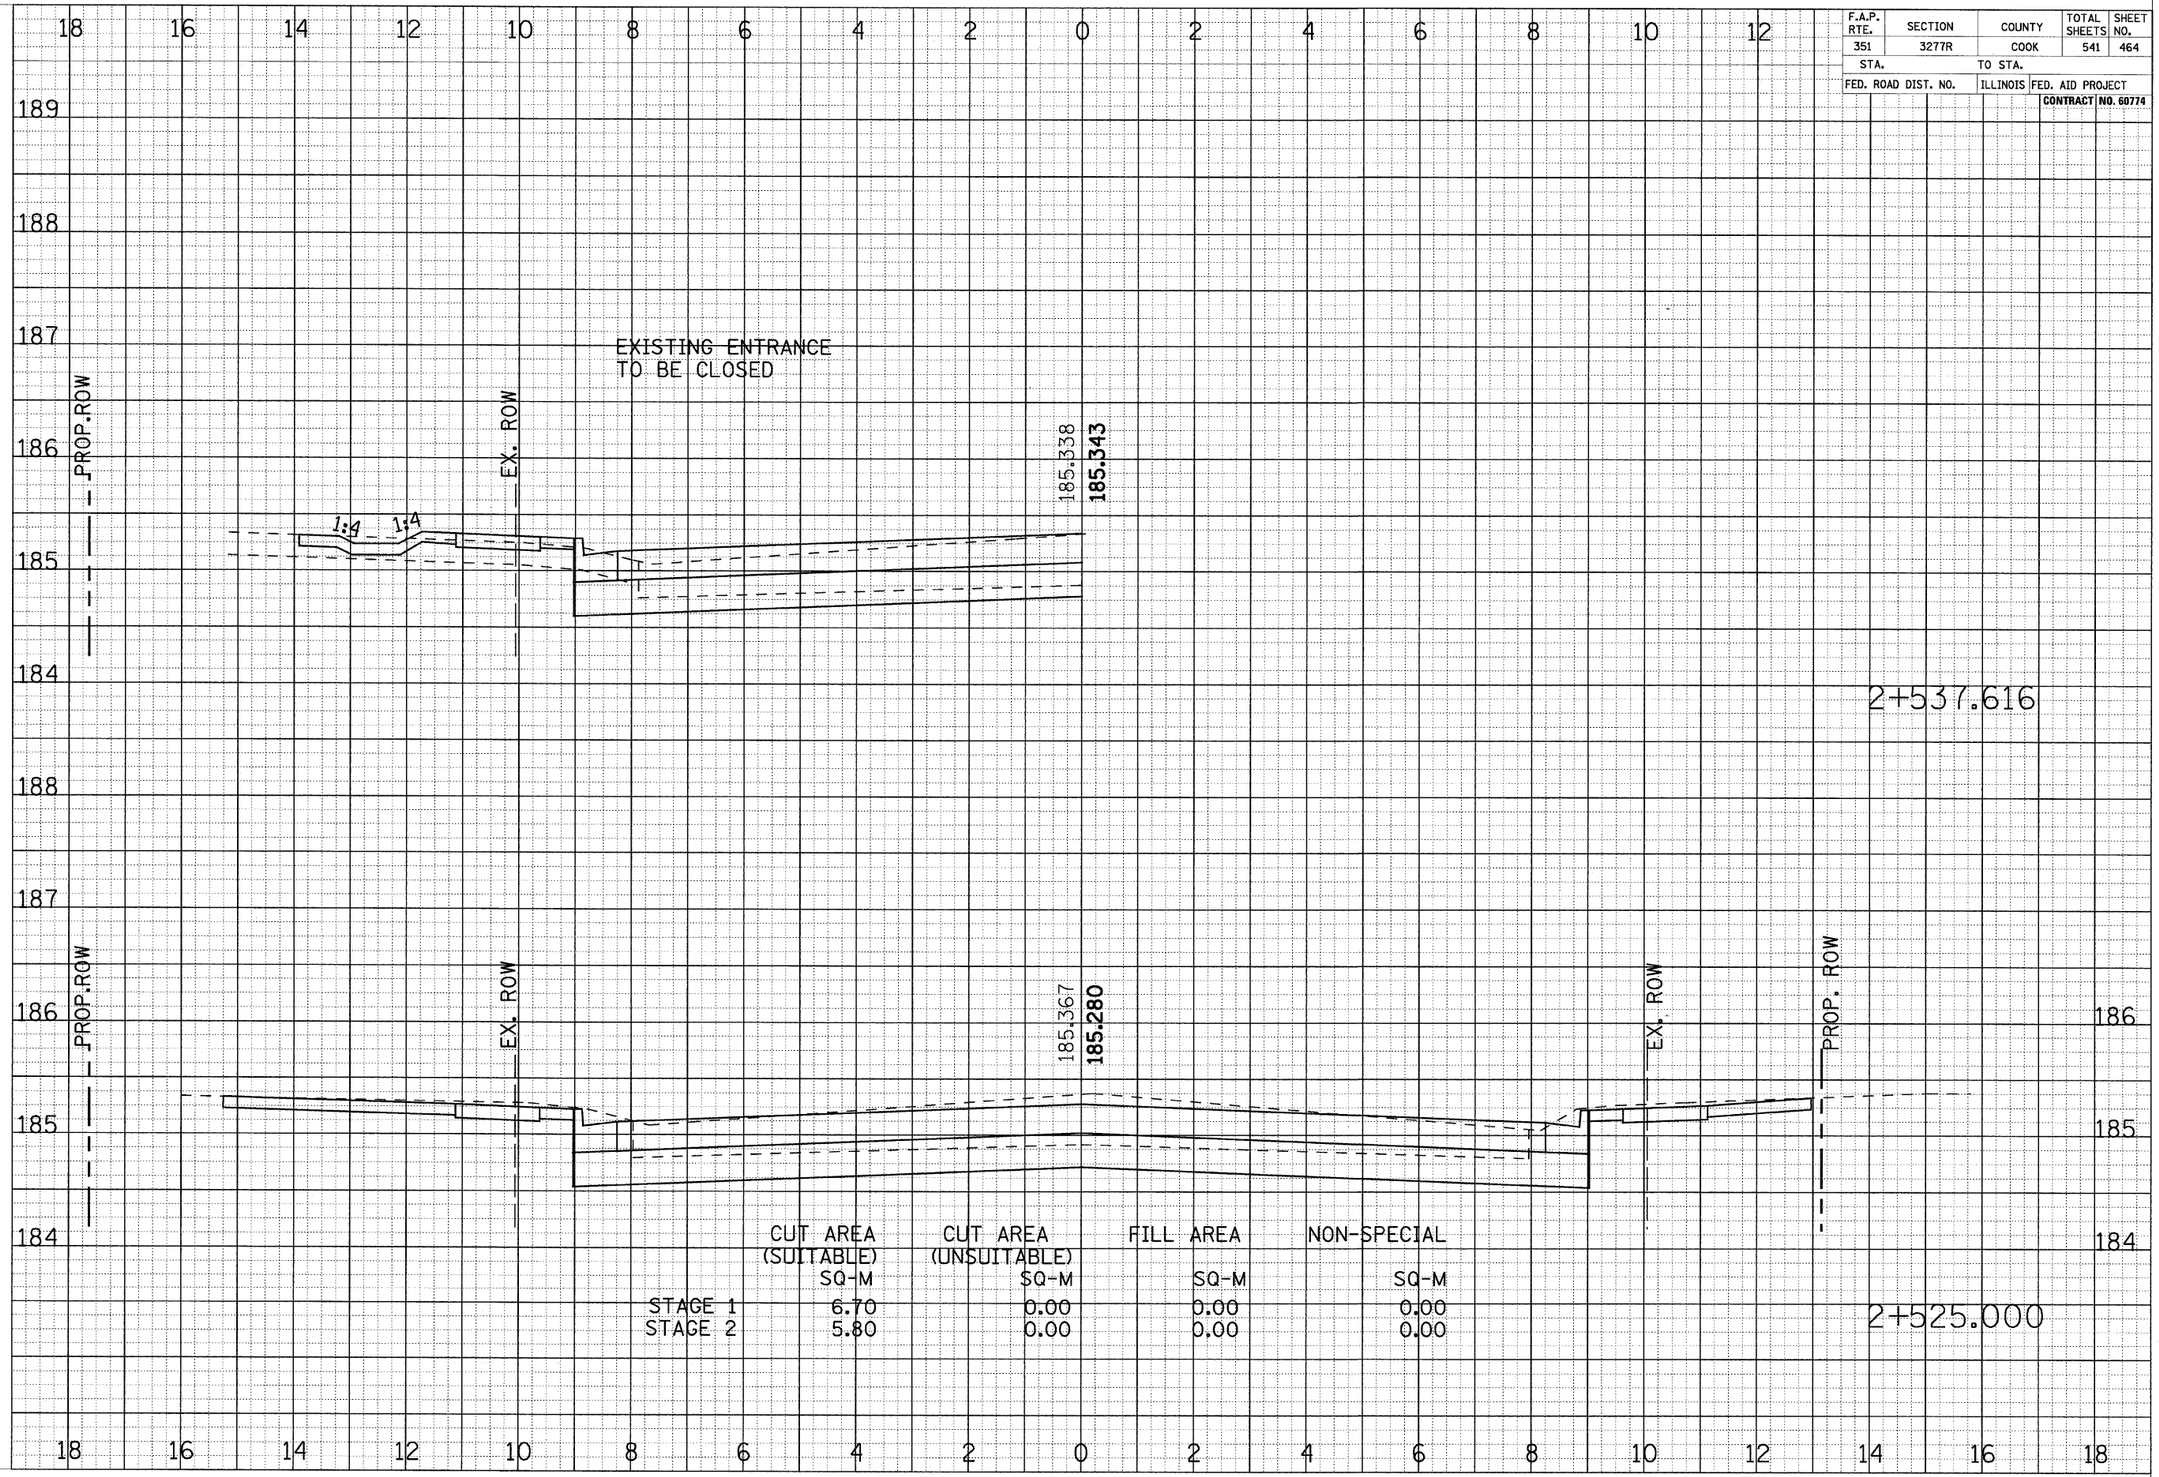


	CUT AREA (SUITABLE) SQ-M	CUT AREA (UNSUITABLE) SQ-M	FILL AREA SQ-M	NON-SPECIAL SQ-M
STAGE 1	6.70	0.00	0.00	0.00
STAGE 2	5.80	0.00	0.00	0.00

CROSS SECTIONS - US ROUTE 6

F.A.P. RTE.	SECTION	COUNTY	TOTAL SHEETS	SHEET NO.
351	3277R	COOK	541	465
STA.		TO STA.		
FED. ROAD DIST. NO.		ILLINOIS	FED. AID PROJECT	
			CONTRACT	NO. 60774

FINAL SURVEY
NOTE BOOK
NO.
BY
DATE
SURVEYED
PLOTTED
TEMPLATE
AREAS
AREAS CHECKED

ORIGINAL SURVEY
NOTE BOOK
NO.
BY
DATE
SURVEYED
PLOTTED
TEMPLATE
AREAS
AREAS CHECKED

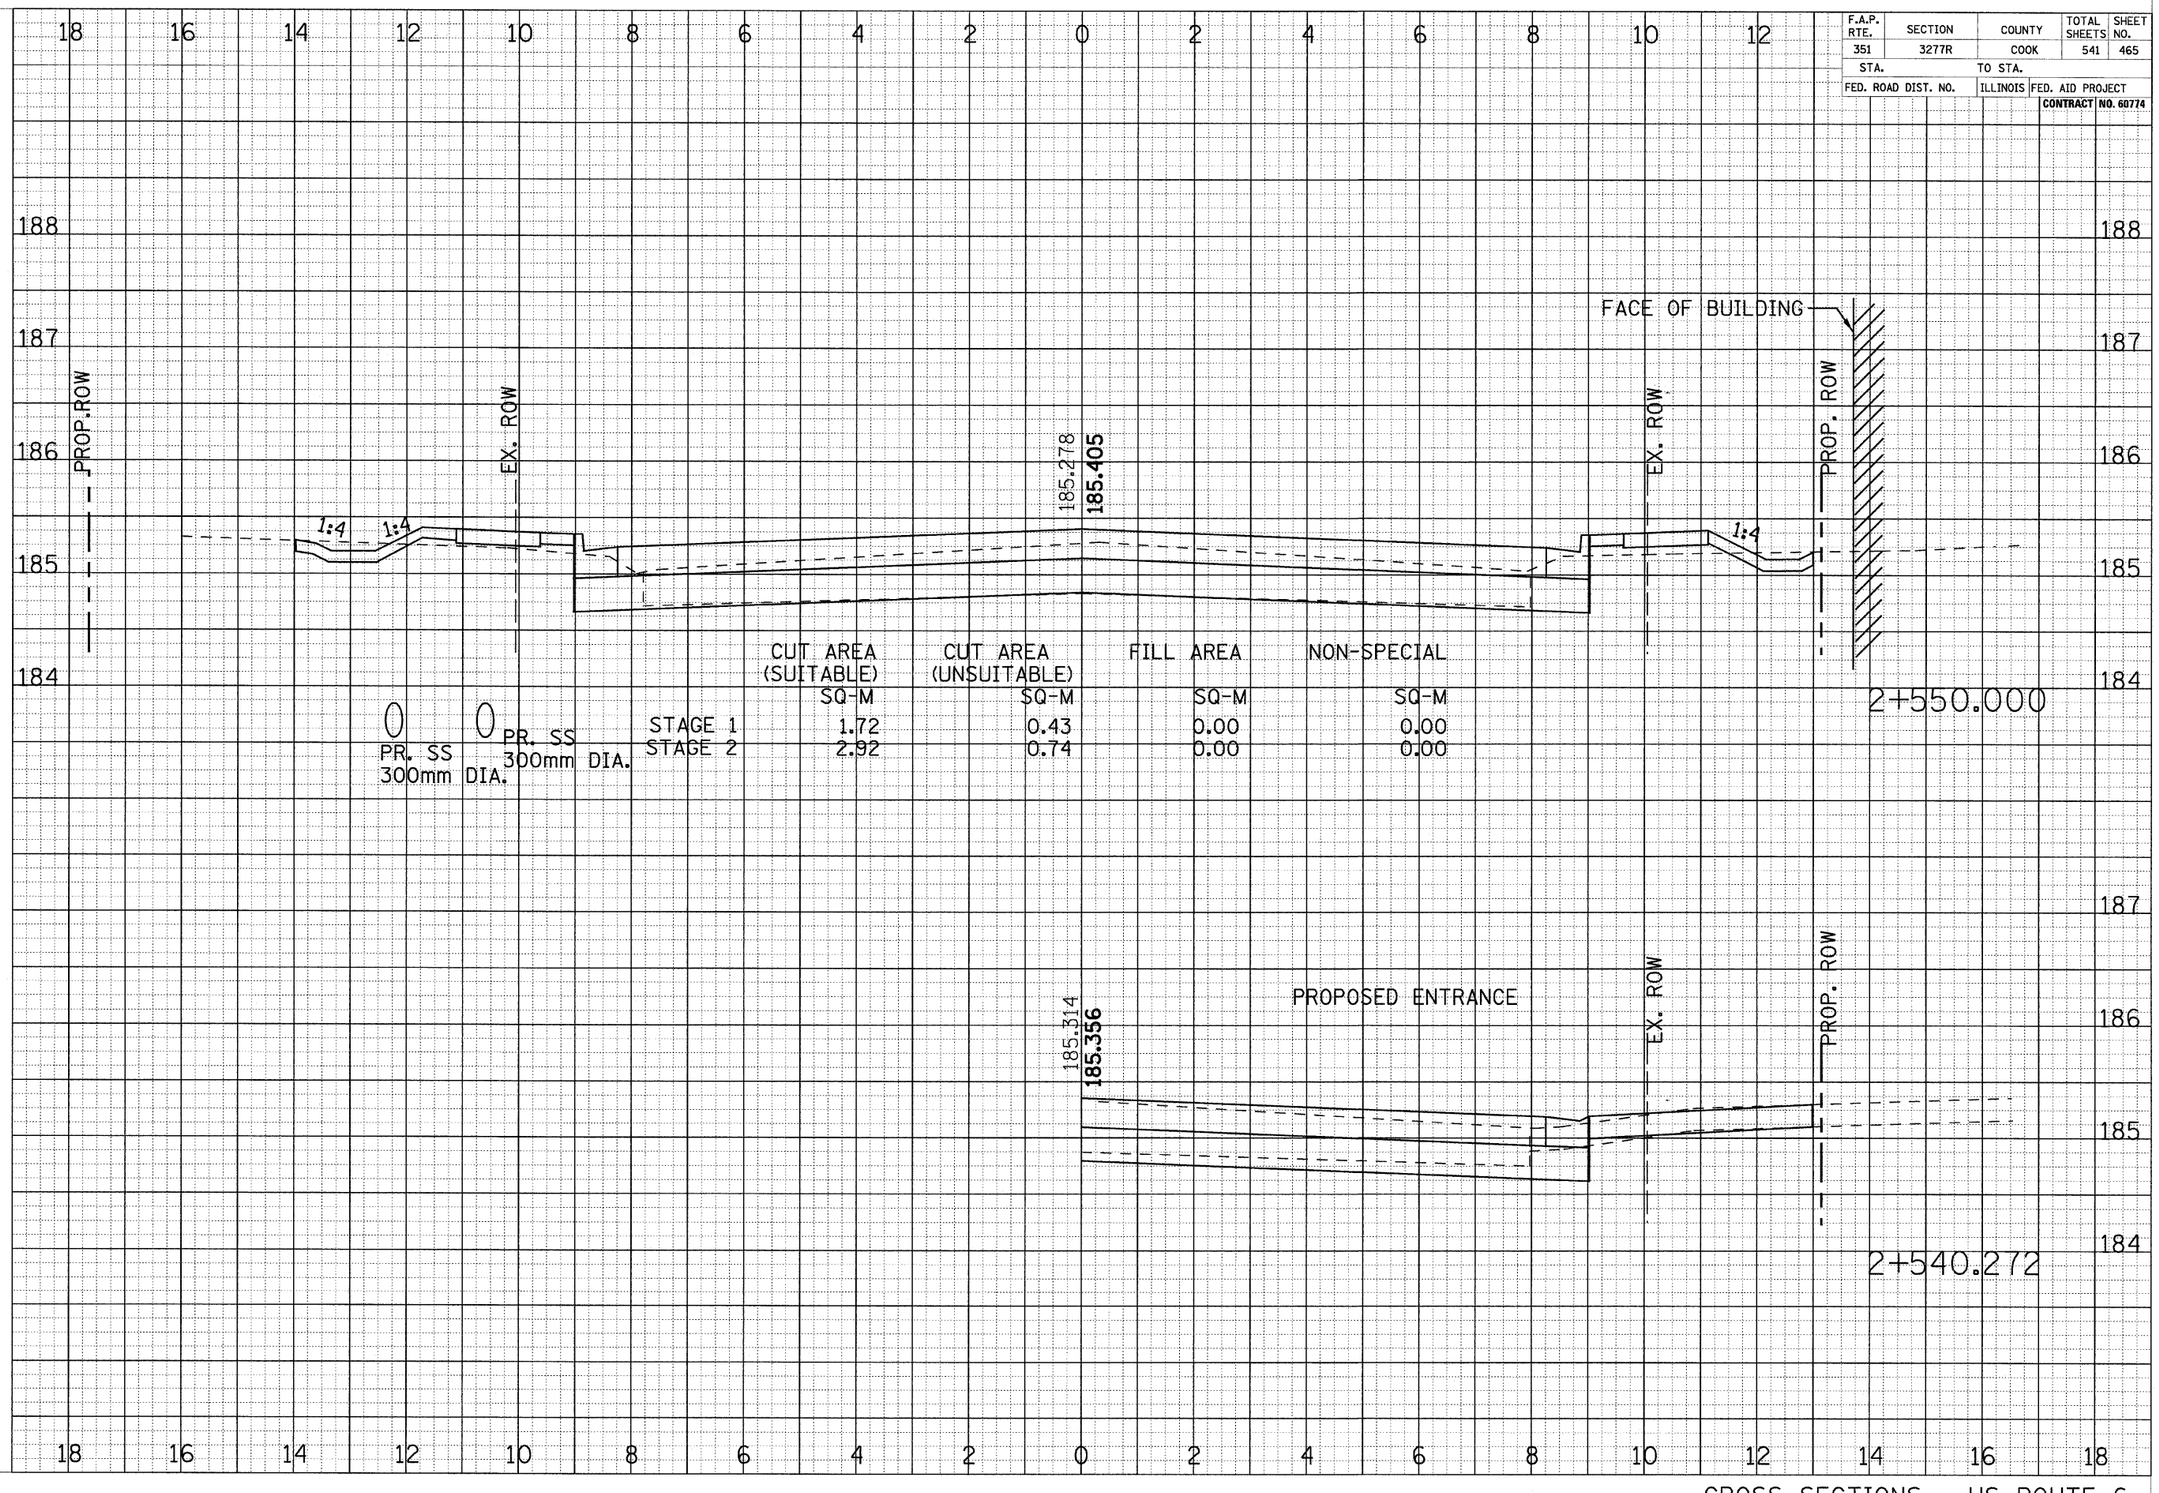


CROSS SECTIONS - US ROUTE 6

F.A.P. RTE.	SECTION	COUNTY	TOTAL SHEETS	SHEET NO.
351	3277R	COOK	541	466
STA.		TO STA.		
FED. ROAD DIST. NO.		ILLINOIS	FED. AID PROJECT	
			CONTRACT	NO. 60774

FINAL SURVEY	BY	DATE
NOTE BOOK	SURVEYED	
NO.	PLOTTED	
	TEMPLATE	
	AREAS	
	AREAS CHECKED	

ORIGINAL SURVEY	BY	DATE
NOTE BOOK	SURVEYED	
NO.	PLOTTED	
	TEMPLATE	
	AREAS	
	AREAS CHECKED	

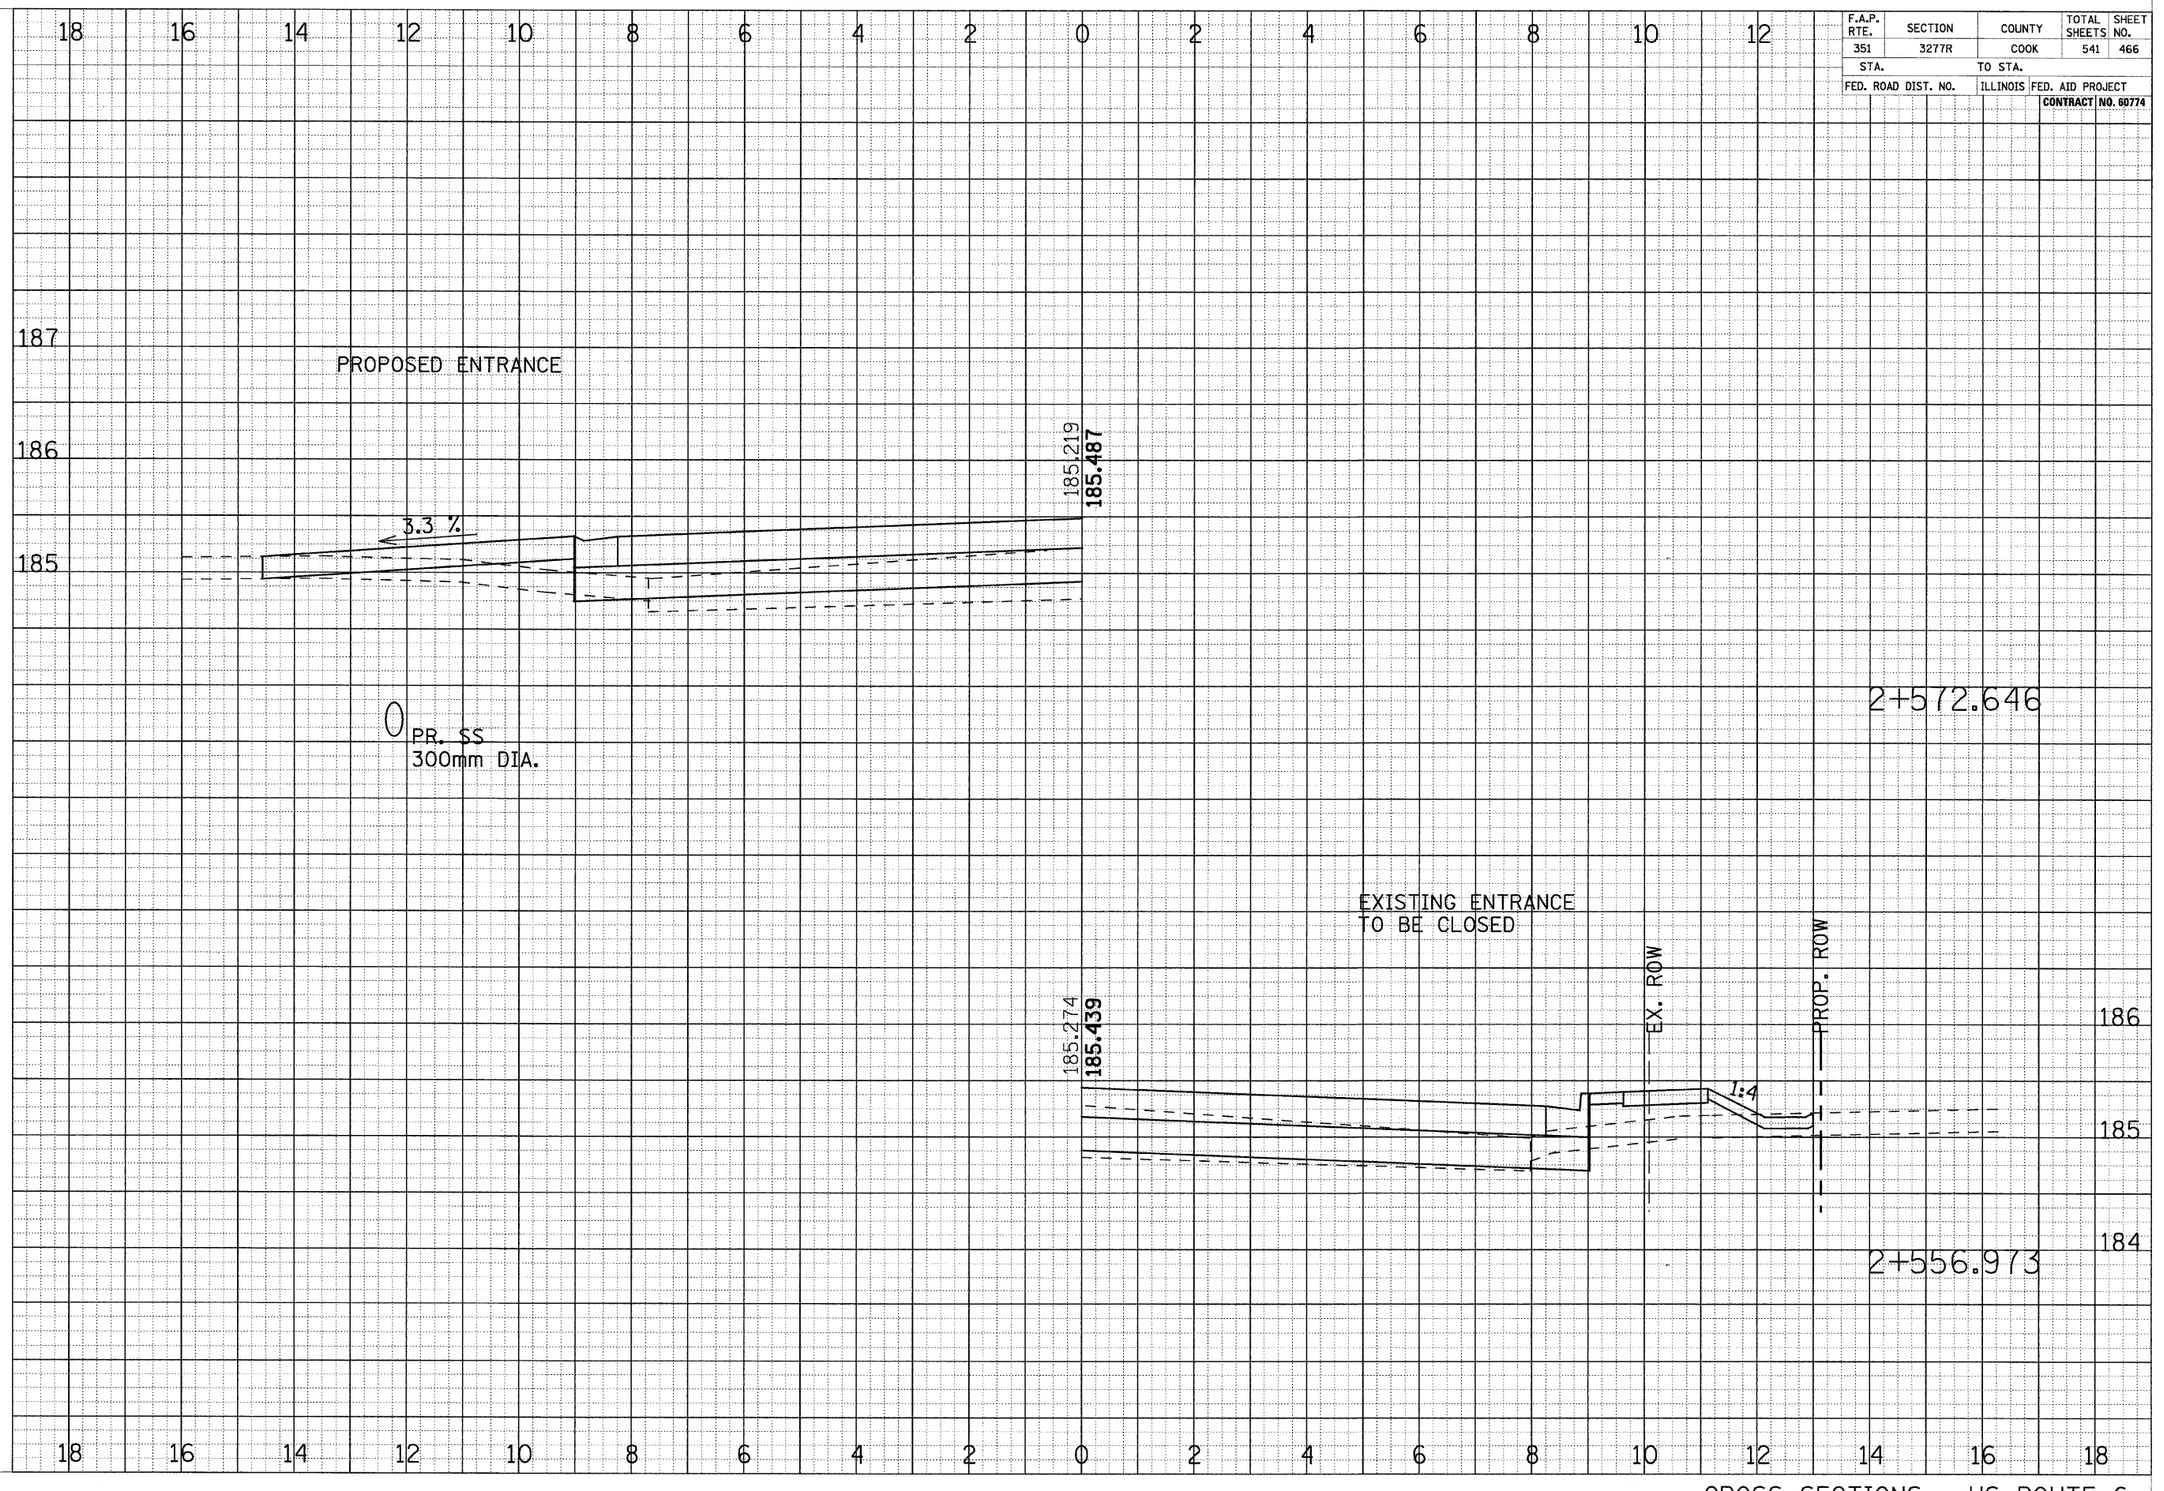


CROSS SECTIONS - US ROUTE 6

F.A.P. RTE.	SECTION	COUNTY	TOTAL SHEETS	SHEET NO.
351	3277R	COOK	541	467
STA.		TO STA.		
FED. ROAD DIST. NO.		ILLINOIS	FED. AID PROJECT	
			CONTRACT	NO. 60774

FINAL SURVEY	
NOTE BOOK	
NO.	

	BY	DATE
SURVEYED		
PLOTTED		
TEMPLATE		
AREAS		
AREAS CHECKED		

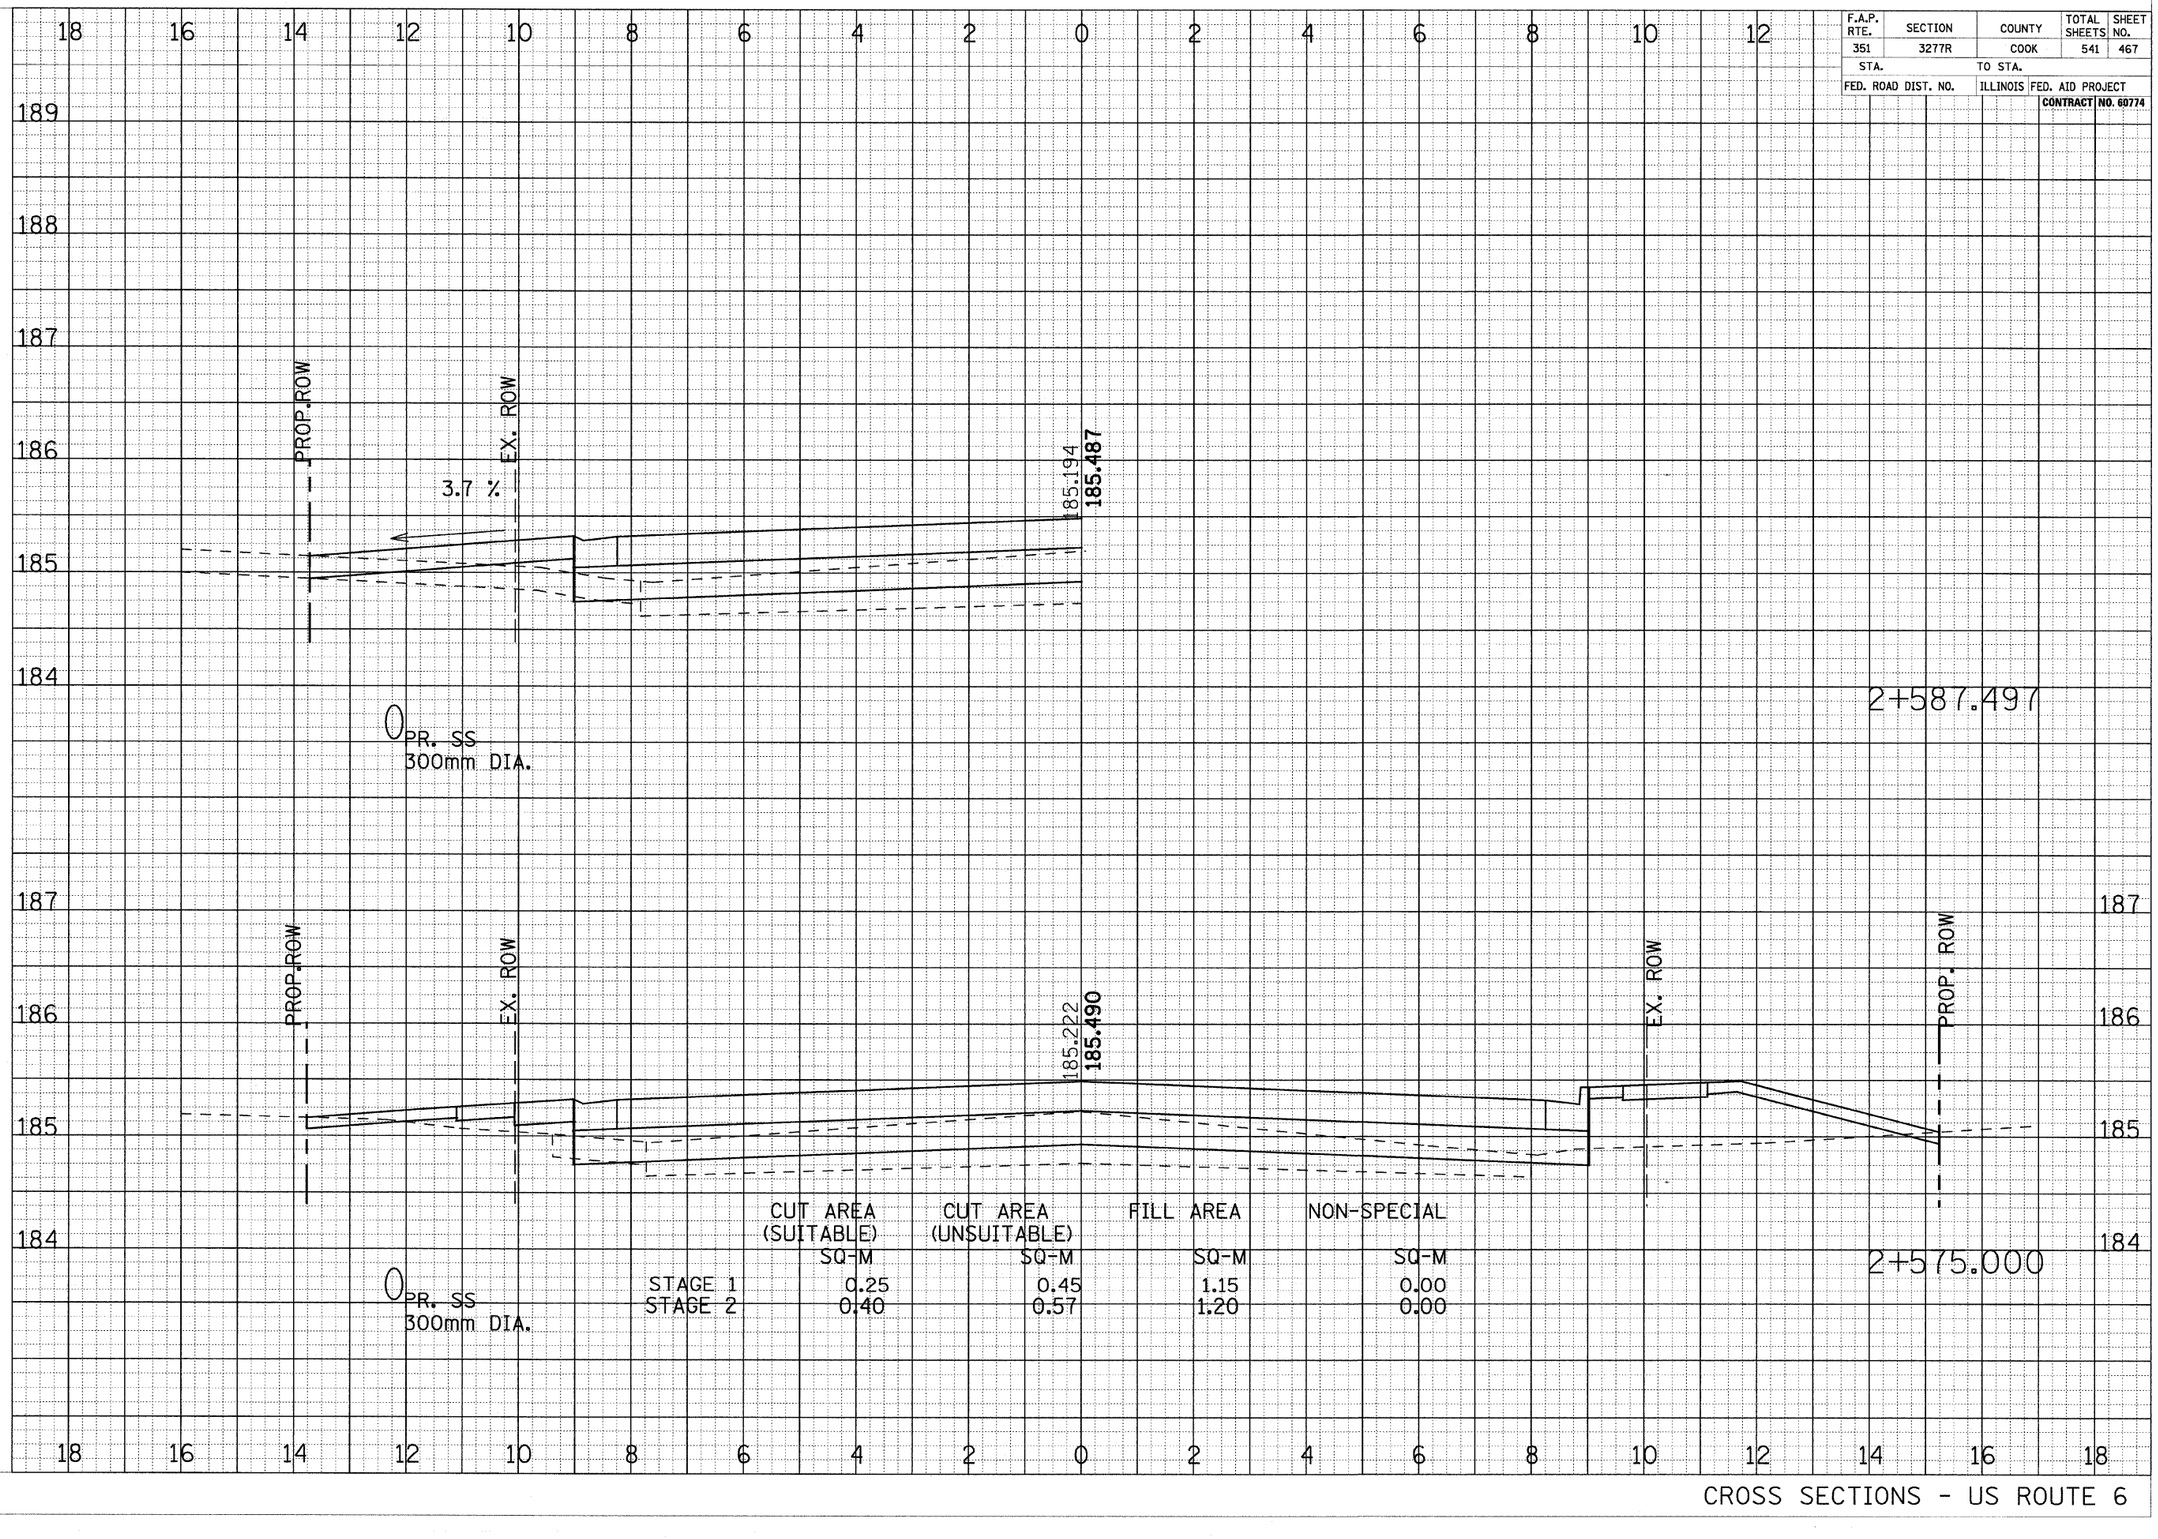

ORIGINAL SURVEY	
NOTE BOOK	
NO.	

	BY	DATE
SURVEYED		
PLOTTED		
TEMPLATE		
AREAS		
AREAS CHECKED		

CROSS SECTIONS - US ROUTE 6

F.A.P. RTE.	SECTION	COUNTY	TOTAL SHEETS	SHEET NO.
351	3277R	COOK	541	468
STA.		TO STA.		
FED. ROAD DIST. NO.	ILLINOIS	FED. AID PROJECT		
		CONTRACT NO. 60774		

FINAL SURVEY	BY	DATE
NOTE BOOK	SURVEYED	
NO.	PLOTTED	
	TEMPLATE	
	AREAS	
	AREAS CHECKED	

ORIGINAL SURVEY	BY	DATE
NOTE BOOK	SURVEYED	
NO.	PLOTTED	
	TEMPLATE	
	AREAS	
	AREAS CHECKED	

LEXINGTON AVENUE

185.156
185.426

MATCH LINE

2+605.739

LEXINGTON AVENUE

MATCH LINE

PR. SS
300mm DIA.

PROP. ROW

EX. ROW

185.152
185.453

PR. SS
300mm DIA.

2+600.000

	CUT AREA (SUITABLE) SQ-M	CUT AREA (UNSUITABLE) SQ-M	FILL AREA SQ-M	NON-SPECIAL SQ-M
STAGE 1	0.00	0.66	4.22	0.00
STAGE 2	0.00	0.45	1.46	0.00

CROSS SECTIONS - US ROUTE 6

F.A.P. RTE.	SECTION	COUNTY	TOTAL SHEETS	SHEET NO.
351	3277R	COOK	541	469
STA.	TO STA.			
FED. ROAD DIST. NO.	ILLINOIS	FED. AID PROJECT		
			CONTRACT	NO. 60774

FINAL SURVEY	BY	DATE
NOTE BOOK	SURVEYED	
NO.	PLOTTED	
	TEMPLATE	
	AREAS	
	AREAS CHECKED	

EXISTING ENTRANCE
TO BE CLOSED

EX. ROW

PROP. ROW

185.101
185.315

1:4

186
185
184
183

2+628.000

ORIGINAL SURVEY	
NOTE BOOK	SURVEYED
NO.	PLOTTED
	TEMPLATE
	AREAS
	AREAS CHECKED

PROP.ROW

EX. ROW

185.108
185.330

EX. ROW

1:4

1:4

PROP. ROW

187
186
185
184
183

	CUT AREA (SUITABLE) SQ-M	CUT AREA (UNSUITABLE) SQ-M	FILL AREA SQ-M	NON-SPECIAL SQ-M
STAGE 1	0.40	0.71	1.83	0.00
STAGE 2	0.25	0.53	1.13	0.00

PR. SS
300mm DIA.

PR. SS
300mm DIA.

EX. WM
150mm DIA.

2+625.000

CROSS SECTIONS - US ROUTE 6

F.A.P. RTE.	SECTION	COUNTY	TOTAL SHEETS	SHEET NO.
351	3277R	COOK	541	470
STA.		TO STA.		
FED. ROAD DIST. NO.	ILLINOIS	FED. AID PROJECT		
		CONTRACT NO. 60774		

FINAL SURVEY
NOTE BOOK
NO.
SURVEYED
PLOTTED
TEMPLATE
AREAS
AREAS CHECKED
BY
DATE

ORIGINAL SURVEY
NOTE BOOK
NO.
SURVEYED
PLOTTED
TEMPLATE
AREAS
AREAS CHECKED
BY
DATE

18 16 14 12 10 8 6 4 2 0 2 4 6 8 10 12

186
185
184

LEXINGTON AVENUE

MATCH LINE

185.104
185.256

2+639.763

186
185
184

LEXINGTON AVENUE

MATCH LINE

187
186
185
184

185.100
185.262

PROPOSED ENTRANCE

EX. ROW

PROP. ROW


2+638.634

18 16 14 12 10 8 6 4 2 0 2 4 6 8 10 12 14 16 18

CROSS SECTIONS - US ROUTE 6

F.A.P. RTE.	SECTION	COUNTY	TOTAL SHEETS	SHEET NO.
351	3277R	COOK	541	471
STA.		TO STA.		
FED. ROAD DIST. NO.		ILLINOIS	FED. AID PROJECT	
			CONTRACT	NO. 60774

FINAL SURVEY — NOTE BOOK — NO. — SURVEYED — PLOTTED — TEMPLATE — AREAS — AREAS CHECKED — BY — DATE

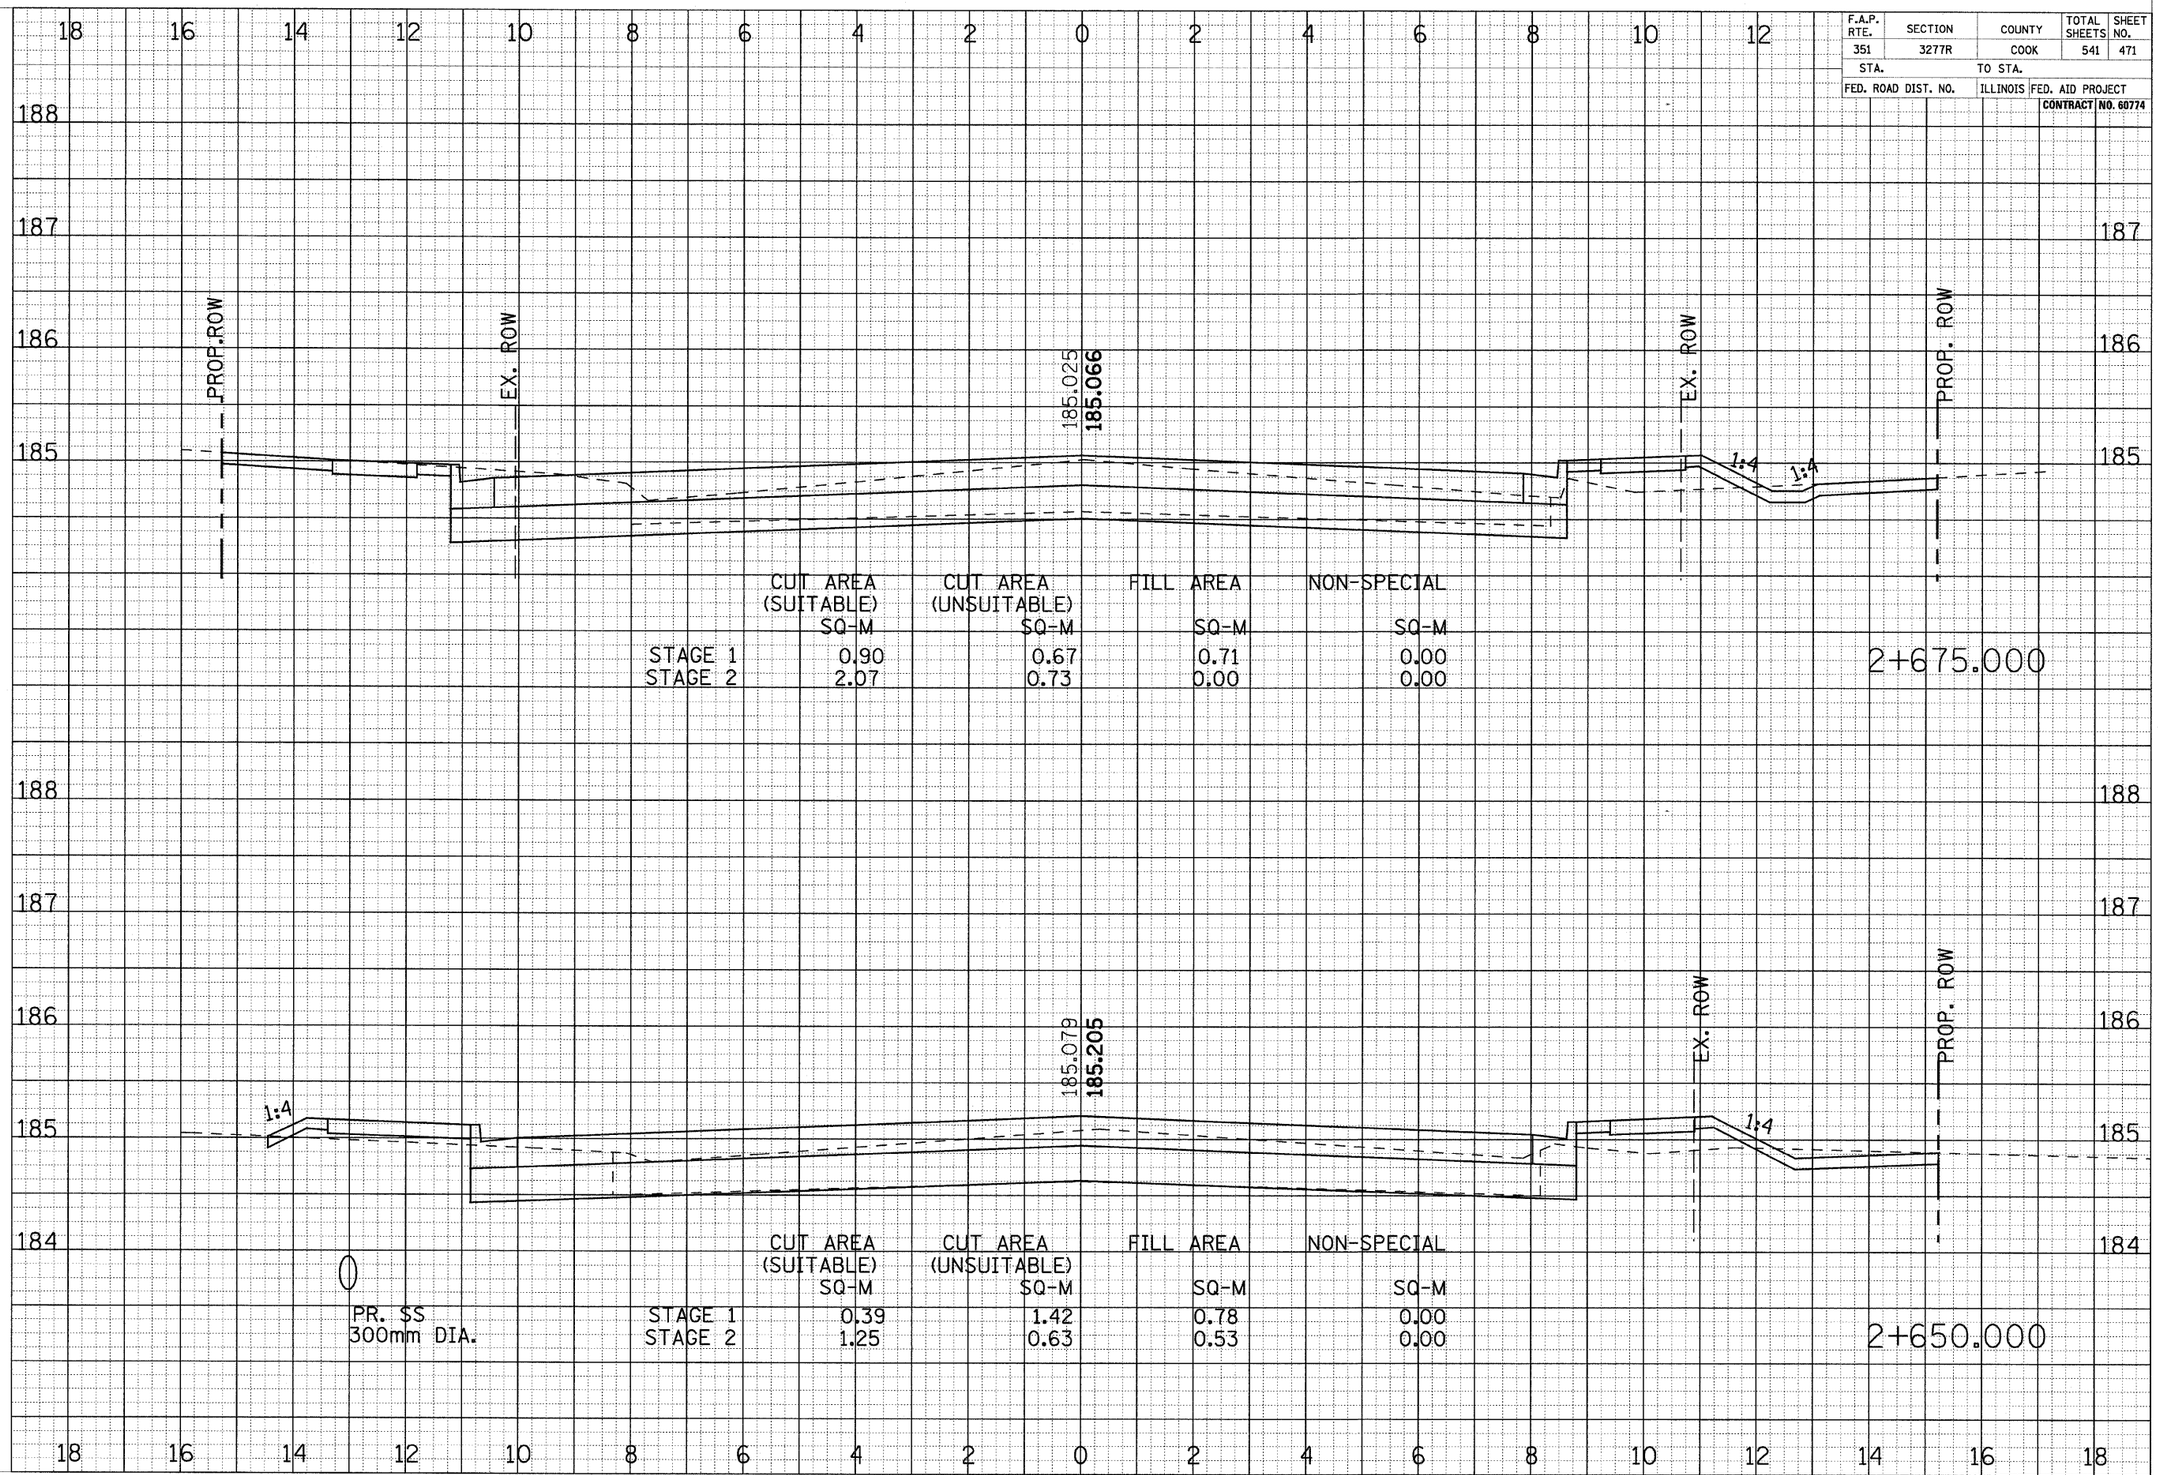


ORIGINAL SURVEY — NOTE BOOK — NO. — SURVEYED — PLOTTED — TEMPLATE — AREAS — AREAS CHECKED — BY — DATE

CROSS SECTIONS - US ROUTE 6

F.A.P. RTE.	SECTION	COUNTY	TOTAL SHEETS	SHEET NO.
351	3277R	COOK	541	472
STA.	TO STA.			
FED. ROAD DIST. NO.	ILLINOIS FED. AID PROJECT			
			CONTRACT	NO. 60774

FINAL SURVEY — NOTE BOOK — NO. — SURVEYED — PLOTTED — TEMPLATE — AREAS CHECKED — BY — DATE


ORIGINAL SURVEY — NOTE BOOK — NO. — SURVEYED — PLOTTED — TEMPLATE — AREAS CHECKED — BY — DATE

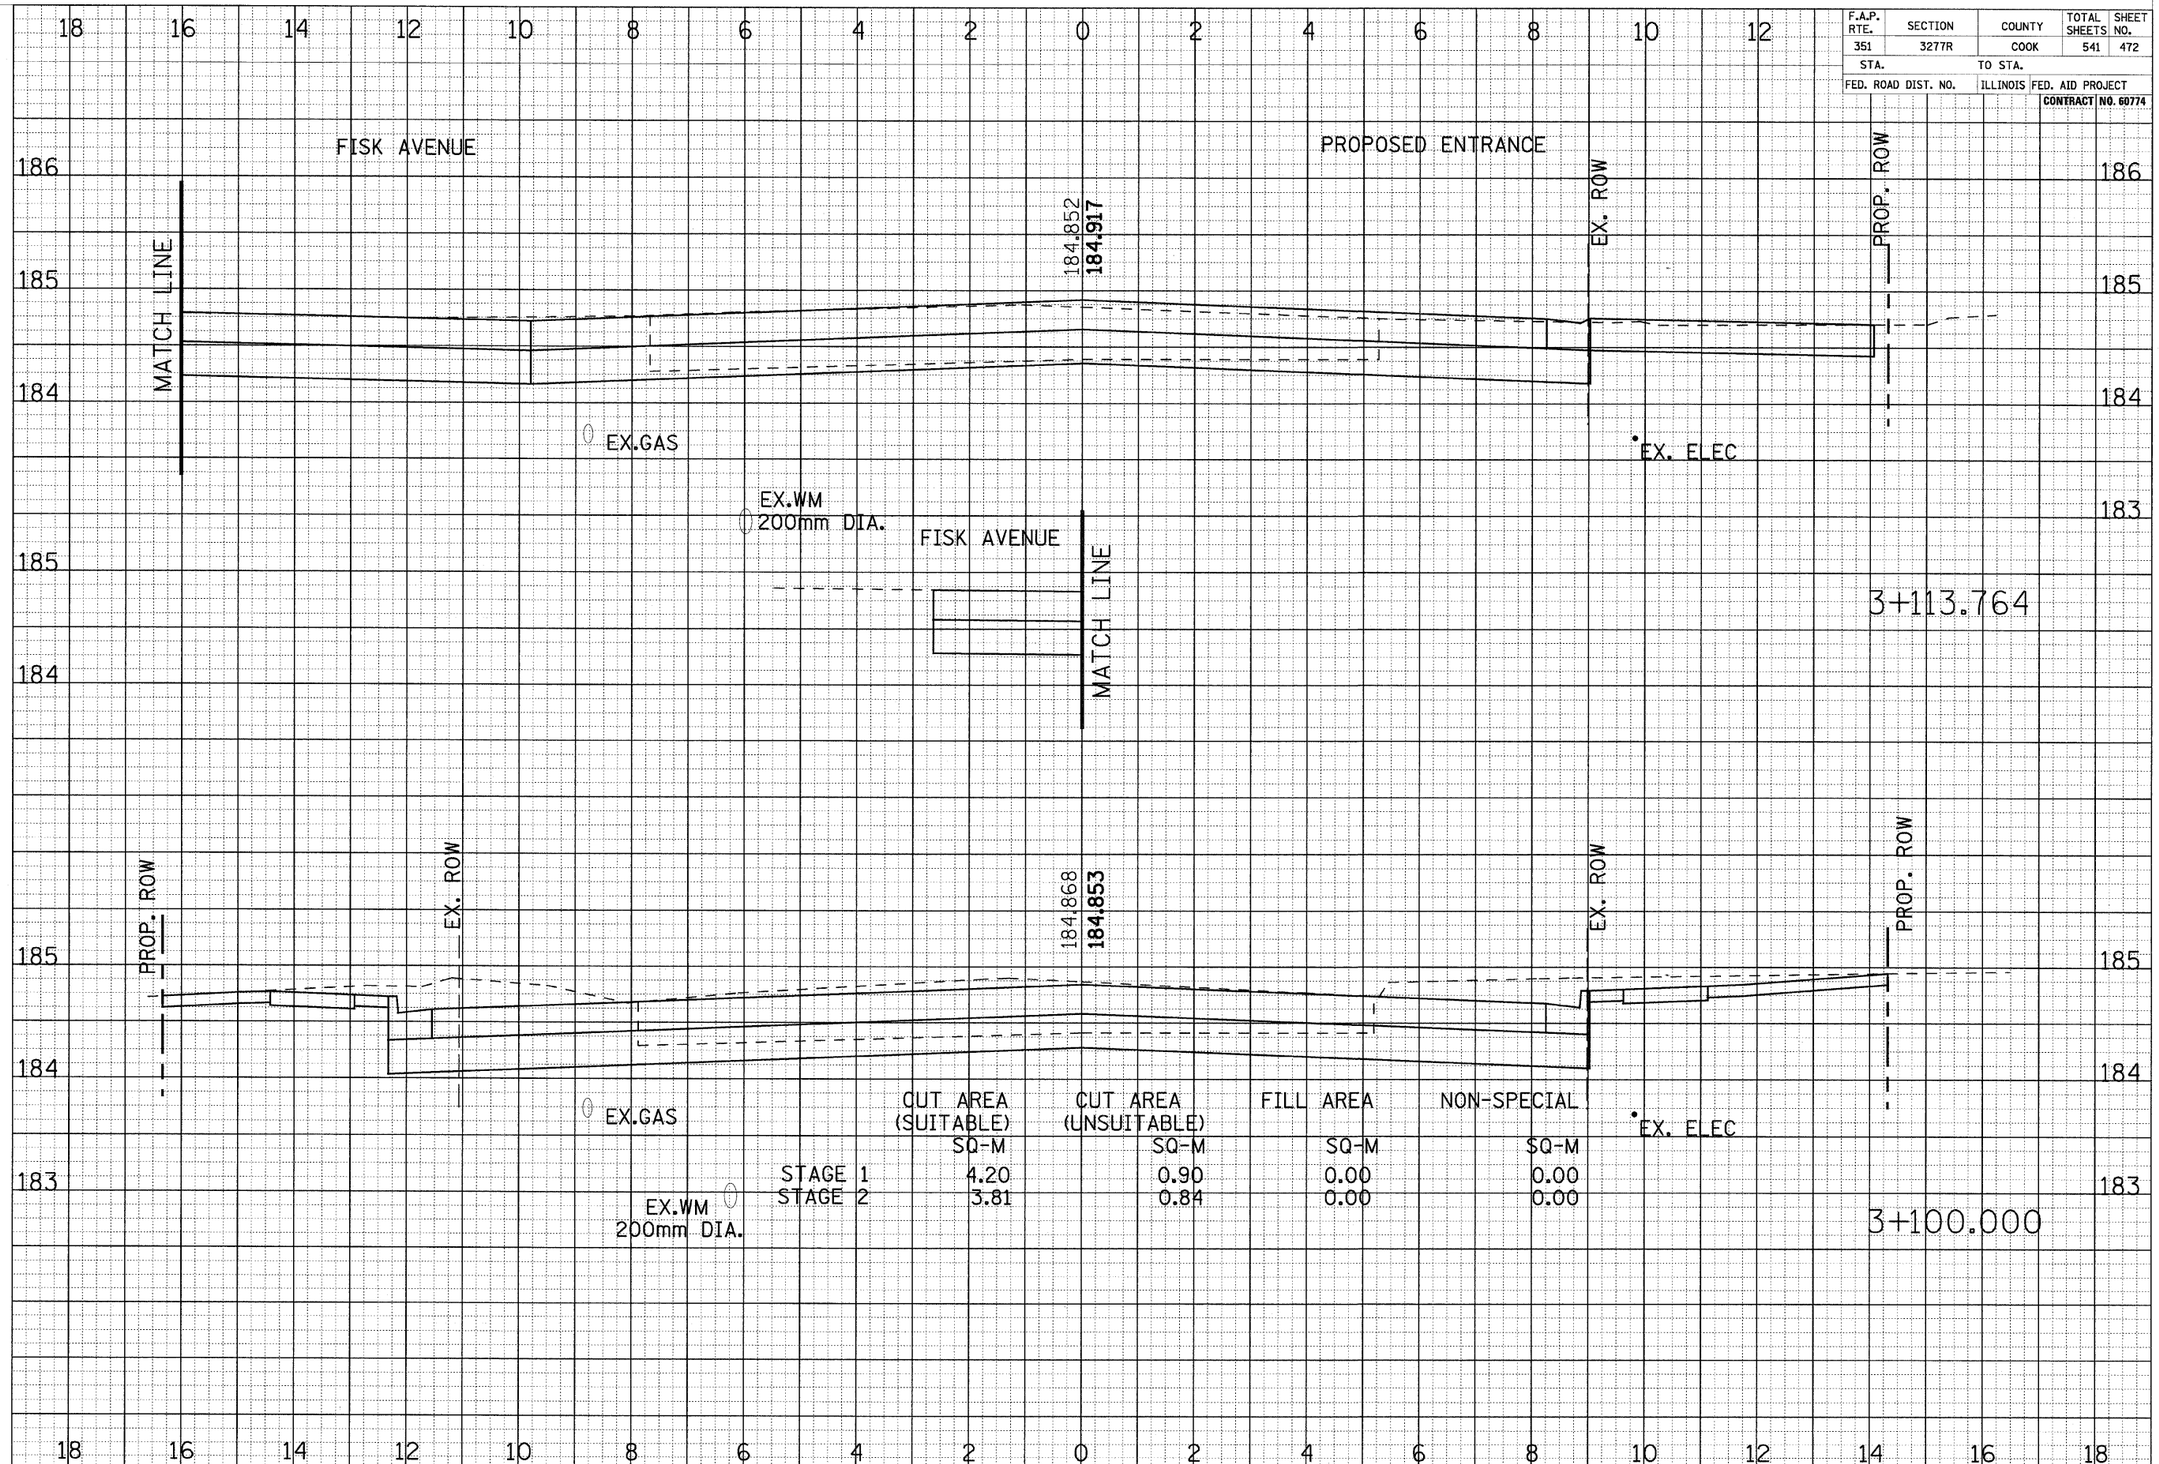

	CUT AREA (SUITABLE) SQ-M	CUT AREA (UNSUITABLE) SQ-M	FILL AREA SQ-M	NON-SPECIAL SQ-M
STAGE 1	4.20	0.90	0.00	0.00
STAGE 2	3.81	0.84	0.00	0.00

F.A.P. RTE.	SECTION	COUNTY	TOTAL SHEETS	SHEET NO.
351	3277R	COOK	541	473
STA.		TO STA.		
FED. ROAD DIST. NO.		ILLINOIS	FED. AID PROJECT	
			CONTRACT NO. 60774	

FINAL SURVEY	DATE
NOTE BOOK	BY
NO.	SURVEYED
	PLOTTED
	TEMPLATE
	AREAS
	AREAS CHECKED

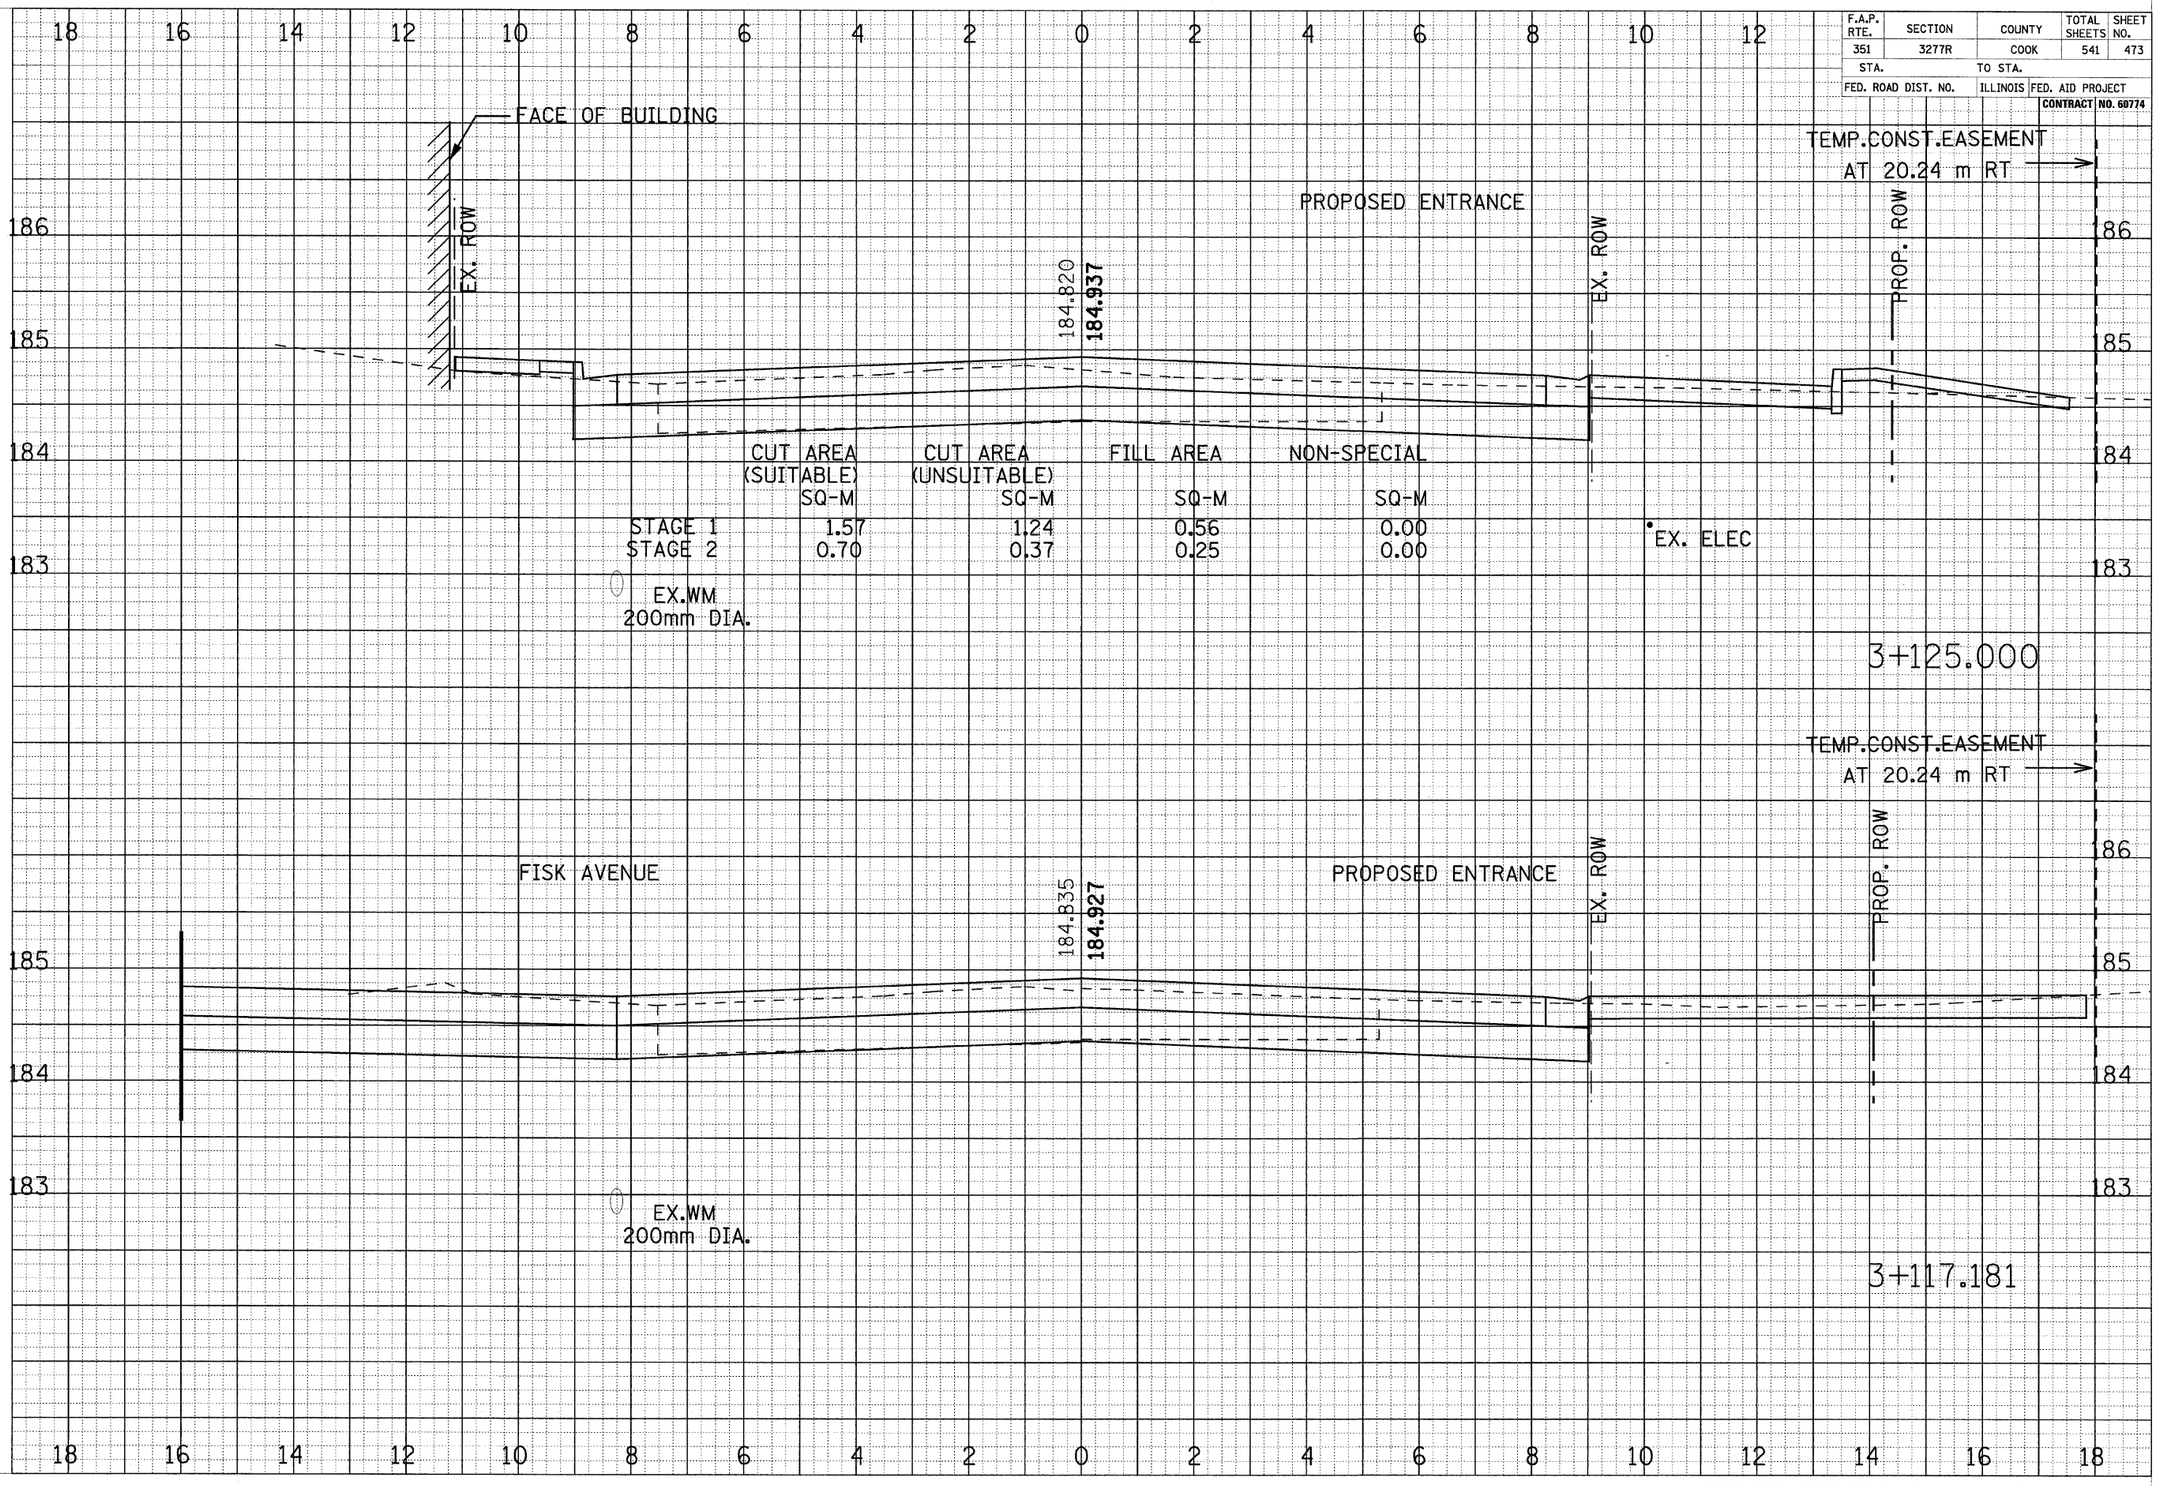

ORIGINAL SURVEY	DATE
NOTE BOOK	BY
NO.	SURVEYED
	PLOTTED
	TEMPLATE
	AREAS
	AREAS CHECKED

CROSS SECTIONS - US ROUTE 6

F.A.P. RTE.	SECTION	COUNTY	TOTAL SHEETS	SHEET NO.
351	3277R	COOK	541	474
STA.		TO STA.		
FED. ROAD DIST. NO.	ILLINOIS	FED. AID PROJECT		
		CONTRACT NO. 60774		

FINAL SURVEY — SURVEYED, PLOTTED, TEMPLATE, AREAS CHECKED — BY — DATE
NOTE BOOK — NO.

ORIGINAL SURVEY — SURVEYED, PLOTTED, TEMPLATE, AREAS CHECKED — BY — DATE
NOTE BOOK — NO.

EXISTING ENTRANCE
TO BE CLOSED

184.816
184.832

EX. ROW

PROP. ROW

EX. ELEC

PR. SS
450mm DIA.

3+164.760

FACE OF BUILDING

PROP.ROW

EX. ROW

184.807
184.876

EX. ROW

PROP. ROW

EX. ELEC

	CUT AREA (SUITABLE) SQ-M	CUT AREA (UNSUITABLE) SQ-M	FILL AREA SQ-M	NON-SPECIAL SQ-M
STAGE 1	1.77	0.88	0.00	0.00
STAGE 2	1.00	0.45	0.09	0.00


EX.WM
200mm DIA.

3+150.000

CROSS SECTIONS - US ROUTE 6

F.A.P. RTE.	SECTION	COUNTY	TOTAL SHEETS	SHEET NO.
351	3277R	COOK	541	475
STA.		TO STA.		
FED. ROAD DIST. NO.		ILLINOIS	FED. AID PROJECT	
			CONTRACT	NO. 60774


FINAL SURVEY — NOTE BOOK — NO. — SURVEYED — PLOTTED — TEMPLATE — AREAS — AREAS CHECKED — BY — DATE

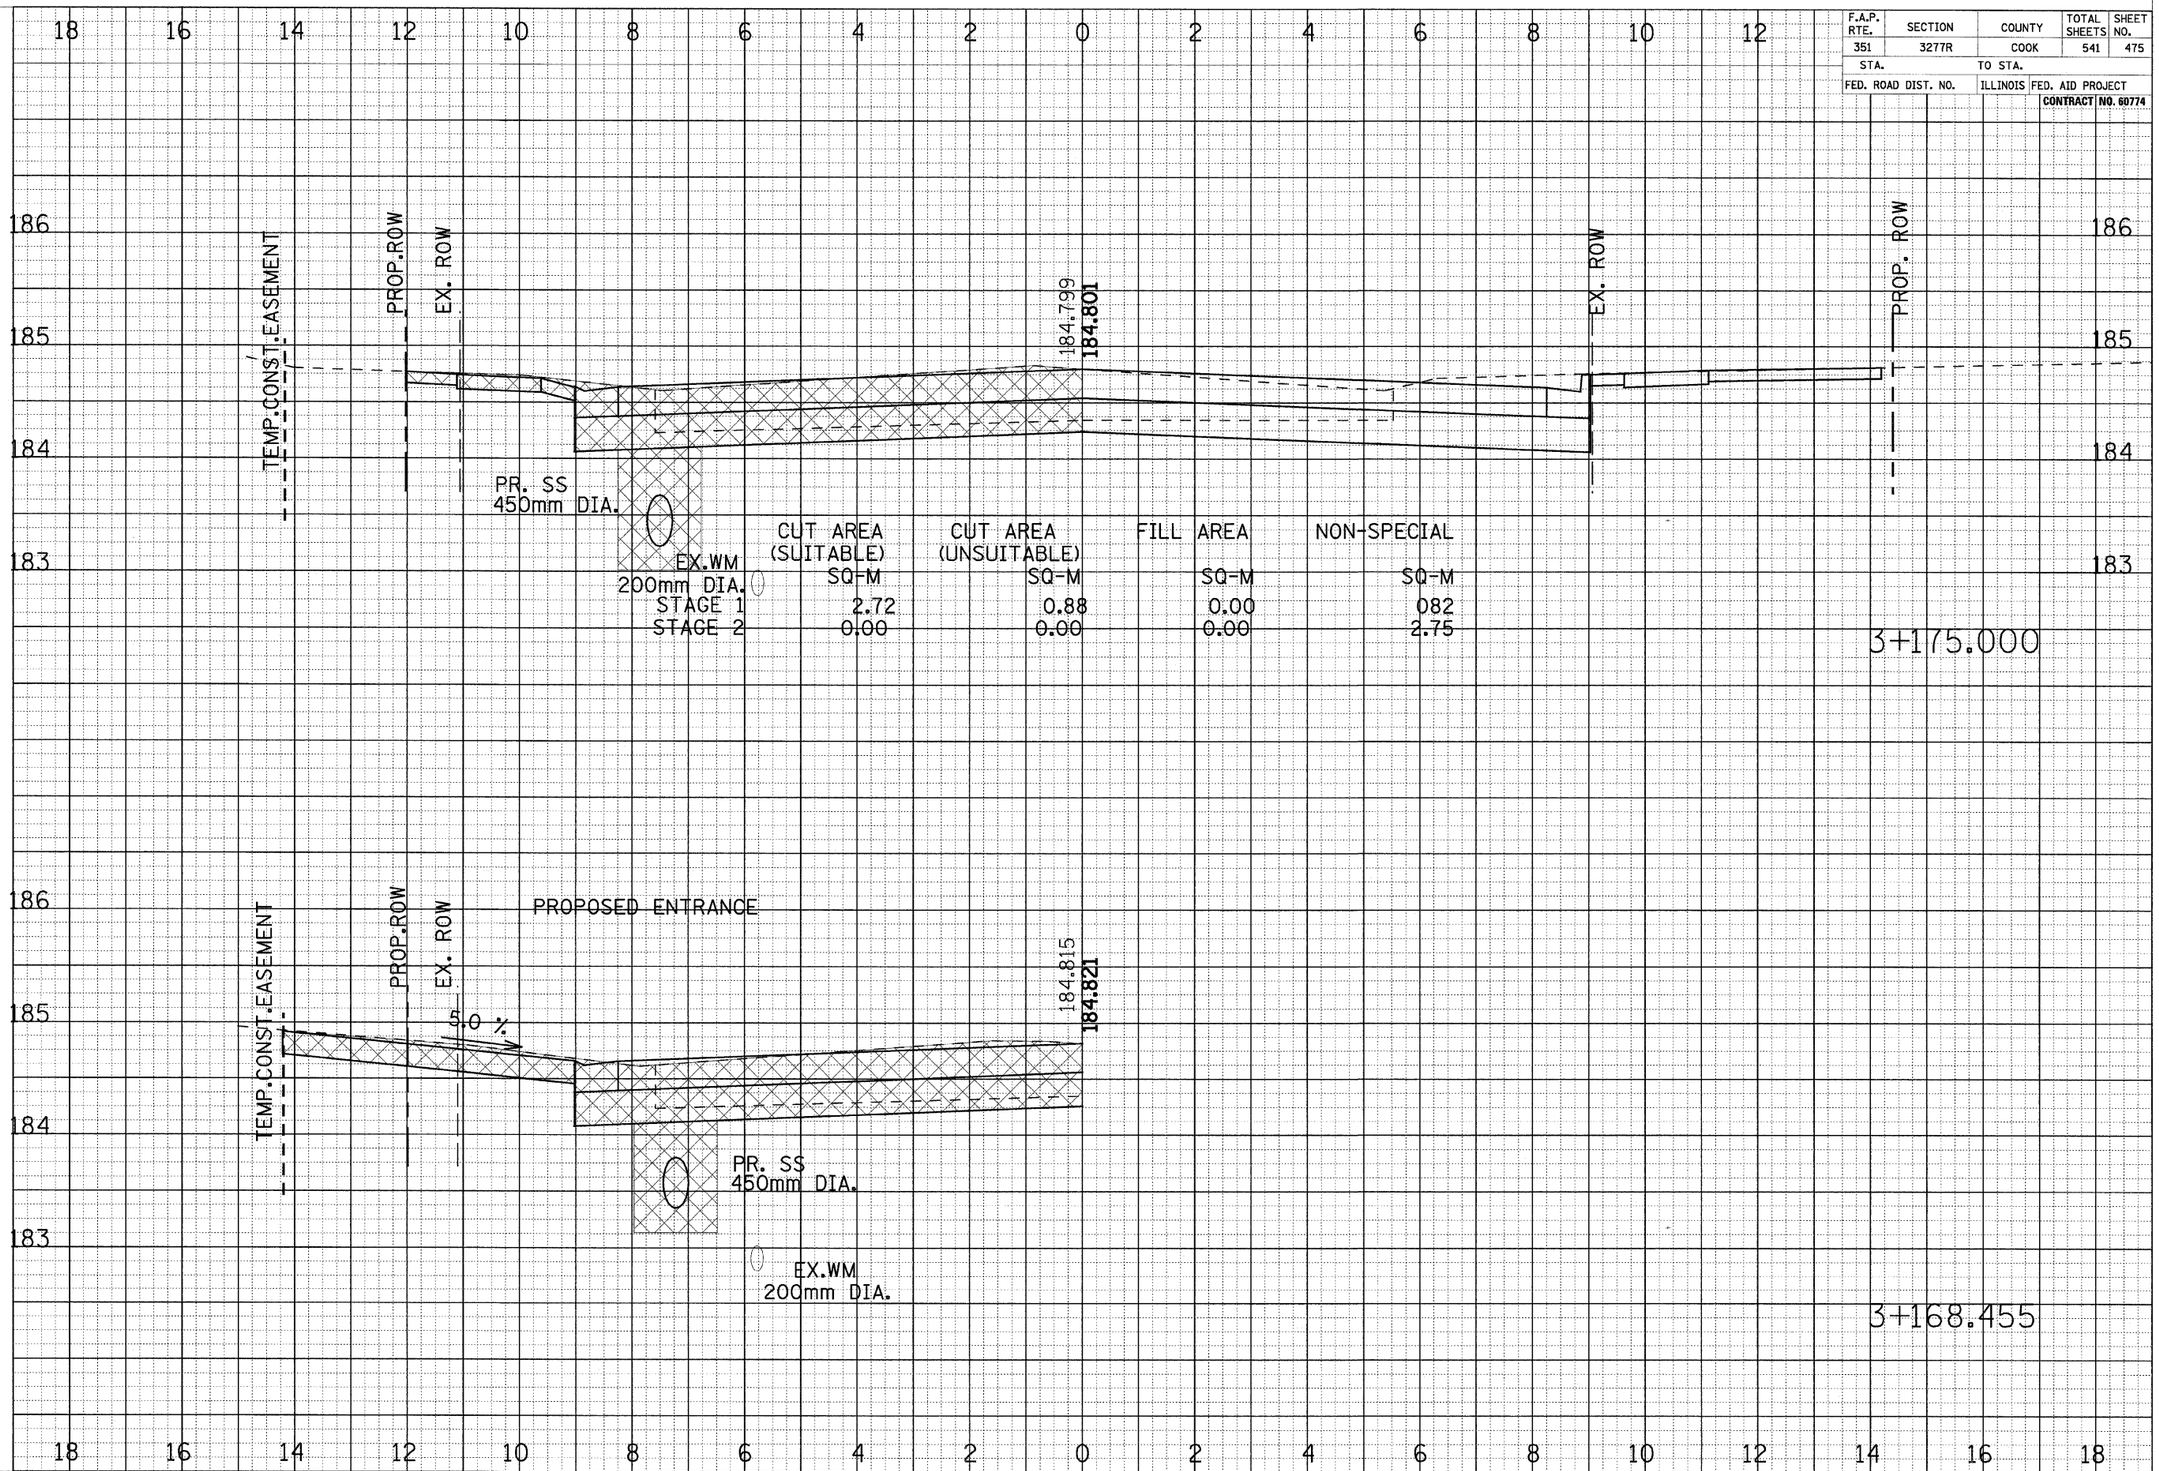

CROSS SECTIONS - US ROUTE 6

F.A.P. RTE.	SECTION	COUNTY	TOTAL SHEETS	SHEET NO.
351	3277R	COOK	541	476
STA.	TO STA.			
FED. ROAD DIST. NO.	ILLINOIS	FED. AID PROJECT		
		CONTRACT NO. 60774		


FINAL SURVEY	SURVEYED	BY:	DATE
NOTE BOOK	PLOTTED		
NO.	TEMPLATE AREAS		
	AREAS CHECKED		

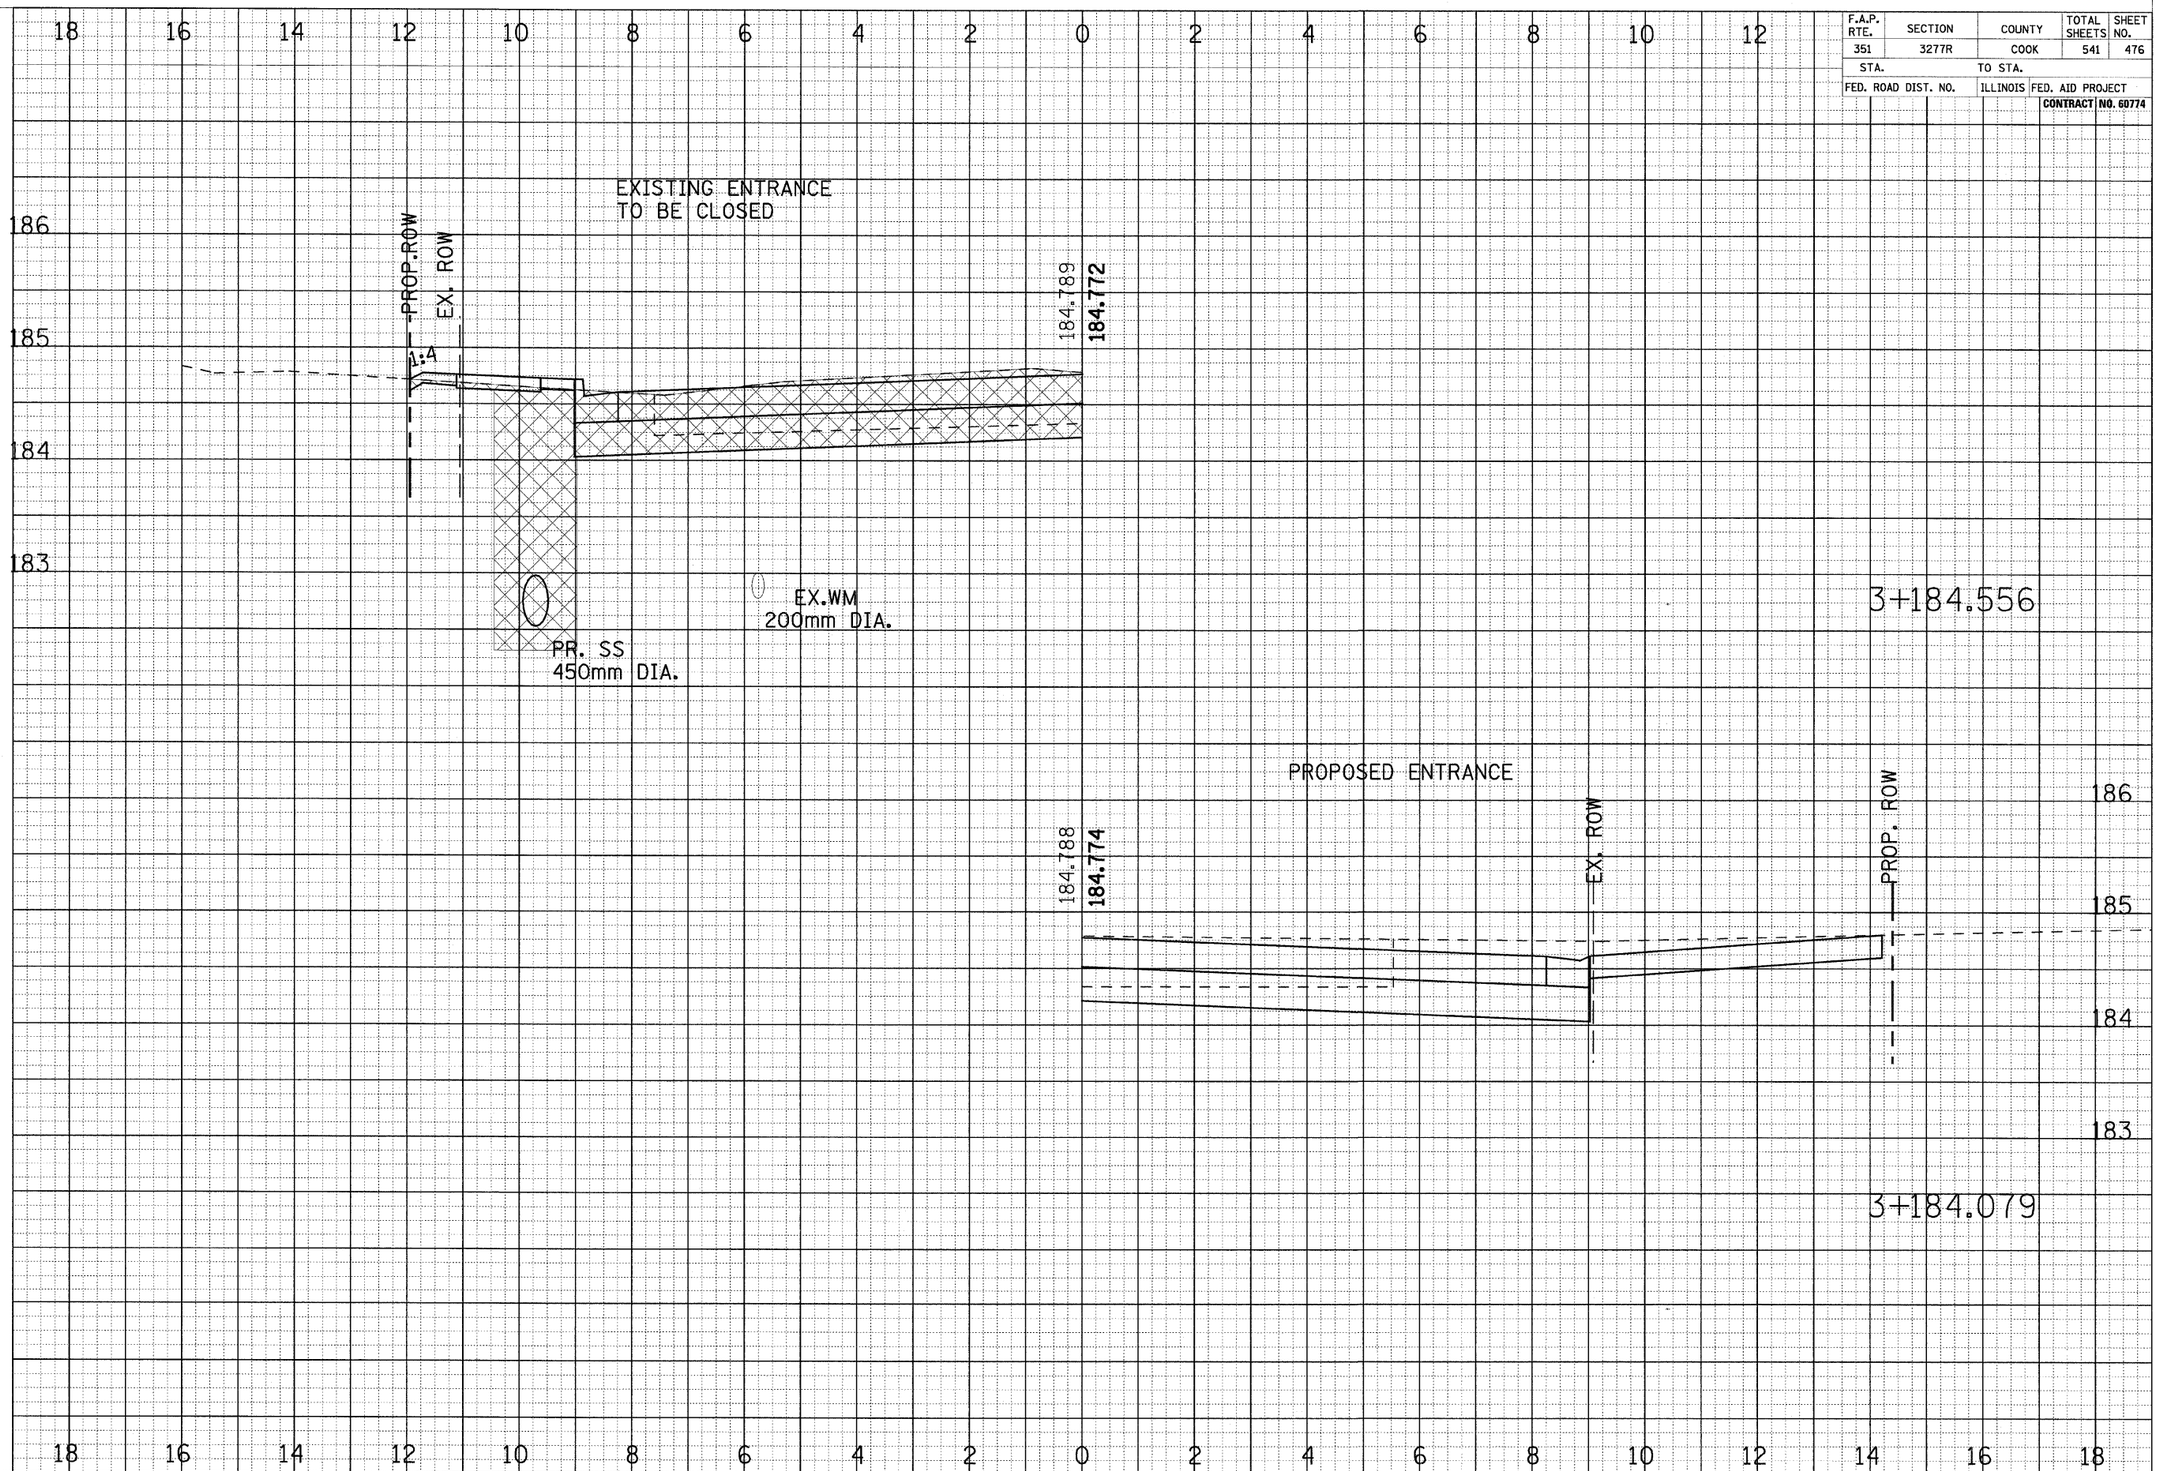

CROSS SECTIONS - US ROUTE 6

F.A.P. RTE.	SECTION	COUNTY	TOTAL SHEETS	SHEET NO.
351	3277R	COOK	541	477
STA.	TO STA.			
FED. ROAD DIST. NO.	ILLINOIS	FED. AID PROJECT		
		CONTRACT NO. 60774		

FINAL SURVEY	SURVEYED	BY	DATE
NOTE BOOK	PLOTTED		
NO.	TEMPLATE		
	XSECS		
	AREAS CHECKED		

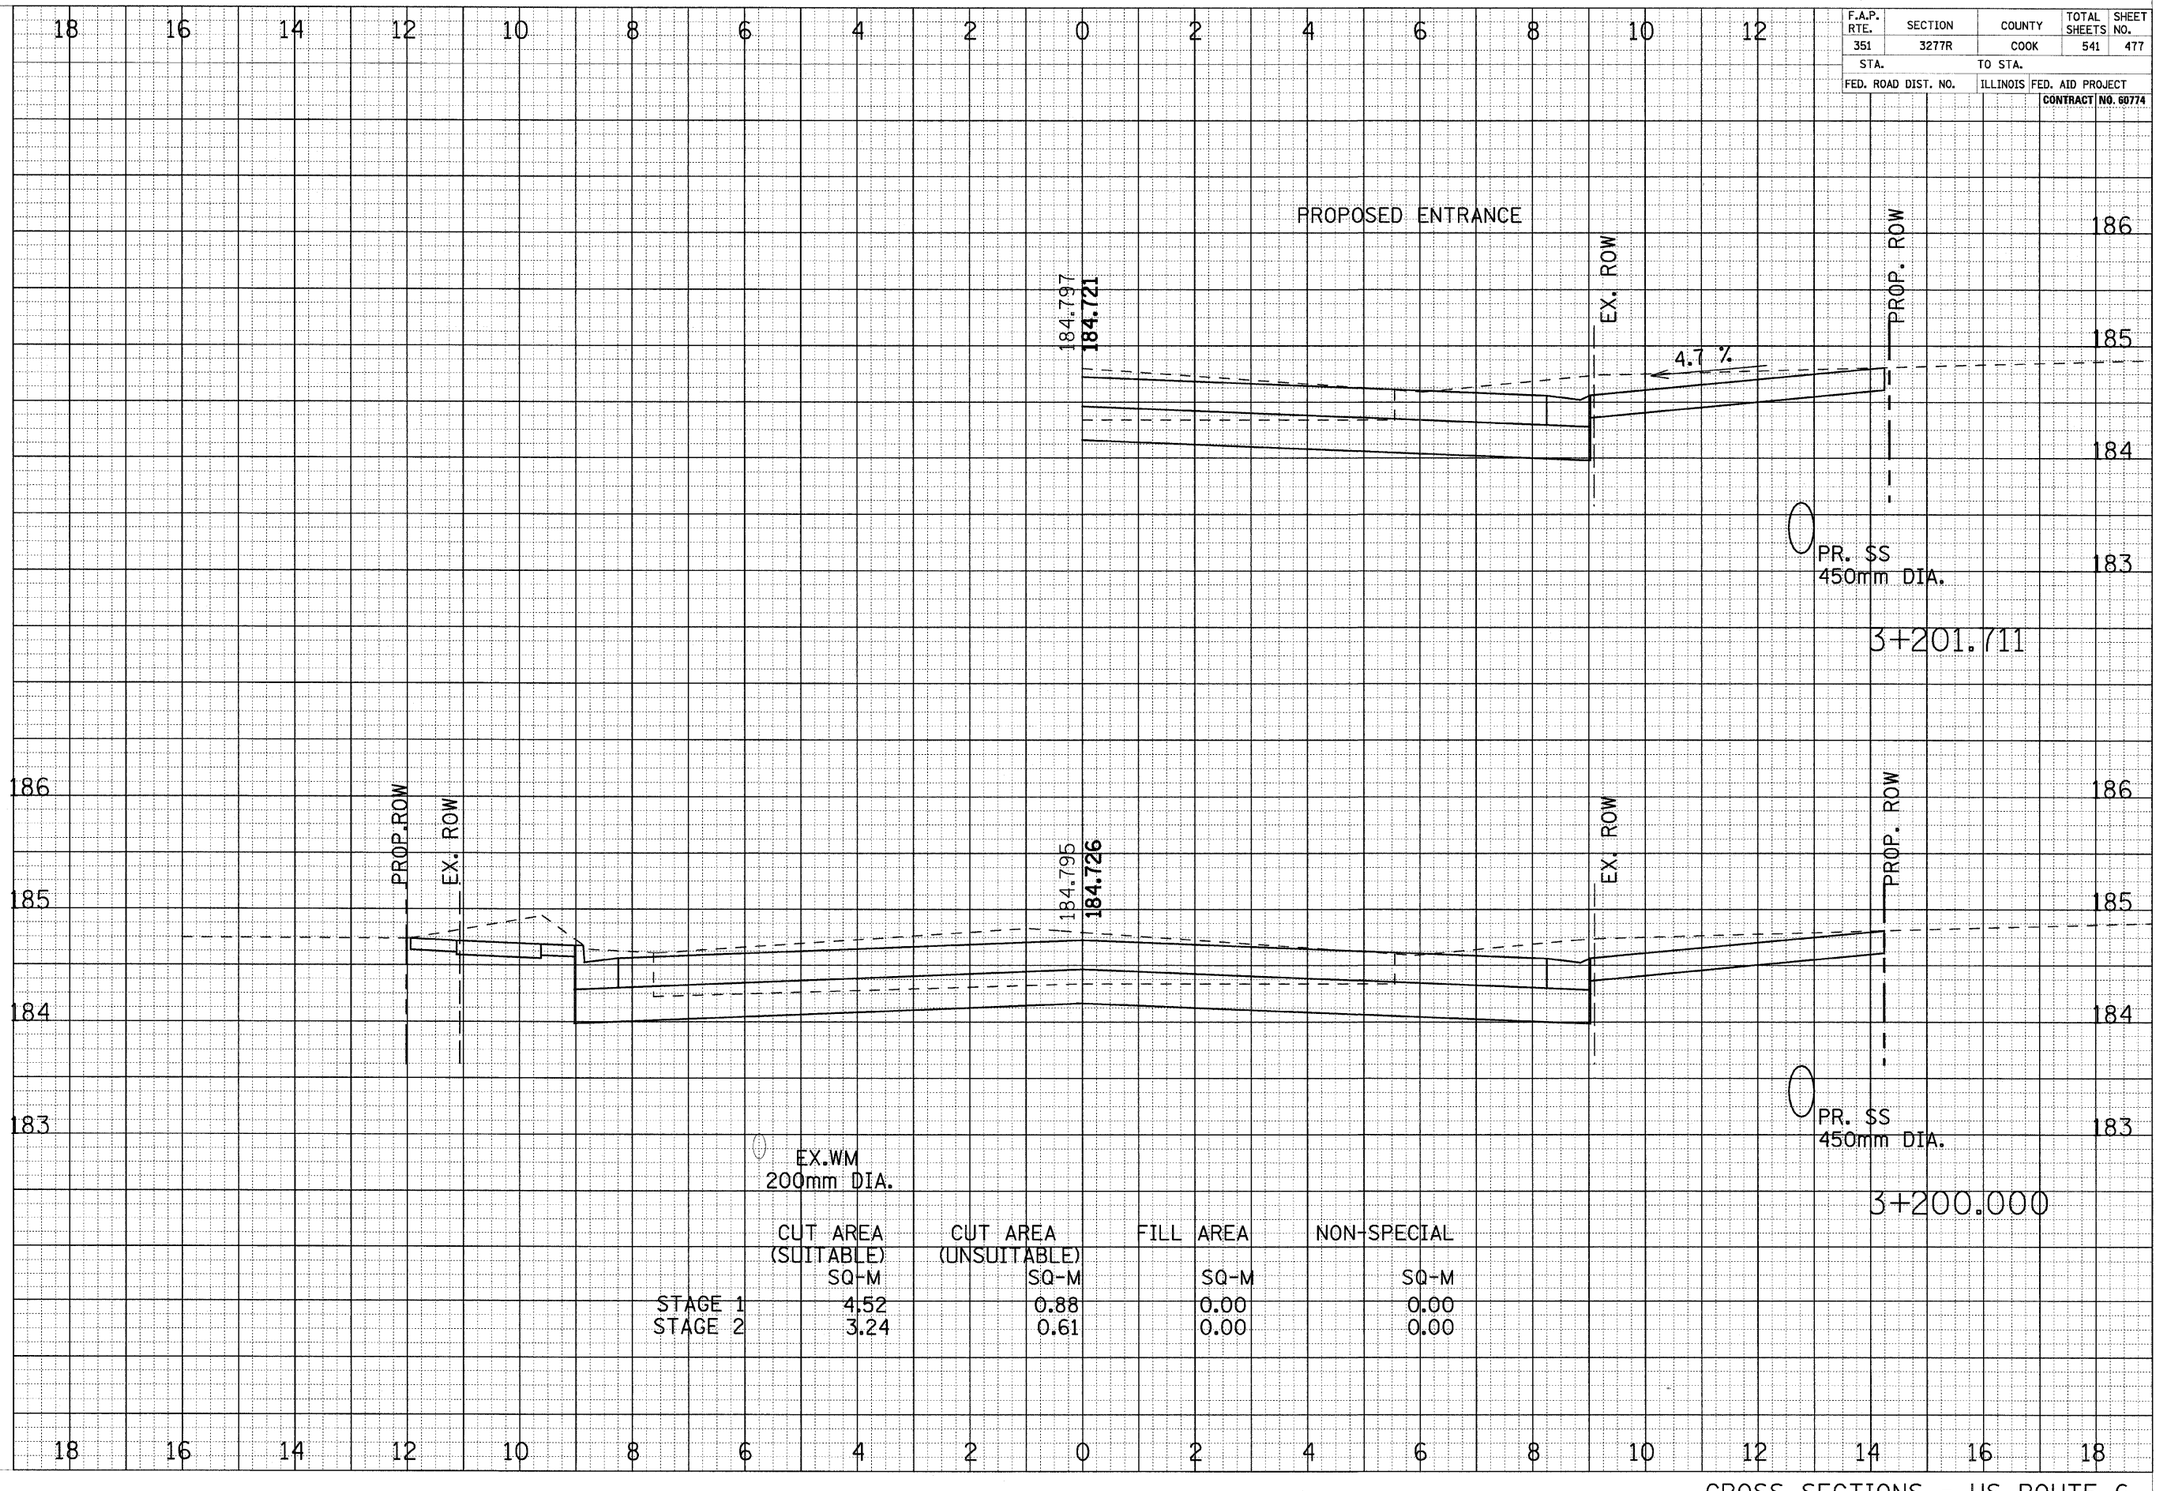

	CUT AREA (SUITABLE) SQ-M	CUT AREA (UNSUITABLE) SQ-M	FILL AREA SQ-M	NON-SPECIAL SQ-M
STAGE 1	4.52	0.88	0.00	0.00
STAGE 2	3.24	0.61	0.00	0.00

F.A.P. RTE.	SECTION	COUNTY	TOTAL SHEETS	SHEET NO.
351	3277R	COOK	541	478
STA.		TO STA.		
FED. ROAD DIST. NO.		ILLINOIS	FED. AID PROJECT	
			CONTRACT NO. 60774	

FINAL SURVEY	SURVEYED	BY	DATE
NOTE BOOK	PLOTTED		
NO.	TEMPLATE		
	MARKS		
	AREAS CHECKED		

ORIGINAL SURVEY	SURVEYED	BY	DATE
NOTE BOOK	PLOTTED		
NO.	TEMPLATE		
	MARKS		
	AREAS CHECKED		

PROPOSED ENTRANCE

184.786
184.707

EX. ROW
PROP. ROW

PR. SS
525mm DIA.

3+237.484

184.787
184.683

EX. ROW
PROP. ROW

	CUT AREA (SUITABLE) SQ-M	CUT AREA (UNSUITABLE) SQ-M	FILL AREA SQ-M	NON-SPECIAL SQ-M
STAGE 1	4.27	0.91	0.00	0.00
STAGE 2	3.34	0.61	0.00	0.00

EX.GAS

PR. SS
300mm DIA.

EX.WM
200mm DIA.

EX.GAS

PR. SS
300mm DIA.

PR. SS
525mm DIA.

3+225.000

WILLARD STREET

184.799
184.686

PR. SS
300mm DIA.

EX.WM
200mm DIA.


3+216.039

CROSS SECTIONS - US ROUTE 6

F.A.P. RTE.	SECTION	COUNTY	TOTAL SHEETS	SHEET NO.
351	3277R	COOK	541	479
STA.		TO STA.		
FED. ROAD DIST. NO.		ILLINOIS	FED. AID PROJECT	
			CONTRACT	NO. 60774

FINAL SURVEY — NOTE BOOK — NO. — BY — DATE
SURVEYED — PLOTTED — TEMPLATE — AREAS — AREAS CHECKED


ORIGINAL SURVEY — NOTE BOOK — NO. — BY — DATE
SURVEYED — PLOTTED — TEMPLATE — AREAS — AREAS CHECKED

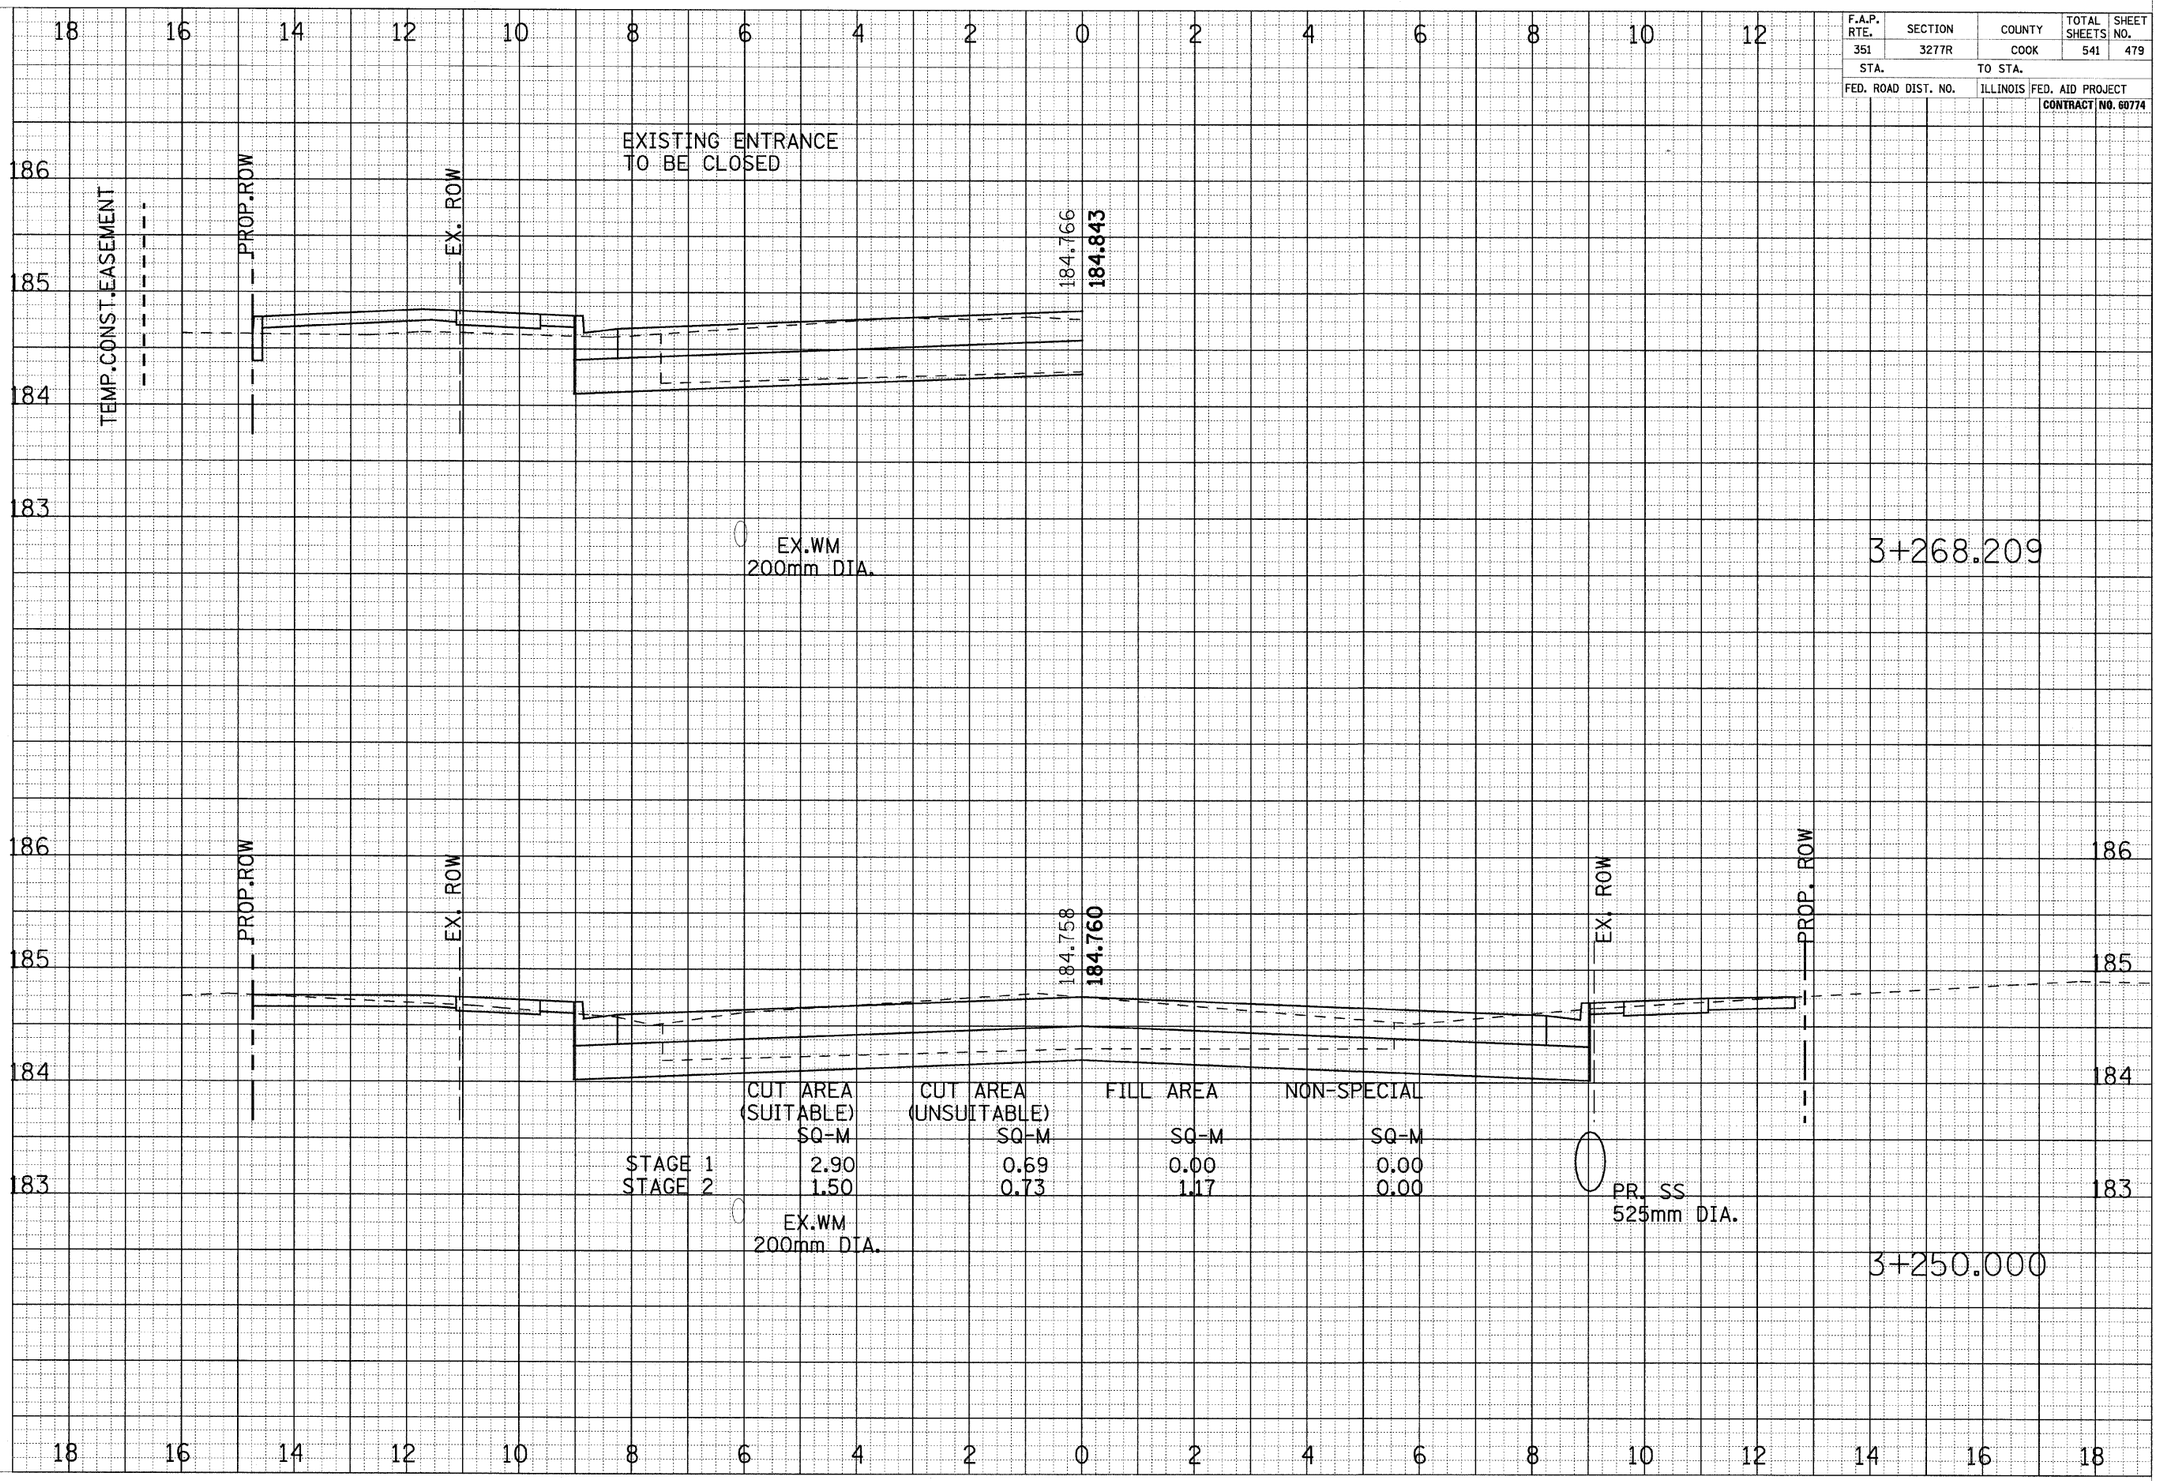

CROSS SECTIONS - US ROUTE 6

F.A.P. RTE.	SECTION	COUNTY	TOTAL SHEETS	SHEET NO.
351	3277R	COOK	541	480
STA.		TO STA.		
FED. ROAD DIST. NO.		ILLINOIS	FED. AID PROJECT	
			CONTRACT NO. 60774	


FINAL SURVEY	SURVEYED	BY	DATE
NOTE BOOK	PLOTTED		
NO.	TEMPLATE		
	AREAS		
	AREAS CHECKED		

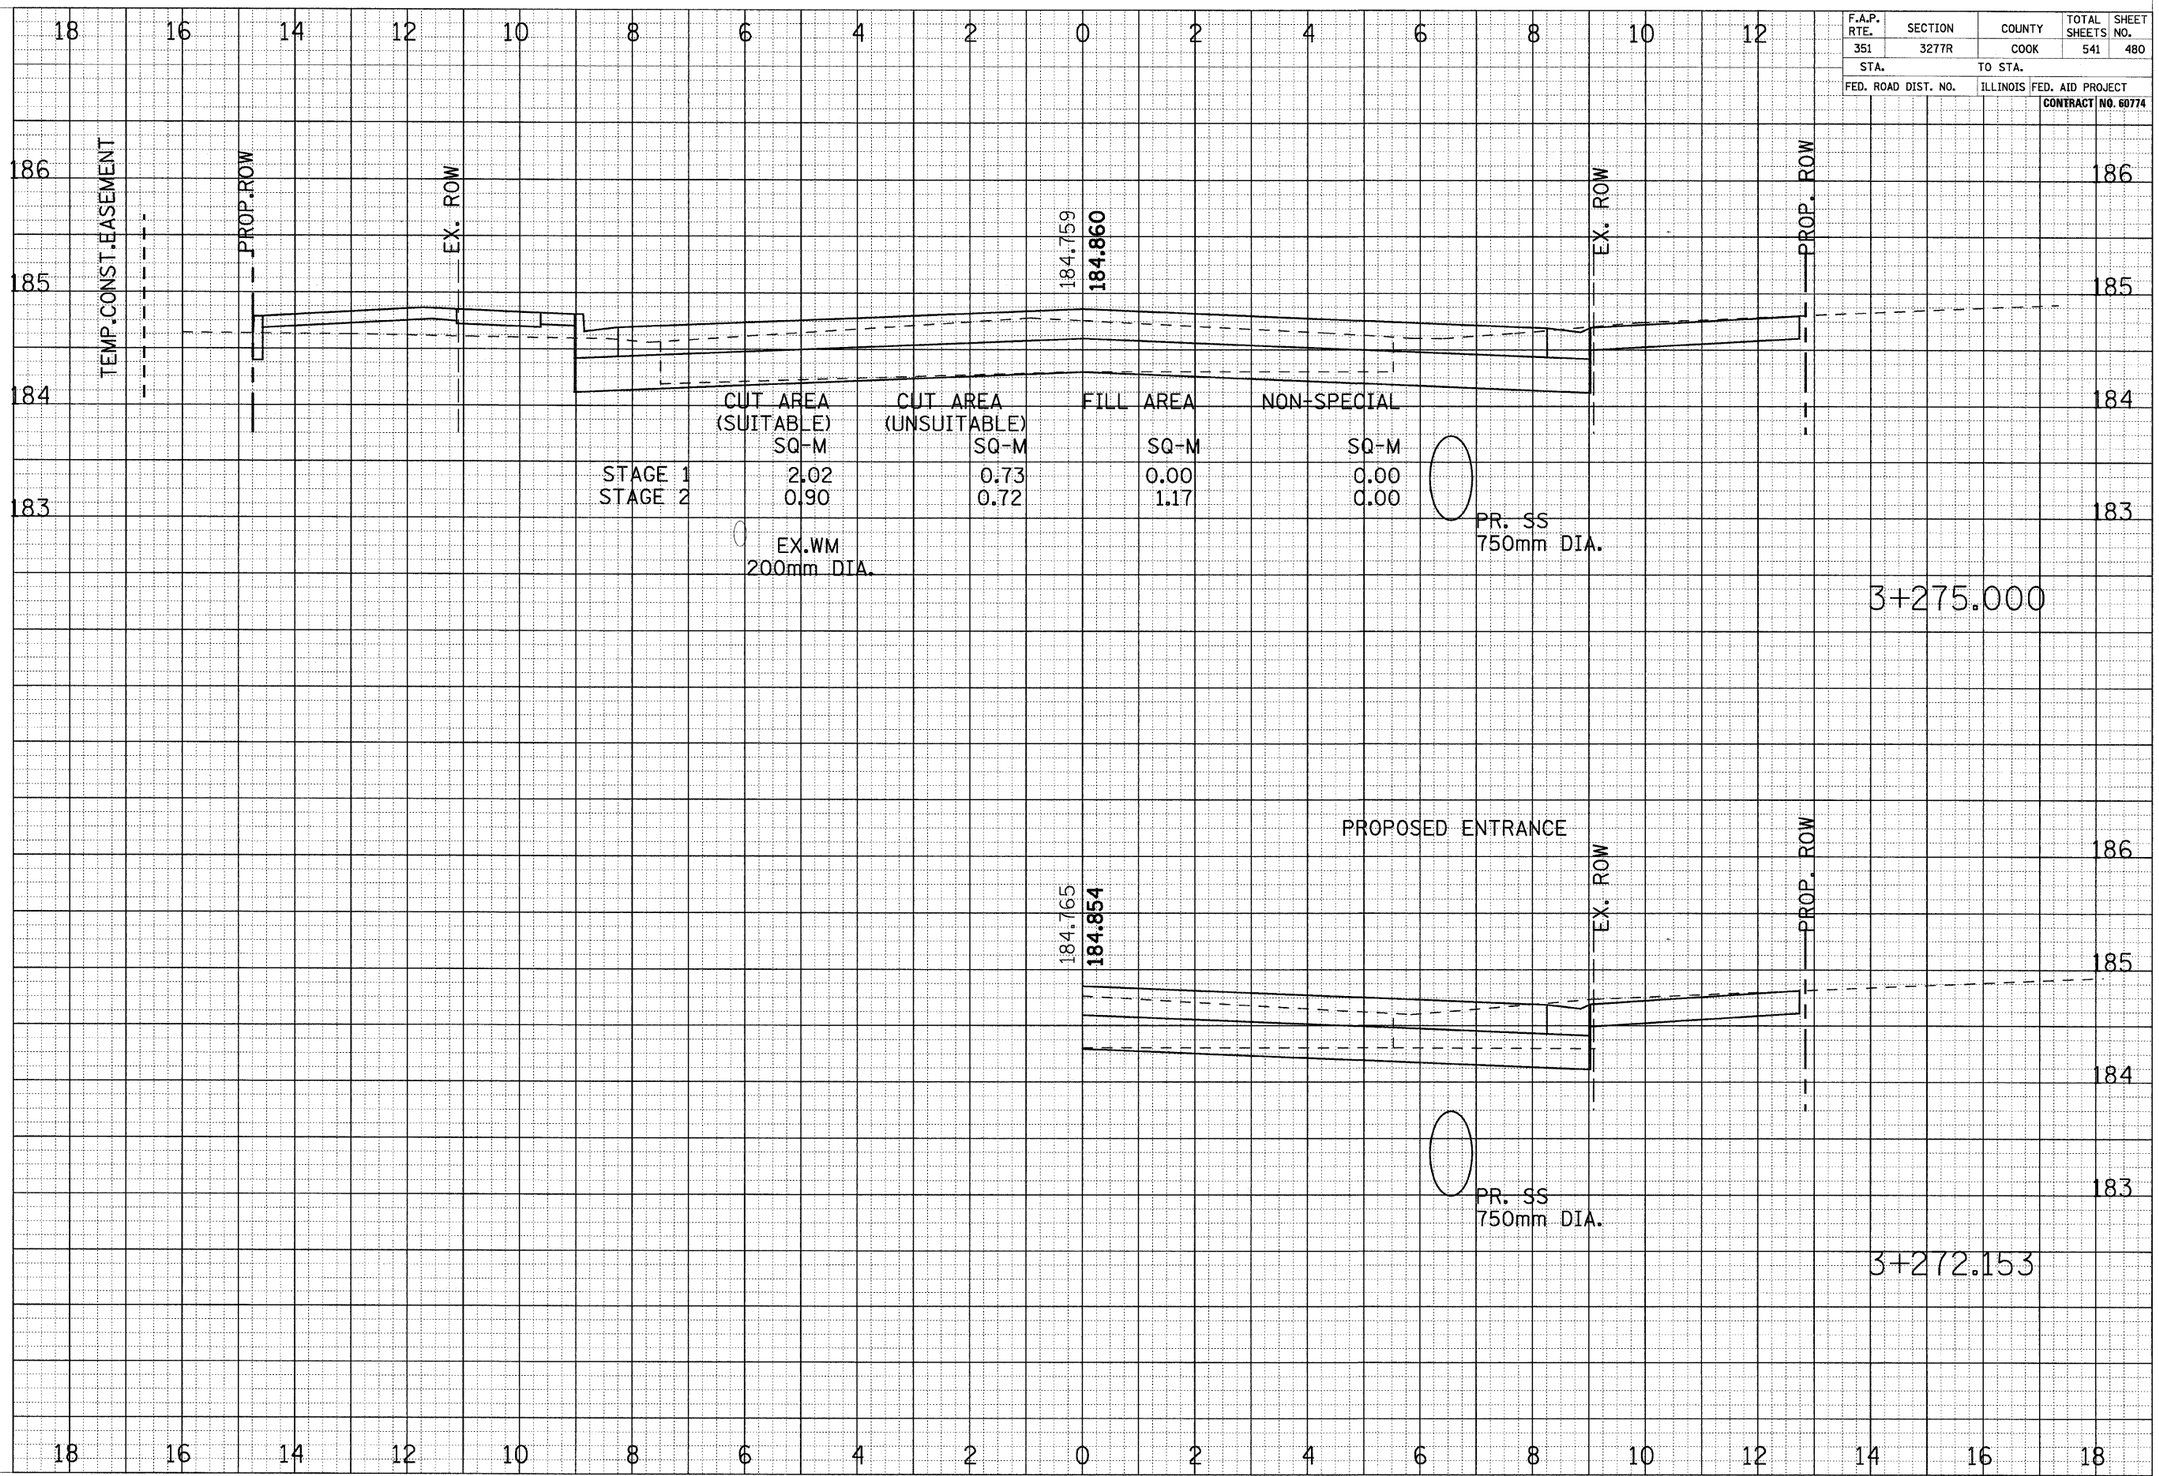

ORIGINAL SURVEY	SURVEYED	BY	DATE
NOTE BOOK	PLOTTED		
NO.	TEMPLATE		
	AREAS		
	AREAS CHECKED		

CROSS SECTIONS - US ROUTE 6

F.A.P. RTE.	SECTION	COUNTY	TOTAL SHEETS	SHEET NO.
351	3277R	COOK	541	481
STA.		TO STA.		
FED. ROAD DIST. NO.		ILLINOIS	FED. AID PROJECT	
			CONTRACT	NO. 60774

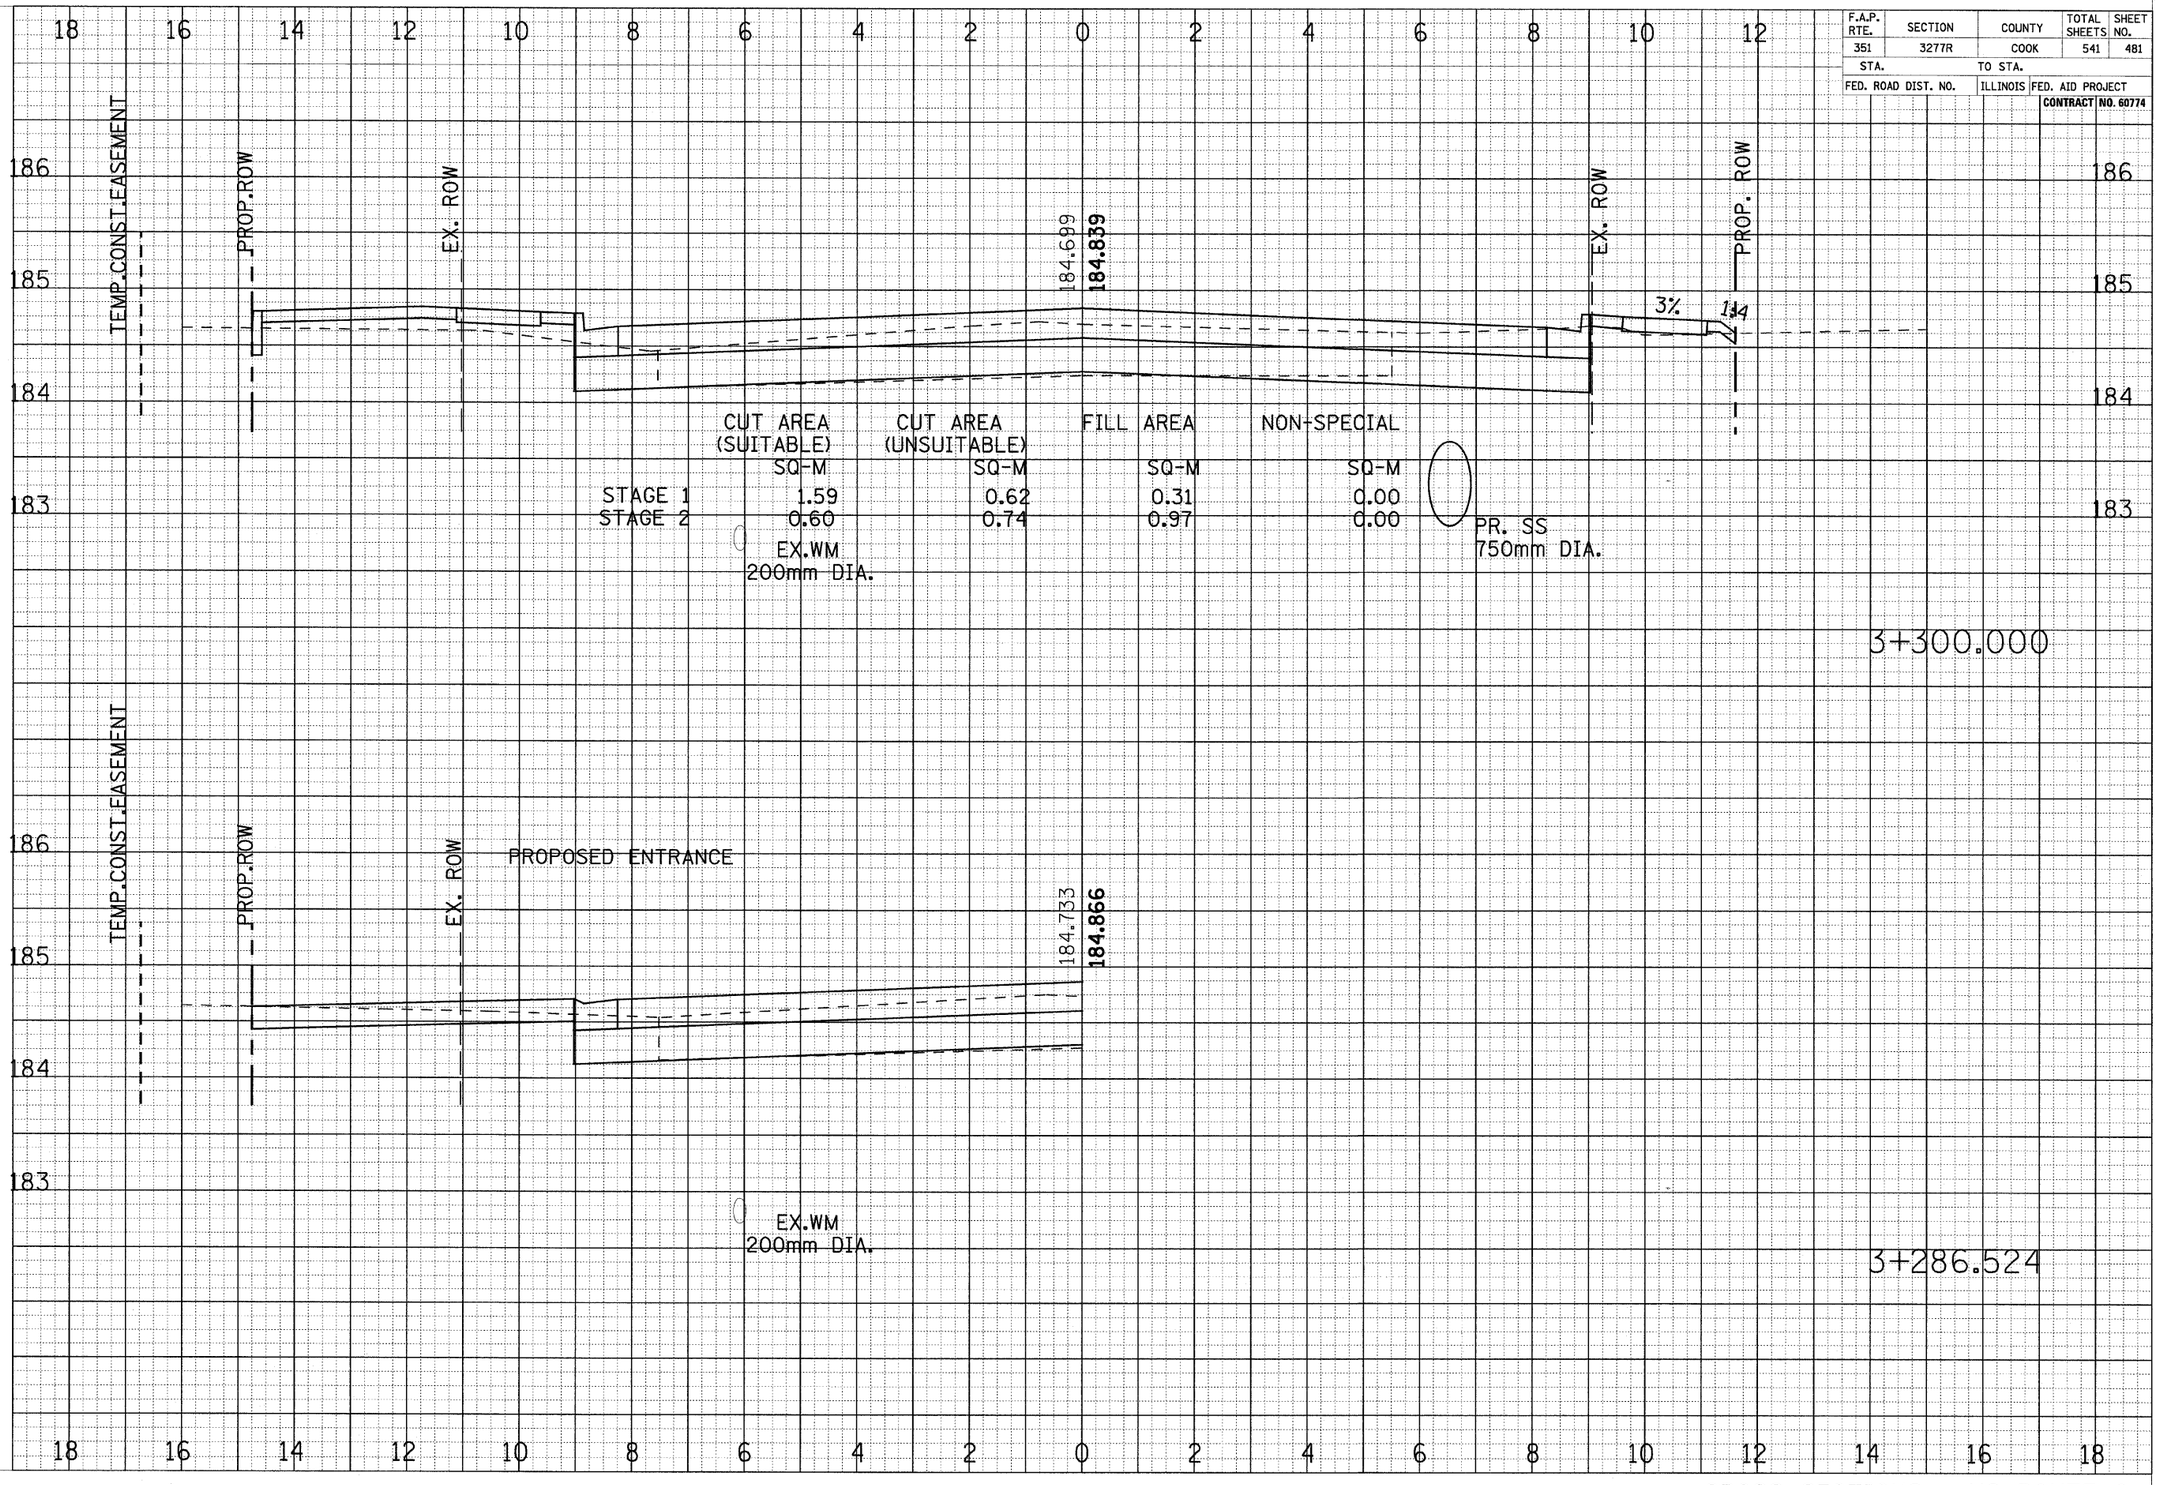

CROSS SECTIONS - US ROUTE 6

F.A.P. RTE.	SECTION	COUNTY	TOTAL SHEETS	SHEET NO.
351	3277R	COOK	541	482
STA.		TO STA.		
FED. ROAD DIST. NO.		ILLINOIS	FED. AID PROJECT	
			CONTRACT	NO. 60774

FINAL SURVEY	BY	DATE
NOTE BOOK	SURVEYED	
NO.	PLOTTED	
	TEMPLATE	
	AREAS	
	AREAS CHECKED	

ORIGINAL SURVEY	BY	DATE
NOTE BOOK	SURVEYED	
NO.	PLOTTED	
	TEMPLATE	
	AREAS	
	AREAS CHECKED	

LATHROP AVENUE

MATCH LINE

184.665

184.783

LATHROP AVENUE

MATCH LINE

PR. SS
750mm DIA.

EX.WM
200mm DIA.

3+317.617

LATHROP AVENUE

MATCH LINE

LATHROP AVENUE

MATCH LINE


PR. SS
300mm DIA.

CROSS SECTIONS - US ROUTE 6

F.A.P. RTE.	SECTION	COUNTY	TOTAL SHEETS	SHEET NO.
351	3277R	COOK	541	483
STA.		TO STA.		
FED. ROAD DIST. NO.		ILLINOIS	FED. AID PROJECT	
			CONTRACT	NO. 60774

FINAL SURVEY	SURVEYED	BY	DATE
NOTE BOOK	PLOTTED		
NO.	TEMPLATE		
	AREAS		
	AREAS CHECKED		

ORIGINAL SURVEY	SURVEYED	BY	DATE
NOTE BOOK	PLOTTED		
NO.	TEMPLATE		
	AREAS		
	AREAS CHECKED		

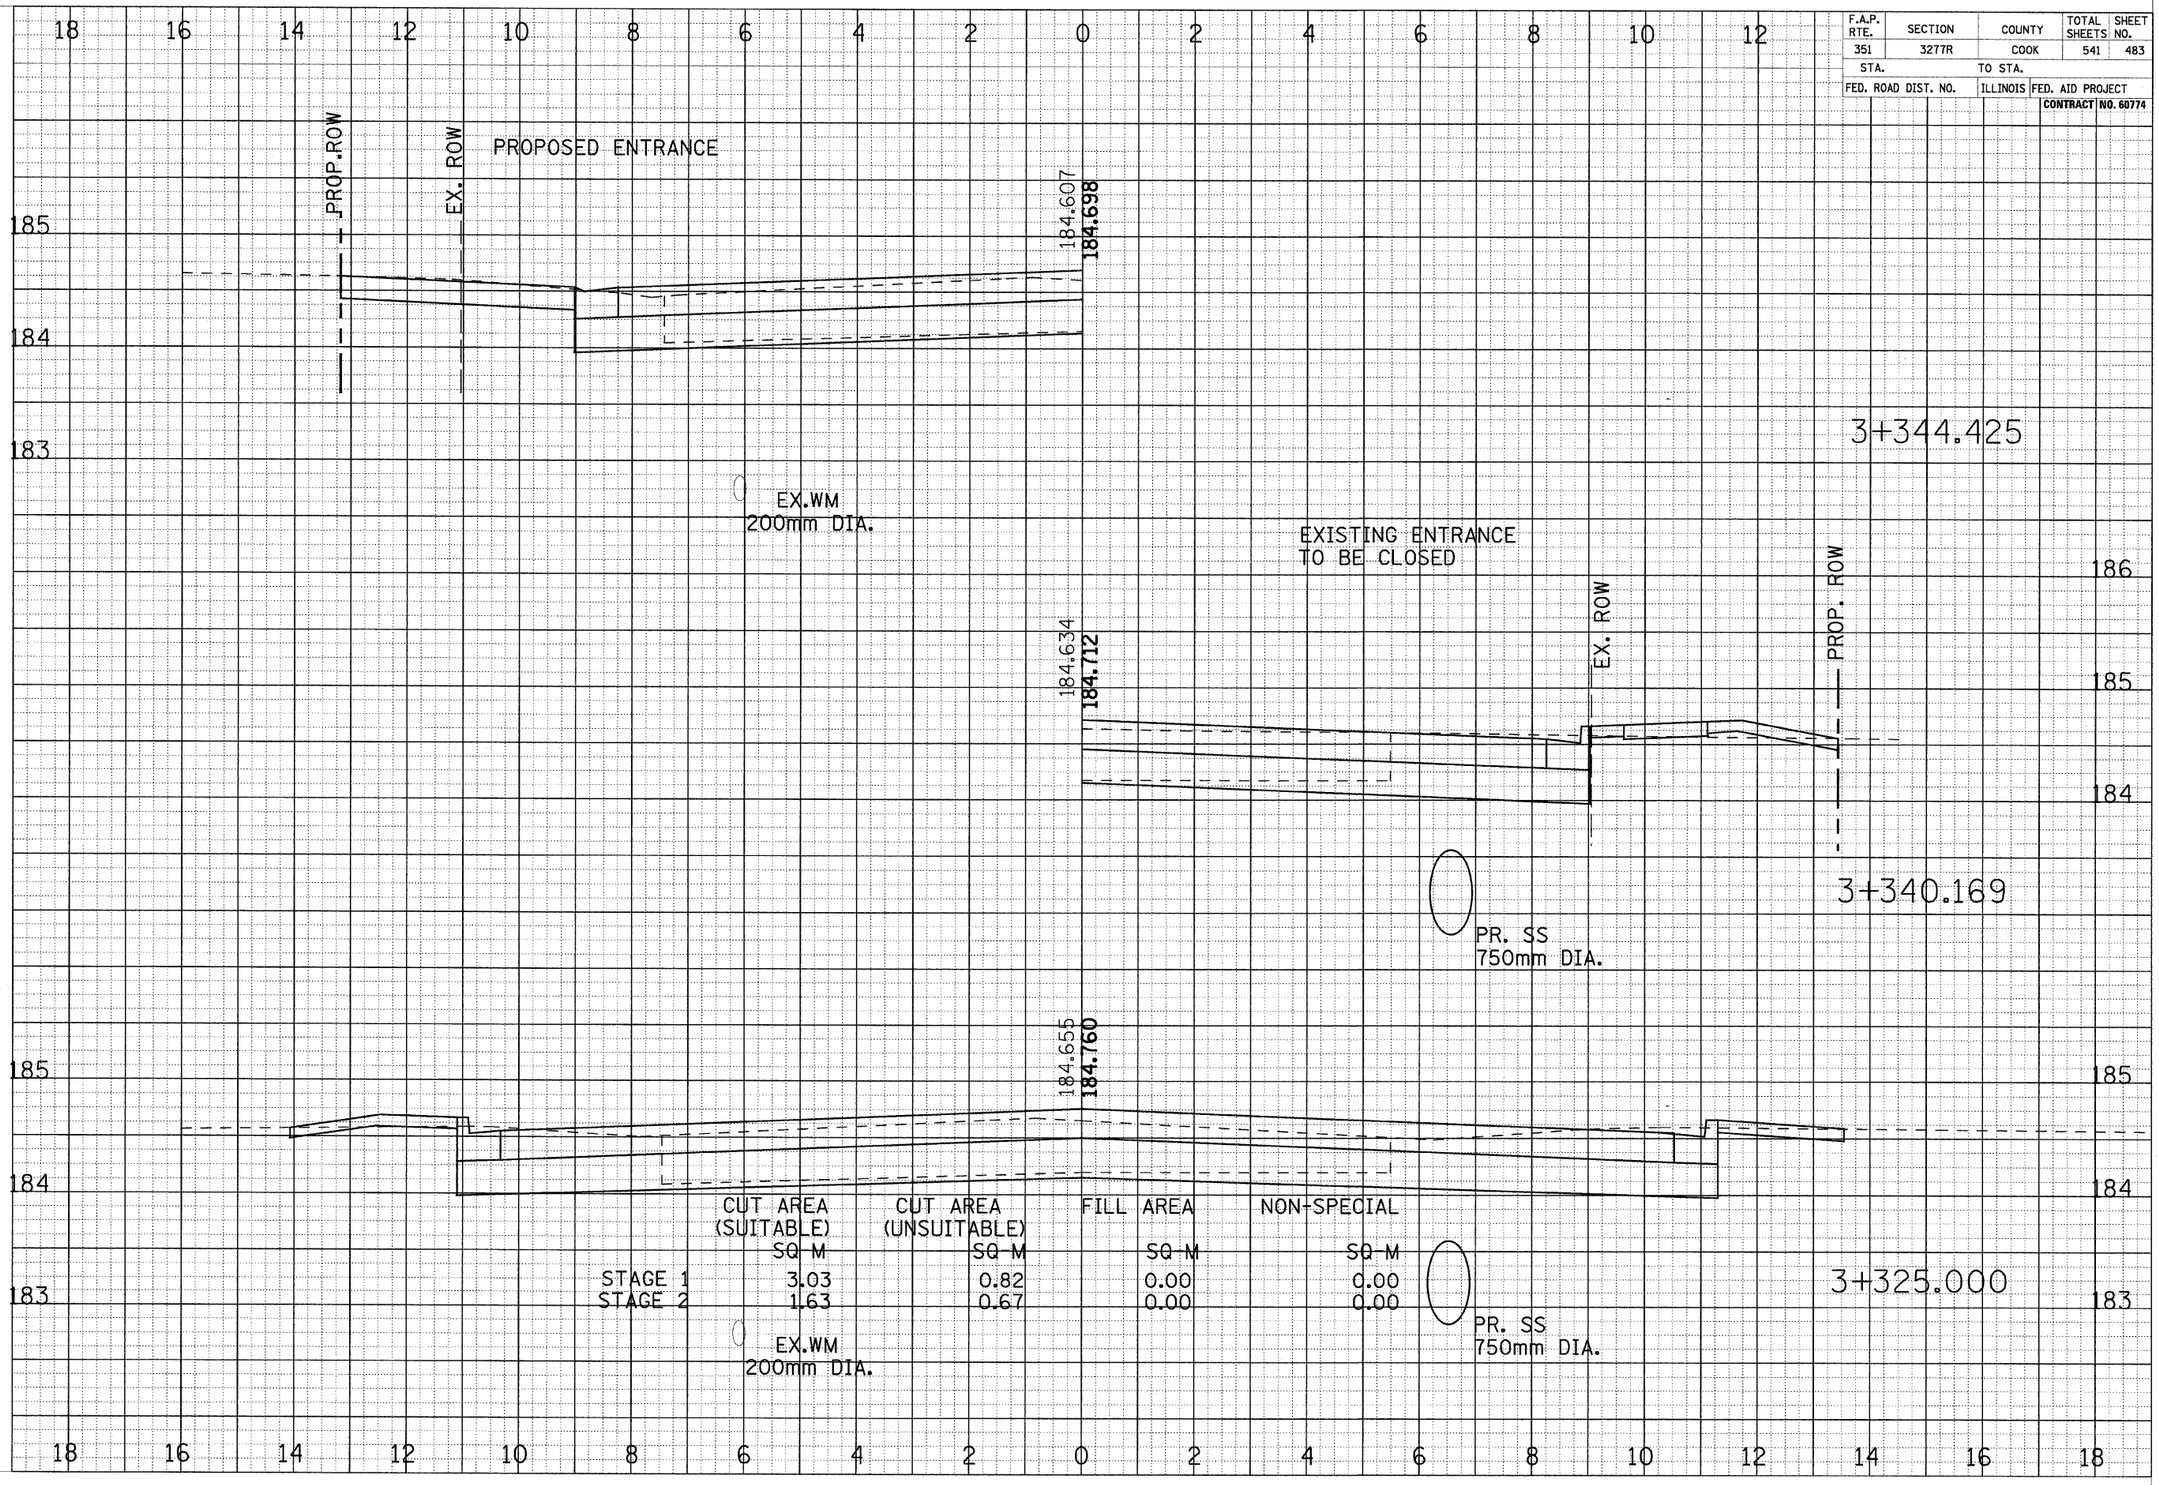


	CUT AREA (SUITABLE) SQ M	CUT AREA (UNSUITABLE) SQ M	FILL AREA SQ M	NON-SPECIAL SQ M
STAGE 1	3.03	0.82	0.00	0.00
STAGE 2	1.63	0.67	0.00	0.00

CROSS SECTIONS - US ROUTE 6

F.A.P. RTE.	SECTION	COUNTY	TOTAL SHEETS	SHEET NO.
351	3277R	COOK	541	484
STA.		TO STA.		
FED. ROAD DIST. NO.		ILLINOIS	FED. AID PROJECT	
			CONTRACT NO. 60774	


FINAL SURVEY
NOTE BOOK
NO.
SURVEYED
PLOTTED
TEMPLATE
AREAS
AREAS CHECKED
BY
DATE

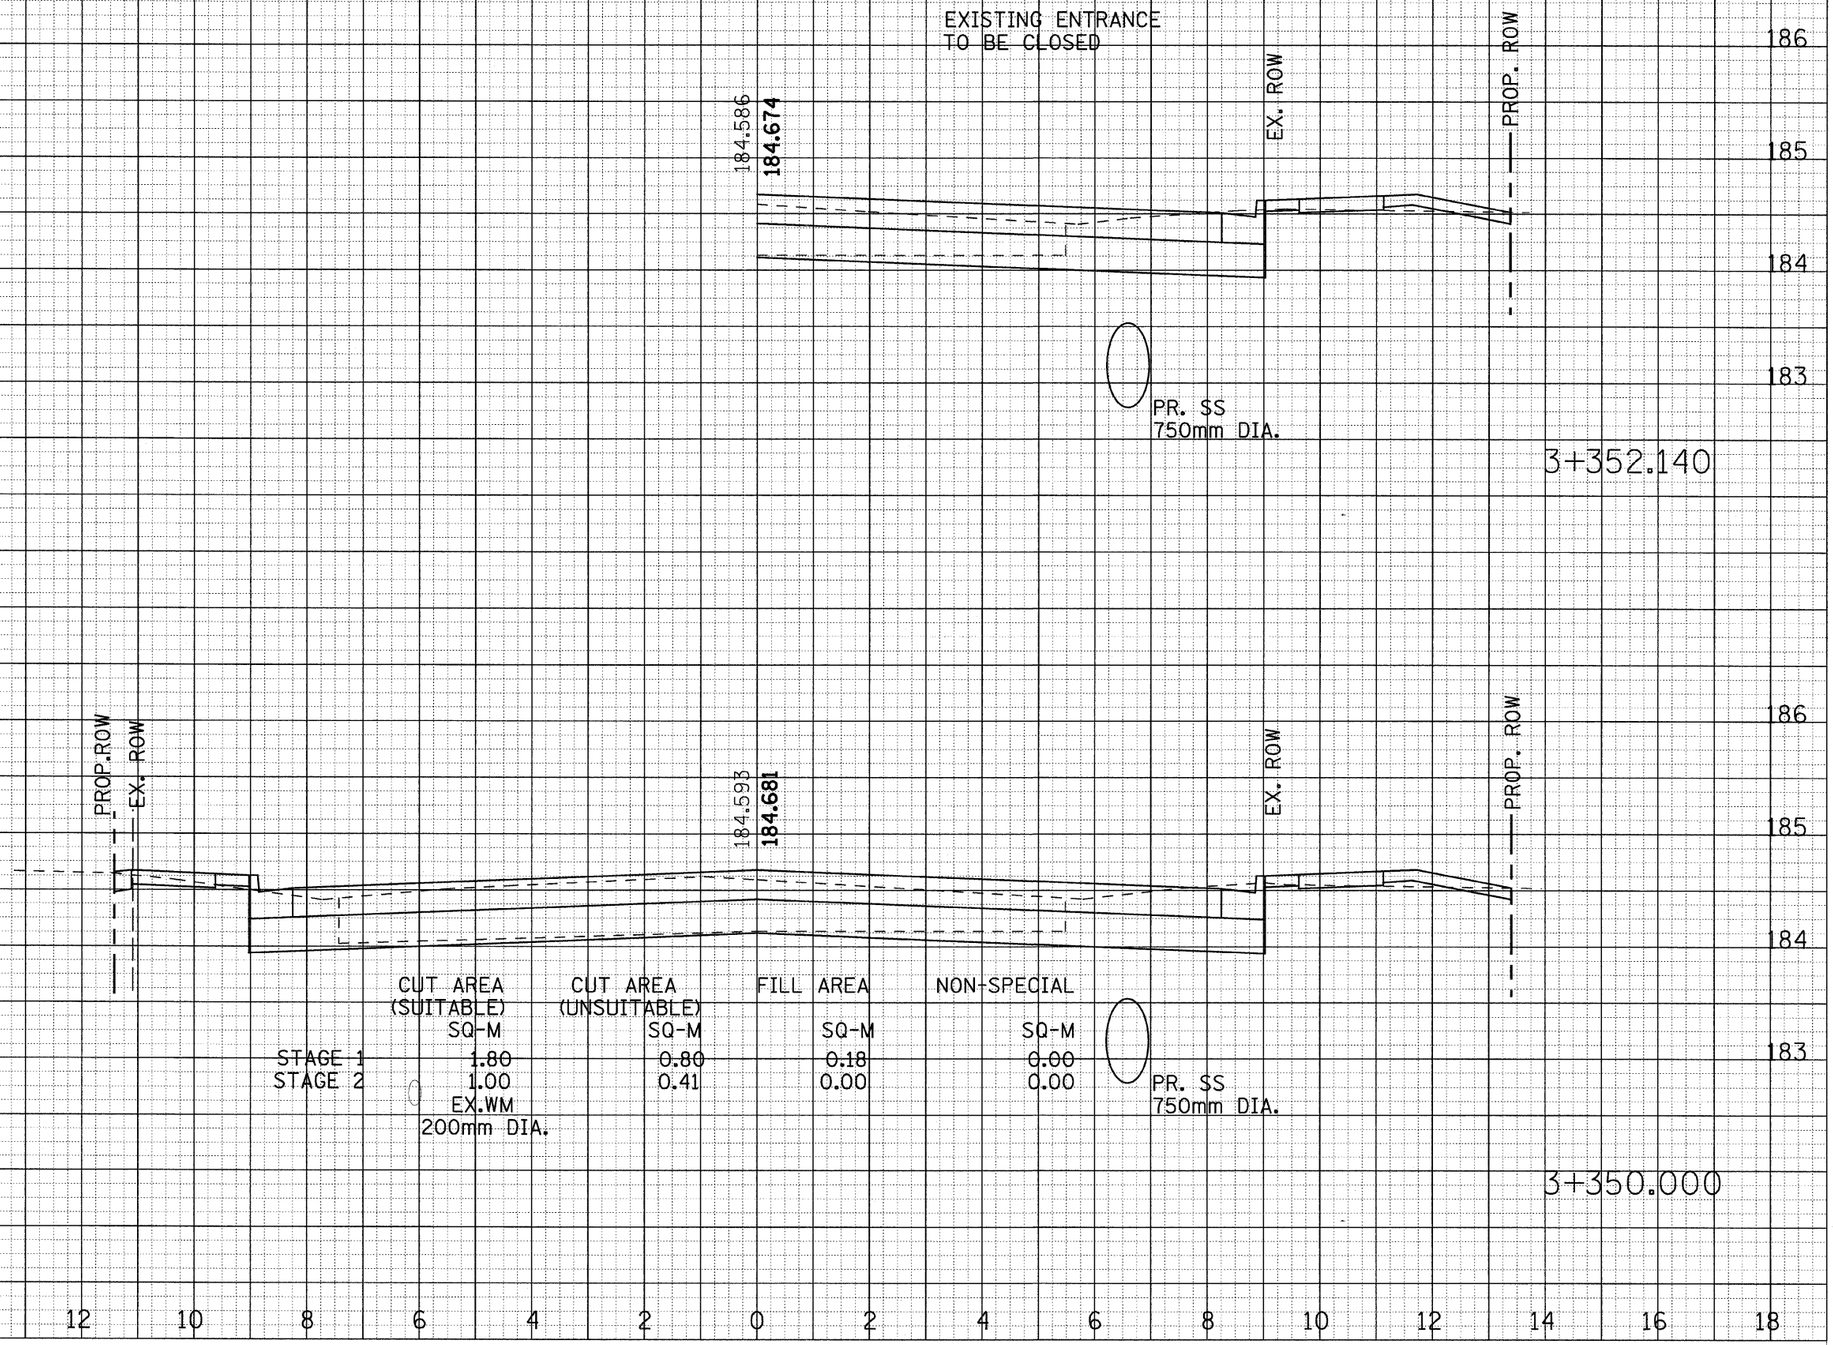

CROSS SECTIONS - US ROUTE 6

F.A.P. RTE.	SECTION	COUNTY	TOTAL SHEETS	SHEET NO.
351	3277R	COOK	541	485
STA.		TO STA.		
FED. ROAD DIST. NO.		ILLINOIS	FED. AID PROJECT	
			CONTRACT NO. 60774	

FINAL SURVEY	SURVEYED	BY	DATE
NOTE BOOK	PLOTTED		
NO.	TEMPLATE		
	AREAS		
	AREAS CHECKED		

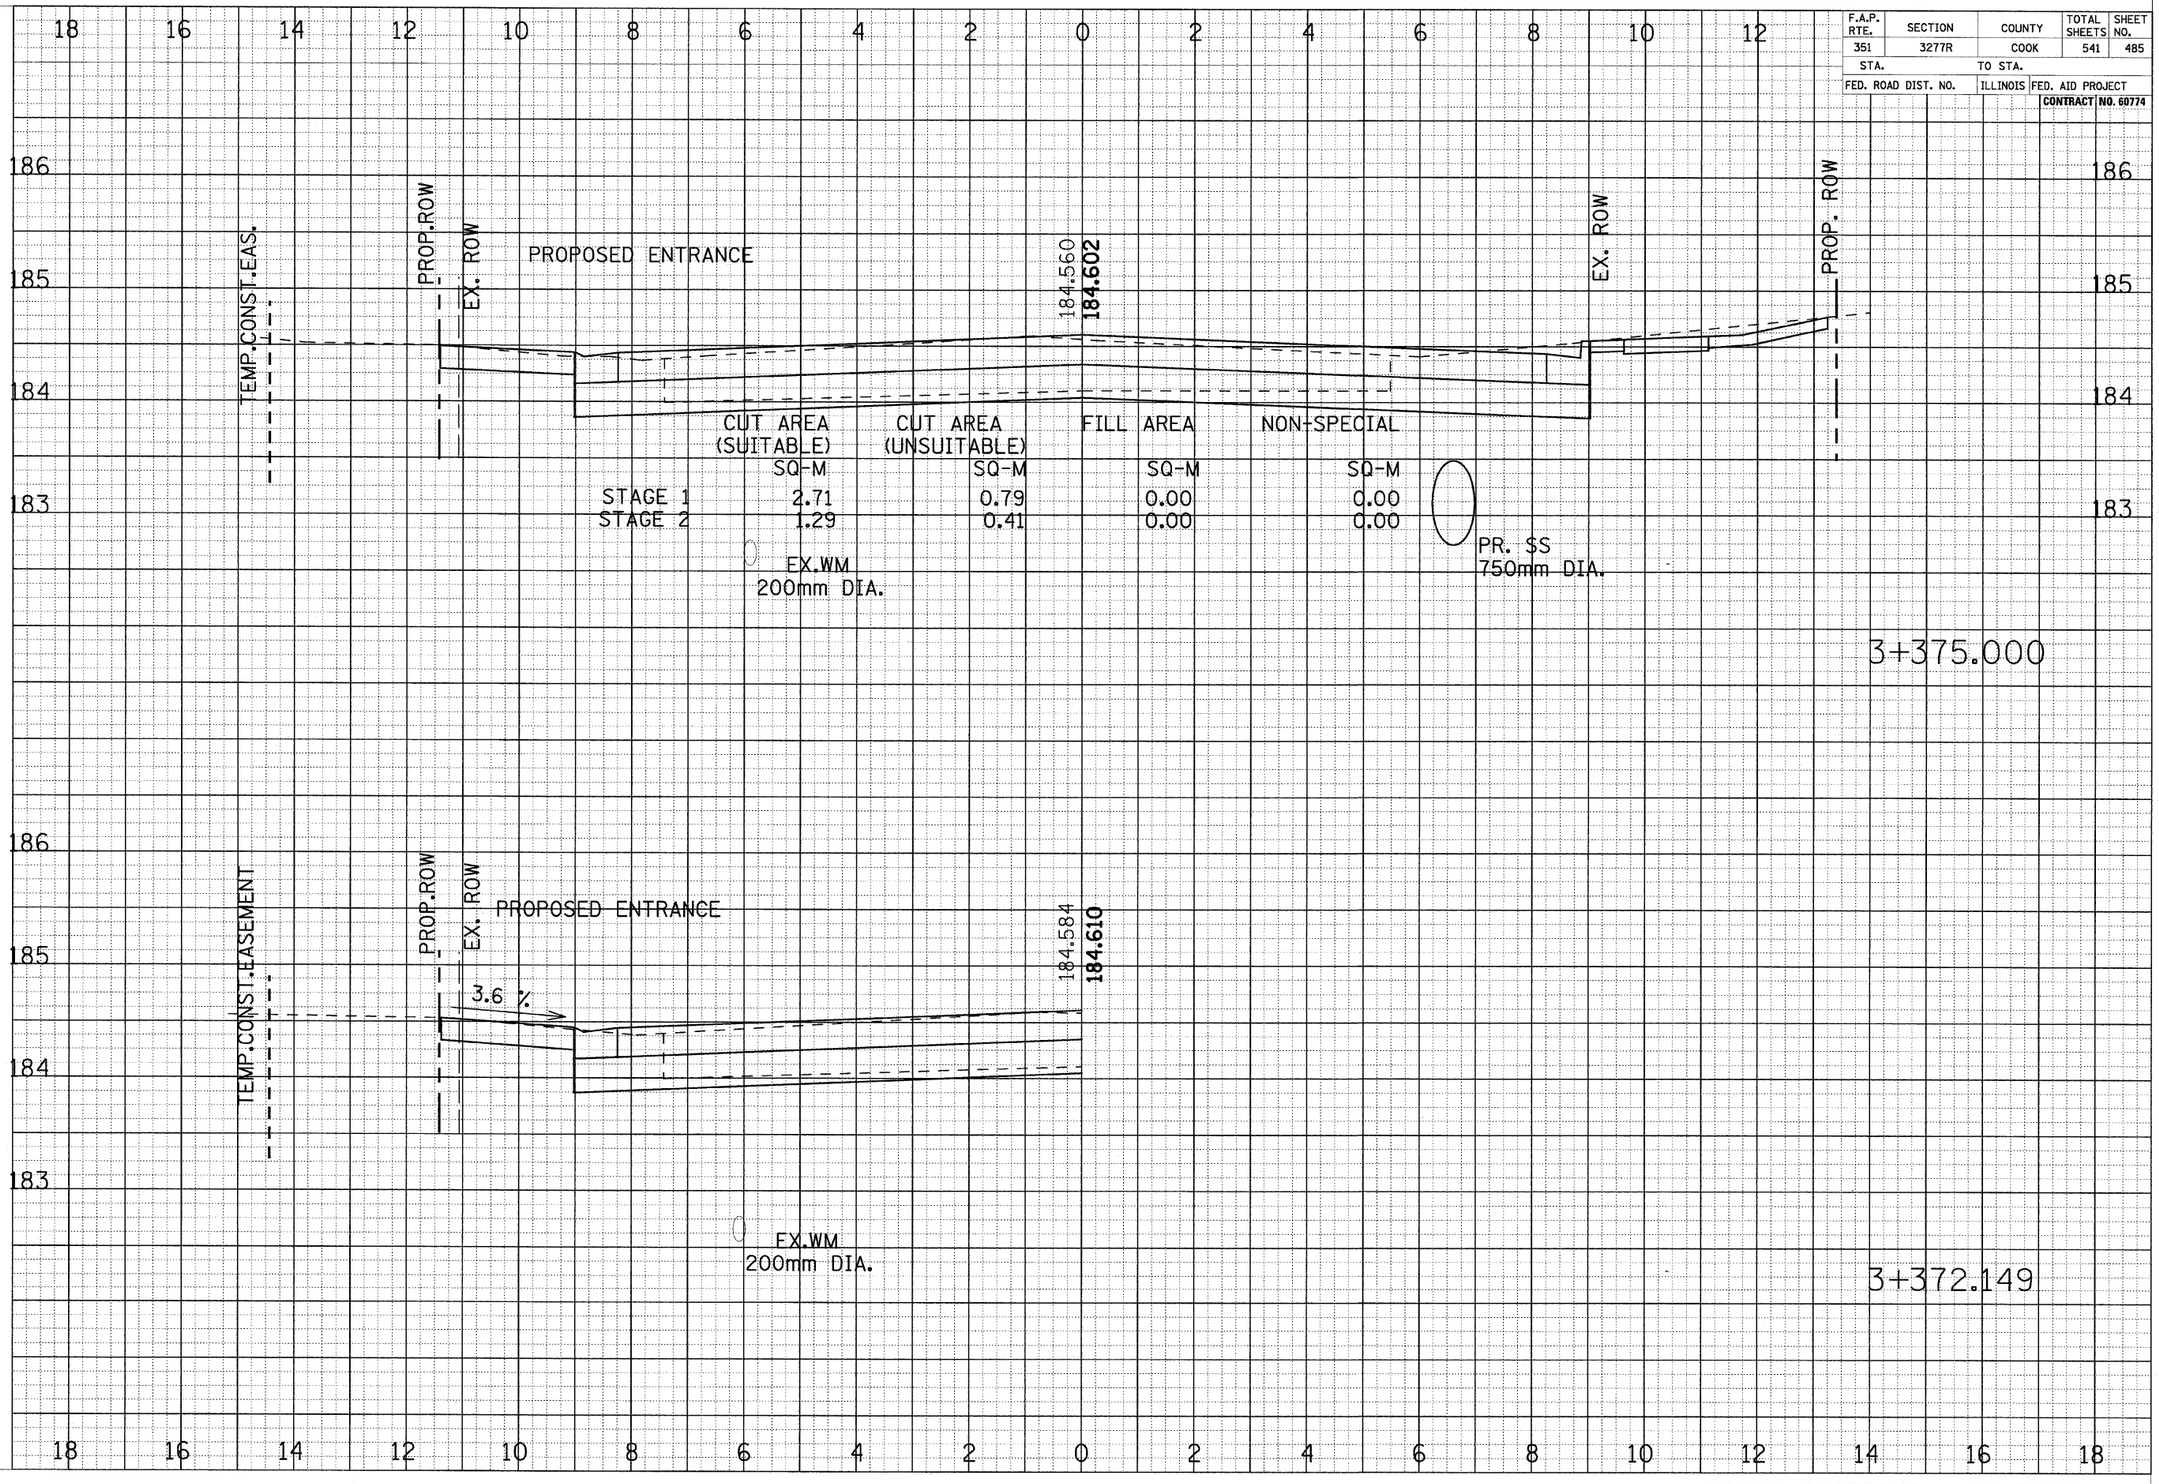


ORIGINAL SURVEY	SURVEYED	BY	DATE
NOTE BOOK	PLOTTED		
NO.	TEMPLATE		
	AREAS		
	AREAS CHECKED		

CROSS SECTIONS - US ROUTE 6

F.A.P. RTE.	SECTION	COUNTY	TOTAL SHEETS	SHEET NO.
351	3277R	COOK	541	486
STA.		TO STA.		
FED. ROAD DIST. NO.	ILLINOIS	FED. AID PROJECT		
		CONTRACT NO. 60774		

FINAL SURVEY — NOTE BOOK NO. — SURVEYED — PLOTTED — TEMPLATE — AREAS — AREAS CHECKED — BY — DATE

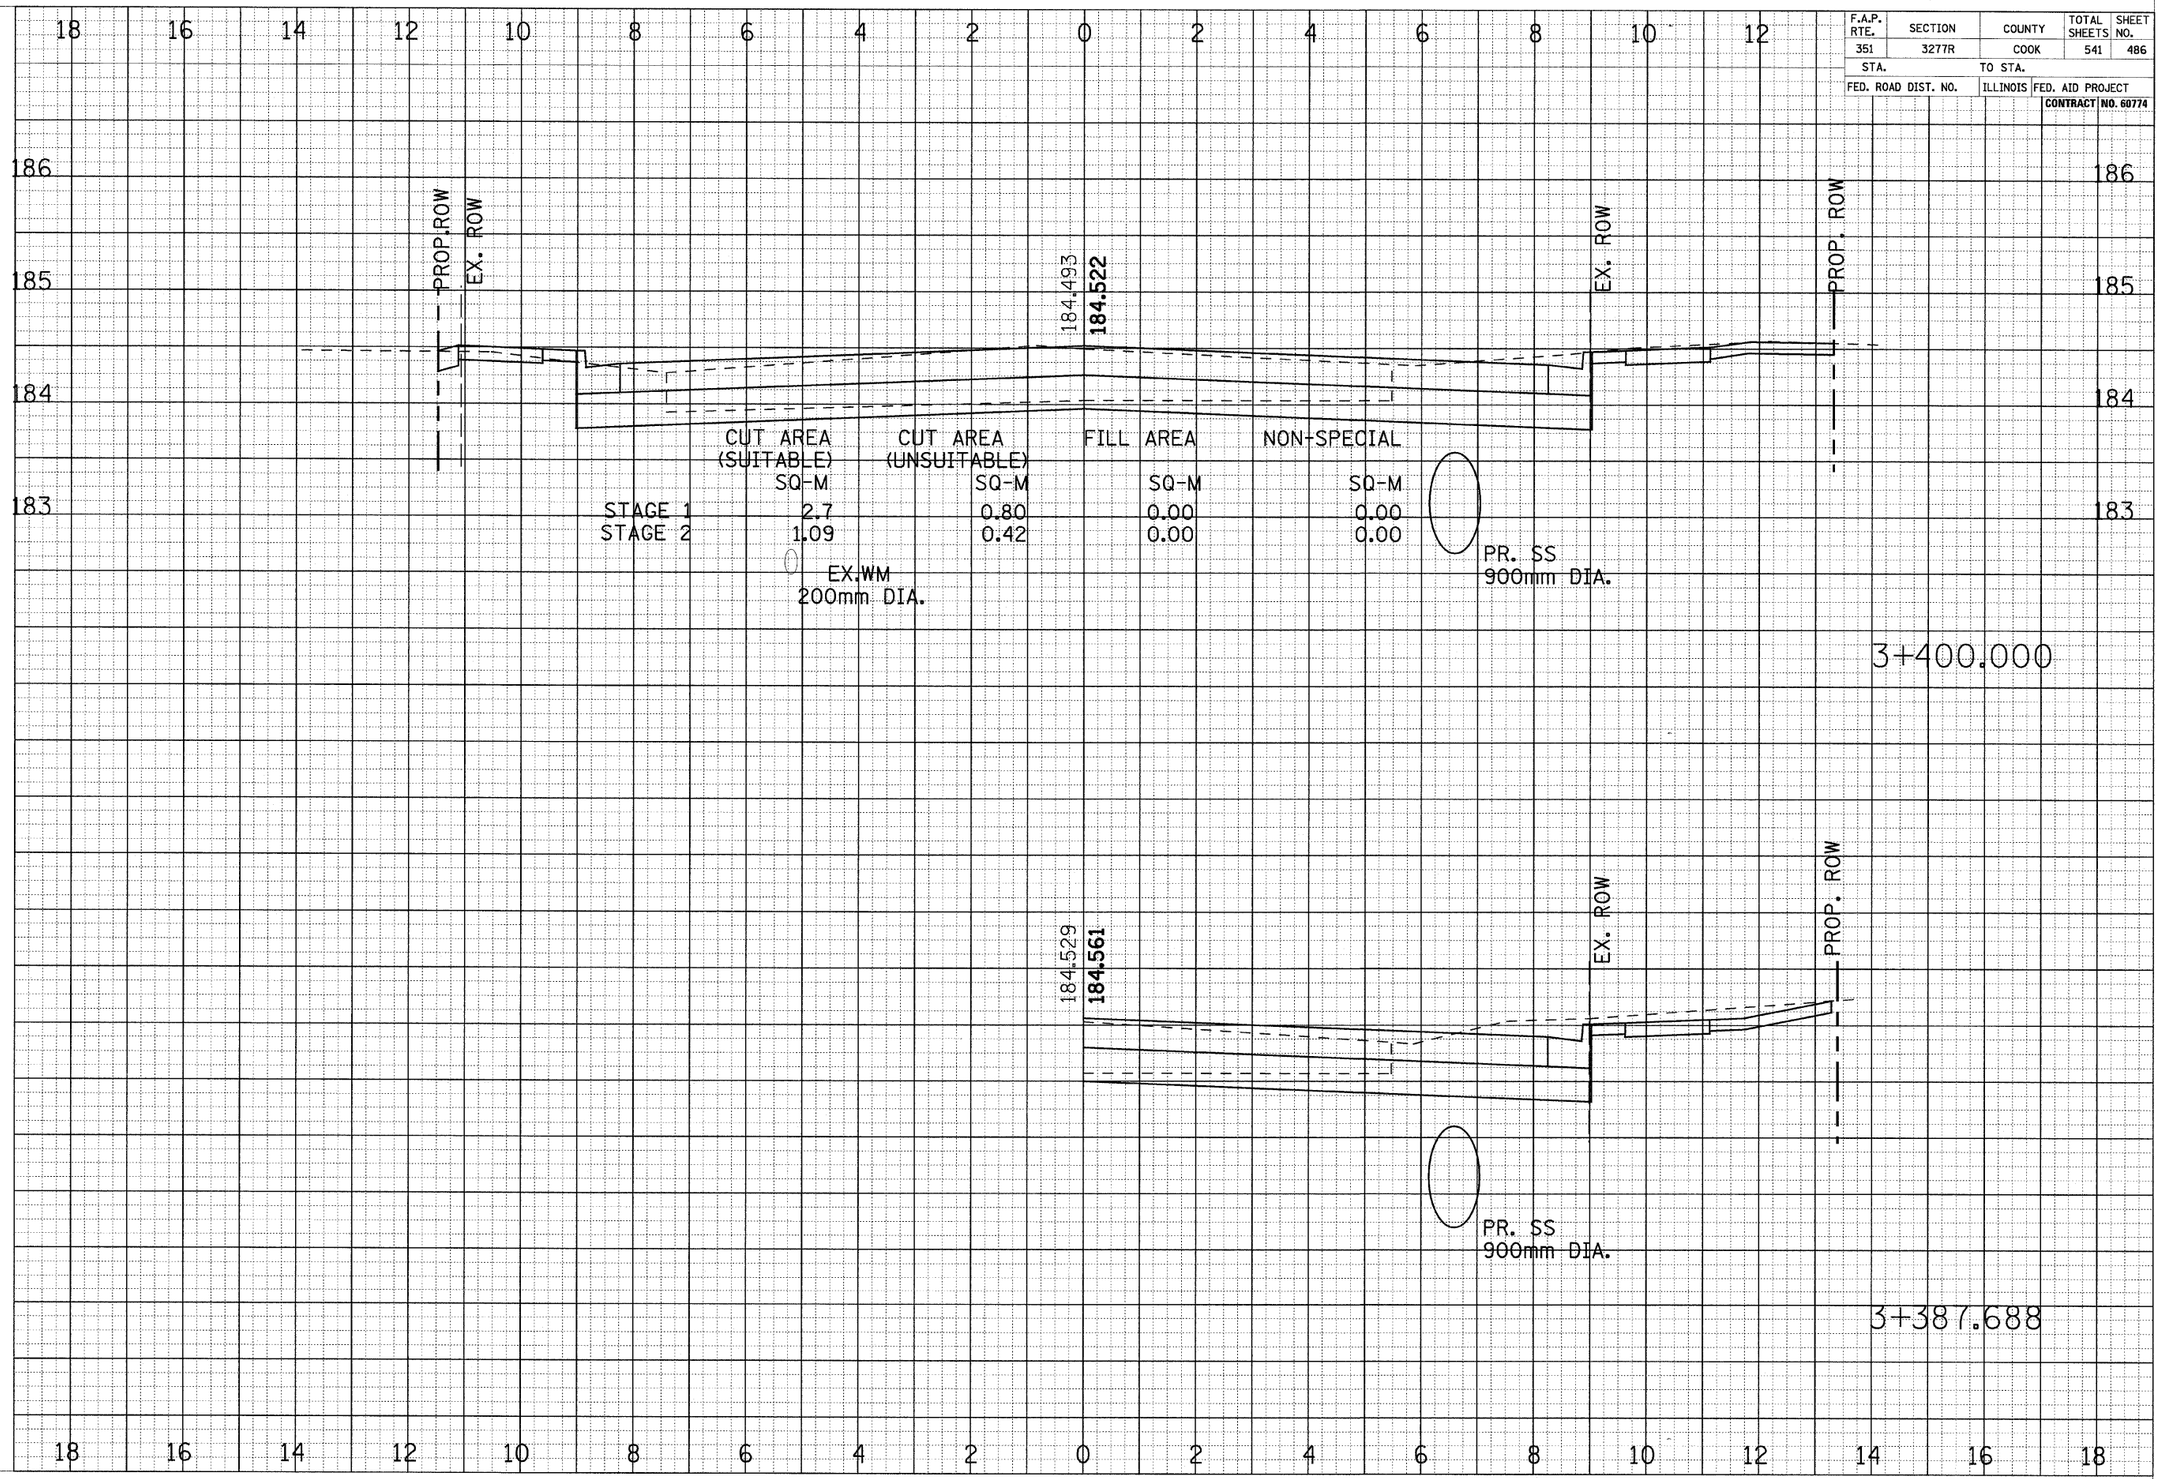

ORIGINAL SURVEY — NOTE BOOK NO. — SURVEYED — PLOTTED — TEMPLATE — AREAS — AREAS CHECKED — BY — DATE

CROSS SECTIONS - US ROUTE 6

F.A.P. RTE.	SECTION	COUNTY	TOTAL SHEETS	SHEET NO.
351	3277R	COOK	541	487
STA.		TO STA.		
FED. ROAD DIST. NO.		ILLINOIS	FED. AID PROJECT	
			CONTRACT	NO. 60774

FINAL SURVEY	BY	DATE
NO.	NOTE BOOK	

ORIGINAL SURVEY	BY	DATE
NO.	NOTE BOOK	

FINCH AVENUE

MATCH LINE

184.467

184.461

EX.WM
200mm DIA.

PR. SS
900mm DIA.

3+419.221

FINCH AVENUE

MATCH LINE

FINCH AVENUE

MATCH LINE

PR. SS
300mm DIA.

185
184
183


18 16 14 12 10 8 6 4 2 0 2 4 6 8 10 12 14 16 18

CROSS SECTIONS - US ROUTE 6

F.A.P. RTE.	SECTION	COUNTY	TOTAL SHEETS	SHEET NO.
351	3277R	COOK	541	488
STA.		TO STA.		
FED. ROAD DIST. NO.		ILLINOIS	FED. AID PROJECT	
			CONTRACT	NO. 60774

FINAL SURVEY	SURVEYED	BY	DATE
NOTE BOOK	PLOTTED		
NO.	TEMPLATE AREAS		
	AREAS CHECKED		

ORIGINAL SURVEY	SURVEYED	BY	DATE
NOTE BOOK	PLOTTED		
	TEMPLATE AREAS		
NO.	AREAS CHECKED		

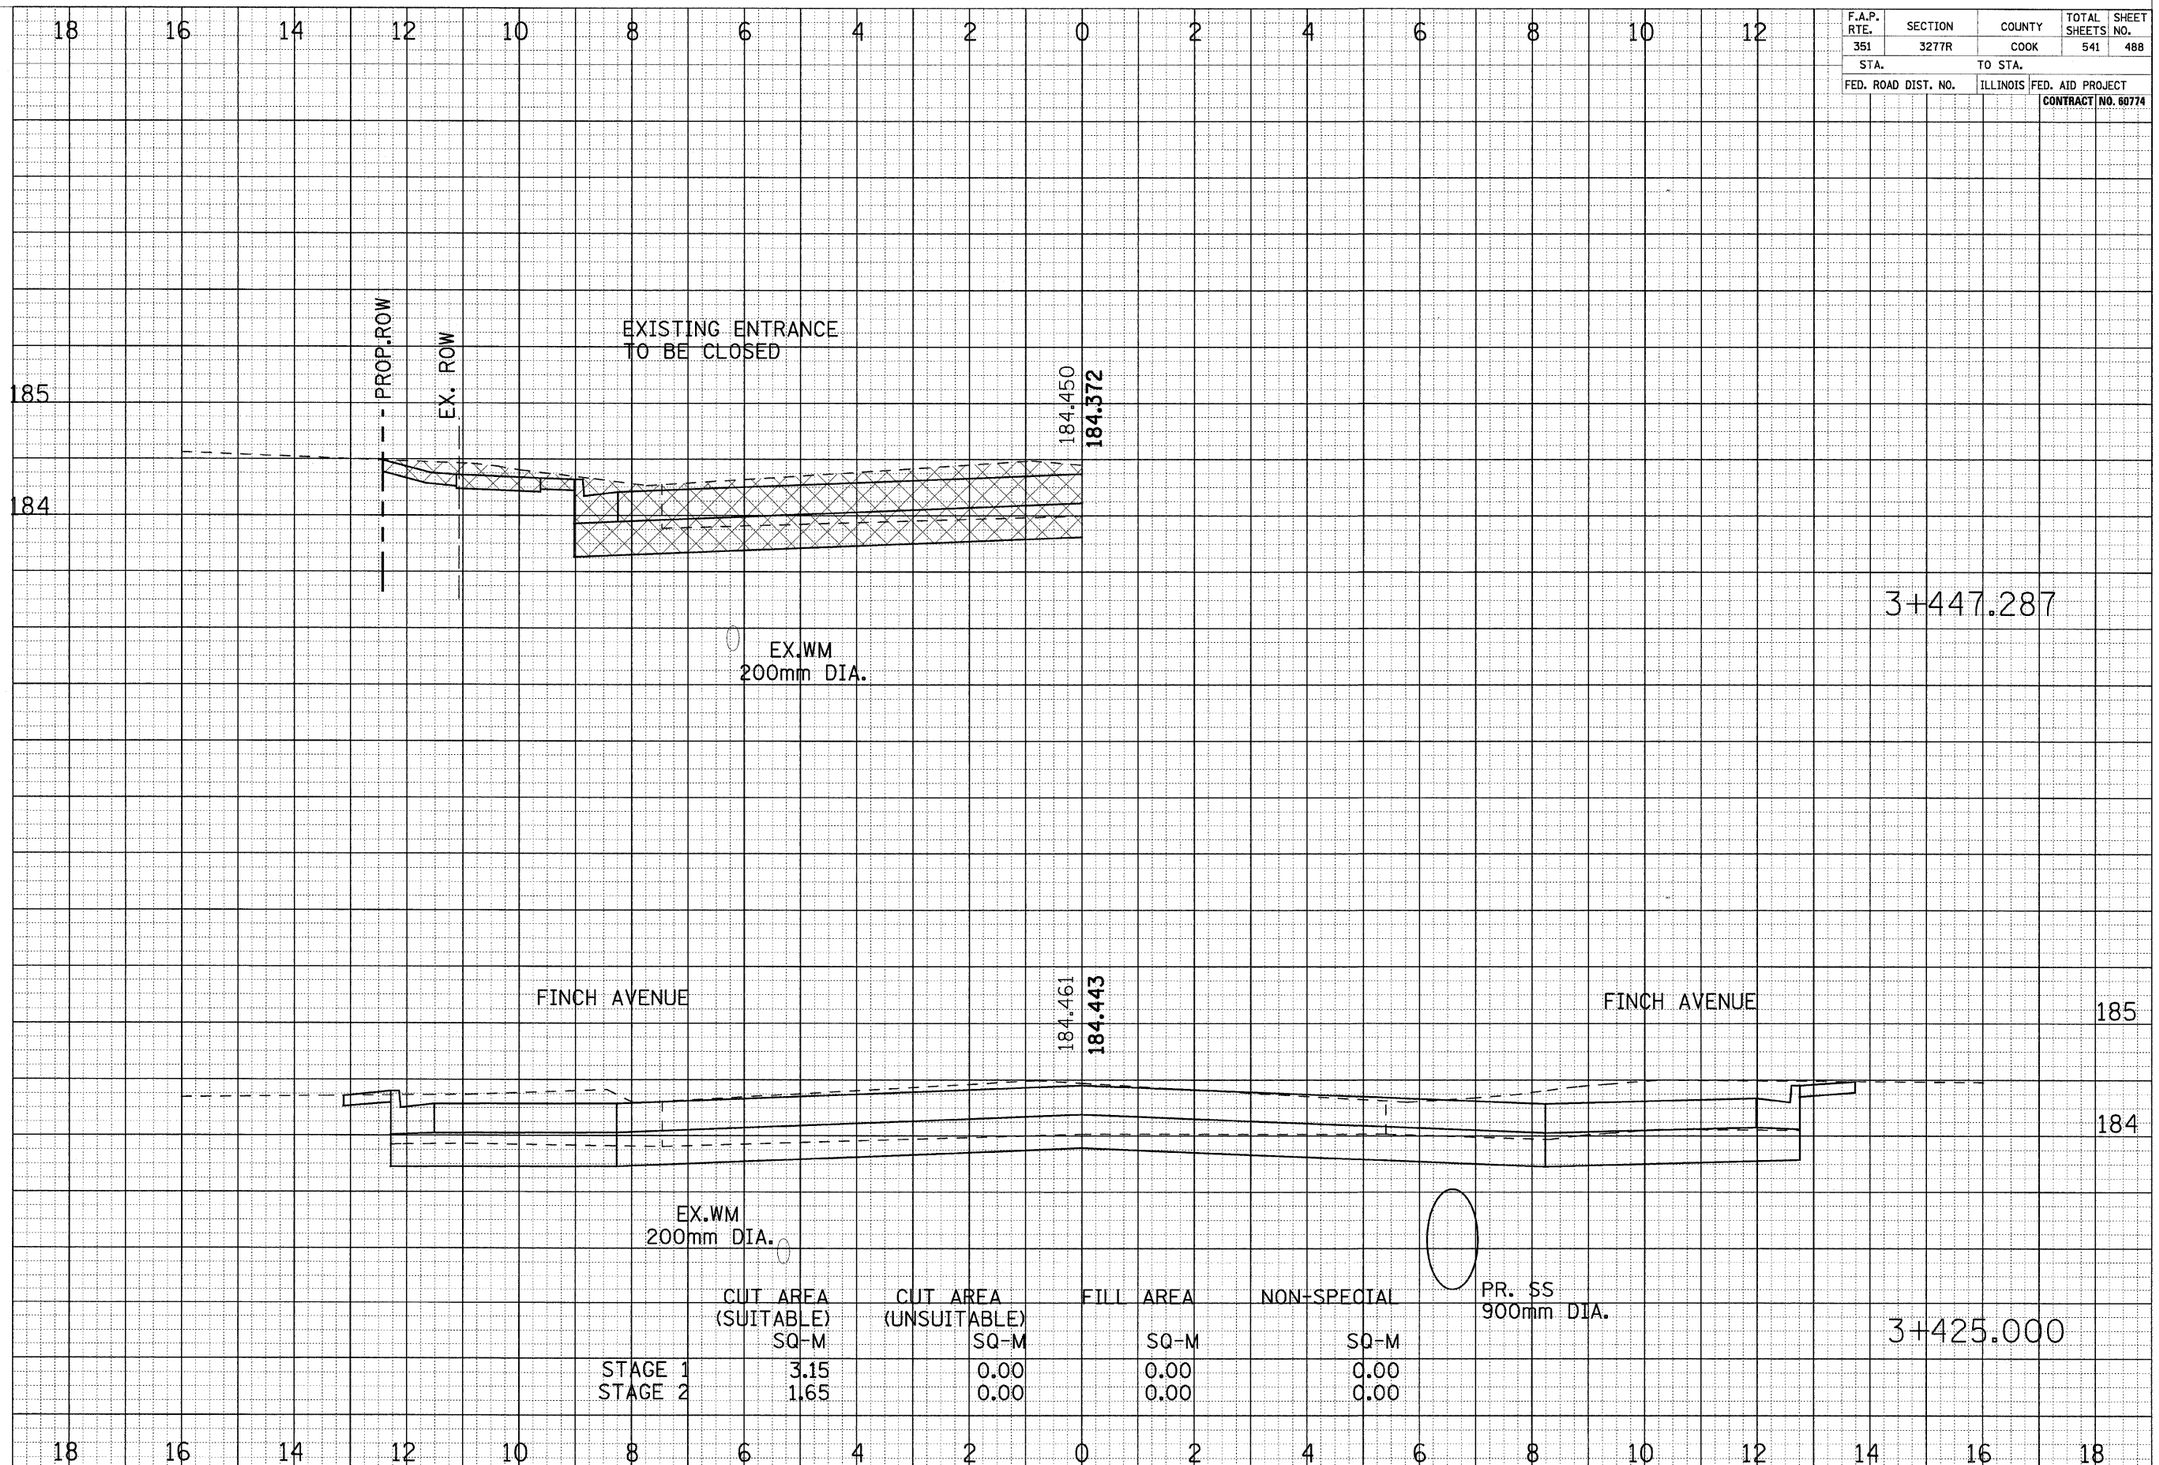


	CUT AREA (SUITABLE) SQ-M	CUT AREA (UNSUITABLE) SQ-M	FILL AREA SQ-M	NON-SPECIAL SQ-M
STAGE 1	3.15	0.00	0.00	0.00
STAGE 2	1.65	0.00	0.00	0.00

CROSS SECTIONS - US ROUTE 6

F.A.P. RTE.	SECTION	COUNTY	TOTAL SHEETS	SHEET NO.
351	3277R	COOK	541	489
STA.		TO STA.		
FED. ROAD DIST. NO.		ILLINOIS	FED. AID PROJECT	
			CONTRACT	NO. 60774

FINAL SURVEY — NOTE BOOK — NO. — BY — DATE
SURVEYED — PLOTTED — TEMPLATE — AREAS — AREAS CHECKED

ORIGINAL SURVEY — NOTE BOOK — NO. — BY — DATE
SURVEYED — PLOTTED — TEMPLATE — AREAS — AREAS CHECKED

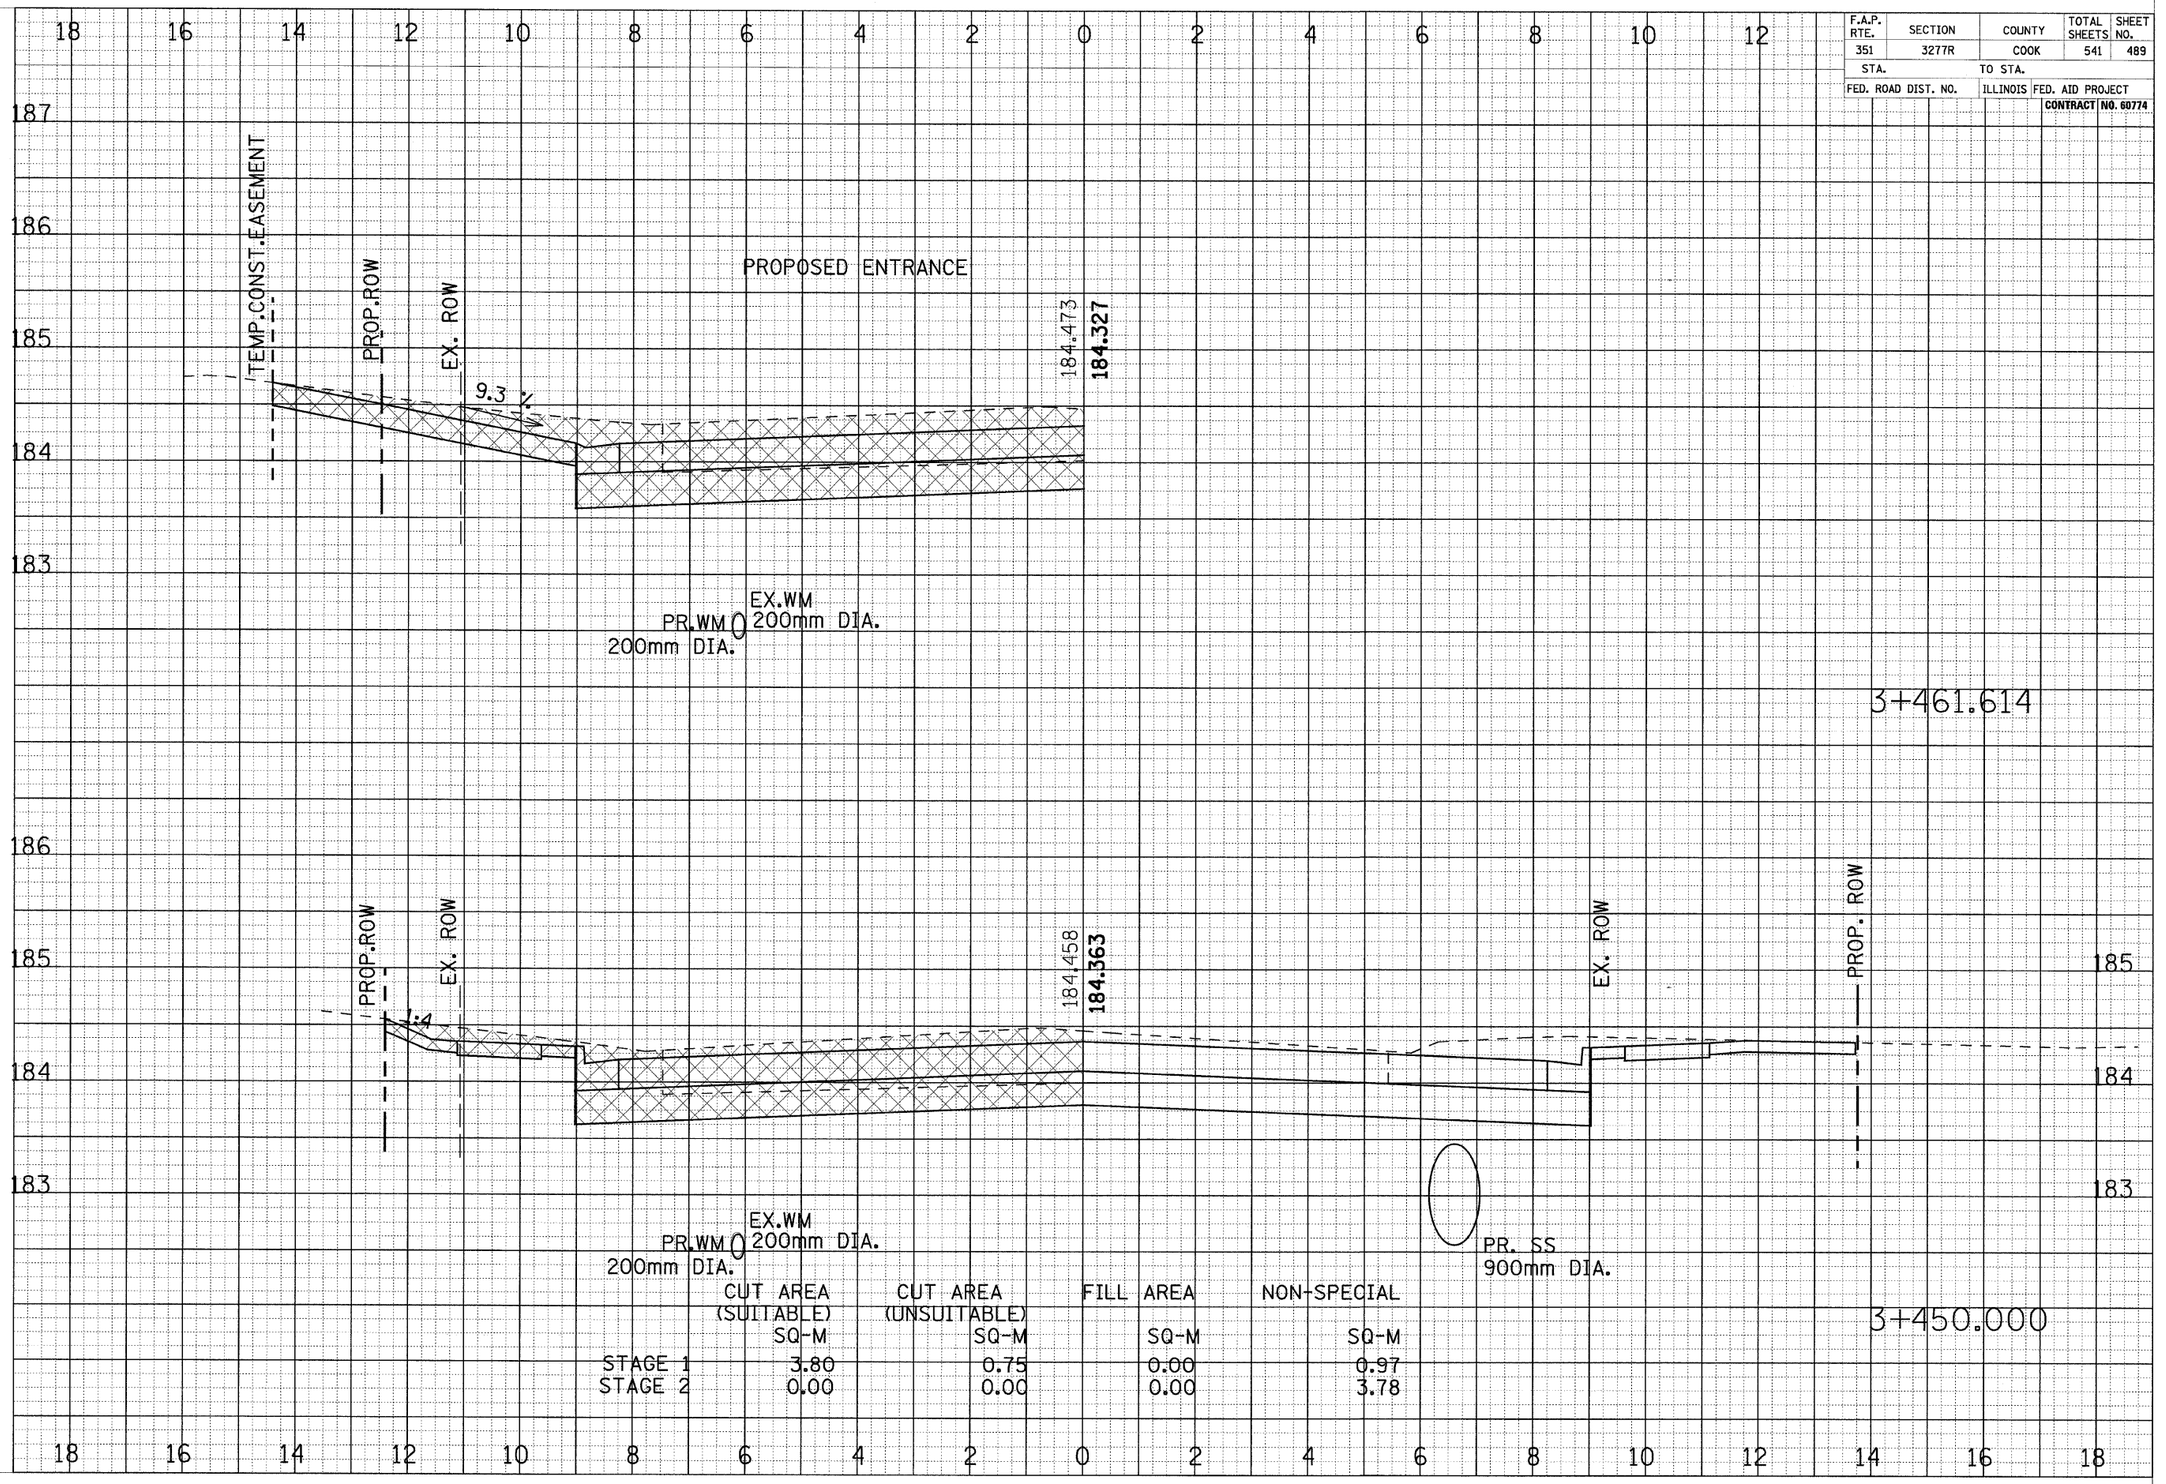


	CUT AREA (SUITABLE) SQ-M	CUT AREA (UNSUITABLE) SQ-M	FILL AREA SQ-M	NON-SPECIAL SQ-M
STAGE 1	3.80	0.75	0.00	0.97
STAGE 2	0.00	0.00	0.00	3.78

CROSS SECTIONS - US ROUTE 6

F.A.P. RTE.	SECTION	COUNTY	TOTAL SHEETS	SHEET NO.
351	3277R	COOK	541	490
STA.		TO STA.		
FED. ROAD DIST. NO.		ILLINOIS	FED. AID PROJECT	
			CONTRACT	NO. 60774

FINAL SURVEY NOTE BOOK NO. — SURVEYED, PLOTTED, TEMPLATE, AREAS, AREAS CHECKED — BY — DATE

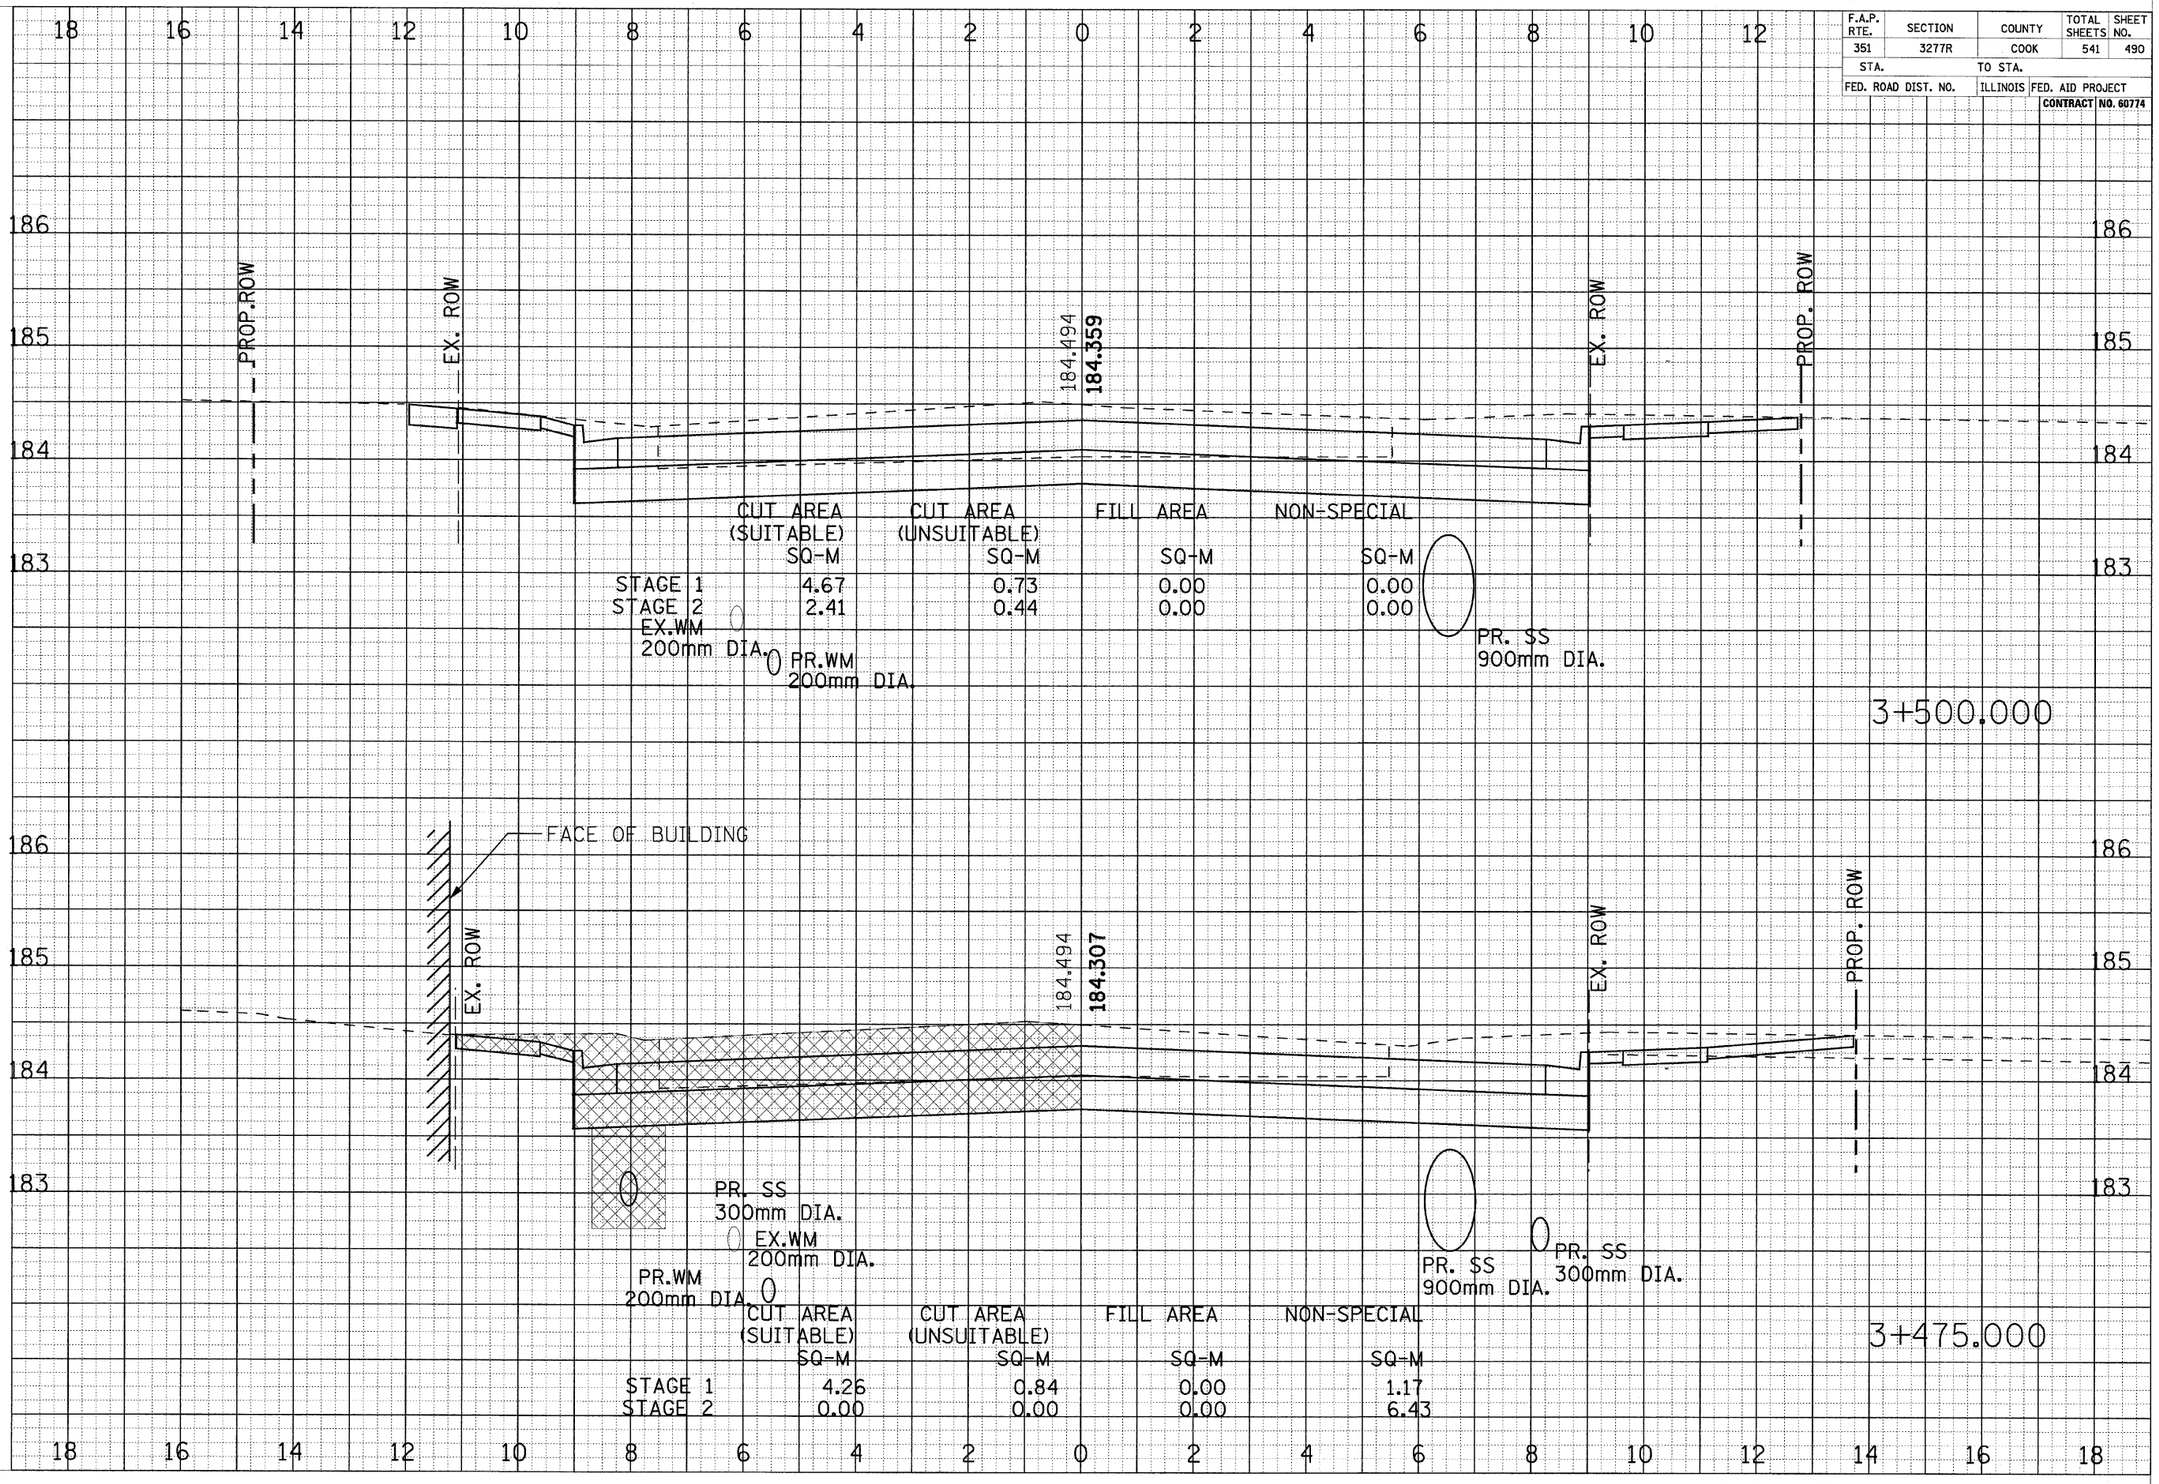


ORIGINAL SURVEY NOTE BOOK NO. — SURVEYED, PLOTTED, TEMPLATE, AREAS, AREAS CHECKED — BY — DATE

CROSS SECTIONS - US ROUTE 6

F.A.P. RTE.	SECTION	COUNTY	TOTAL SHEETS	SHEET NO.
351	3277R	COOK	541	491
STA.		TO STA.		
FED. ROAD DIST. NO.	ILLINOIS	FED. AID PROJECT		
		CONTRACT NO. 60774		

FINAL SURVEY	BY	DATE
NOTE BOOK	SURVEYED	
NO.	PLOTTED	
	TEMPLATE	
	AREAS	
	AREAS CHECKED	

ORIGINAL SURVEY	BY	DATE
NOTE BOOK	SURVEYED	
NO.	PLOTTED	
	TEMPLATE	
	AREAS	
	AREAS CHECKED	

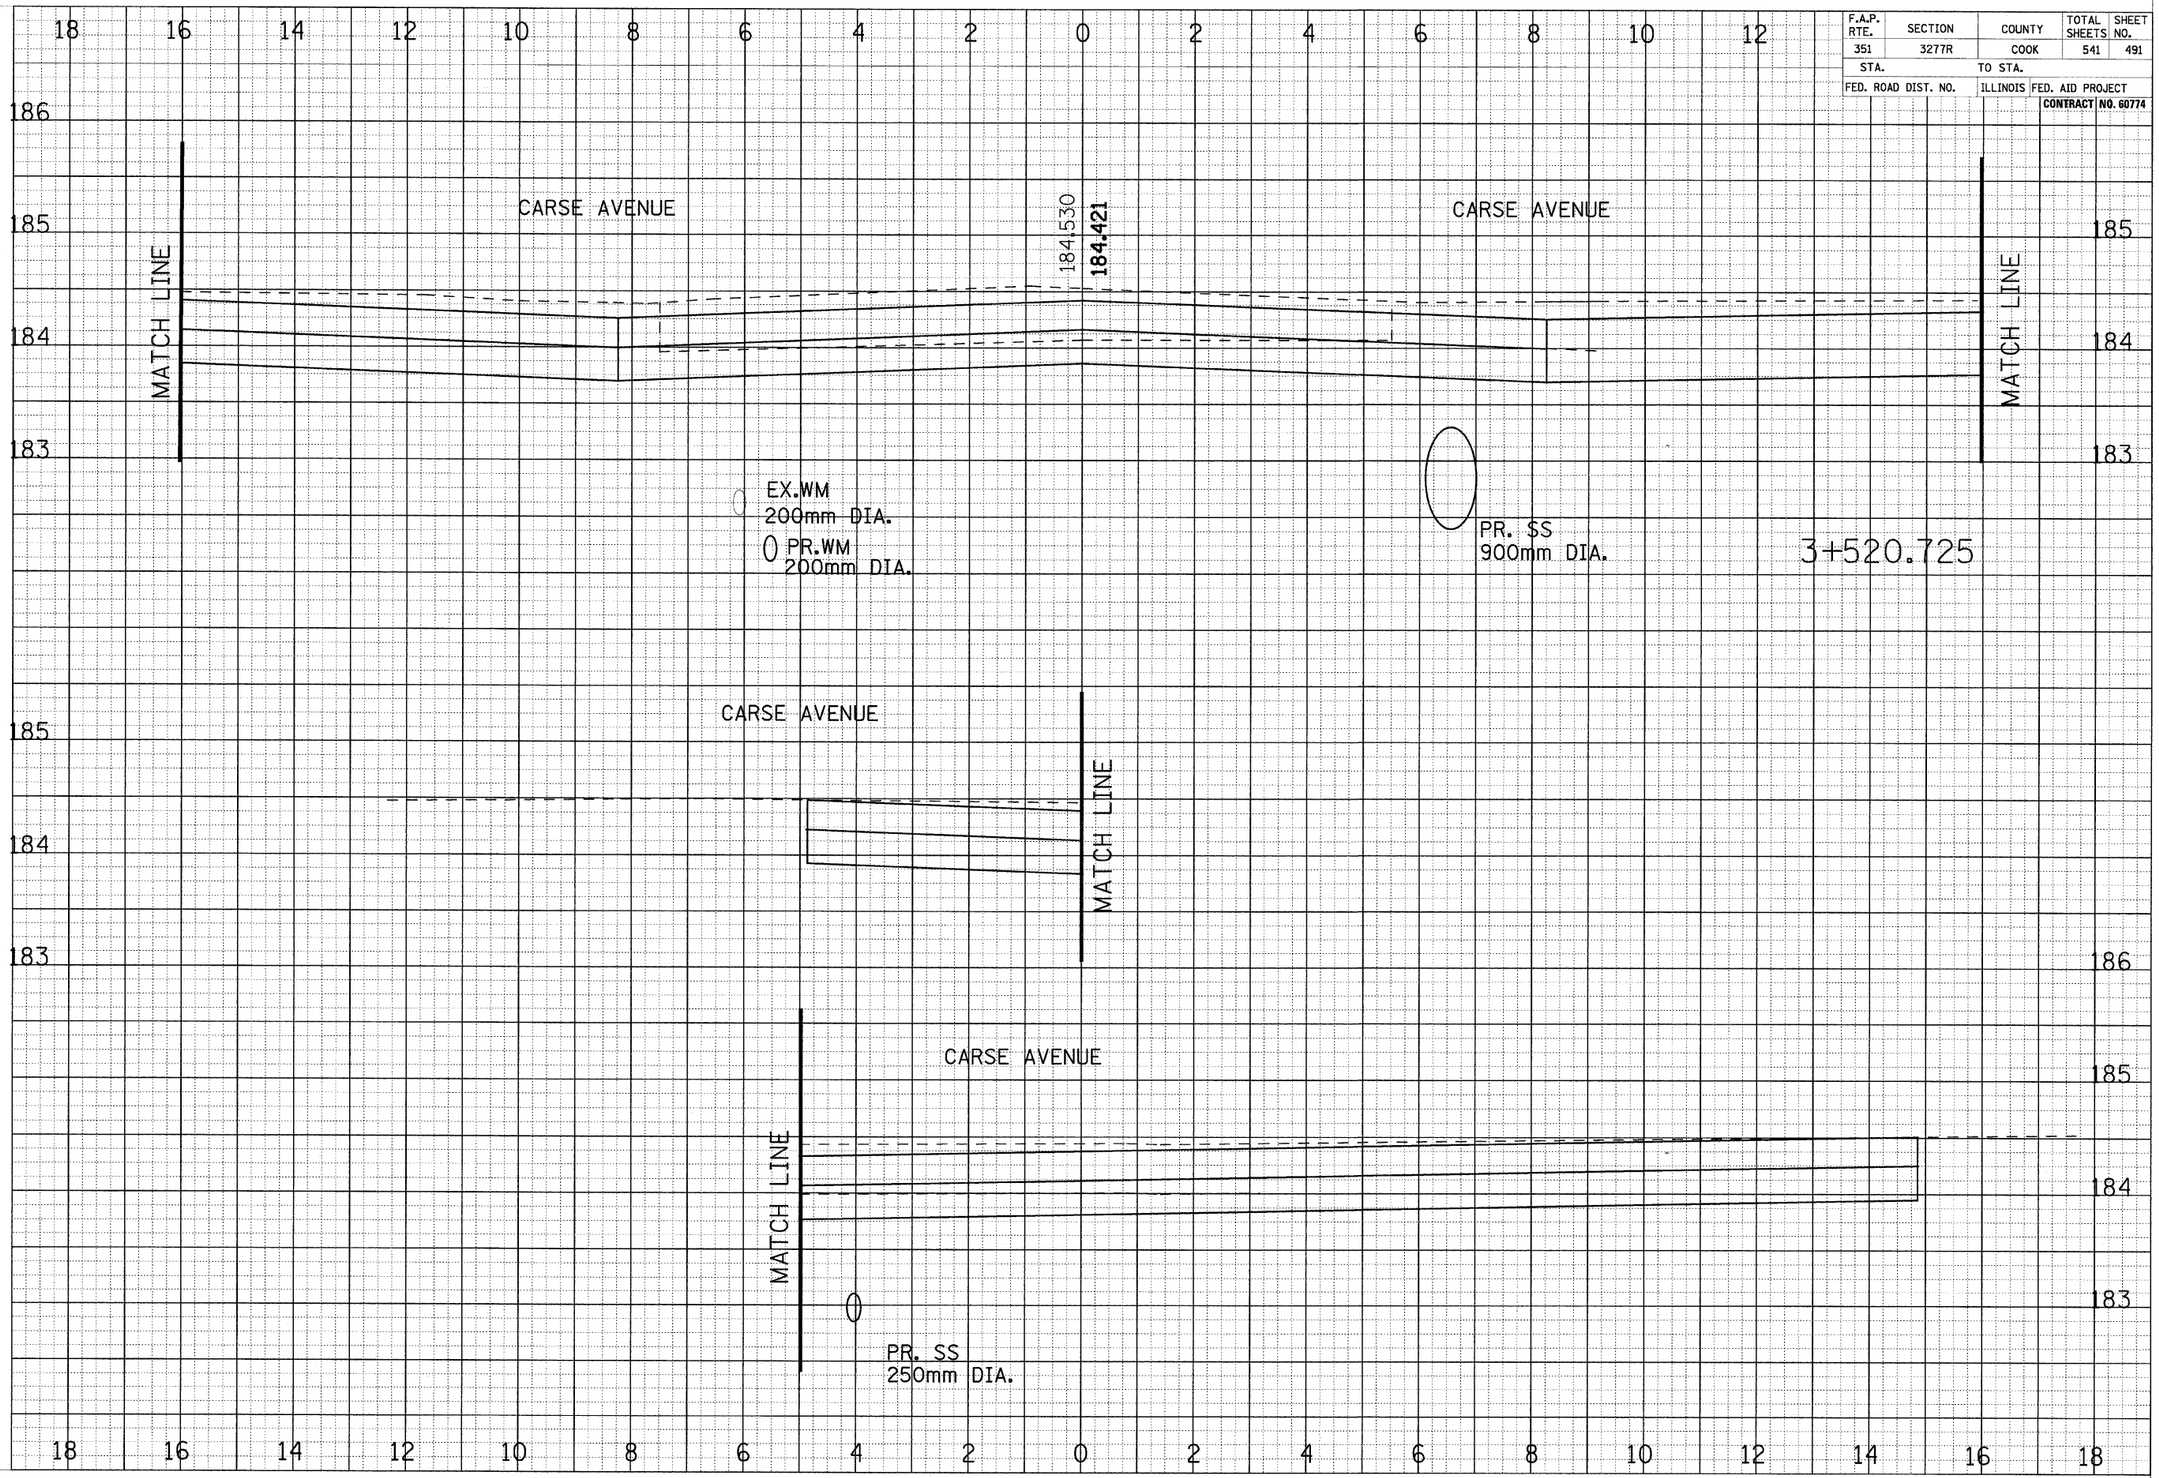


CROSS SECTIONS - US ROUTE 6

F.A.P. RTE.	SECTION	COUNTY	TOTAL SHEETS	SHEET NO.
351	3277R	COOK	541	492
STA.		TO STA.		
FED. ROAD DIST. NO.		ILLINOIS	FED. AID PROJECT	
			CONTRACT NO. 60774	

FINAL SURVEY — NOTE BOOK — NO. — SURVEYED — PLOTTED — TEMPLATE — AREAS — AREAS CHECKED — BY — DATE


ORIGINAL SURVEY — NOTE BOOK — NO. — SURVEYED — PLOTTED — TEMPLATE — AREAS — AREAS CHECKED — BY — DATE

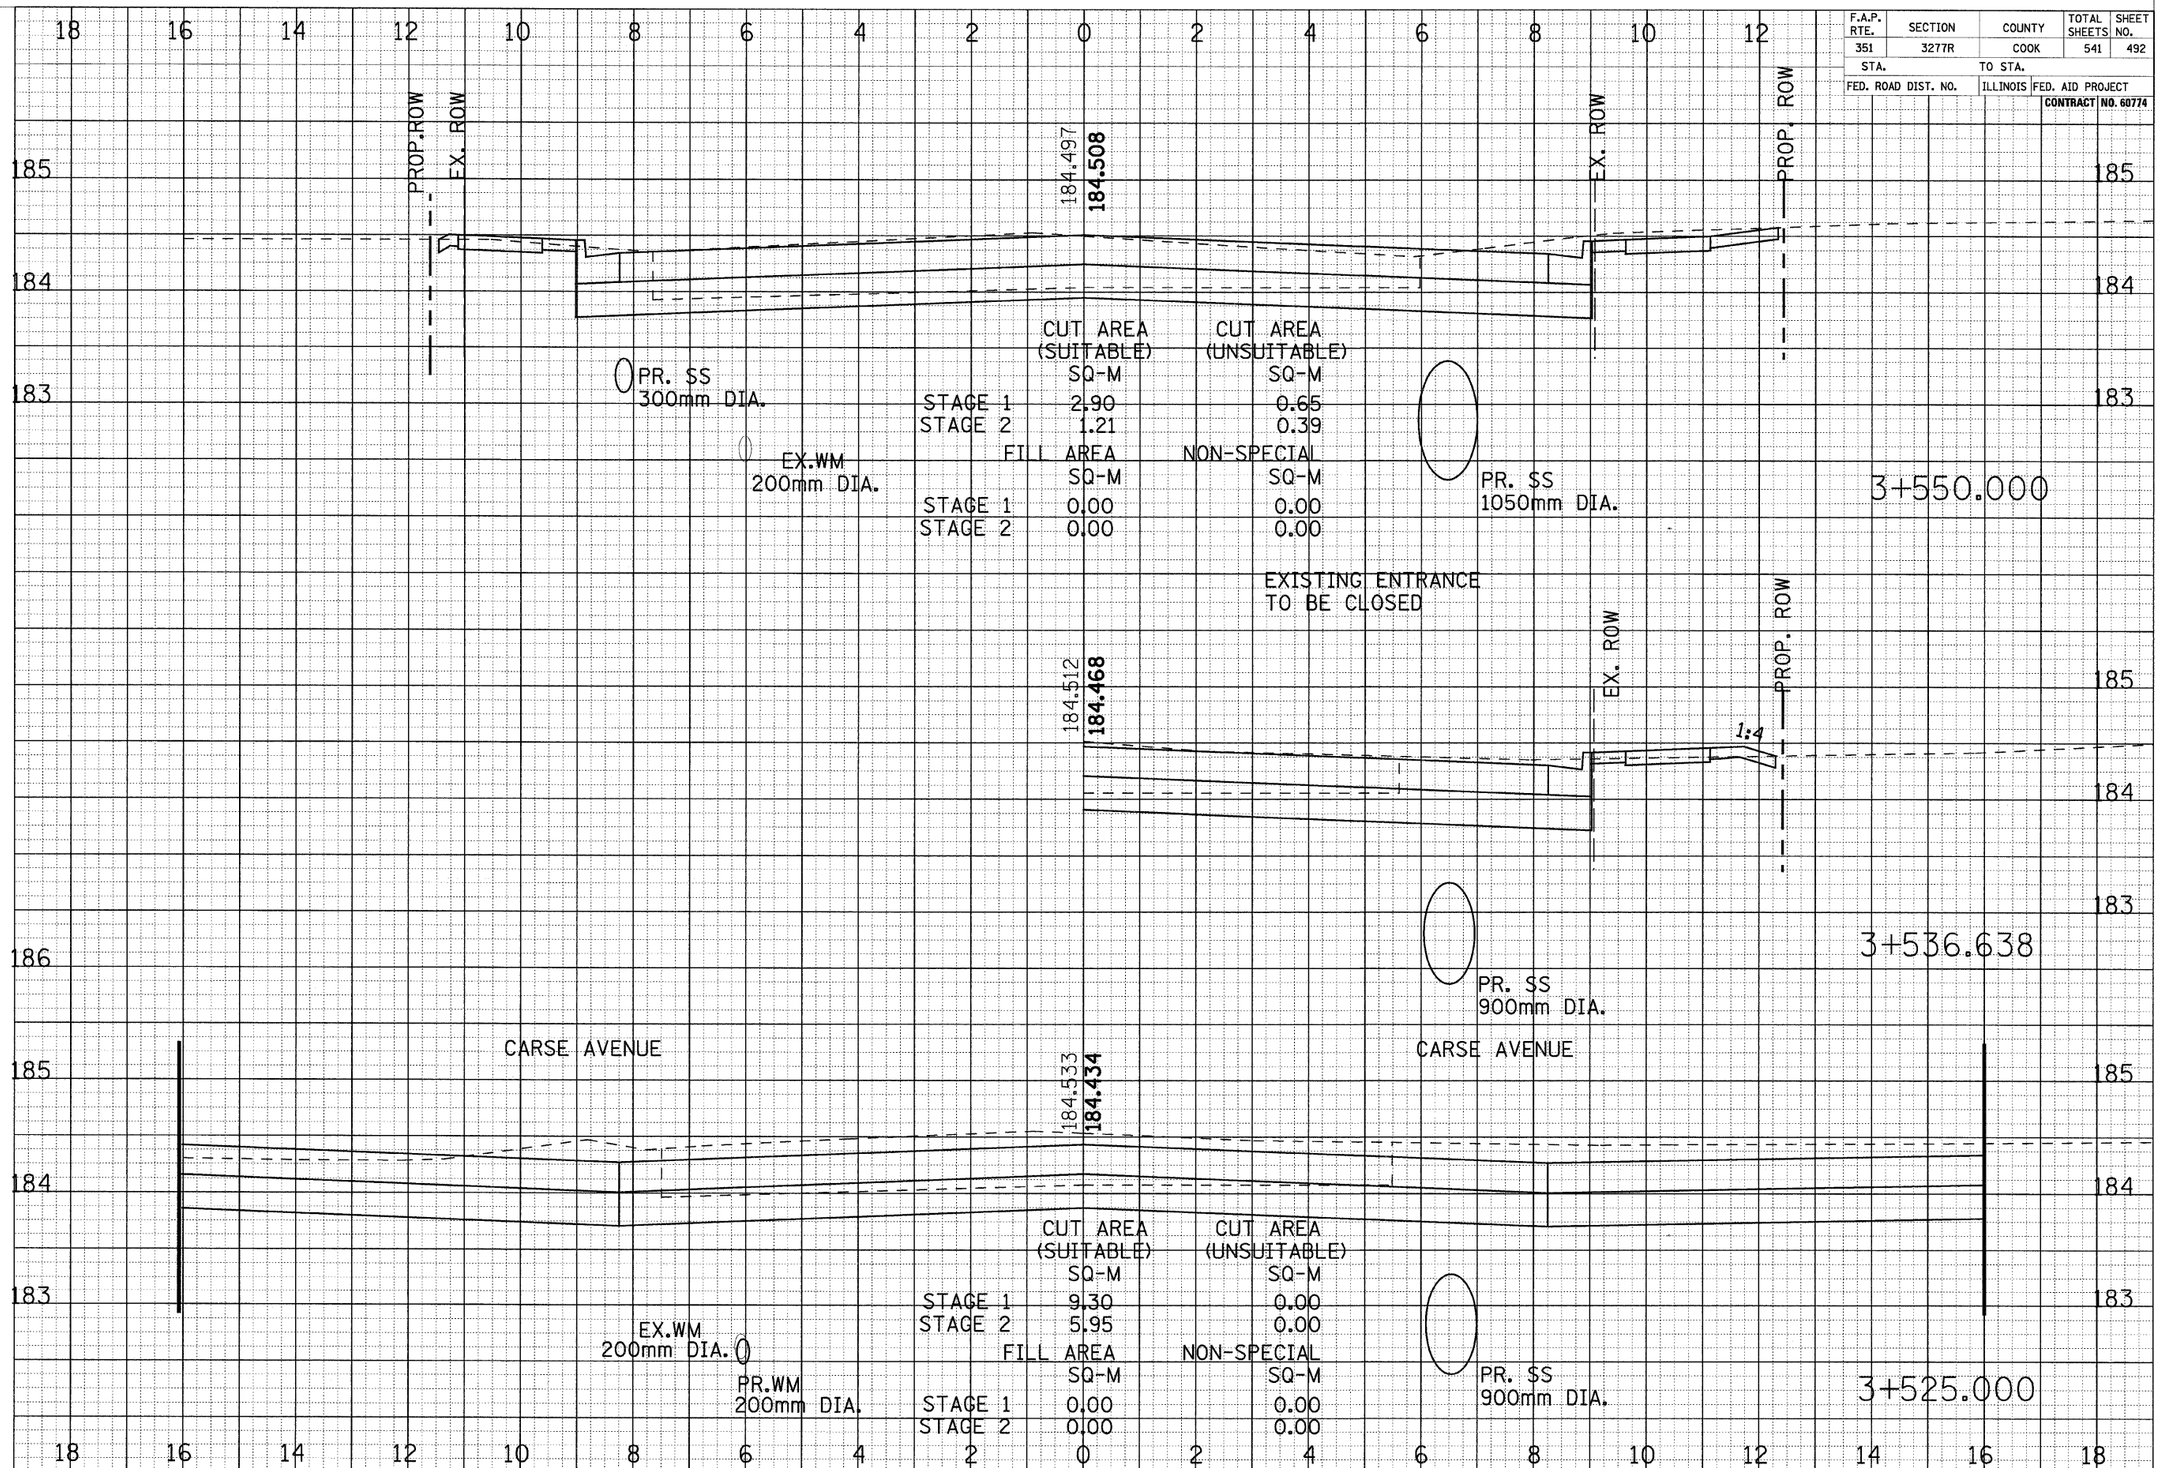

CROSS SECTIONS - US ROUTE 6

F.A.P. RTE.	SECTION	COUNTY	TOTAL SHEETS	SHEET NO.
351	3277R	COOK	541	493
STA.		TO STA.		
FED. ROAD DIST. NO.		ILLINOIS	FED. AID PROJECT	
			CONTRACT	NO. 60774


FINAL SURVEY	ORIGINAL SURVEY	BY	DATE
NOTE BOOK	NOTE BOOK	SURVEYED	
NO.	NO.	PLOTTED	
		TEMPLATE	
		AREAS	
		AREAS CHECKED	

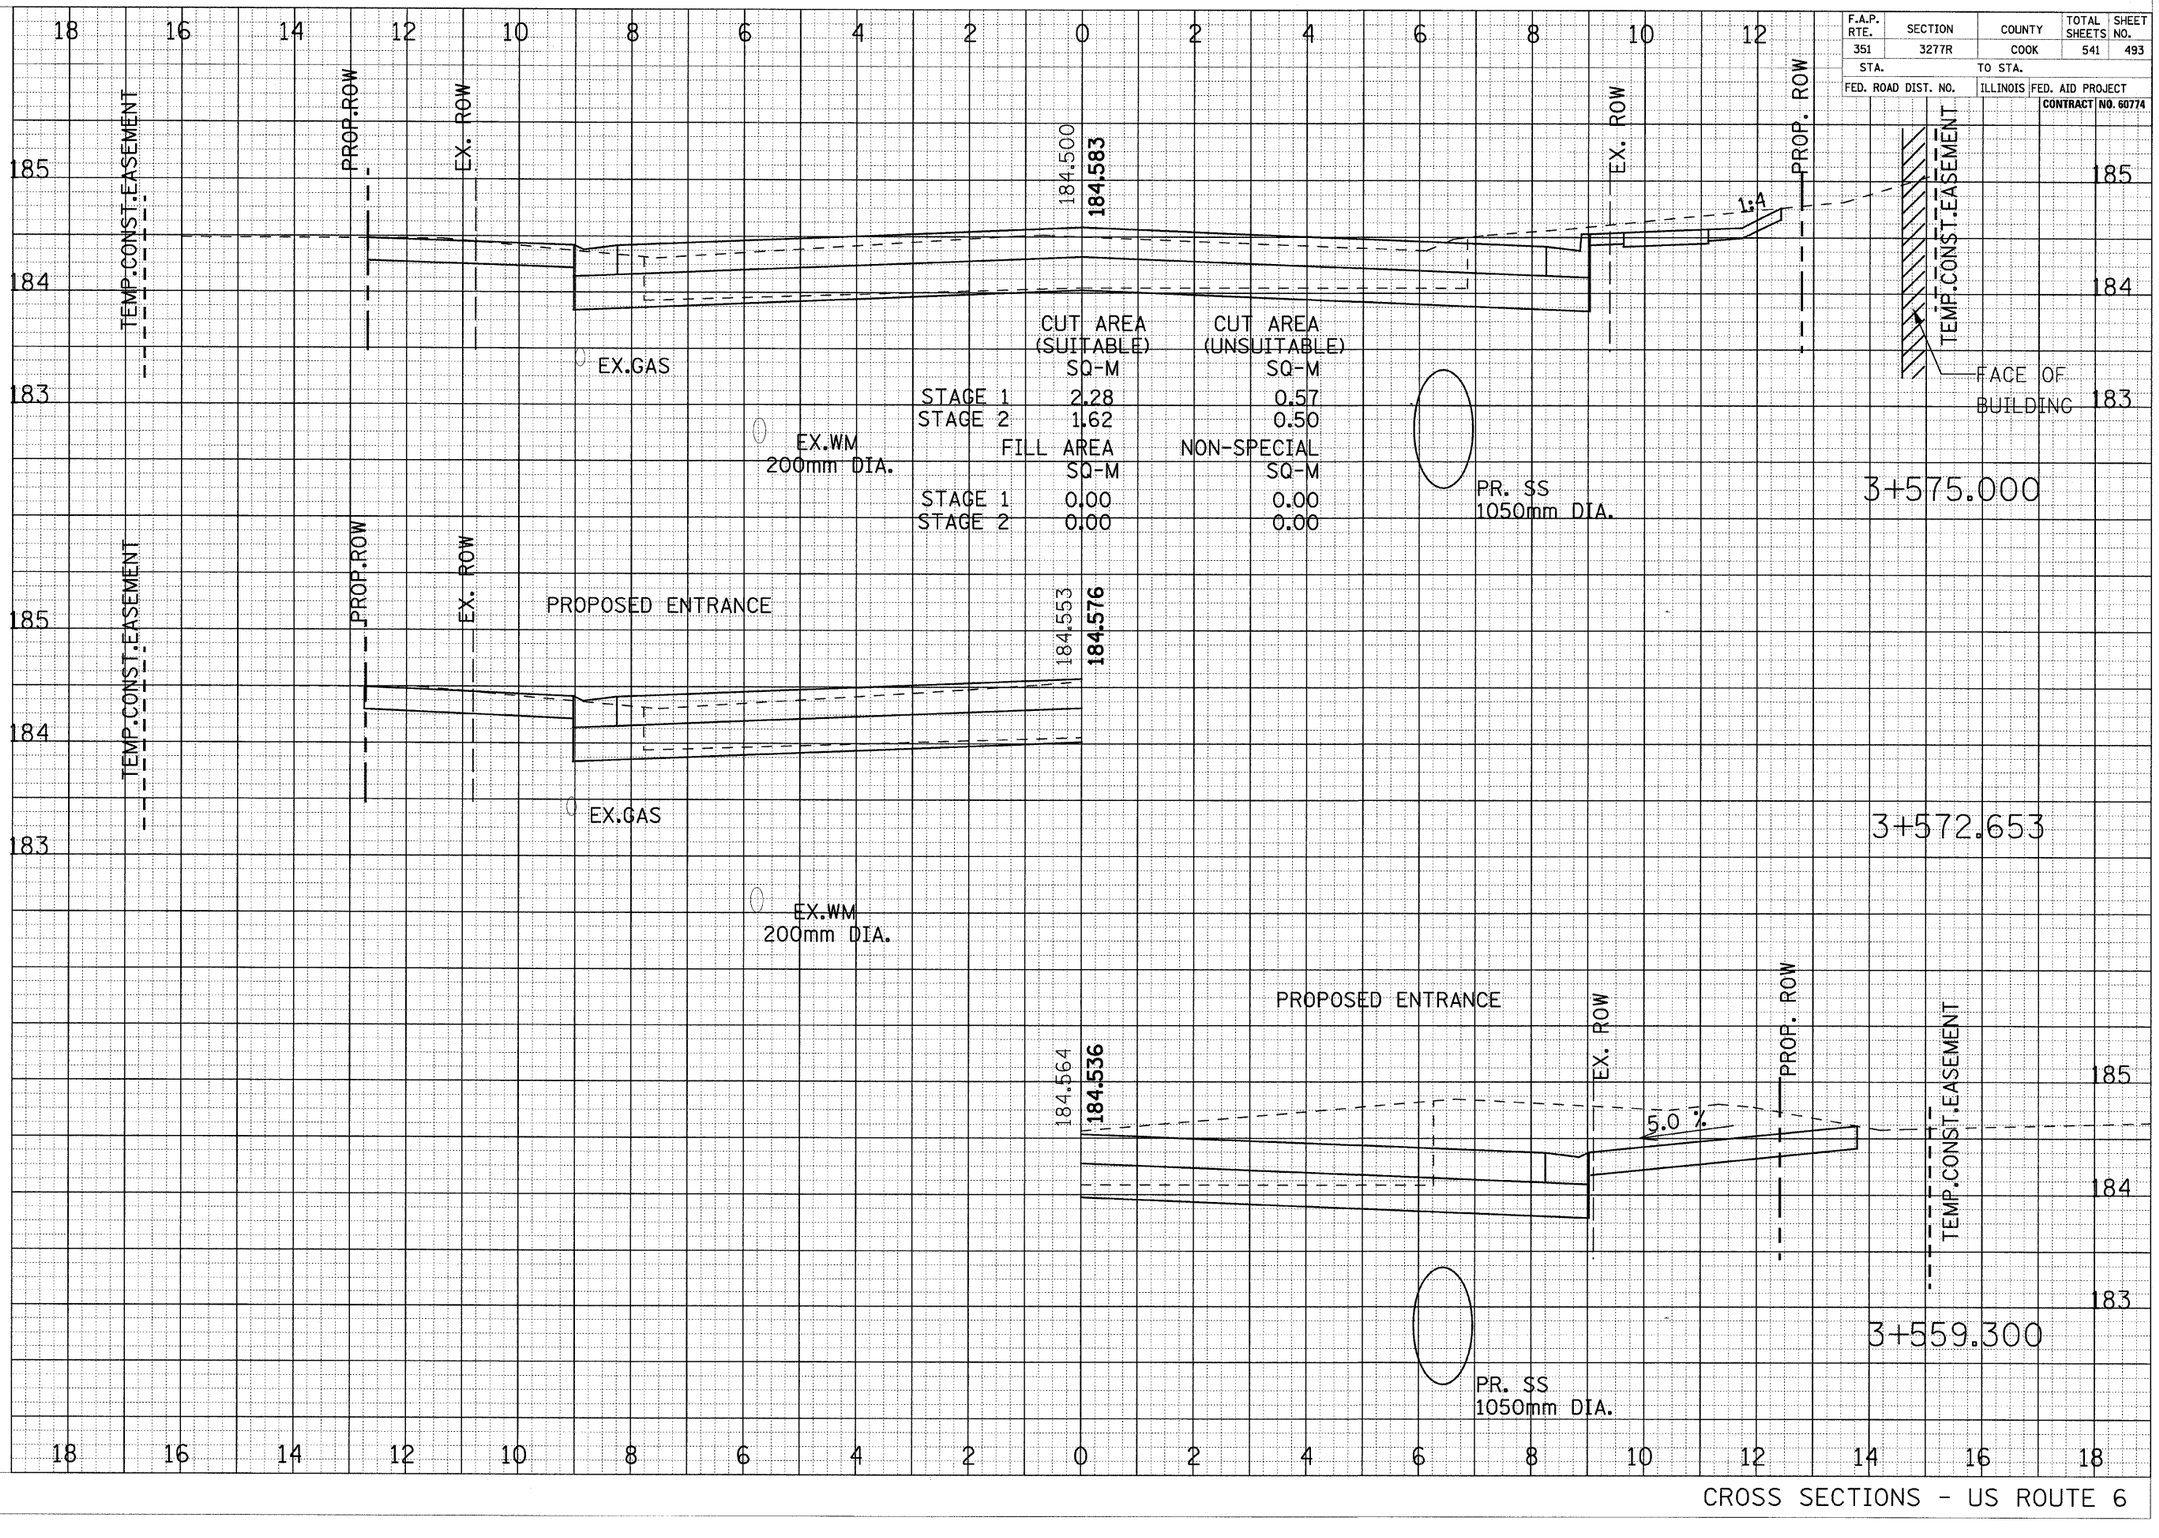

CROSS SECTIONS - US ROUTE 6

F.A.P. RTE.	SECTION	COUNTY	TOTAL SHEETS	SHEET NO.
351	3277R	COOK	541	494
STA.		TO STA.		
FED. ROAD DIST. NO.		ILLINOIS	FED. AID PROJECT	
			CONTRACT NO. 60774	

FINAL SURVEY | NOTE BOOK | NO. | SURVEYED | PLOTTED | TEMPLATE | AREAS | AREAS CHECKED | BY | DATE

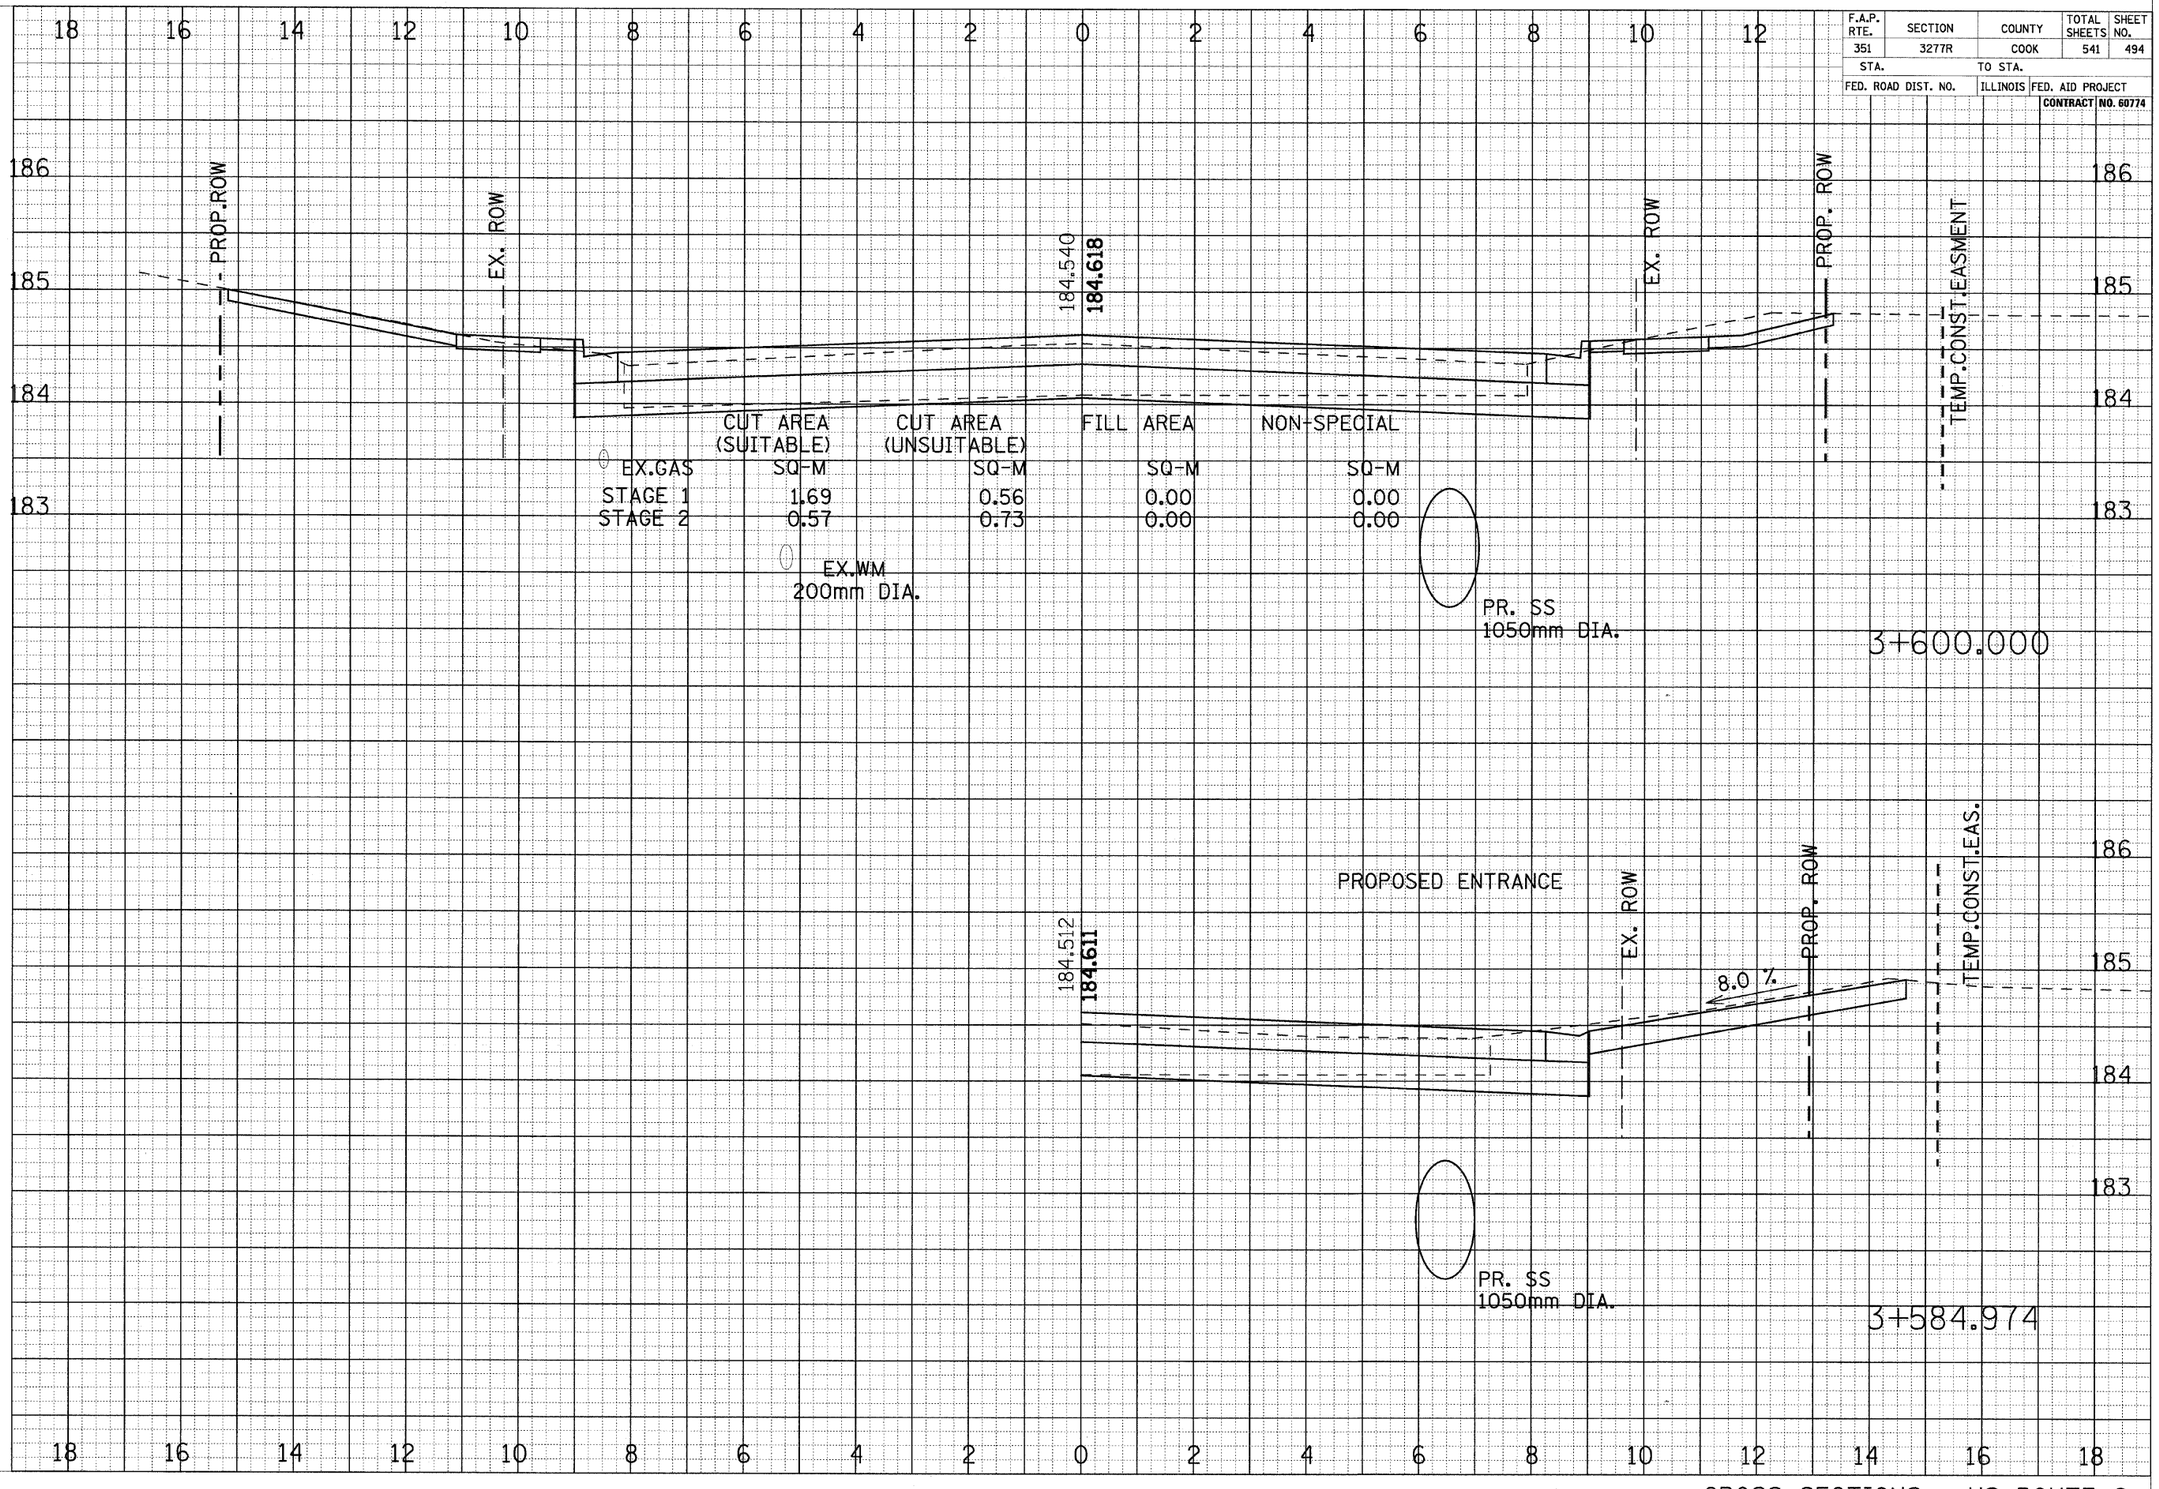

ORIGINAL SURVEY | NOTE BOOK | NO. | SURVEYED | PLOTTED | TEMPLATE | AREAS | AREAS CHECKED | BY | DATE

CROSS SECTIONS - US ROUTE 6

F.A.P. RTE.	SECTION	COUNTY	TOTAL SHEETS	SHEET NO.
351	3277R	COOK	541	495
STA.		TO STA.		
FED. ROAD DIST. NO.		ILLINOIS	FED. AID PROJECT	
			CONTRACT	NO. 60774

FINAL SURVEY	BY	DATE
SURVEYED		
PLOTTED		
NOTE BOOK	TEMPLATE AREAS	
NO.	AREAS CHECKED	

ORIGINAL SURVEY	BY	DATE
SURVEYED		
PLOTTED		
NOTE BOOK	TEMPLATE AREAS	
NO.	AREAS CHECKED	

WOODBRIDGE AVENUE

MATCH LINE

184.528

184.544

EX.GAS

EX.WM
200mm DIA.

PR. SS
1050mm DIA.

3+622.782

WOODBRIDGE AVENUE

MATCH LINE

WOODBRIDGE AVENUE

MATCH LINE


18 16 14 12 10 8 6 4 2 0 2 4 6 8 10 12 14 16 18

185 184 183

CROSS SECTIONS - US ROUTE 6

F.A.P. RTE.	SECTION	COUNTY	TOTAL SHEETS	SHEET NO.
351	3277R	COOK	541	496
STA.		TO STA.		
FED. ROAD DIST. NO.		ILLINOIS	FED. AID PROJECT	
			CONTRACT NO. 60774	

FINAL SURVEY	SURVEYED	BY	DATE
NOTE BOOK	PLOTTED		
NO.	TEMPLATE		
	AREAS		
	AREAS CHECKED		

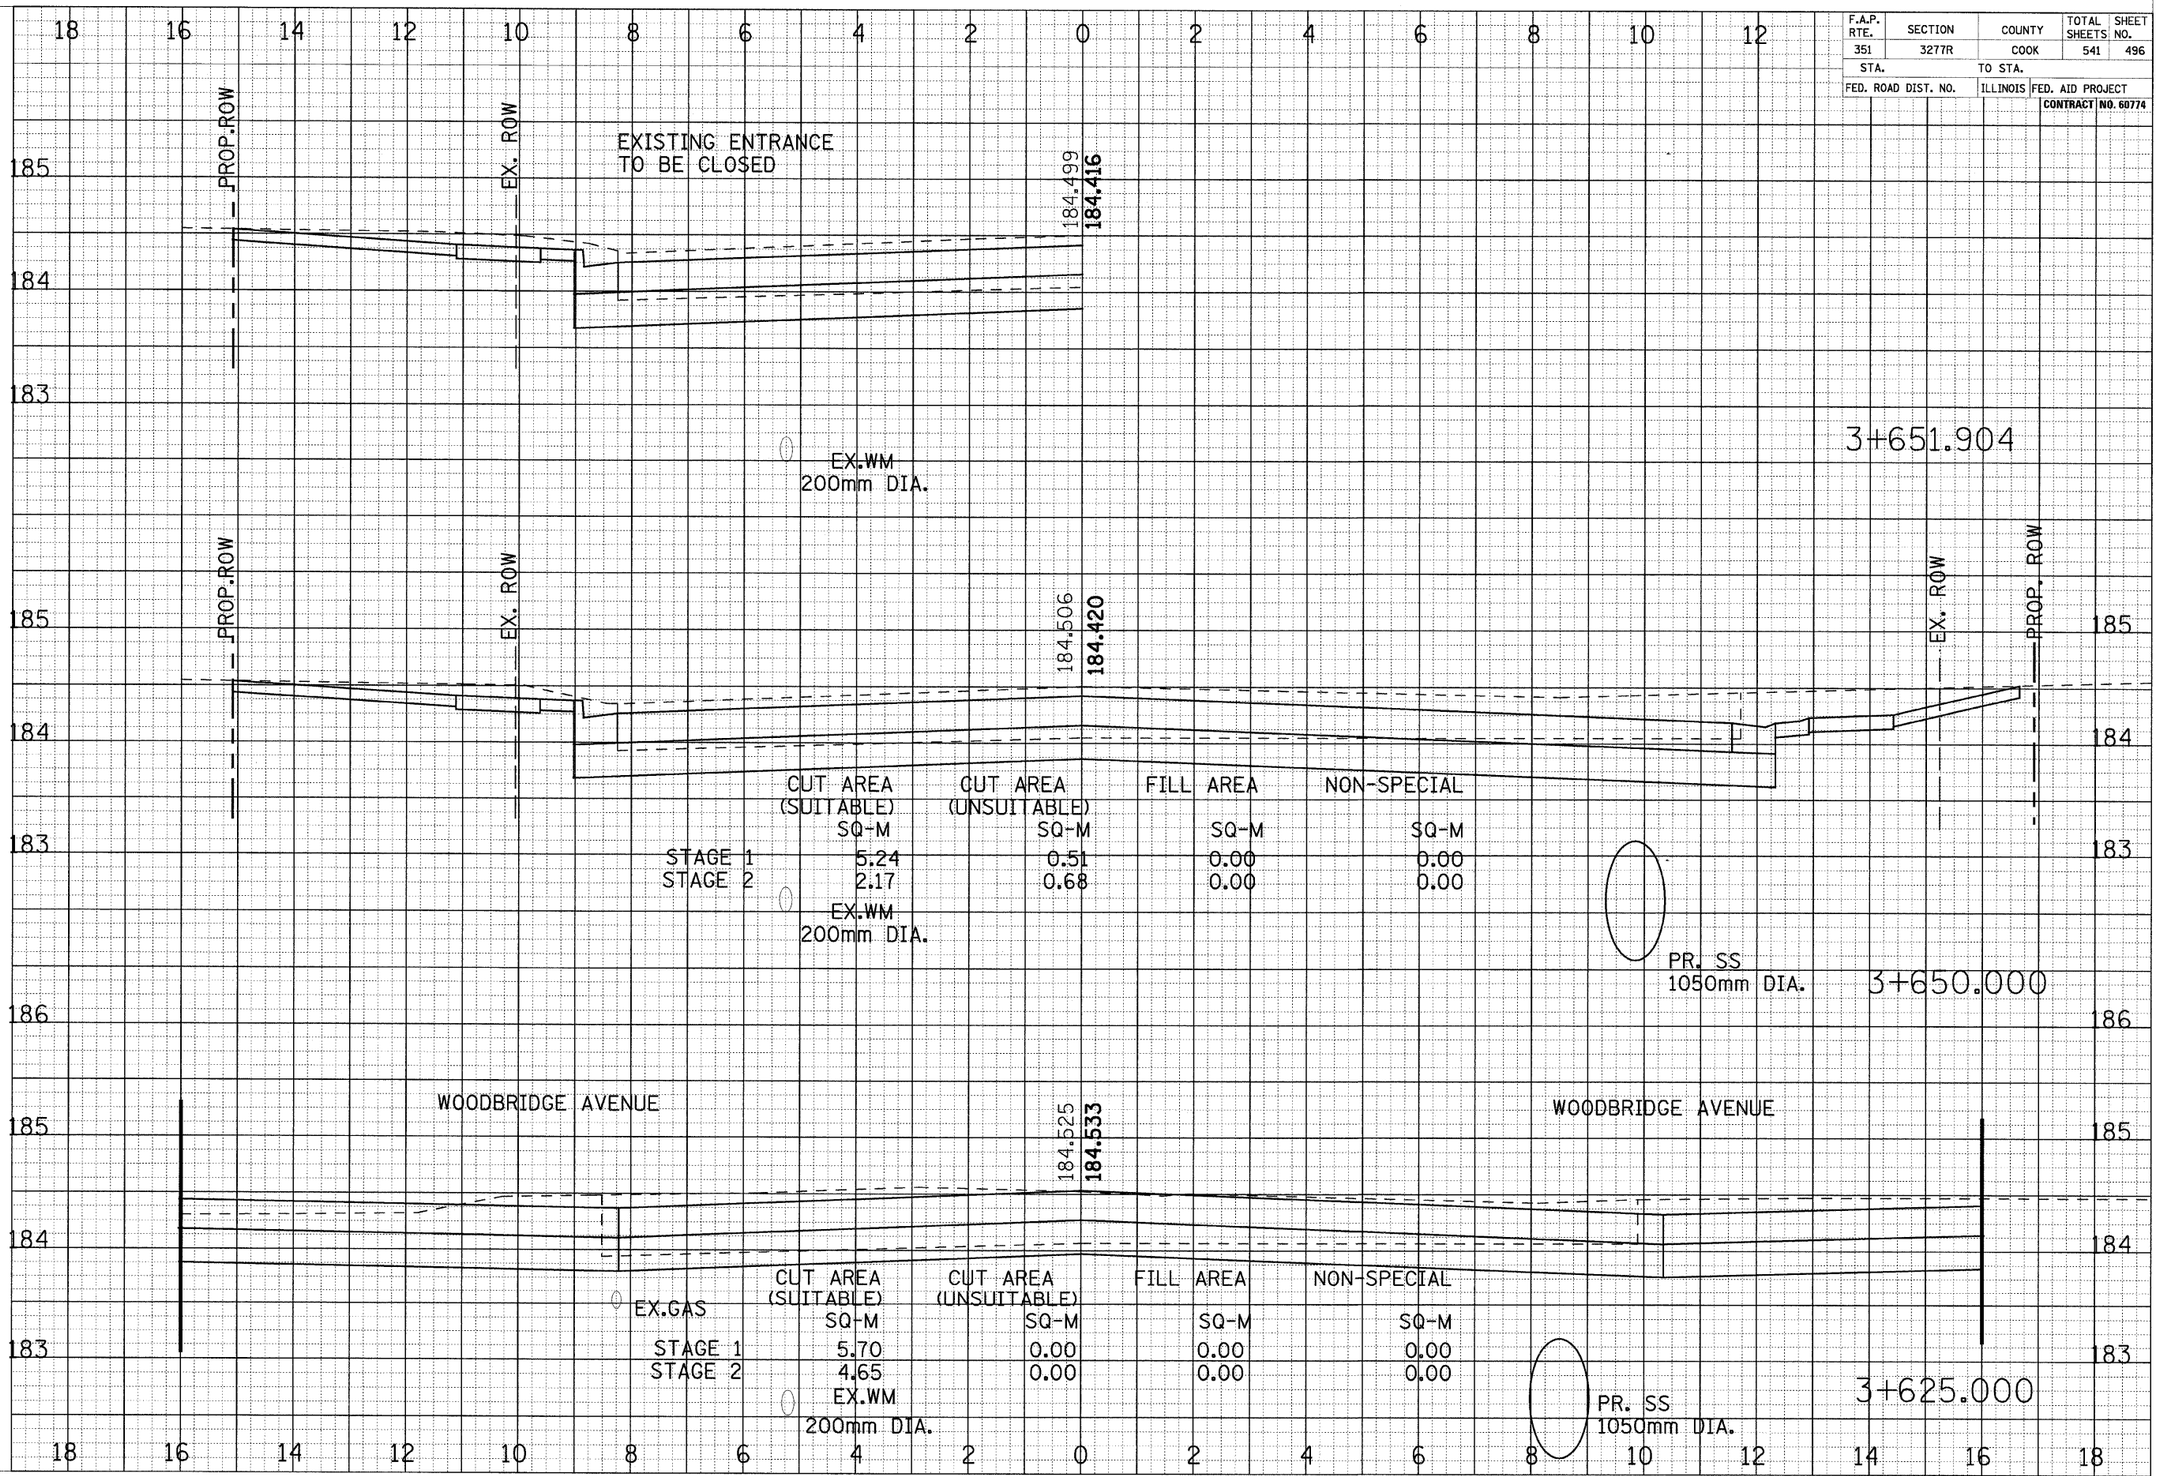


CROSS SECTIONS - US ROUTE 6

F.A.P. RTE.	SECTION	COUNTY	TOTAL SHEETS	SHEET NO.
351	3277R	COOK	541	497
STA.		TO STA.		
FED. ROAD DIST. NO.		ILLINOIS	FED. AID PROJECT	
			CONTRACT NO. 60774	

	BY	DATE
FINAL SURVEY		
SURVEYED		
PLOTTED		
NOTE BOOK	TEMPLATE	
NO.	AREAS CHECKED	


	BY	DATE
ORIGINAL SURVEY		
SURVEYED		
PLOTTED		
NOTE BOOK	TEMPLATE	
NO.	AREAS CHECKED	

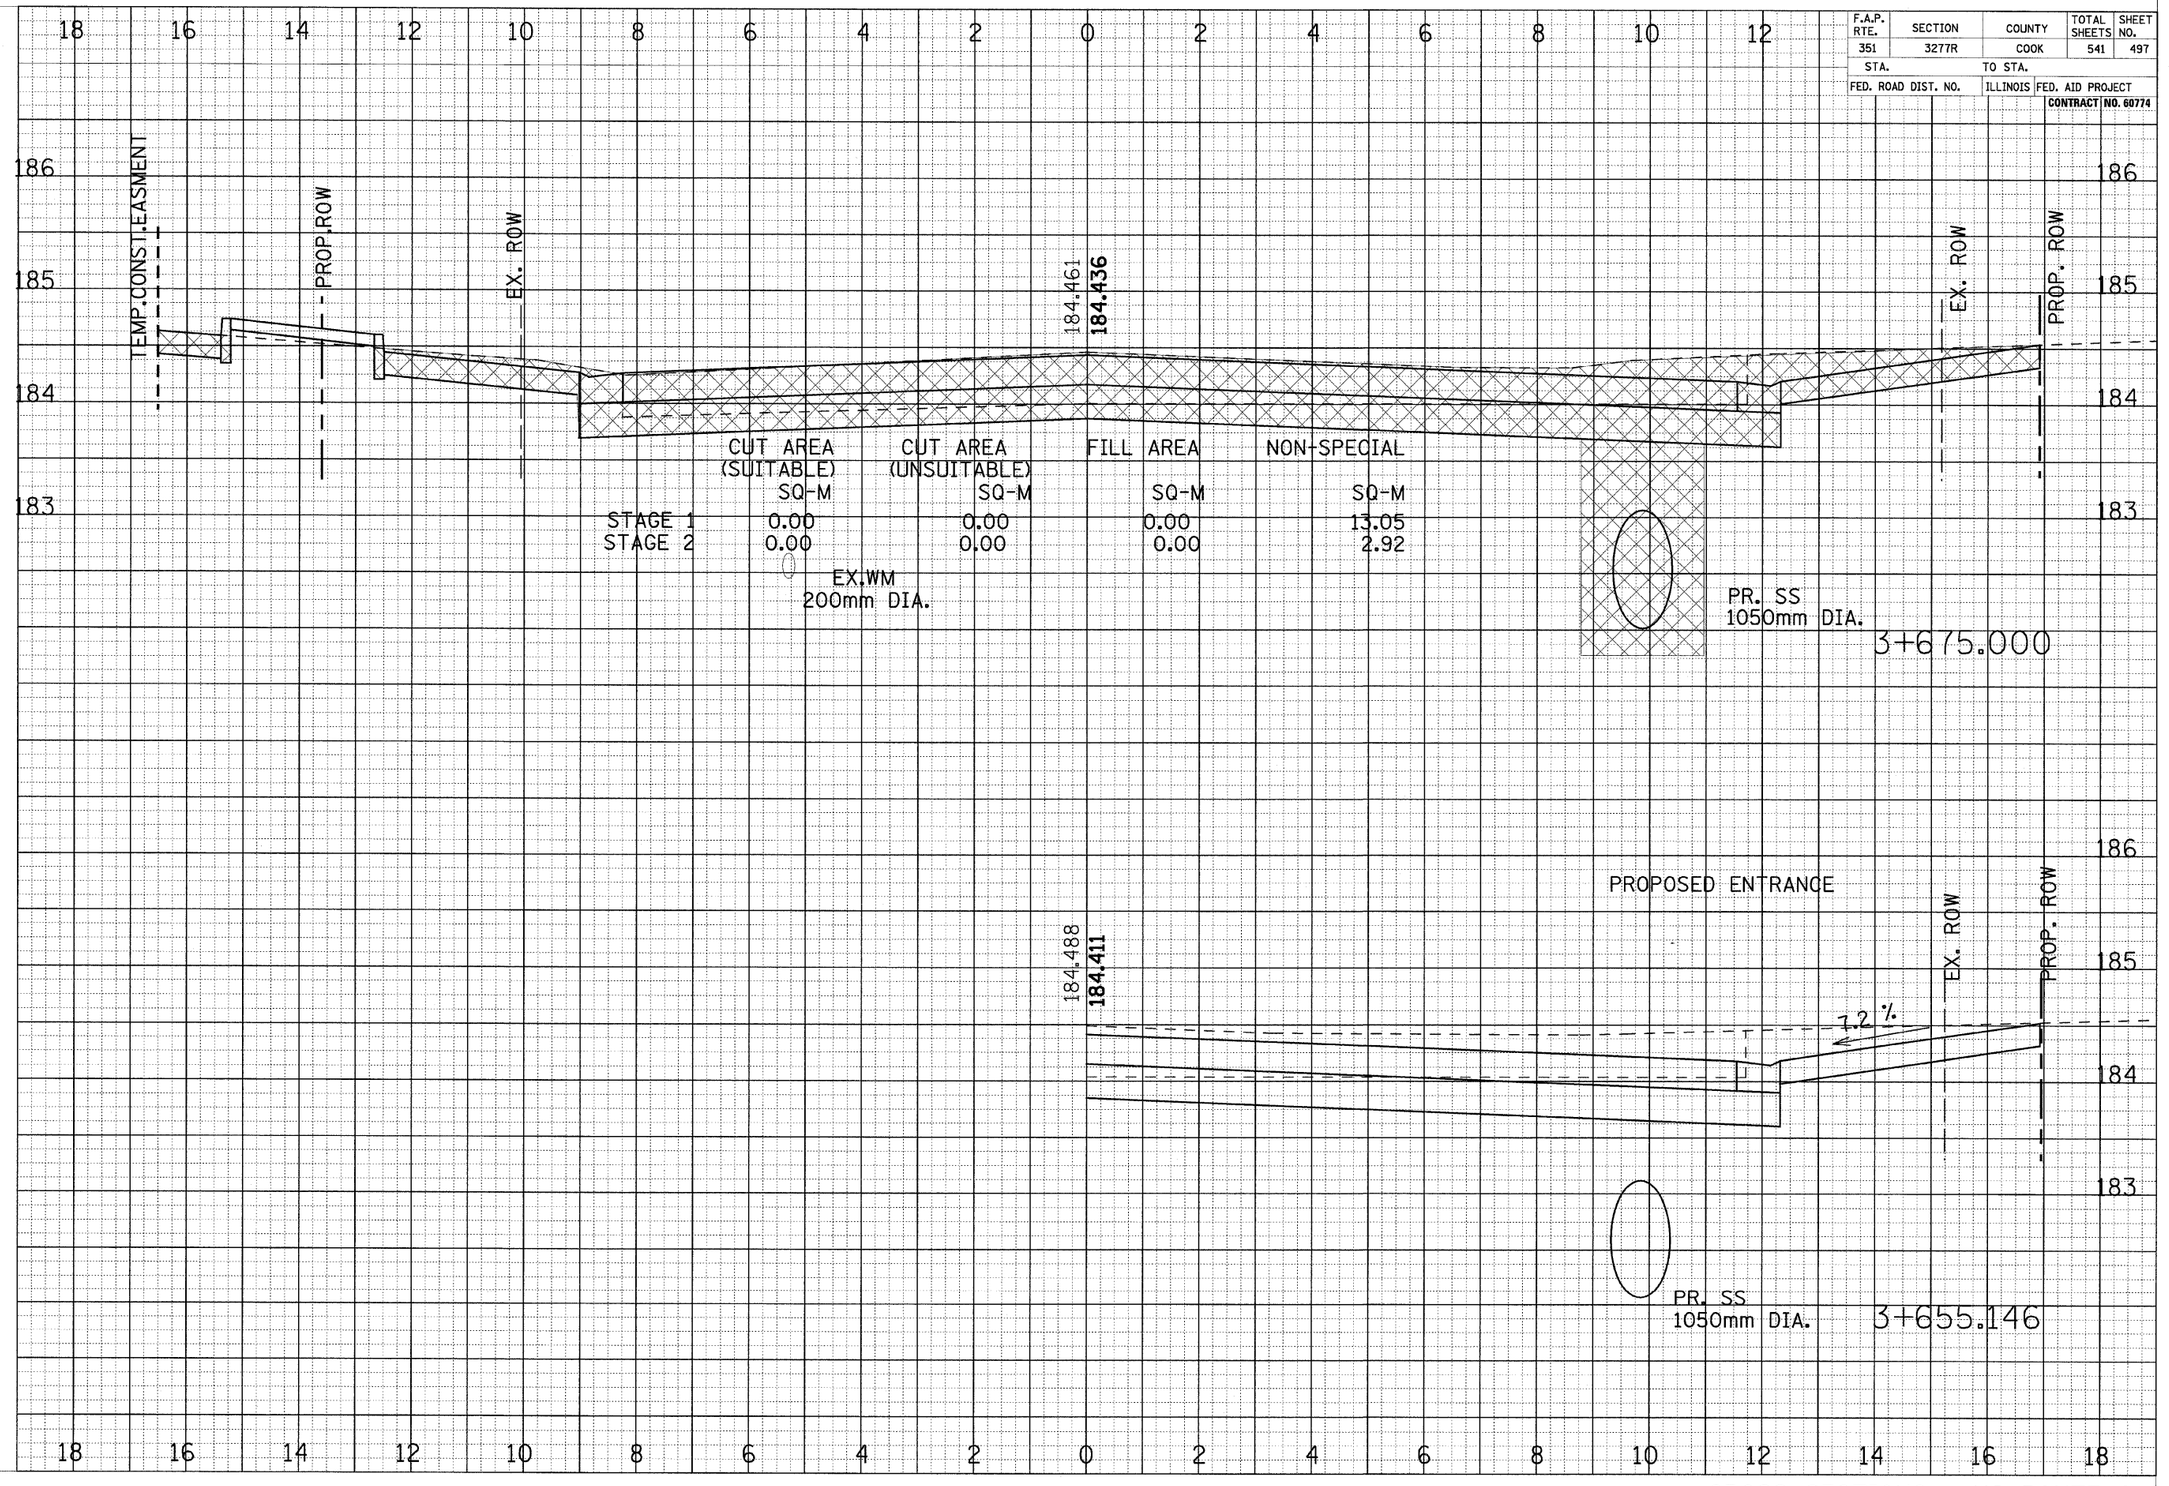

CROSS SECTIONS - US ROUTE 6

F.A.P. RTE.	SECTION	COUNTY	TOTAL SHEETS	SHEET NO.
351	3277R	COOK	541	498
STA.		TO STA.		
FED. ROAD DIST. NO.		ILLINOIS	FED. AID PROJECT	
			CONTRACT	NO. 60774


	BY	DATE
FINAL SURVEY	SURVEYED	
	PLOTTED	
NOTE BOOK	TEMPLATE	
NO.	AREAS CHECKED	

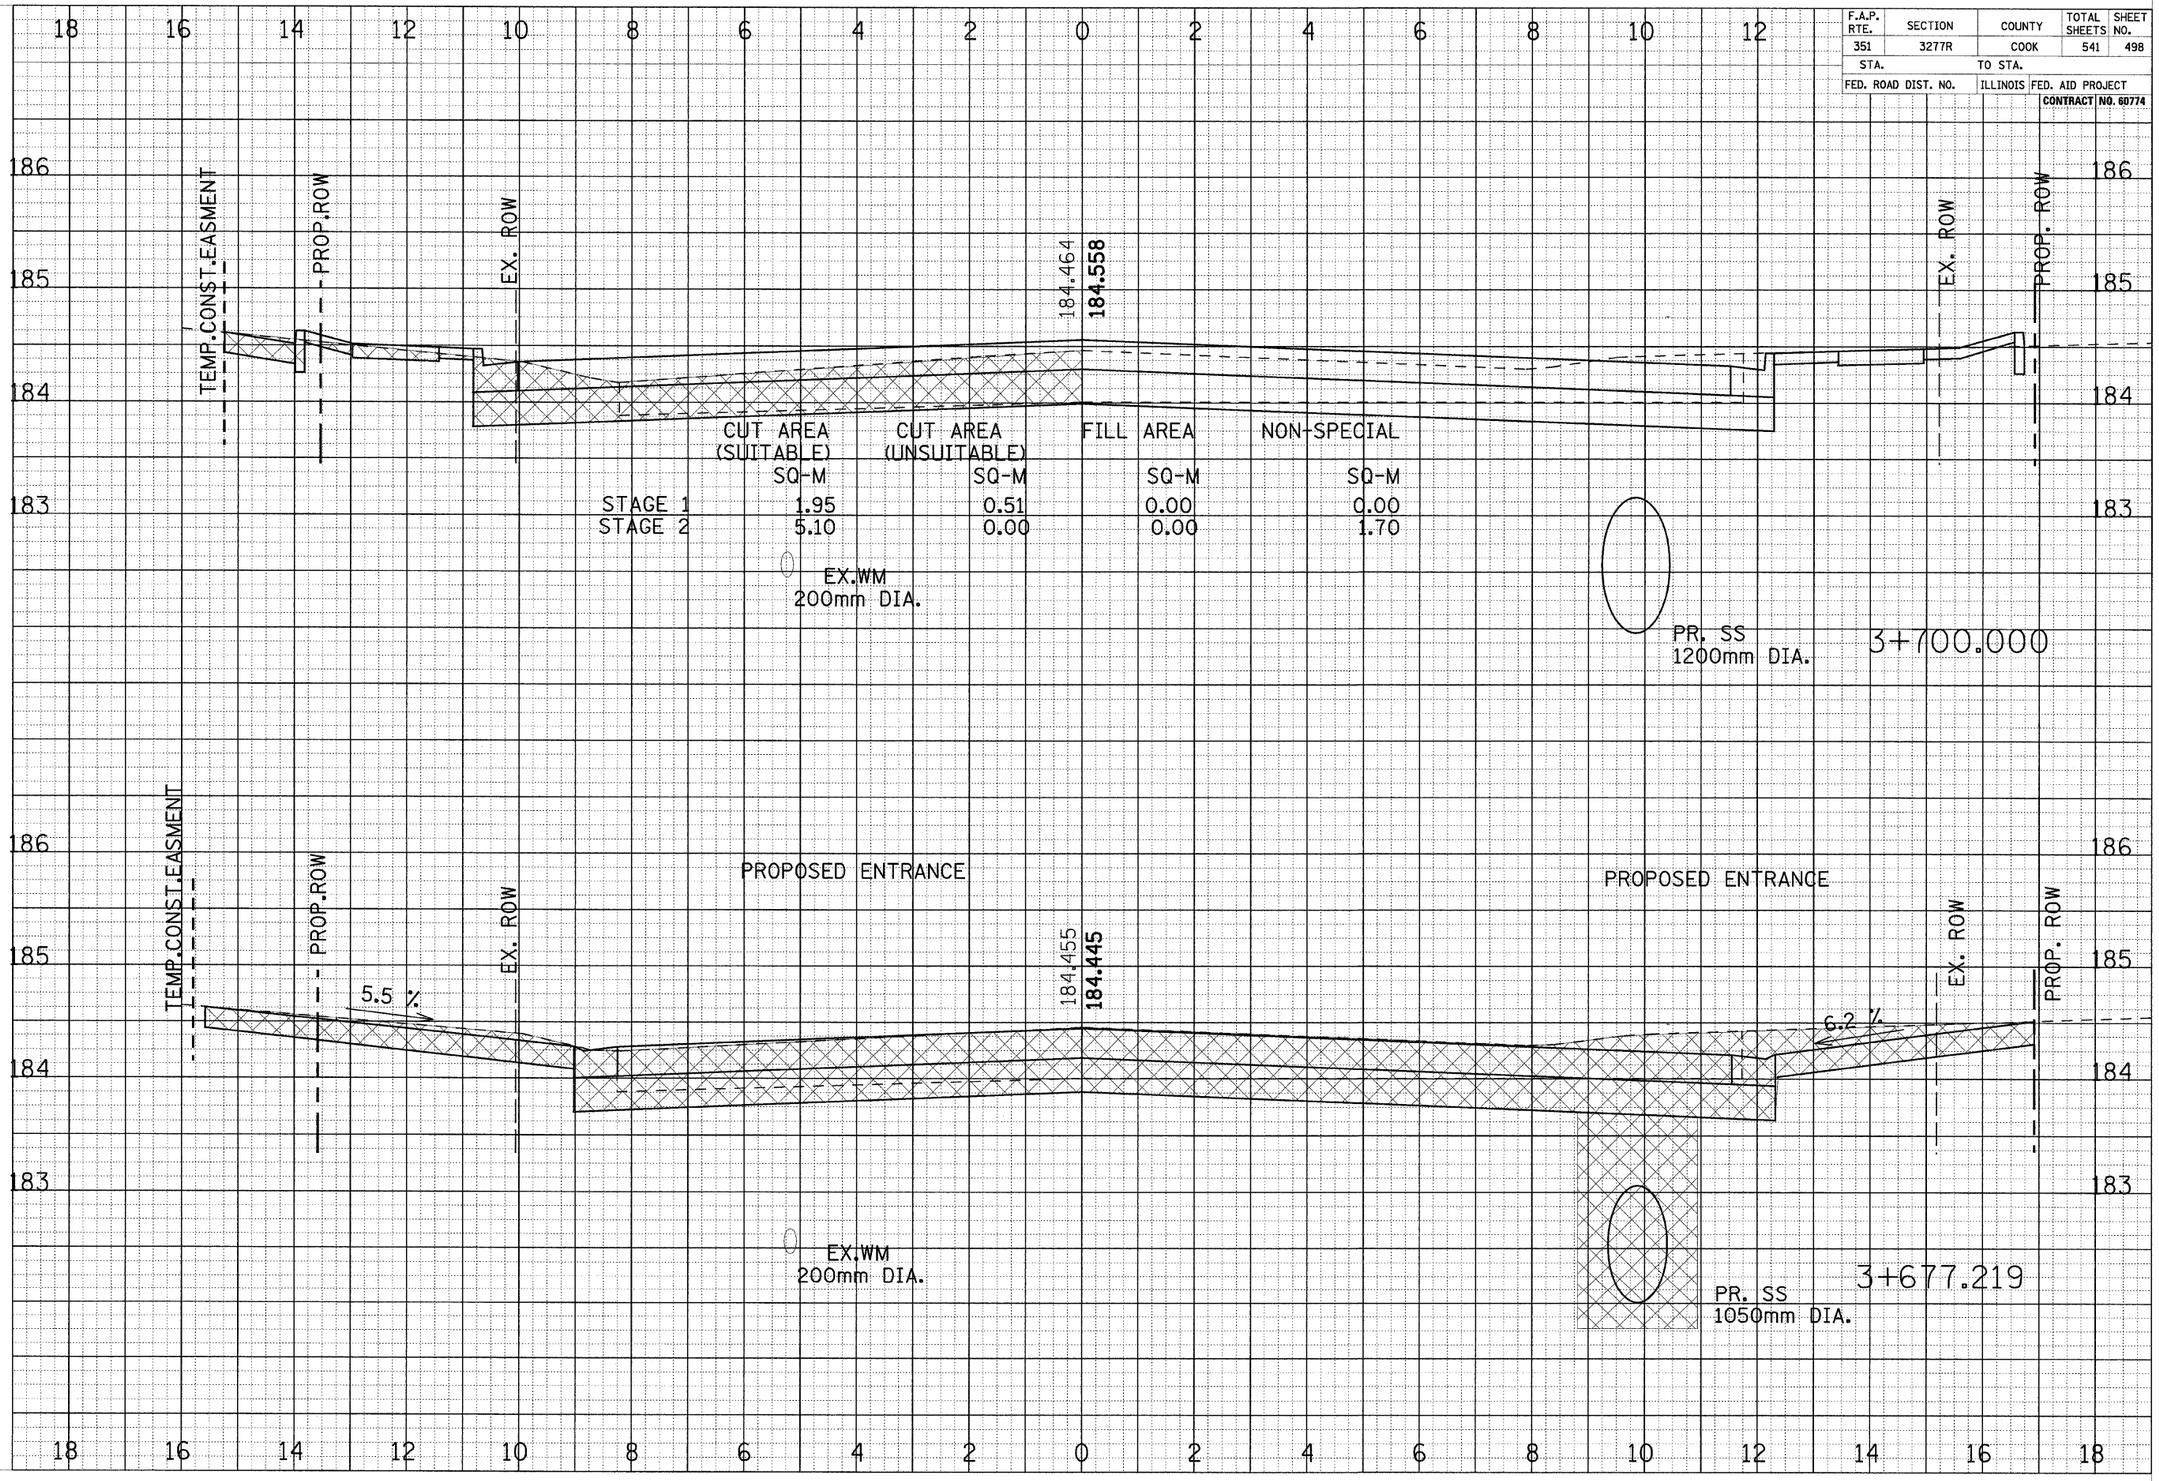


CROSS SECTIONS - US ROUTE 6

F.A.P. RTE.	SECTION	COUNTY	TOTAL SHEETS	SHEET NO.
351	3277R	COOK	541	499
STA.		TO STA.		
FED. ROAD DIST. NO.	ILLINOIS	FED. AID PROJECT		
		CONTRACT NO. 60774		

FINAL SURVEY — NOTE BOOK — NO. — DATE — BY — SURVEYED — PLOTTED — TEMPLATE — AREAS — AREAS CHECKED

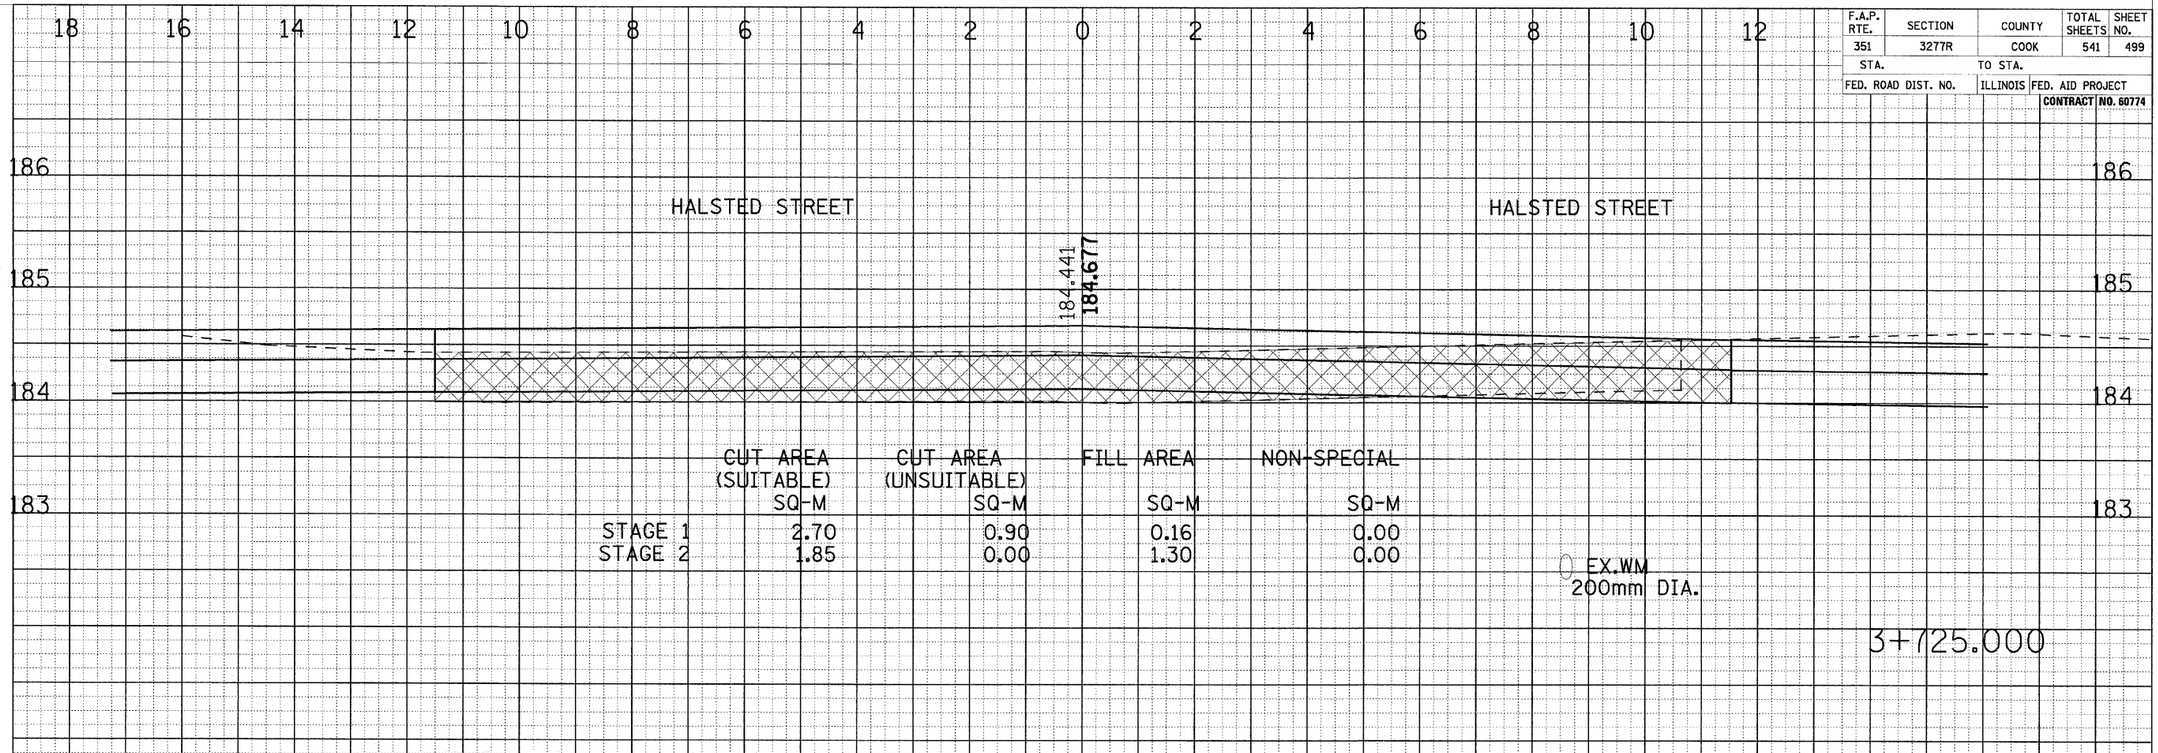


ORIGINAL SURVEY — NOTE BOOK — NO. — DATE — BY — SURVEYED — PLOTTED — TEMPLATE — AREAS — AREAS CHECKED

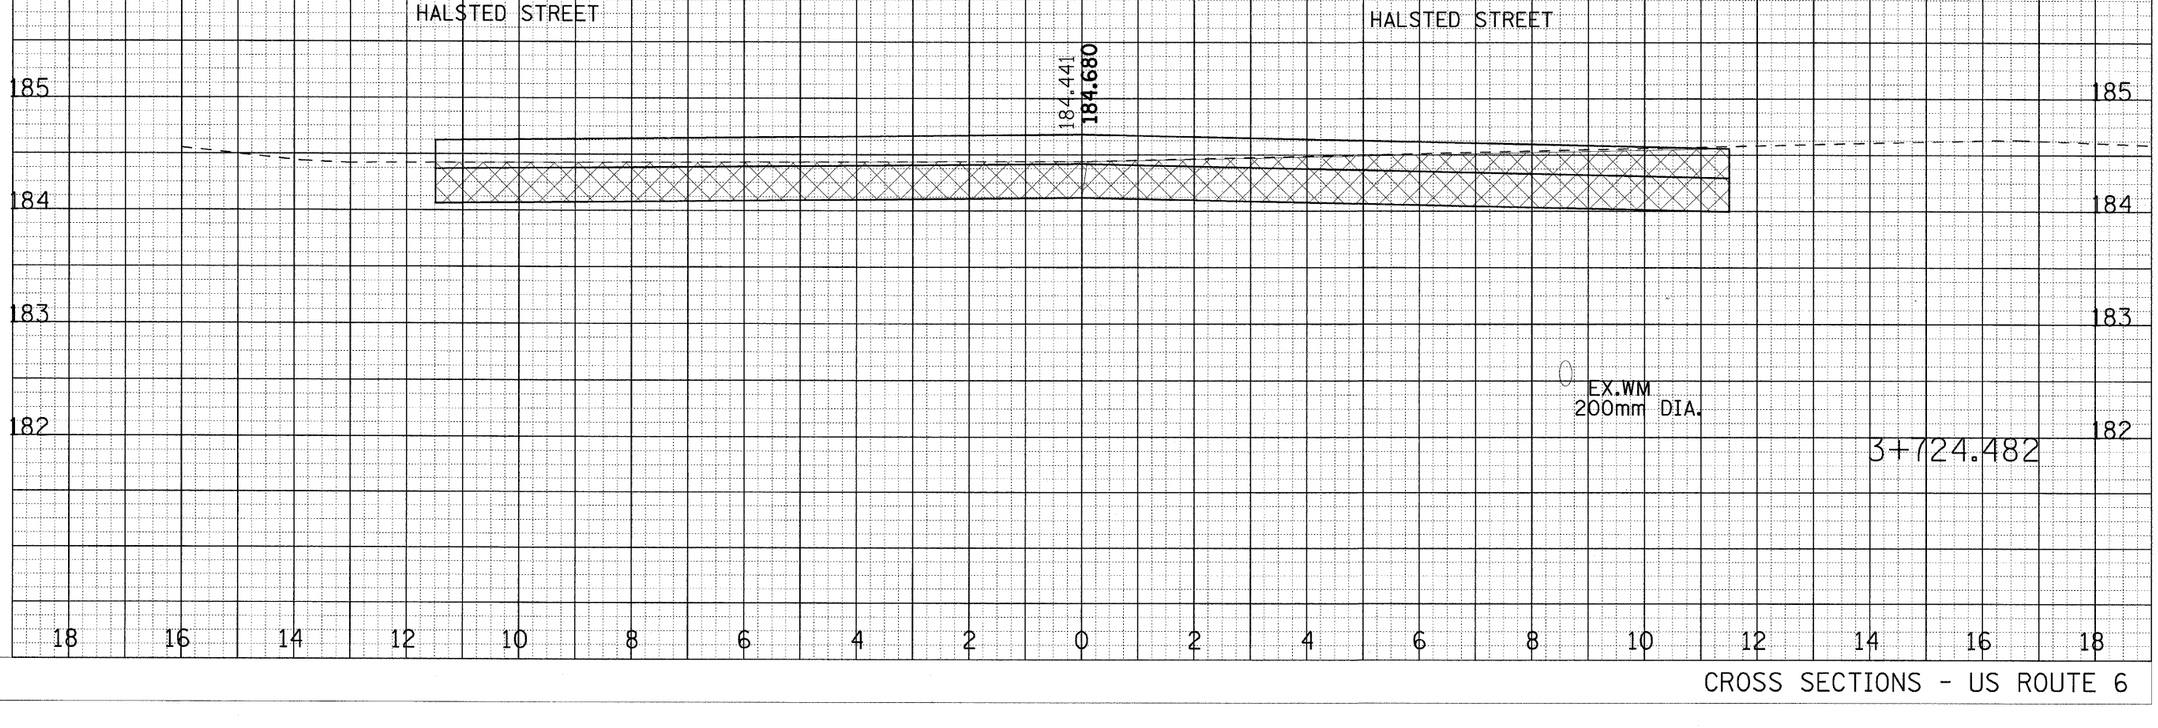

CROSS SECTIONS - US ROUTE 6

F.A.P. RTE.	SECTION	COUNTY	TOTAL SHEETS	SHEET NO.
351	3277R	COOK	541	500
STA.		TO STA.		
FED. ROAD DIST. NO.		ILLINOIS	FED. AID PROJECT	
			CONTRACT	NO. 60774

	DATE
	BY
FINAL SURVEY	SURVEYED
	PLOTTED
NOTE BOOK	TEMPLATE
	AREAS
NO.	AREAS CHECKED

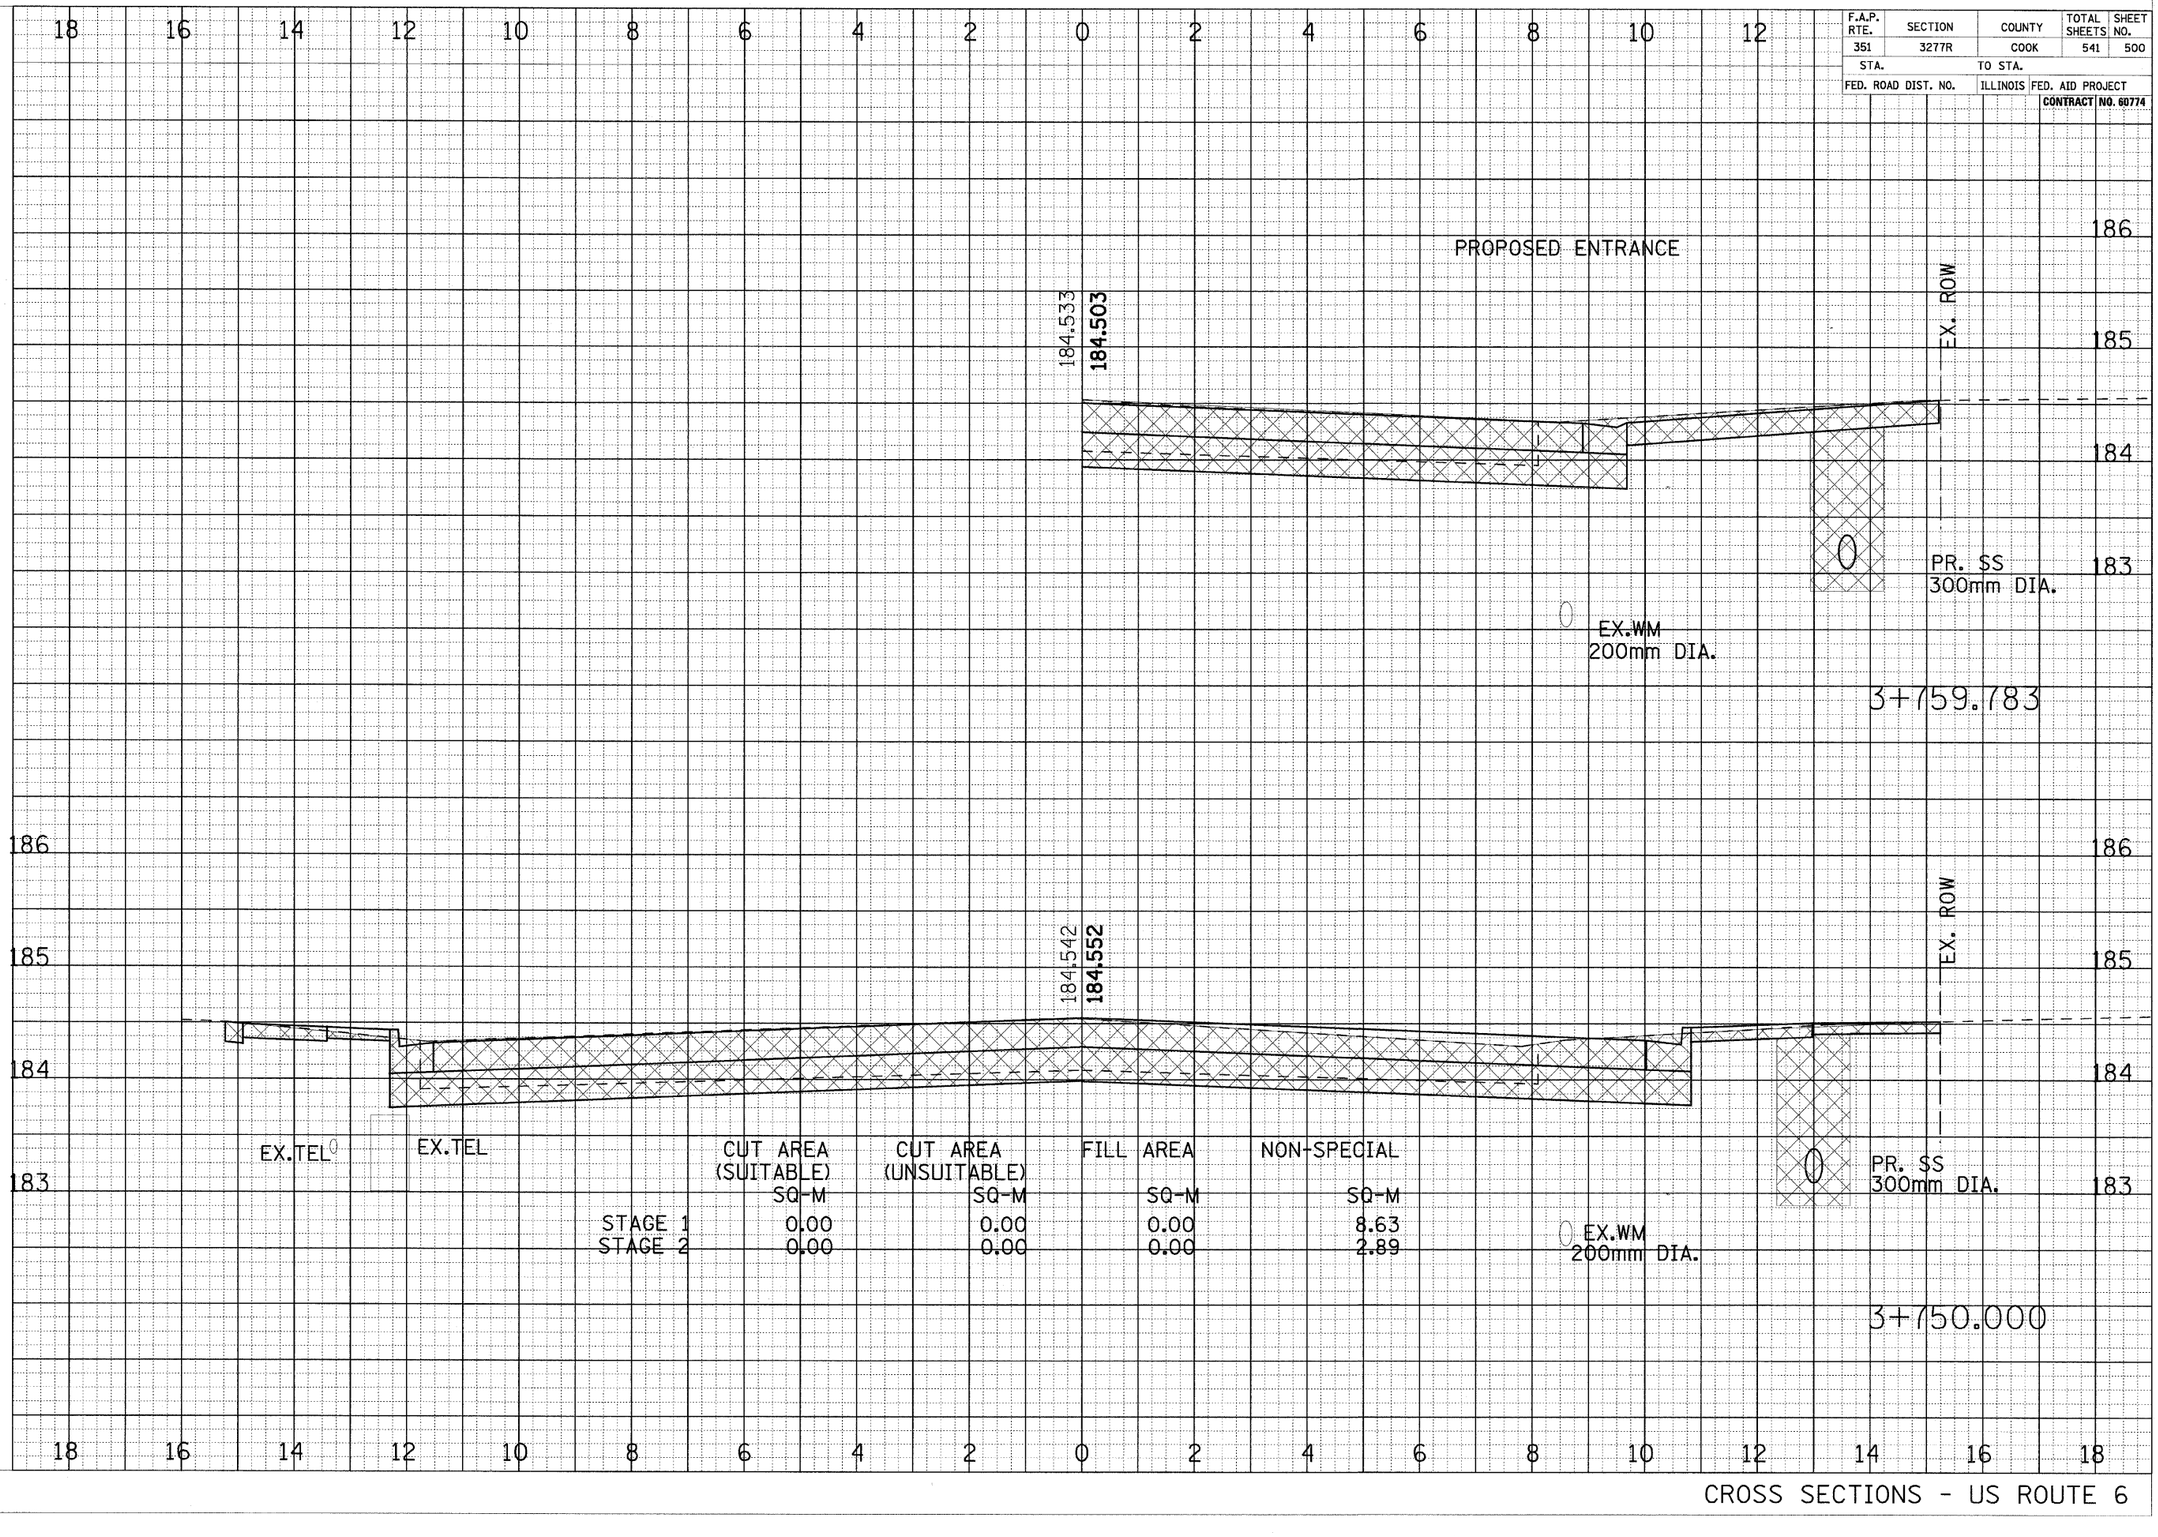

	CUT AREA (SUITABLE) SQ-M	CUT AREA (UNSUITABLE) SQ-M	FILL AREA SQ-M	NON-SPECIAL SQ-M
STAGE 1	0.00	0.00	0.00	8.63
STAGE 2	0.00	0.00	0.00	2.89

CROSS SECTIONS - US ROUTE 6