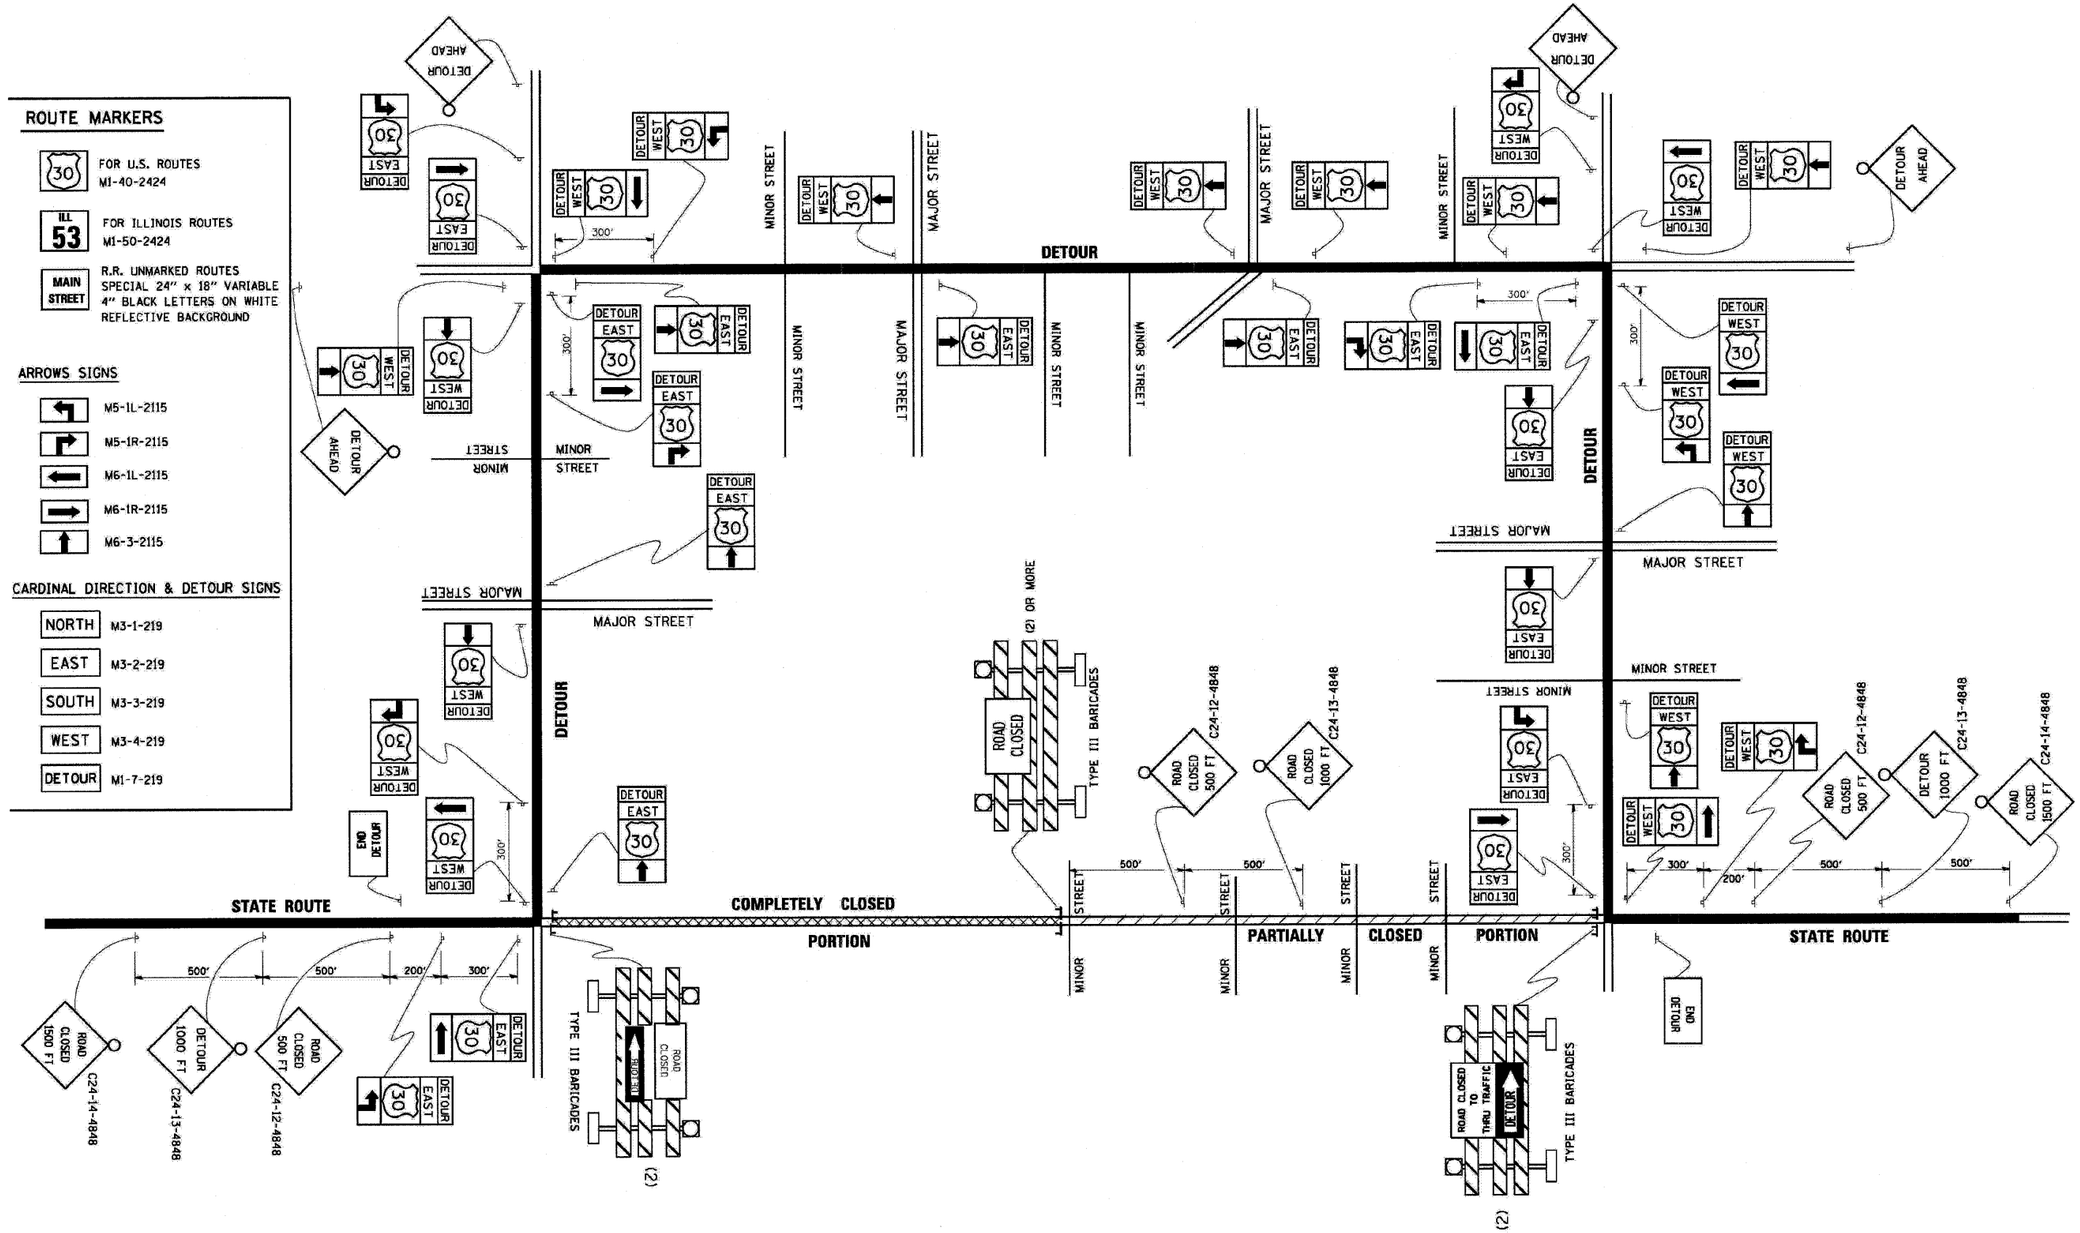

TYPICAL MARKING FOR CLOSING STATE HIGHWAYS

FILE NAME = ...\D160A90-sht-details.dgn	USER NAME = Plotted by Administrator	DESIGNED - ST	REVISED -	STATE OF ILLINOIS DEPARTMENT OF TRANSPORTATION	DISTRICT STANDARDS IL ROUTE 19 (IRVING PARK ROAD) OVER MEACHAM CREEK			F.A.U. RTE.	SECTION	COUNTY	TOTAL SHEETS	SHEET NO.
		DRAWN - ST	REVISED -					1321	31T-2	DUPAGE	59	51
	PLOT SCALE = 50:0.0012 '/ IN.	CHECKED - FML	REVISED -							CONTRACT NO. 60A90		
	PLOT DATE = 1/18/2009	DATE - 09/2008	REVISED -		SCALE: N.T.S.	SHEET NO. OF SHEETS	STA. TO STA.	FED. ROAD DIST. NO.	ILLINOIS	FED. AID PROJECT		