ORIGINAL SURVEY		BY	DATE
NOTE BOOK NO.	SURVEYED		
	PLOTTED		
	TEMPLATE		
	AREAS		
	AREAS CHECKED		

FINAL SURVEY		BY	DATE
NOTE BOOK NO.	SURVEYED		
	PLOTTED		
	TEMPLATE		
	AREAS		
	AREAS CHECKED		

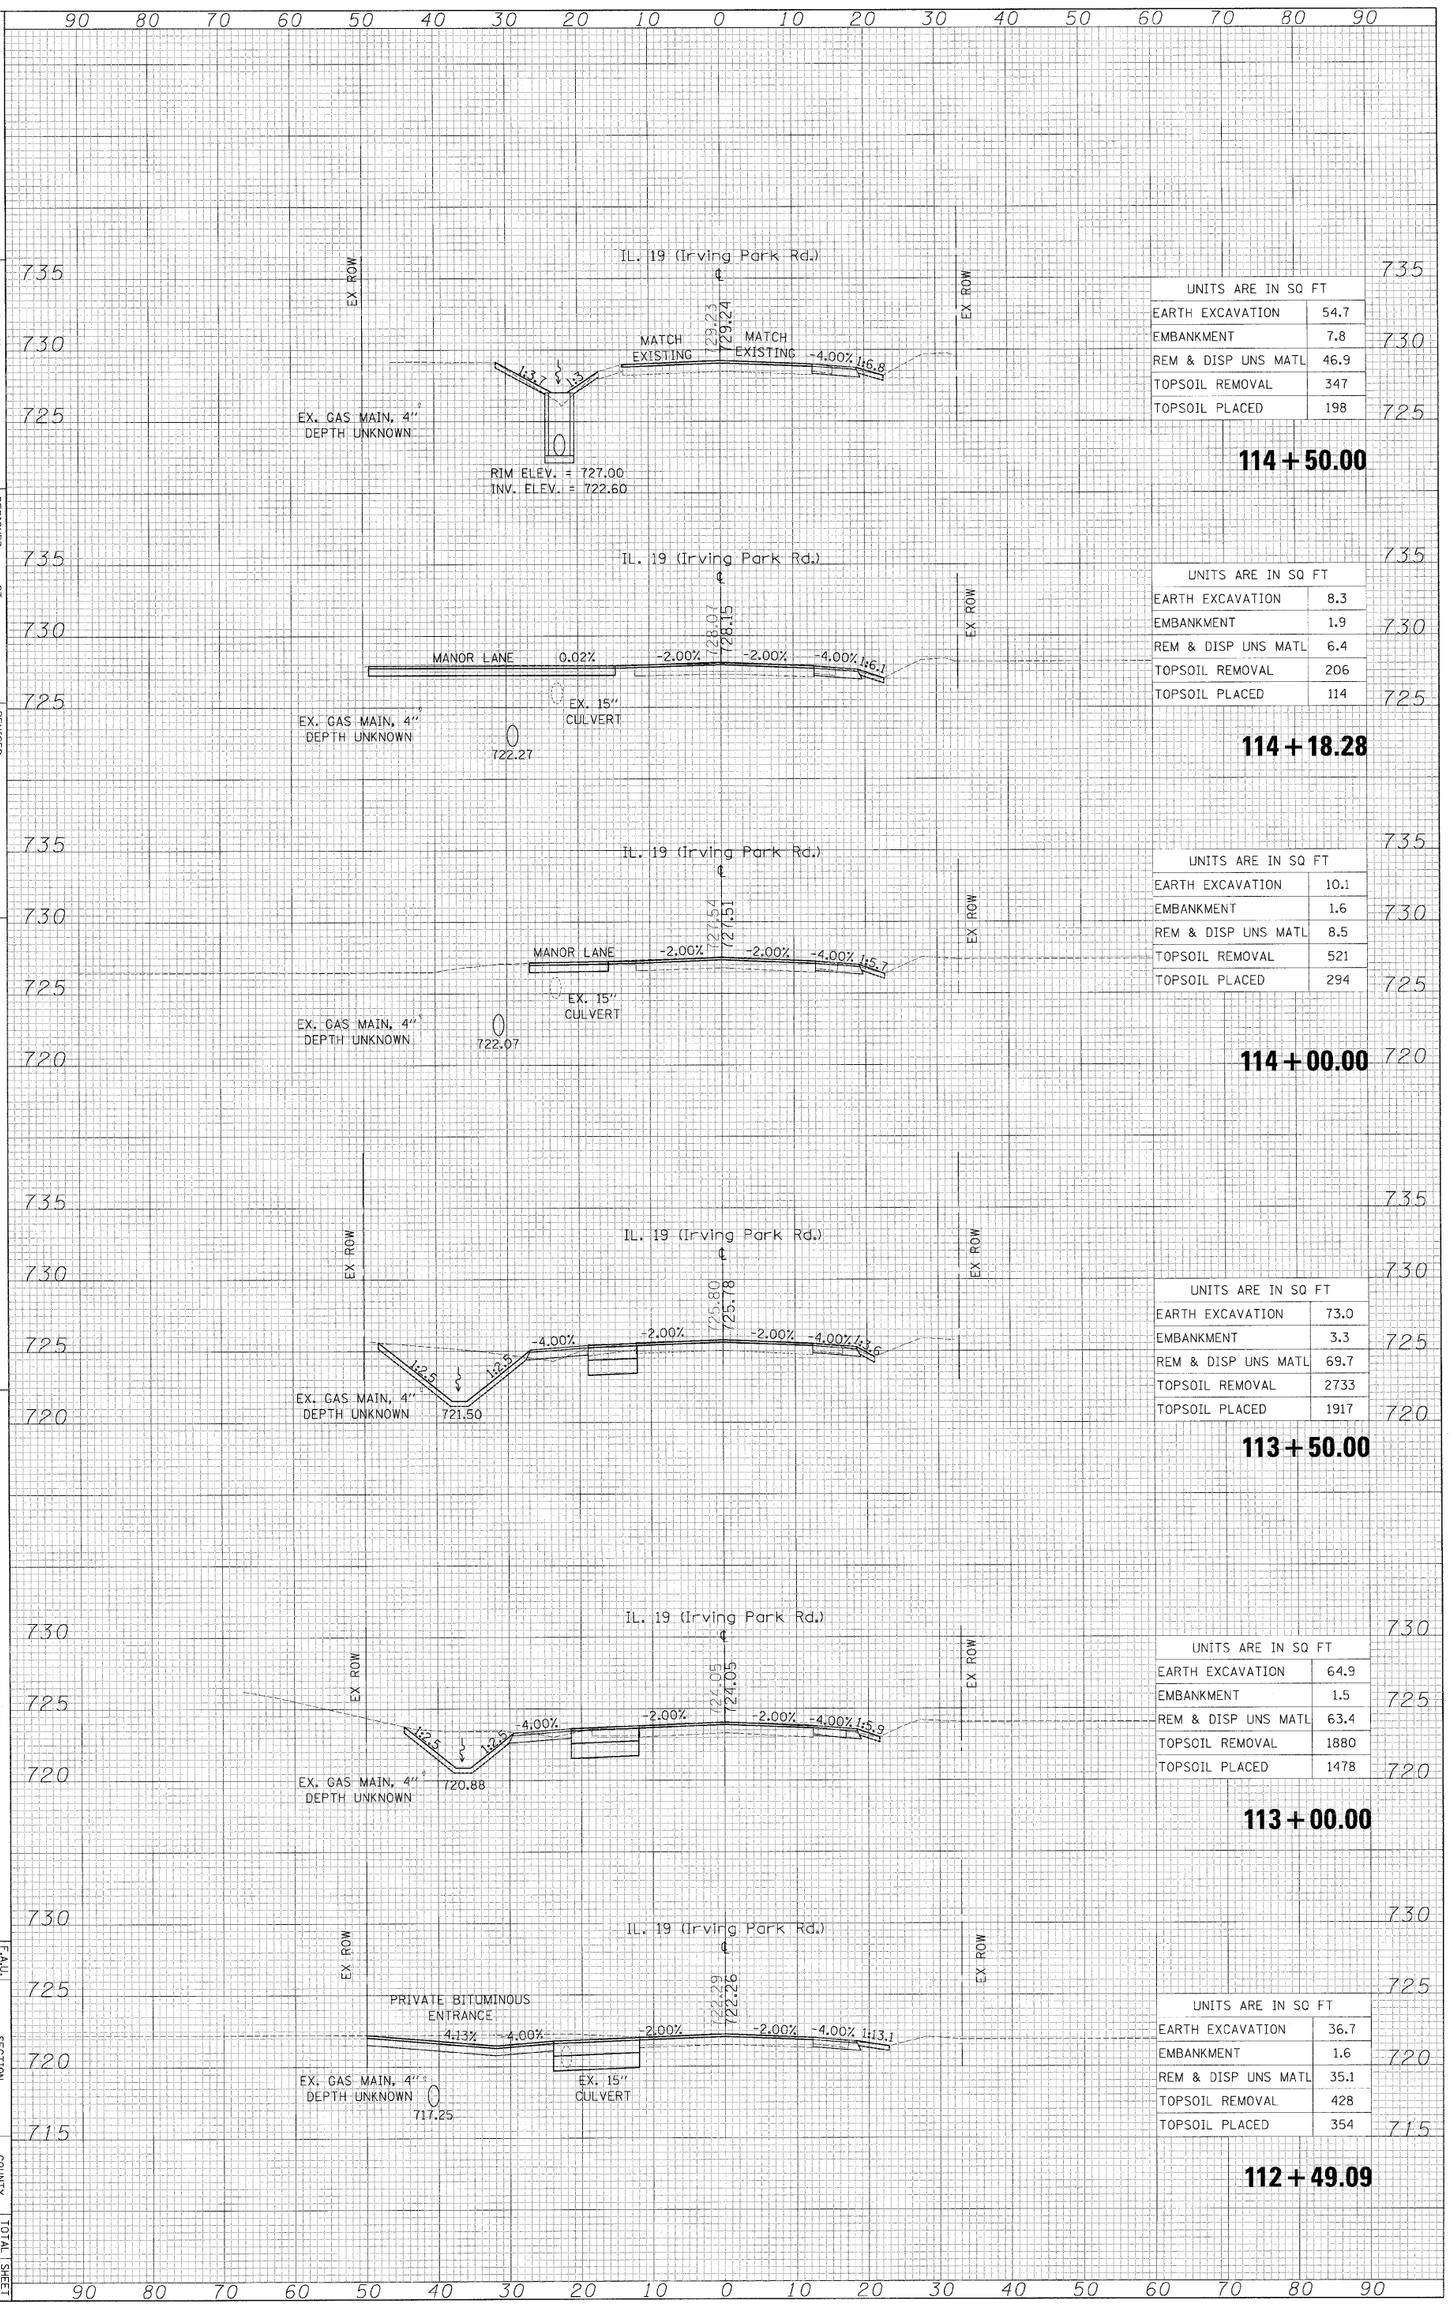

UNITS ARE IN SQ FT	
EARTH EXCAVATION	54.7
EMBANKMENT	7.8
REM & DISP UNS MATL	46.9
TOPSOIL REMOVAL	347
TOPSOIL PLACED	198

114 + 50.00

UNITS ARE IN SQ FT	
EARTH EXCAVATION	8.3
EMBANKMENT	1.9
REM & DISP UNS MATL	6.4
TOPSOIL REMOVAL	206
TOPSOIL PLACED	114

114 + 18.28

UNITS ARE IN SQ FT	
EARTH EXCAVATION	10.1
EMBANKMENT	1.6
REM & DISP UNS MATL	8.5
TOPSOIL REMOVAL	521
TOPSOIL PLACED	294

114 + 00.00

UNITS ARE IN SQ FT	
EARTH EXCAVATION	73.0
EMBANKMENT	3.3
REM & DISP UNS MATL	69.7
TOPSOIL REMOVAL	2733
TOPSOIL PLACED	1917

113 + 50.00

UNITS ARE IN SQ FT	
EARTH EXCAVATION	64.9
EMBANKMENT	1.5
REM & DISP UNS MATL	63.4
TOPSOIL REMOVAL	1880
TOPSOIL PLACED	1478

113 + 00.00

UNITS ARE IN SQ FT	
EARTH EXCAVATION	36.7
EMBANKMENT	1.6
REM & DISP UNS MATL	35.1
TOPSOIL REMOVAL	428
TOPSOIL PLACED	354

112 + 49.09

FILE NAME = ...\D160A92-sht-xsht.dgn

USER NAME = Plotted by Administrator

PLOT SCALE = 10.0000 ' / IN.

PLOT DATE = 1/10/2009

DESIGNED - ST
DRAWN - ST
CHECKED - FML
DATE - 09/2008

REVISED -
REVISED -
REVISED -
REVISED -

STATE OF ILLINOIS
DEPARTMENT OF TRANSPORTATION

CROSS SECTIONS
IL ROUTE 19 (IRVING PARK ROAD) OVER MEACHAM CREEK

SCALE: 1"=5'V, 10'H | SHEET NO. OF SHEETS | STA. 103+95.00 TO STA. 114+60.00

F.A.U. RTE.	SECTION	COUNTY	TOTAL SHEETS	SHEET NO.
1321	31T-2	DUPAGE	59	58

FED. ROAD DIST. NO. ILLINOIS | FED. AID PROJECT

CONTRACT NO. 60A90