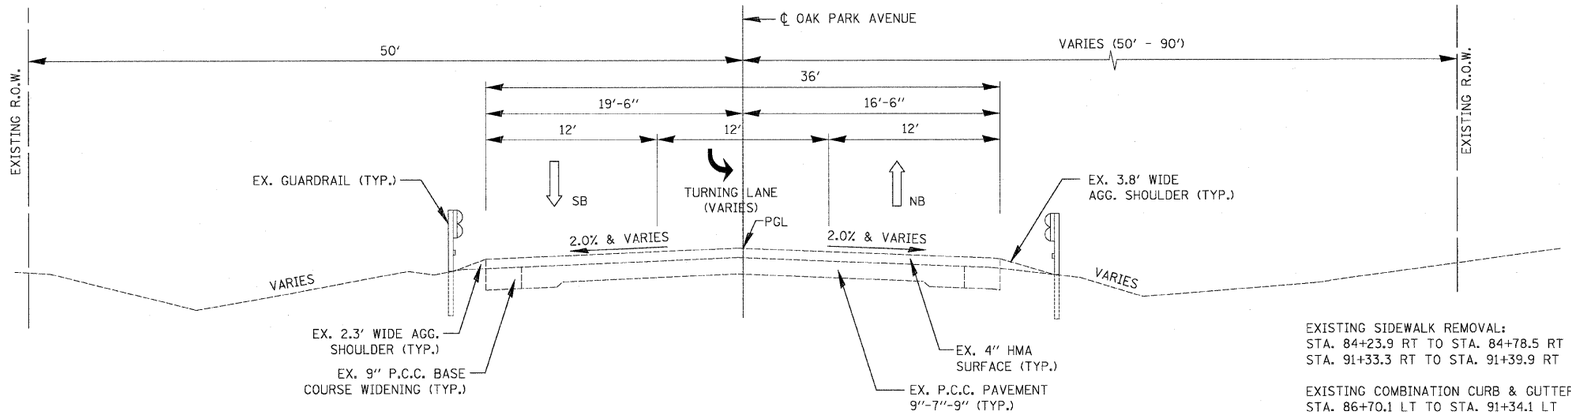

EXISTING SIDEWALK REMOVAL:
STA. 84+23.9 RT TO STA. 84+78.5 RT
STA. 91+33.3 RT TO STA. 91+39.9 RT

EXISTING COMBINATION CURB & GUTTER REMOVAL:
STA. 86+70.1 LT TO STA. 91+34.1 LT
STA. 83+19.8 RT TO STA. 83+71.8 RT
STA. 84+22.2 RT TO STA. 86+70.9 RT
STA. 91+35.0 RT TO STA. 91+41.5 RT

EXISTING TYPICAL SECTION (LOOKING NORTH)

OAK PARK AVENUE

STA. 81+97.89 TO STA. 85+53.85 & STA. 86+16.69 TO STA. 92+72.60

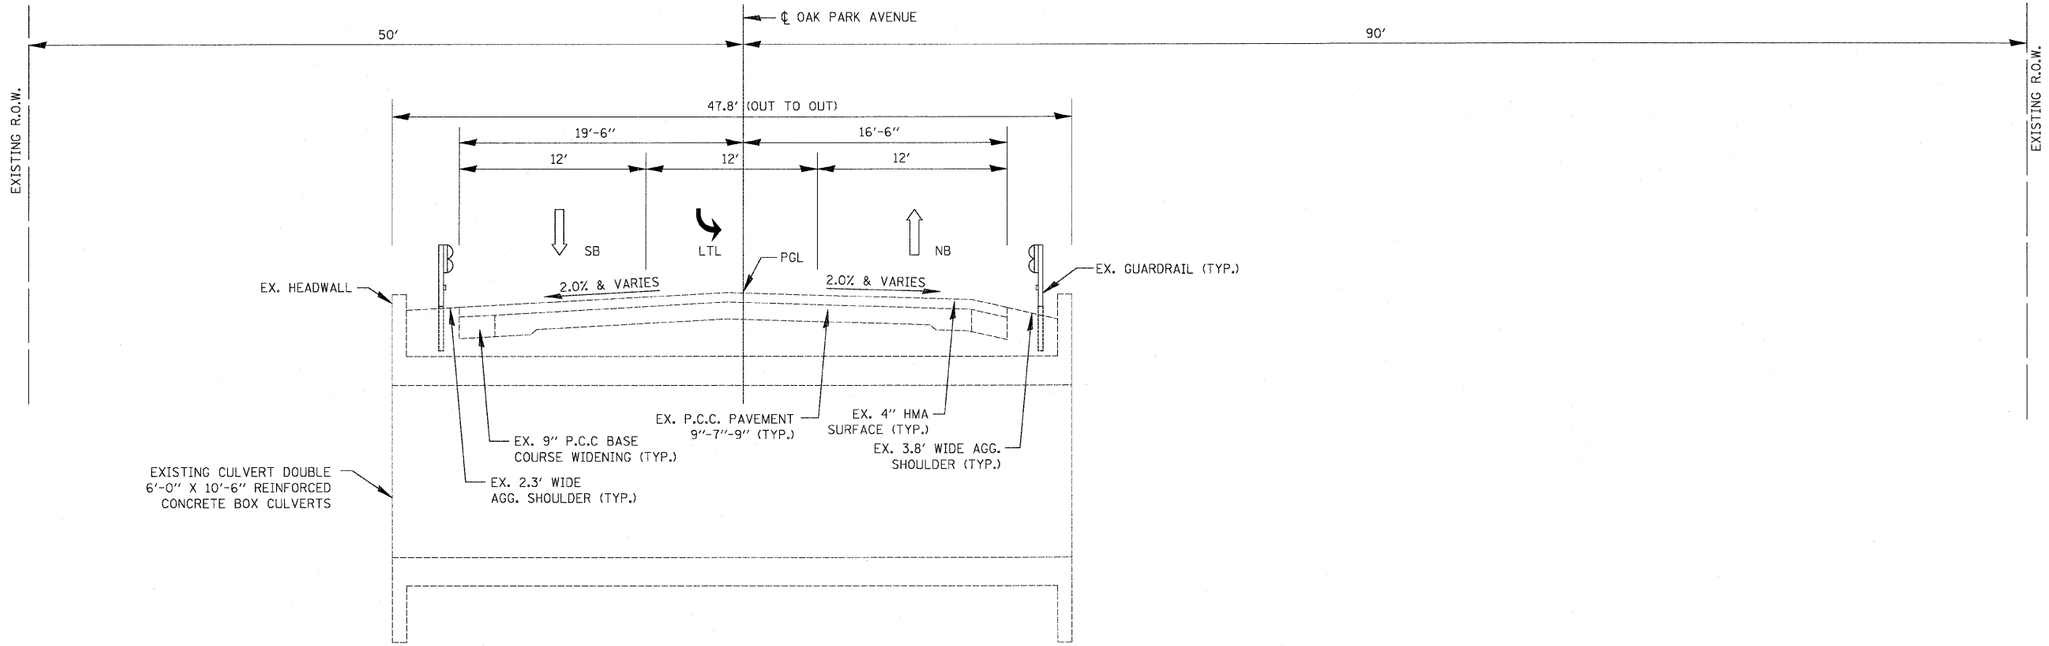

EXISTING TYPICAL SECTION AT CULVERT (LOOKING NORTH)

STA. 85+53.85 TO STA. 86+16.69
EXISTING STRUCTURE NO. 016-1019

FILE NAME = ...\D160C07-sht-typical.dgn	USER NAME = Plotted by flin	DESIGNED - ST	REVISED -	STATE OF ILLINOIS DEPARTMENT OF TRANSPORTATION	TYPICAL SECTIONS OAK PARK AVENUE OVER UNION DRAINAGE DITCH	F.A.U. RTE.	SECTION	COUNTY	TOTAL SHEETS	SHEET NO.
		DRAWN - ST	REVISED -			2744	0306T	COOK	55	6
	PLOT SCALE = 5.0000 ' / IN.	CHECKED - FL	REVISED -					CONTRACT NO. 60C07		
	PLOT DATE = 12/9/2020	DATE - 10/2008	REVISED -		SCALE: N.T.S. / SHEET NO. OF SHEETS / STA. 81+97.90 TO STA. 85+00.00	FED. ROAD DIST. NO.	ILLINOIS	FED. AID PROJECT		