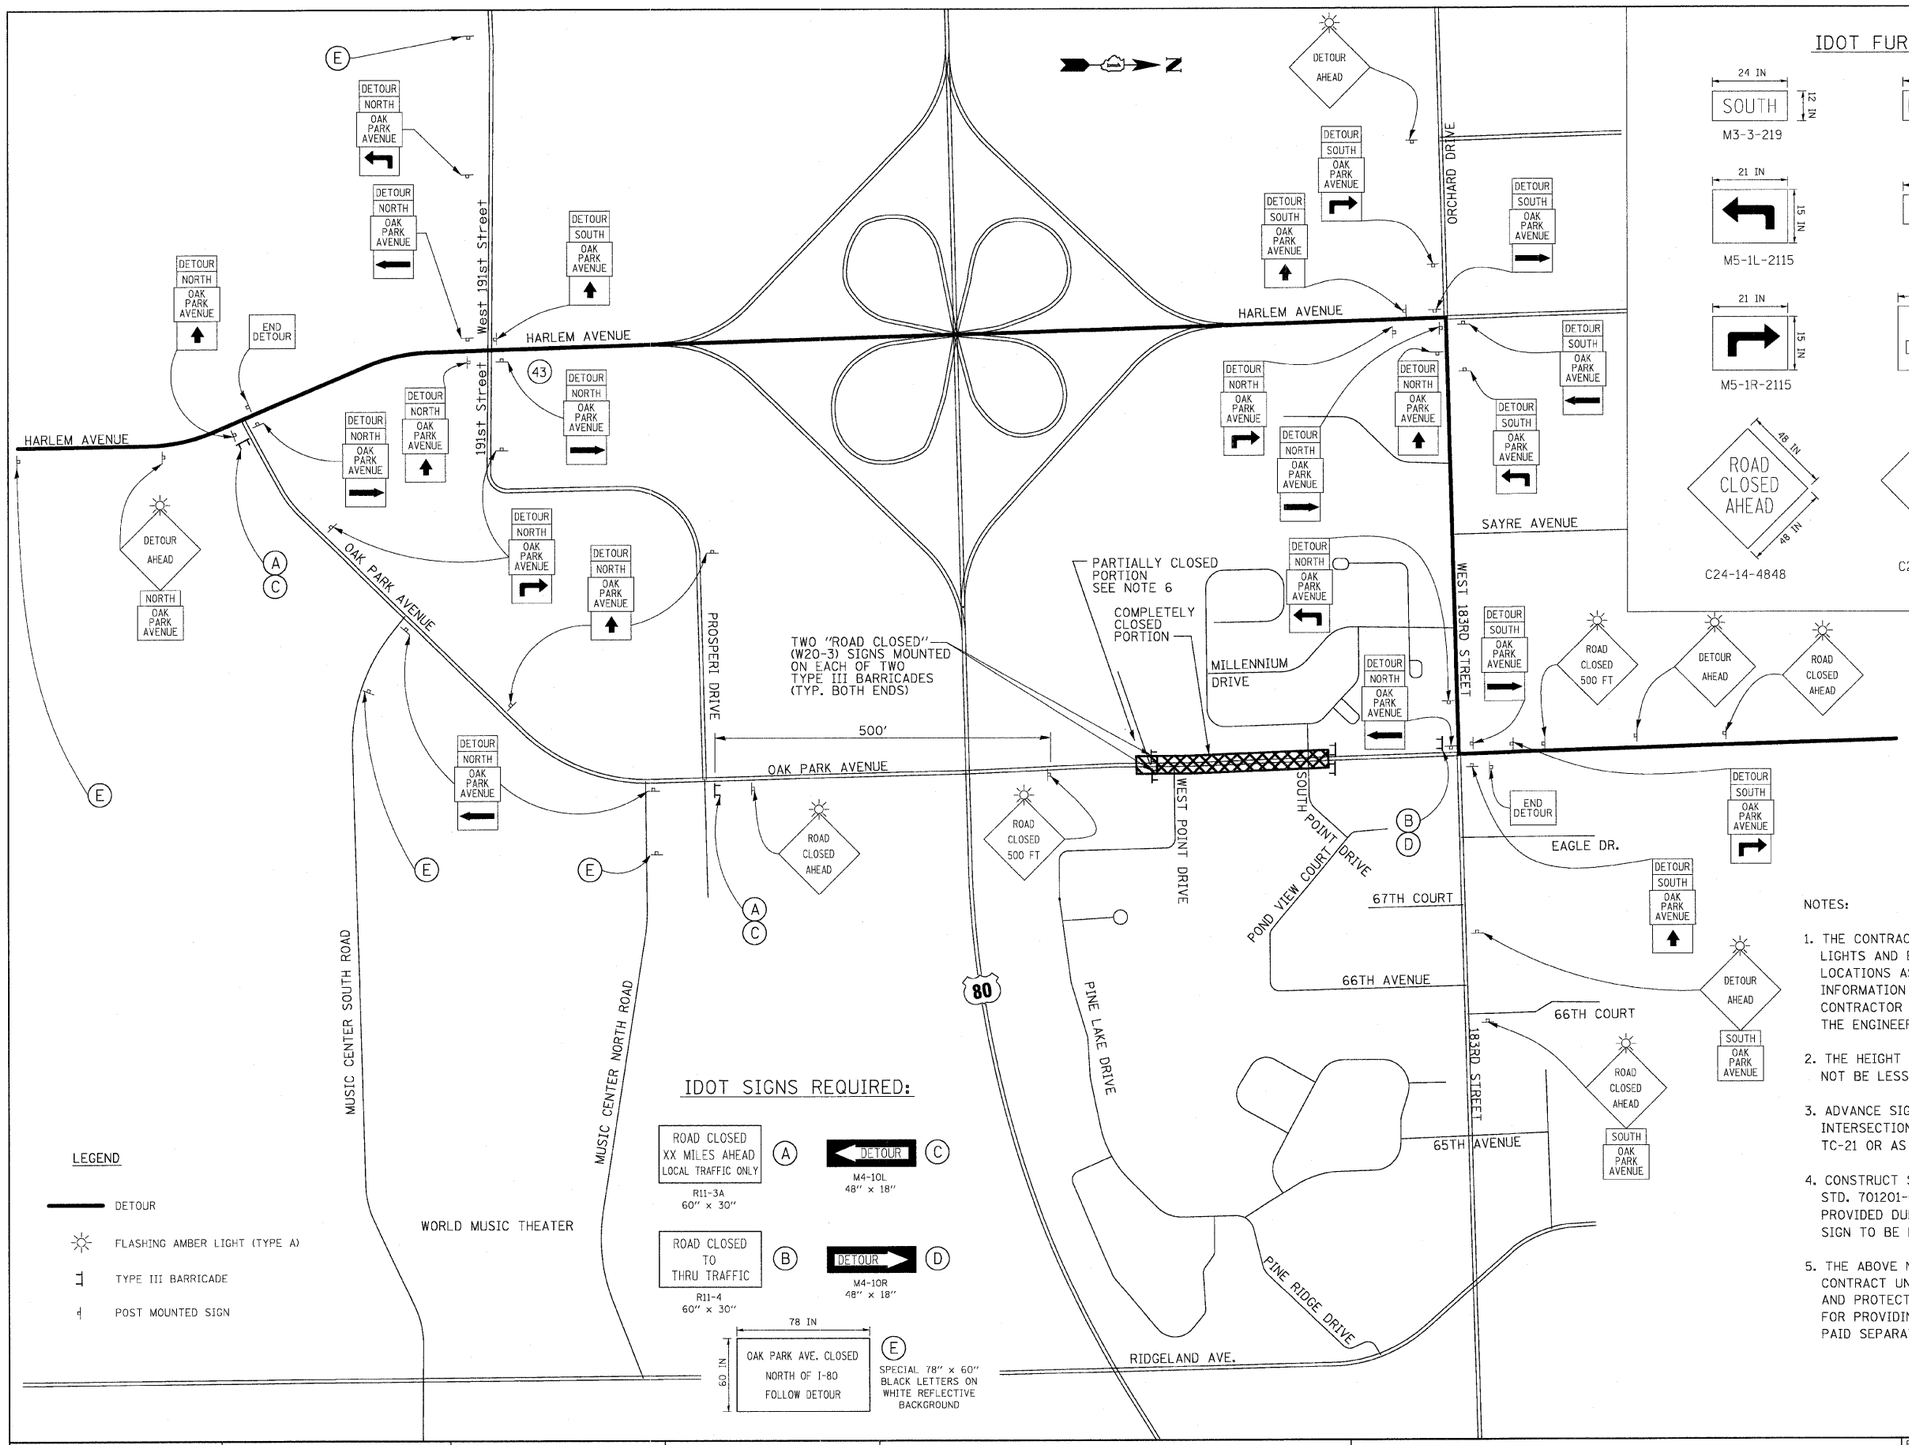

IDOT FURNISHED SIGNS REQUIRED:

Sign	Size
SOUTH M3-3-219	24 IN × 12 IN
DETOUR M1-7-219	24 IN × 12 IN
M6-3-2115	21 IN × 15 IN
M5-1L-2115	21 IN × 15 IN
NORTH M3-1-219	24 IN × 12 IN
M6-1L-2115	21 IN × 15 IN
M5-1R-2115	21 IN × 15 IN
END DETOUR M4-8a	24 IN × 18 IN
M6-1R-2115	21 IN × 15 IN
ROAD CLOSED AHEAD C24-14-4848	48 IN × 48 IN
ROAD CLOSED 500 FT C24-12-4848	48 IN × 48 IN
DETOUR AHEAD C24-13-4848	48 IN × 48 IN
OAK PARK AVENUE SPECIAL 24" x 18"	24 IN × 18 IN
ROAD CLOSED AHEAD C24-4848	48 IN × 48 IN

4" BLACK LETTERS ON WHITE REFLECTIVE BACKGROUND

IDOT SIGNS REQUIRED:

Sign	Size
ROAD CLOSED XX MILES AHEAD LOCAL TRAFFIC ONLY (A) R11-3A	60" x 30"
DETOUR (C) M4-10L	48" x 18"
ROAD CLOSED TO THRU TRAFFIC (B) R11-4	60" x 30"
DETOUR (D) M4-10R	48" x 18"
OAK PARK AVE. CLOSED NORTH OF I-80 FOLLOW DETOUR (E)	78 IN × 60 IN

SPECIAL 78" x 60" BLACK LETTERS ON WHITE REFLECTIVE BACKGROUND

LEGEND

- DETOUR
- FLASHING AMBER LIGHT (TYPE A)
- TYPE III BARRICADE
- POST MOUNTED SIGN

NOTES:

1. THE CONTRACTOR SHALL FURNISH THE POSTS, FLASHING LIGHTS AND ERECT SIGNS AS SHOWN ON THE PLAN. SIGN LOCATIONS AS SHOWN ON THE DETOUR PLAN IS FOR INFORMATION ONLY AND SHALL BE FIELD VERIFIED. THE CONTRACTOR SHALL ONLY PLACE SIGNS AS DIRECTED BY THE ENGINEER.
2. THE HEIGHT TO THE BOTTOM OF THE LOWEST SIGN SHALL NOT BE LESS THAN 6'.
3. ADVANCE SIGNS SHOULD BE PLACED IN ADVANCE OF THE INTERSECTIONS AS SHOWN ON DISTRICT ONE STANDARD TC-21 OR AS DIRECTED BY THE ENGINEER.
4. CONSTRUCT STA. 81+97.89 TO STA. 83+00.00 UNDER HWY. STD. 701201-03; C.E. STA. 82+49.07 LT. ACCESS TO BE PROVIDED DURING CONSTRUCTION. "DRIVEWAY ENTRANCE" SIGN TO BE PROVIDED PER DISTRICT STANDARD TC26.
5. THE ABOVE NOTED WORK SHALL BE PAID FOR AT THE CONTRACT UNIT PRICE PER EACH FOR "TRAFFIC CONTROL AND PROTECTION FOR TEMPORARY DETOUR", EXCEPT FOR PROVIDING HWY. STD. 701201-03, WHICH SHALL BE PAID SEPARATELY.

FILE NAME = ...\D160C07-sht-staging.dgn	USER NAME = Plotted by Administrator	DESIGNED - OWR	REVISED -
		DRAWN - OWR	REVISED -
	PLOT SCALE = 400 ' / IN.	CHECKED - FML	REVISED -
	PLOT DATE = 1/18/2009	DATE - 10/2008	REVISED -

STATE OF ILLINOIS
DEPARTMENT OF TRANSPORTATION

DETOUR PLAN
OAK PARK AVENUE OVER UNION DRAINAGE DITCH

SCALE : NTS | SHEET NO. OF SHEETS | STA. 81+97.90 TO STA. 92+72.60

F.A.U. RTE.	SECTION	COUNTY	TOTAL SHEETS	SHEET NO.
2774	0306T	COOK	55	19

CONTRACT NO. 60C07

FED. ROAD DIST. NO. | ILLINOIS | FED. AID PROJECT : P-91-346-02