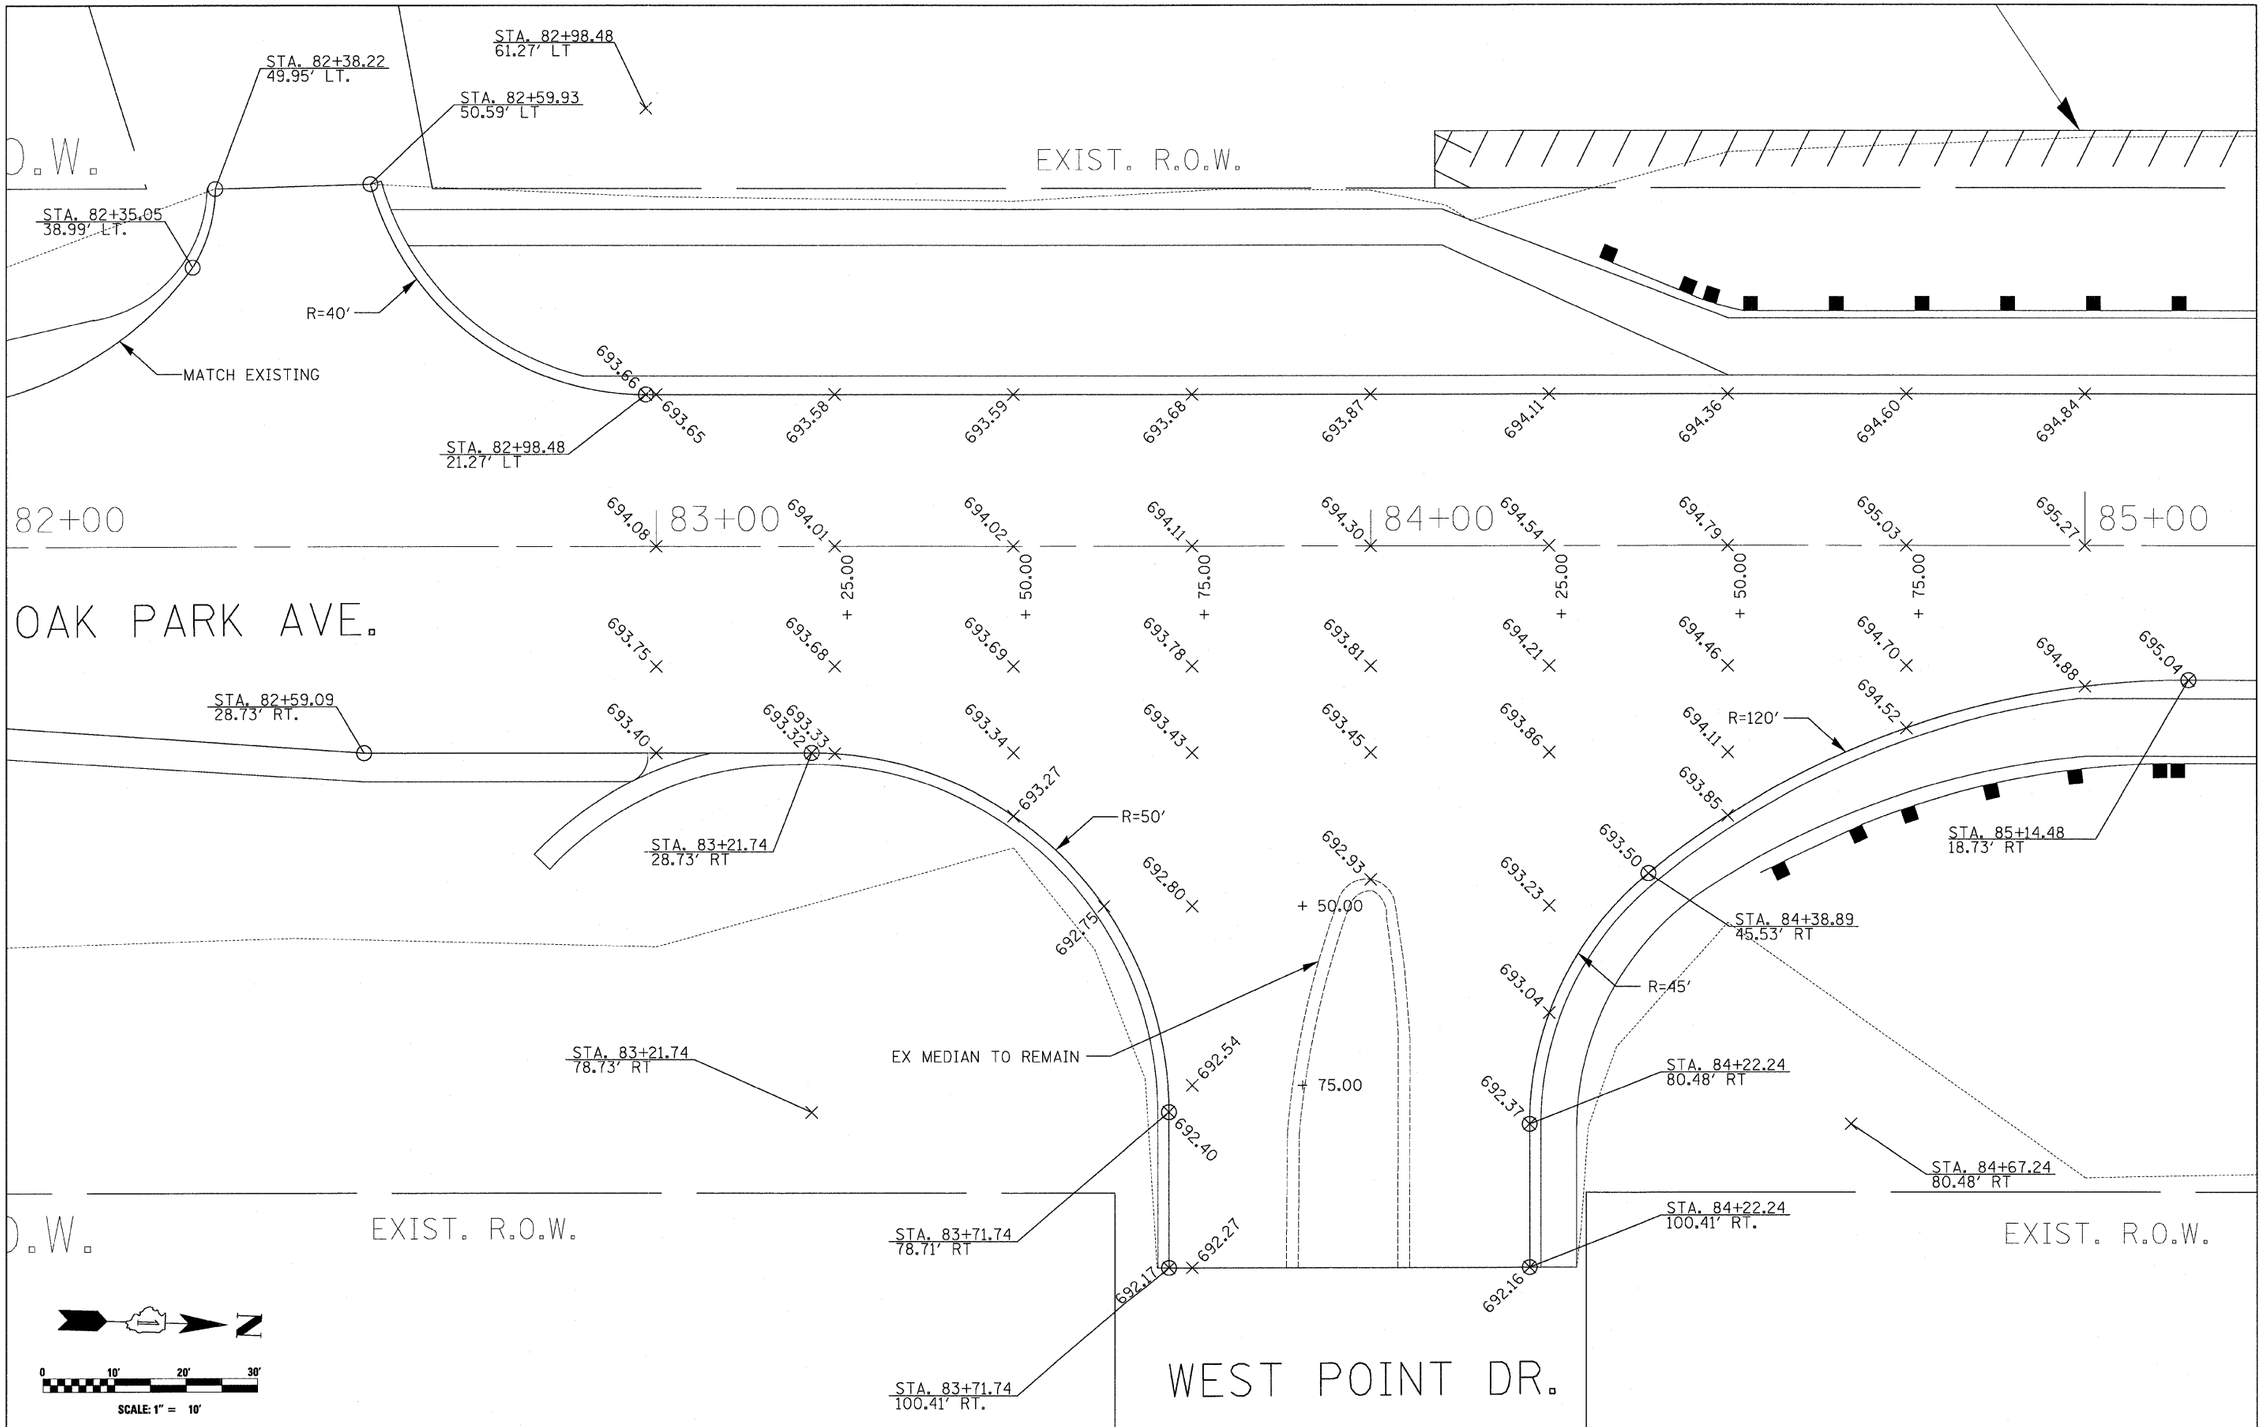

FILE NAME = ...\D162007-sht-intersectWestPointDrive1.dgn	USER NAME = Plotted by flin	DESIGNED - ST	REVISED -
		DRAWN - ST	REVISED -
	PLOT SCALE = 10.000 ' / IN.	CHECKED - FML	REVISED -
	PLOT DATE = 12/9/2008	DATE - 10/2008	REVISED -

STATE OF ILLINOIS
DEPARTMENT OF TRANSPORTATION

INTERSECTION DETAIL – WEST POINT DRIVE
OAK PARK AVENUE OVER UNION DRAINAGE DITCH

SCALE: 1" = 10' | SHEET NO. OF SHEETS | STA. 82+00.00 TO STA. 85+00.00

F.A.U. RTE.	SECTION	COUNTY	TOTAL SHEETS	SHEET NO.
2774	0306T	COOK	55	23
		CONTRACT NO. 60C07		
FED. ROAD DIST. NO.	ILLINOIS	FED. AID PROJECT		