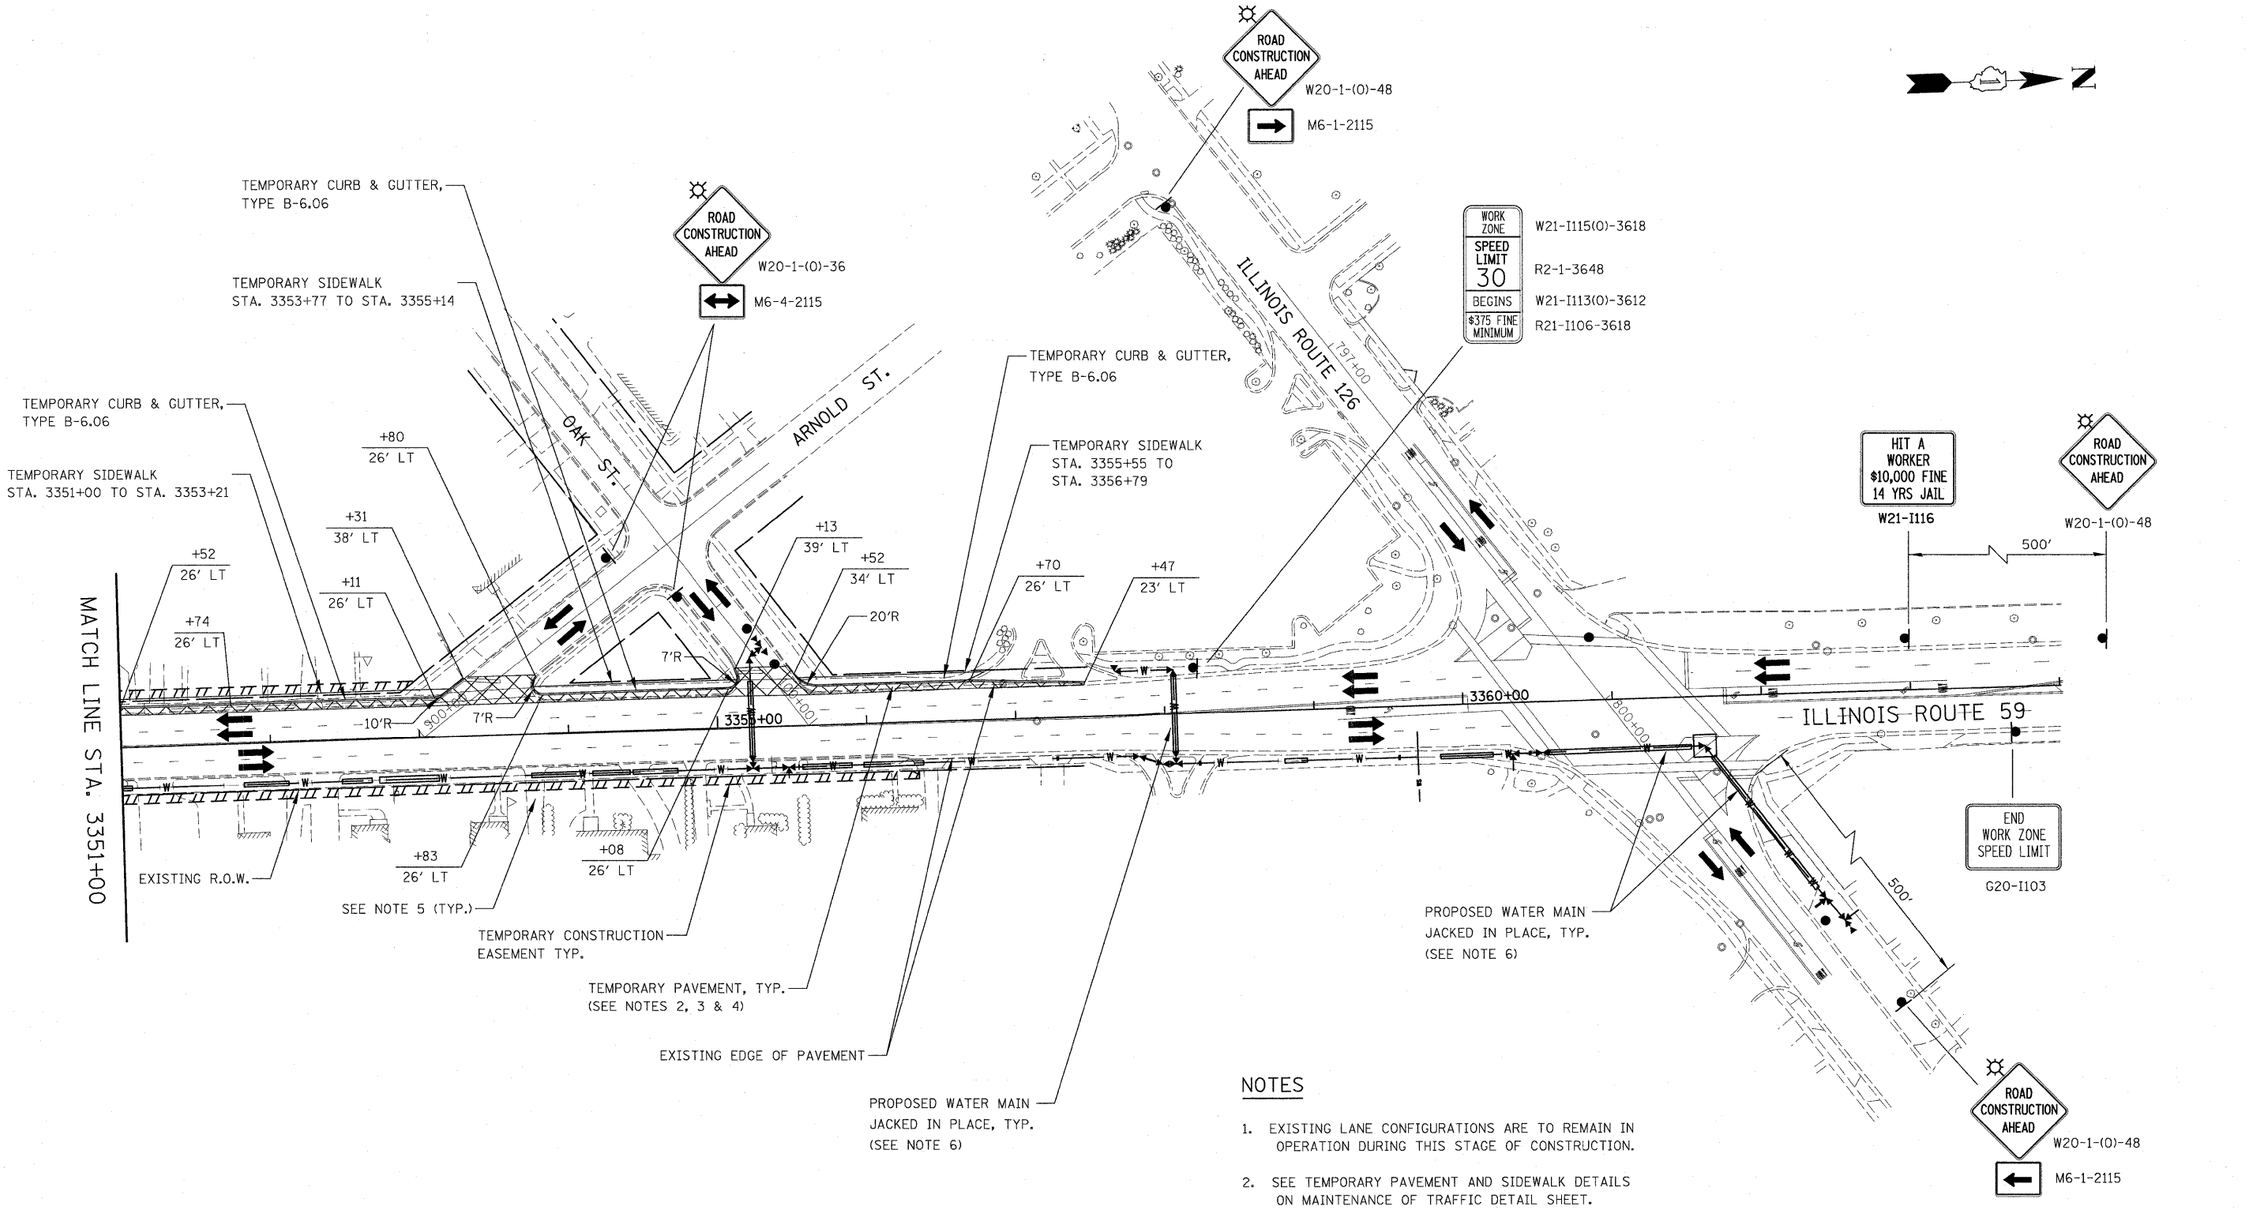

NOTES

1. EXISTING LANE CONFIGURATIONS ARE TO REMAIN IN OPERATION DURING THIS STAGE OF CONSTRUCTION.
2. SEE TEMPORARY PAVEMENT AND SIDEWALK DETAILS ON MAINTENANCE OF TRAFFIC DETAIL SHEET.
3. SEE CROSS SECTIONS FOR GRADING DETAILS.
4. SEE MAINTENANCE OF TRAFFIC GENERAL NOTE 23.
5. SEE MAINTENANCE OF TRAFFIC GENERAL NOTES 24 & 25.
6. SEE MAINTENANCE OF TRAFFIC GENERAL NOTE 29.

FILE NAME = $FILEL$	USER NAME = $USER$	DESIGNED - JCM	REVISED -	STATE OF ILLINOIS DEPARTMENT OF TRANSPORTATION	ILLINOIS ROUTE 59 MAINTENANCE OF TRAFFIC – PRE-STAGE 1	F.A. RTE. 338	SECTION 113 N-2	COUNTY WILL	TOTAL SHEETS 260 / SHEET NO. 53
		DRAWN - REW	REVISED -						
	PLOT SCALE = $SCALE$	CHECKED - JCM	REVISED -			CONTRACT NO. 60E73			
	PLOT DATE = $DATE$	DATE - JANUARY 16, 2009	REVISED -		SCALE: AS SHOWN / SHEET NO. 7 OF 36 SHEETS / STA. 3351+00 TO STA. 3364+00	FED. ROAD DIST. NO.	ILLINOIS	FAP 338 (IL RTE. 59)	