PLAN
SURVEYED
PLOTTED
NOTE BOOK
NO.
ALIGNMENT CHECKED
R.O.W. CHECKED
CADD FILE NAME
BY
DATE

PROFILE
SURVEYED
PLOTTED
NOTE BOOK
NO.
GRADES CHECKED
DIM. NOTED
STRUCTURE NOTATING GRKD
BY
DATE

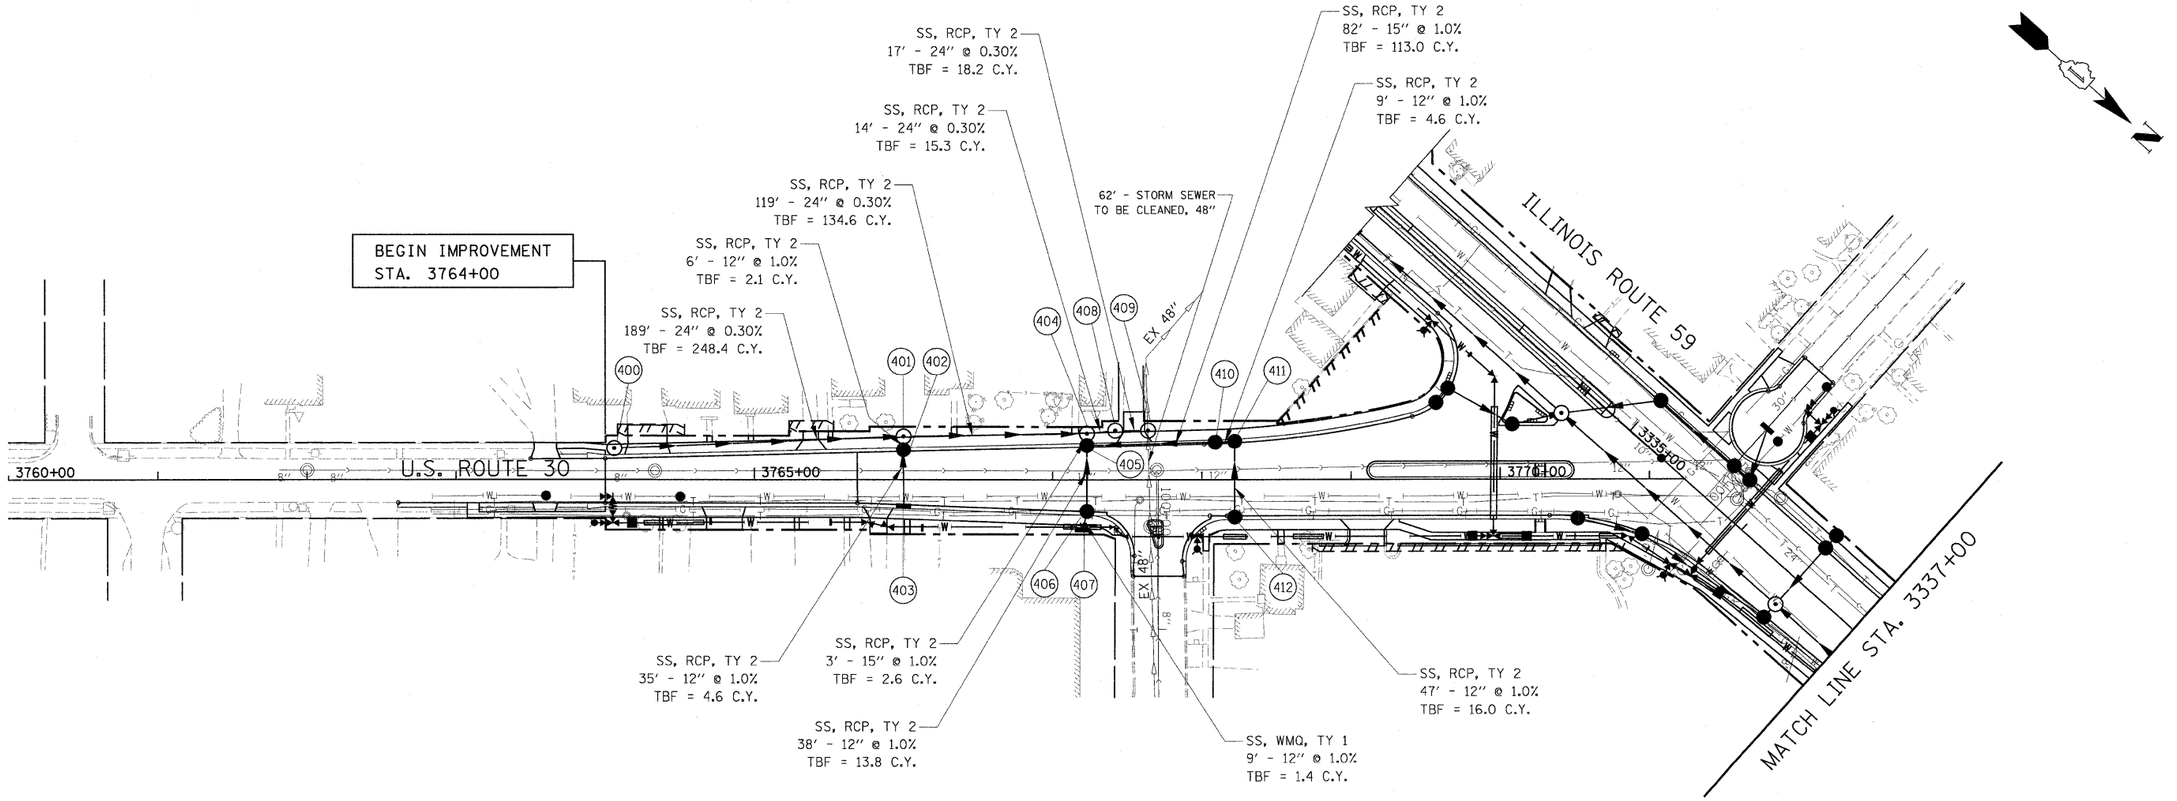

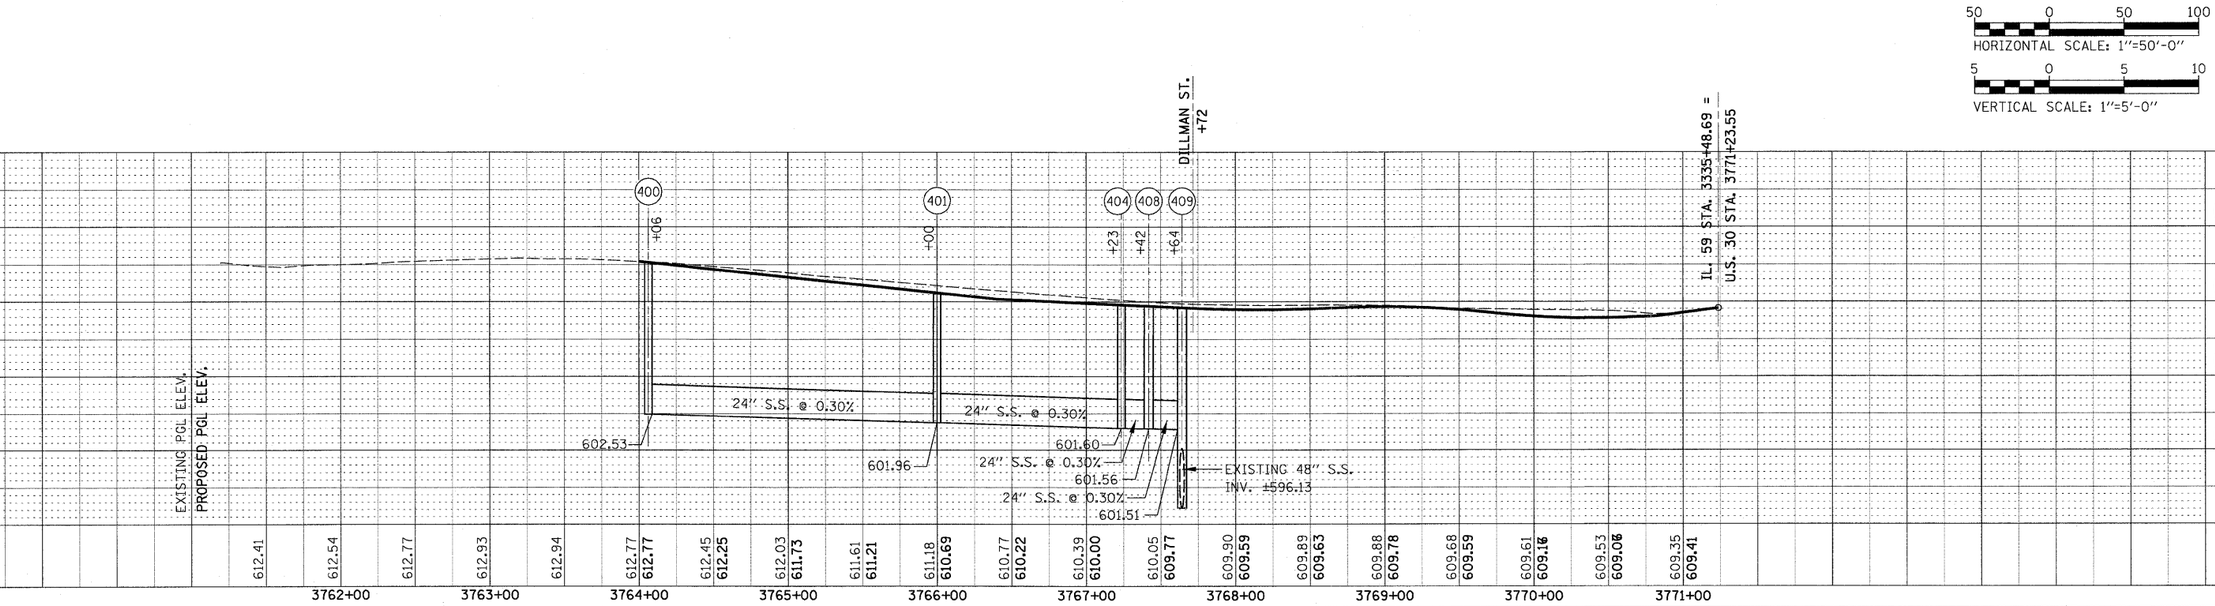

FILE NAME = $FILEL$	USER NAME = $USER$	DESIGNED - PJO	REVISED -
		DRAWN - RTA	REVISED -
	PLOT SCALE = $SCALE$	CHECKED - JCM	REVISED -
	PLOT DATE = $DATE$	DATE - JANUARY 16, 2009	REVISED -

STATE OF ILLINOIS
DEPARTMENT OF TRANSPORTATION

U.S. ROUTE 30
DRAINAGE PLAN & PROFILE

SCALE: AS SHOWN | SHEET NO. 1 OF 1 SHEETS | STA. 3764+00 TO STA. 3771+24

F.A. RTE.	SECTION	COUNTY	TOTAL SHEETS	SHEET NO.
338	113 N-2	WILL	260	112
		CONTRACT NO. 60E73		
FED. ROAD DIST. NO.	ILLINOIS	FAP 338 (IL RTE. 59)		