ORIGINAL SURVEY		BY	DATE
NOTE BOOK	SURVEYED		
	PLOTTED		
NO.	TEMPLATE		
	AREAS		
	AREAS CHECKED		

FINAL SURVEY		BY	DATE
NOTE BOOK	SURVEYED		
	PLOTTED		
NO.	TEMPLATE		
	AREAS		
	AREAS CHECKED		

FILE NAME = #FILE#

USER NAME = #USER#

PLOT SCALE = #SCALE#

PLOT DATE = #DATE#

DESIGNED	-	PJO
DRAWN	-	RTA
CHECKED	-	JCM
DATE	-	JANUARY 16, 2009

REVISED	-	
REVISED	-	
REVISED	-	
REVISED	-	

STATE OF ILLINOIS
DEPARTMENT OF TRANSPORTATION

SCALE:

CROSS SECTIONS
ILLINOIS ROUTE 59 – STAGE 1 THRU 6

SHEET NO. 1 OF 18 SHEETS | STA. 3327+50 TO STA. 3328+50

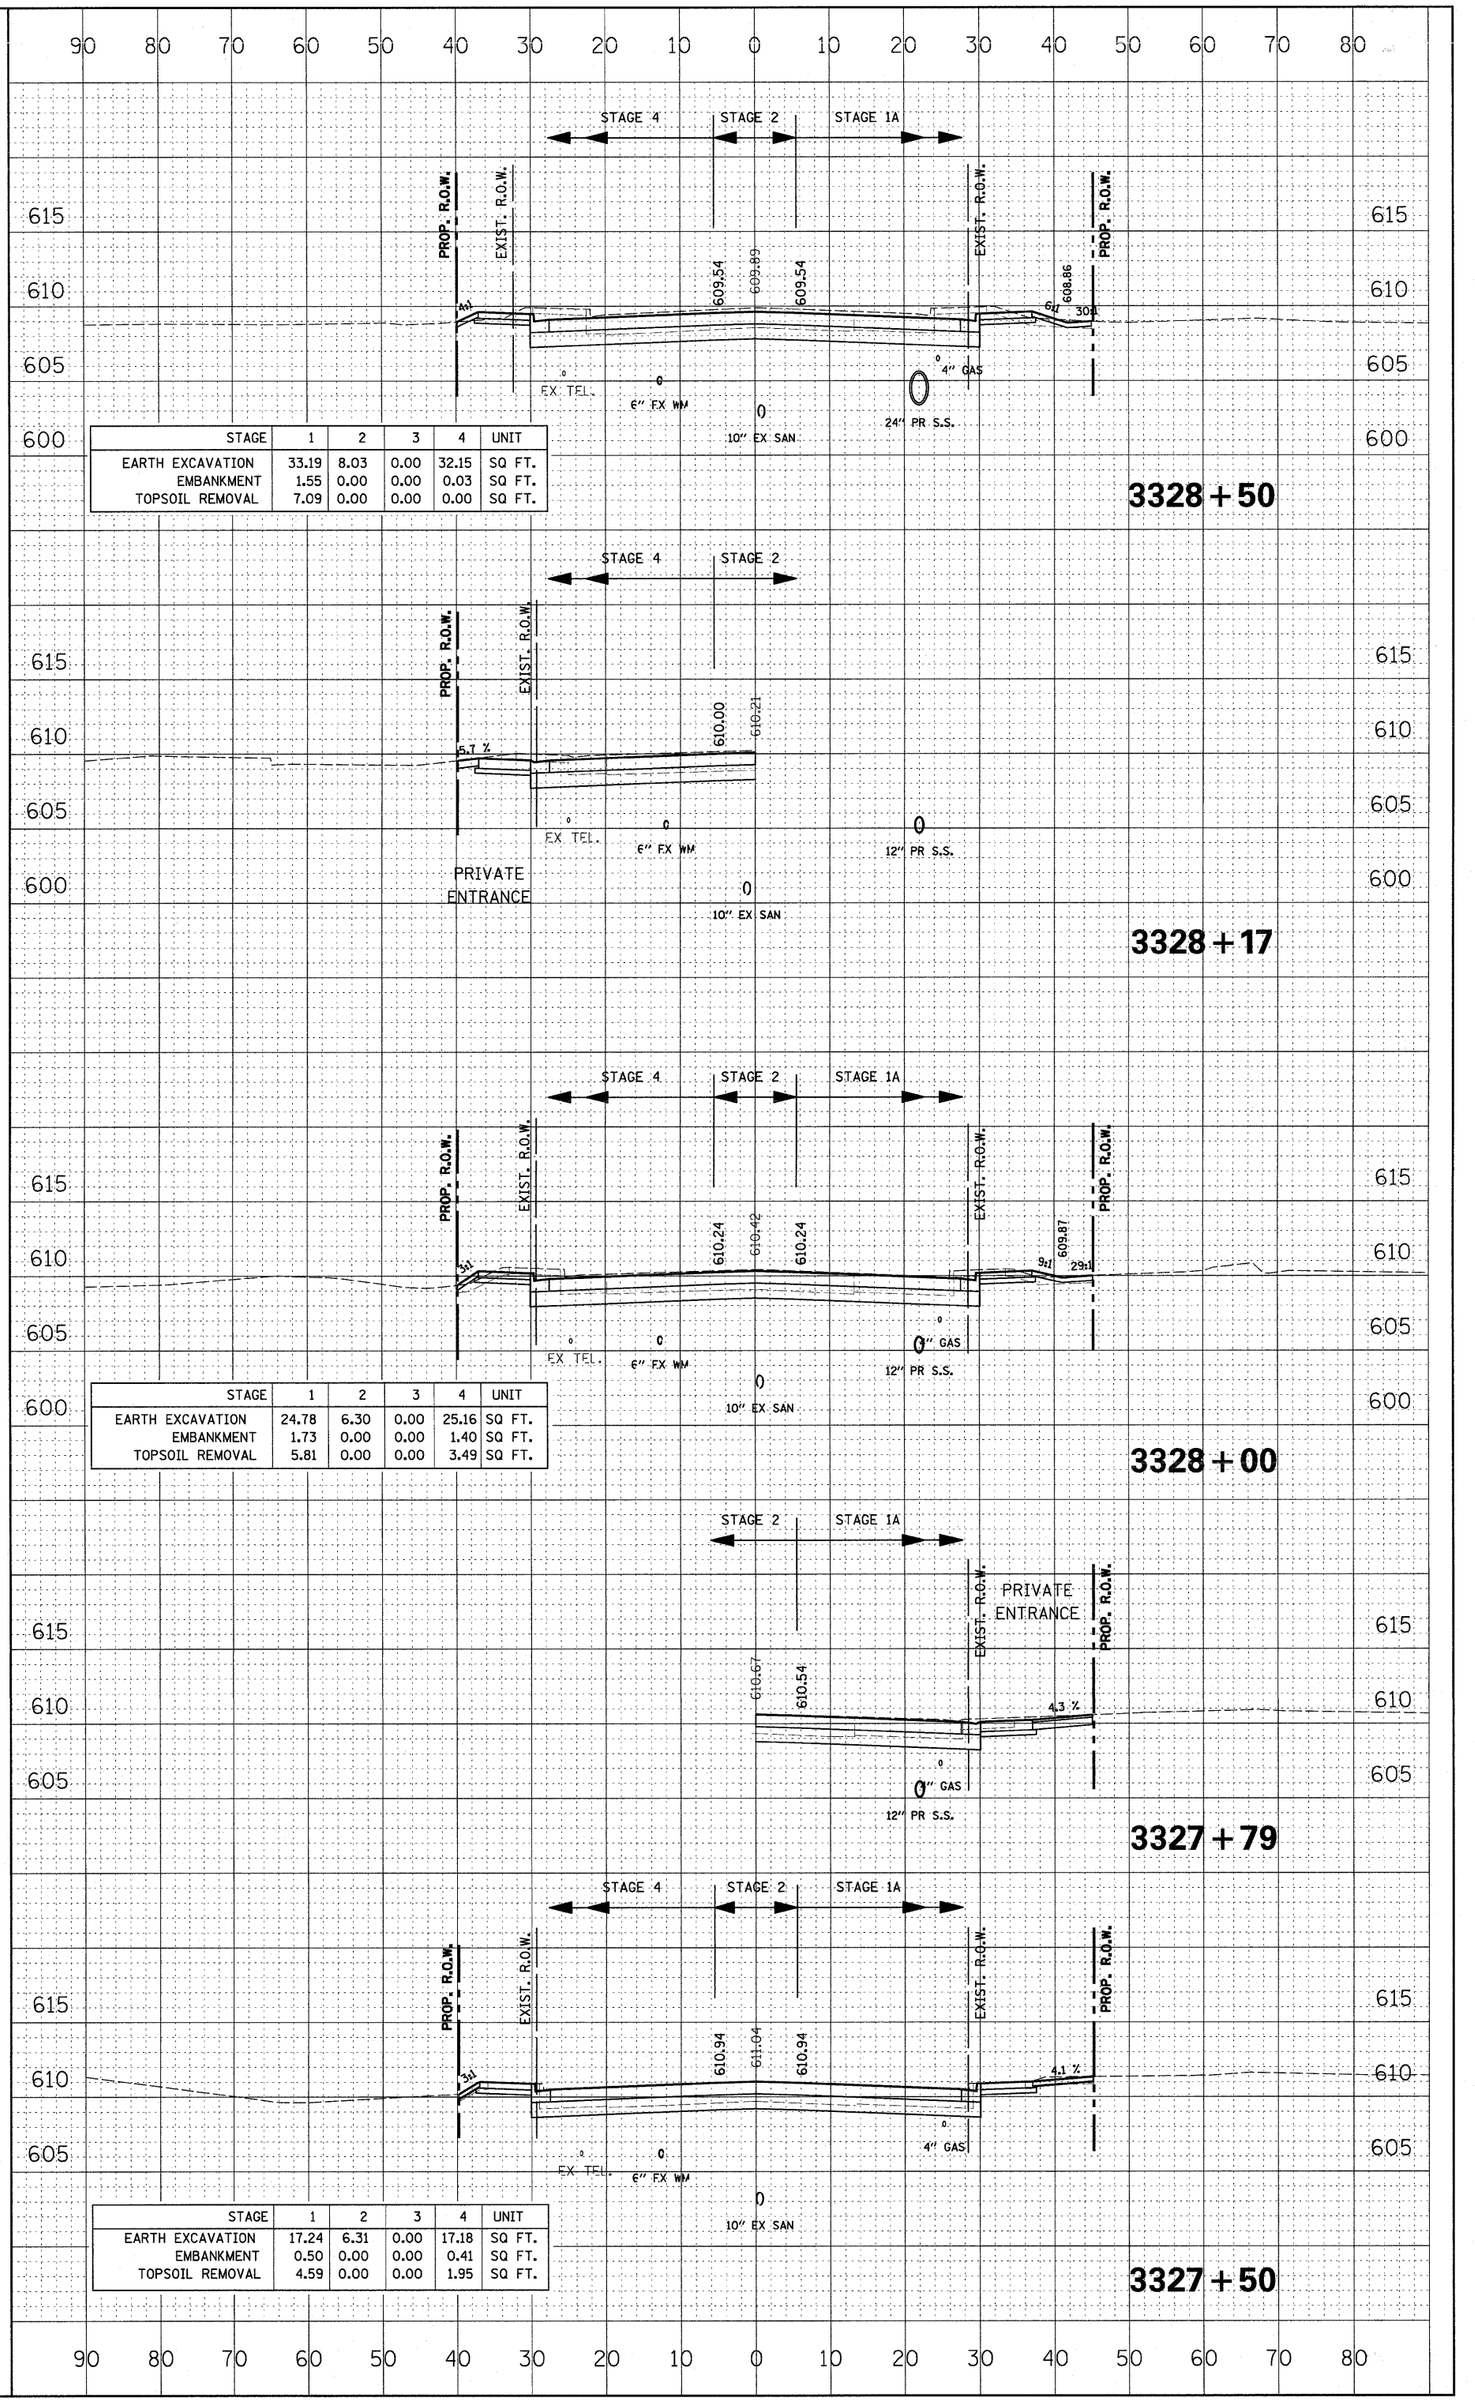

STAGE	1	2	3	4	UNIT
EARTH EXCAVATION	33.19	8.03	0.00	32.15	SQ FT.
EMBANKMENT	1.55	0.00	0.00	0.03	SQ FT.
TOPSOIL REMOVAL	7.09	0.00	0.00	0.00	SQ FT.

STAGE	1	2	3	4	UNIT
EARTH EXCAVATION	24.78	6.30	0.00	25.16	SQ FT.
EMBANKMENT	1.73	0.00	0.00	1.40	SQ FT.
TOPSOIL REMOVAL	5.81	0.00	0.00	3.49	SQ FT.

STAGE	1	2	3	4	UNIT
EARTH EXCAVATION	17.24	6.31	0.00	17.18	SQ FT.
EMBANKMENT	0.50	0.00	0.00	0.41	SQ FT.
TOPSOIL REMOVAL	4.59	0.00	0.00	1.95	SQ FT.

F.A. RTE.	SECTION	COUNTY	TOTAL SHEETS	SHEET NO.
338	113 N-2	WILL	260	237

FED. ROAD DIST. NO. (ILLINOIS) | CONTRACT NO. 60E73 | FAP 338 (IL RTE. 59)