PLAN

	BY	DATE
SURVEYED		
DRAWN		
QUANTITIES CHECKED		
ALIGNMENT CHECKED		
NOTE BOOK		
NO.		

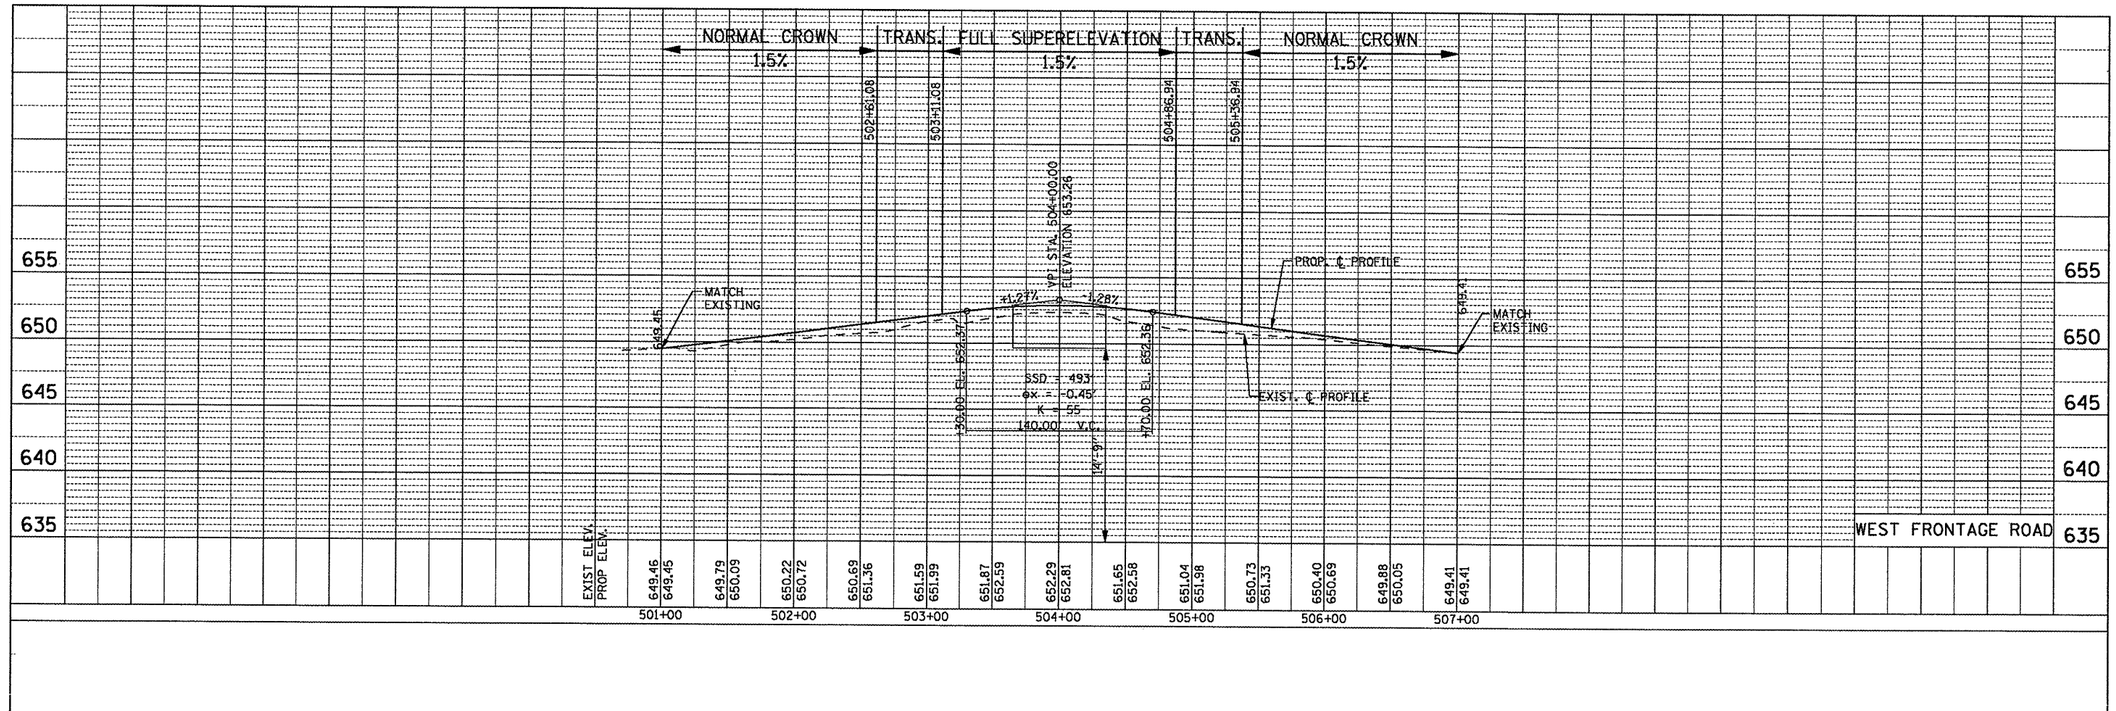

PROFILE

	BY	DATE
SURVEYED		
DRAWN		
QUANTITIES CHECKED		
ALIGNMENT CHECKED		
NOTE BOOK		
NO.		
STRUCTURE NO(S)/MS CHKD		

FILE NAME = G:\project\2082305\CADD\Civil\Sht\003\003PLMLPF_01.dgn	USER NAME = 2pemid	DESIGNED - DLP	REVISED -	
		DRAWN - ENTRAN	REVISED -	
	PLOT SCALE = 50.00 ' / IN.	CHECKED - TMH	REVISED -	
	PLOT DATE = 2/4/2009	DATE - 1/09	REVISED -	

STATE OF ILLINOIS
DEPARTMENT OF TRANSPORTATION

WEST AND EAST FRONTAGE ROADS
EXISTING AND PROPOSED ROADWAY PROFILES

SCALE: 1"=50' | SHEET NO. OF SHEETS | STA. TO STA.

F.A.P. RTE.	SECTION	COUNTY	TOTAL SHEETS	SHEET NO.
305	1415 B	COOK	75	13
		CONTRACT NO. 60F60		
FED. ROAD DIST. NO.	ILLINOIS	FED. AID PROJECT		