F.A.I. RTE.	SECTION	COUNTY	TOTAL SHEETS	SHEET NO.
57	1920.1B-R	COOK	101	017
STA.	TO STA.			
FED. ROAD DIST. NO. 1	ILLINOIS	FED. AID PROJECT		

CONTRACT NO. 62533

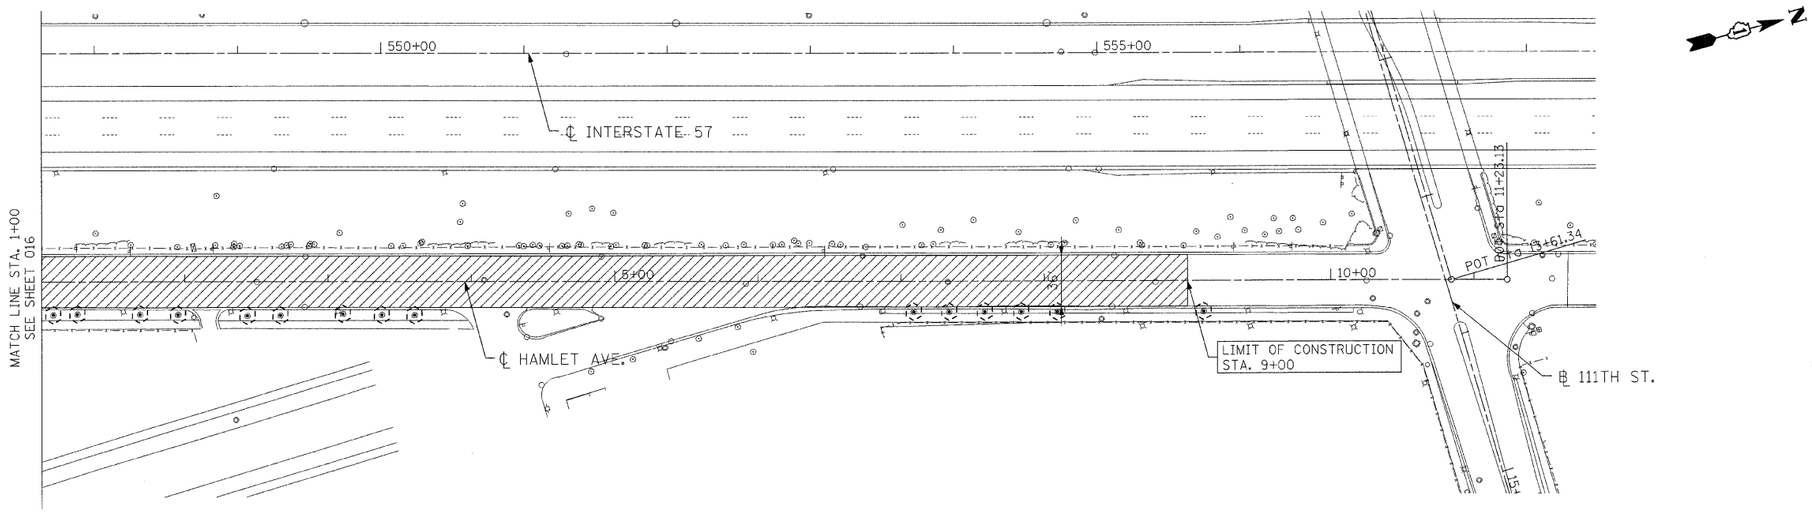

EXISTING

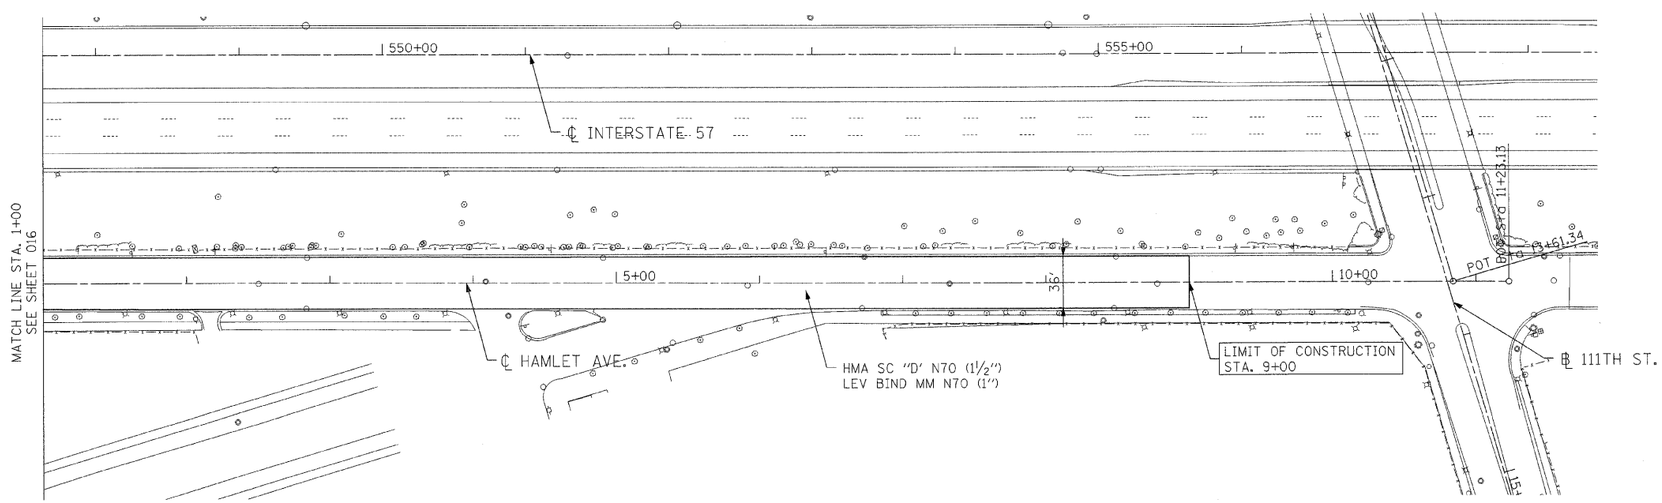

PROPOSED

LEGEND

- HOT-MIX ASPHALT SURFACE REMOVAL, VARIABLE DEPTH (1"-5")
- REMOVAL ITEM
- CONCRETE CURB AND GUTTER REMOVAL
- EXISTING GROUND/ BRIDGE MOUNTED SIGN
- PROPOSED GROUND/ BRIDGE MOUNTED SIGN
- SELECTIVE CLEARING
- TREE REMOVAL (SEE SHEET 012 FOR SCHEDULE)
- TREE TRUNK PROTECTION
- TEMPORARY FENCE

REVISIONS	
NAME	DATE

ILLINOIS DEPARTMENT OF TRANSPORTATION
112TH PLACE OVER
F.A.I ROUTE 57 (INTERSTATE 57)

HAMLET AVE. EXISTING AND PROPOSED

SCALE: 1"=50'
DRAWN BY: BRH
DATE: 01/16/09
CHECKED BY: ACL

TENG

TENG & ASSOCIATES, INC.
ENGINEERS/ARCHITECTS/PLANNERS
205 N. MICHIGAN AVE. CHICAGO, IL 60601
TELEPHONE: 312/616-0000

..\ALTOOM18.DGN, ..\TP000SVP.DGN, ..\TP000SVP.DGN, ..\TP000U94.DGN, ..\EXH00N02.DGN, ..\ALTOOM2K.DGN, ..\ALTOOM2K.DGN, ..\PVM00SXM.DGN, ..\ROW00SVG.DGN,
..\ALTOOM18.DGN, ..\ALTOON68.DGN, ..\TP000U94.DGN, ..\EXH00N02.DGN, ..\ALTOOM2K.DGN, ..\PVM00SXM.DGN, ..\ROW00SVE.DGN, ..\ROW00SVH.DGN, ..\ROW00SVG.DGN, ..\ROW00SVG.DGN,
HEDITBR
60 61 62
52 53 54 55 56 57 58 59
45 46 47 48 49 50 51
40 41 42 43 44
35 36 37 38 39
30 31 32 33 34
25 26 27 28 29
20 21 22 23 24
15 16 17 18 19
10 11 12 13 14
5 6 7 8 9
1 2 3 4
LIN-2.00/3.50/4.7 1" T.S.DOWN/NTN/PS3MM/DOWN/DOWN/DOWN