F.A.I. RTE.	SECTION	COUNTY	TOTAL SHEETS	SHEET NO.
57	1920.1B-R	COOK	101	027
STA.	TO STA.			
FED. ROAD DIST. NO. 1	ILLINOIS	FED. AID PROJECT		

CONTRACT NO. 62533

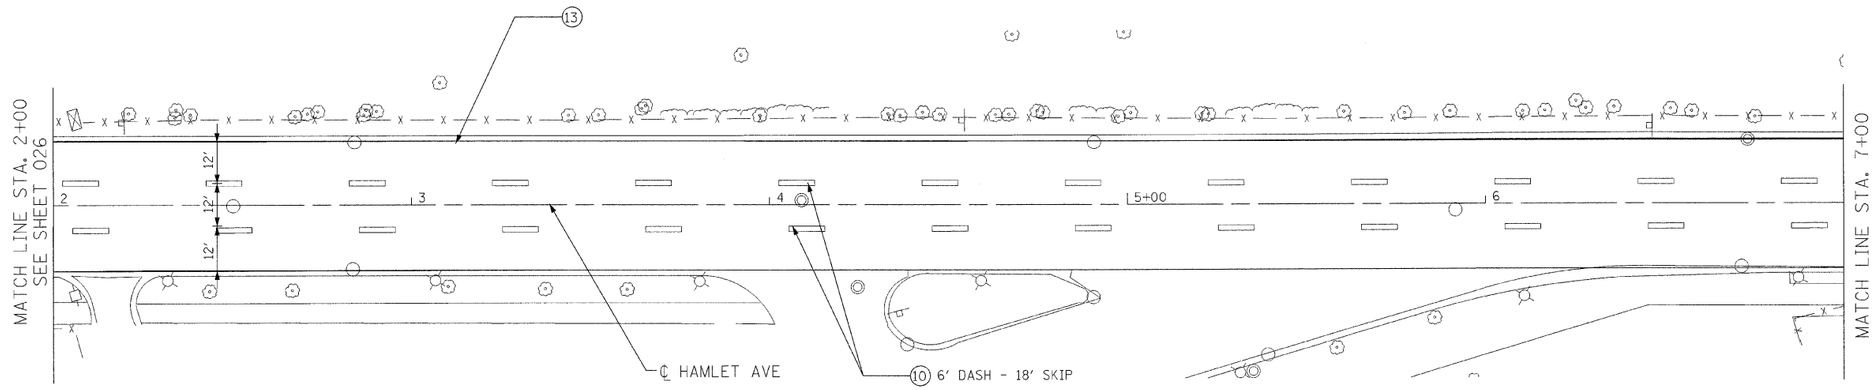

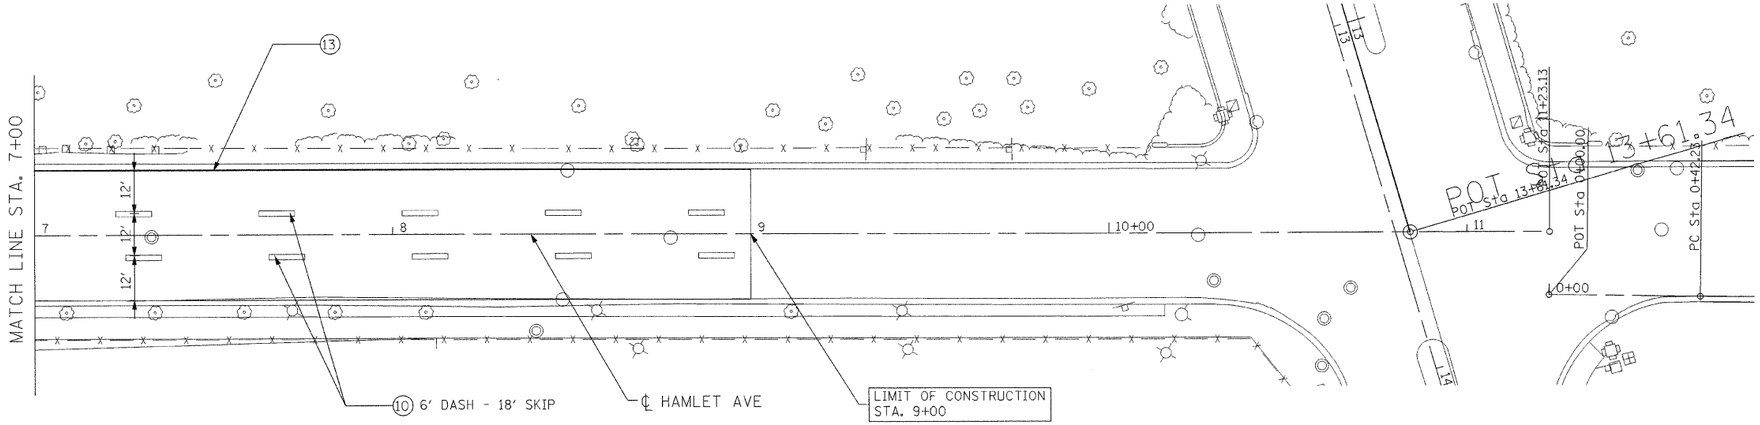

PAVEMENT MARKING LEGEND

1. PREFORMED PLASTIC PAVEMENT MARKING, TYPE B- LINE 4" (WHITE)
2. PREFORMED PLASTIC PAVEMENT MARKING, TYPE B- LINE 4" (YELLOW)
3. PREFORMED PLASTIC PAVEMENT MARKING, TYPE B- LINE 6" (WHITE)
4. PREFORMED PLASTIC PAVEMENT MARKING, TYPE B- LINE 12" (YELLOW)
5. PREFORMED PLASTIC PAVEMENT MARKING, TYPE B- LINE 24" (WHITE)
6. PREFORMED PLASTIC PAVEMENT MARKING, TYPE B LETTERS AND SYMBOLS
10. THERMOPLASTIC PAVEMENT MARKING- LINE 4" (WHITE)
11. THERMOPLASTIC PAVEMENT MARKING- LINE 6" (WHITE)
12. THERMOPLASTIC PAVEMENT MARKING- LINE 12" (WHITE)
13. THERMOPLASTIC PAVEMENT MARKING- LINE 4" (YELLOW)
14. THERMOPLASTIC PAVEMENT MARKING- LINE 12" (YELLOW)
15. THERMOPLASTIC PAVEMENT MARKING- LINE 24" (WHITE)
16. THERMOPLASTIC PAVEMENT MARKING- LETTERS AND SYMBOLS

NOTES:

1. THERMOPLASTIC PAVEMENT MARKING SHALL BE USED ON BITUMINOUS PAVEMENT ONLY.

REVISIONS	
NAME	DATE

ILLINOIS DEPARTMENT OF TRANSPORTATION
112TH PLACE OVER
F.A.I ROUTE 57 (INTERSTATE 57)

HAMLET AVE SIGNING AND PROPOSED PAVEMENT MARKING

SCALE: 1"=20'
DRAWN BY: BRH
DATE: 01/16/09
CHECKED BY: ACL

TENG
TENG & ASSOCIATES, INC.
ENGINEERS/ARCHITECTS/PLANNERS
205 N. MICHIGAN AVE. CHICAGO, IL 60601
TELEPHONE: 312/616-3000

..\ALTOON8.DGN, ..\TP0005VP.DGN, ..\TP0005WM.DGN, ..\EXH00N02.DGN, ..\ALTOOM2K.DGN, ..\ALTOOM2K.DGN, ..\PVM005XM.DGN, ..\PVM005VG.DGN, ..\RDW005VG.DGN, ..\RDW005VP.DGN, ..\RDW005WM.DGN, ..\ALTOON8.DGN,
1-6-2009, 3:56:29 PM
T:\DOCUMENT\1920B6R\CIVIL\DGN\PAM07T01.DGN
1 2 
MICROSTATION