F.A.I. RTE.	SECTION	COUNTY	TOTAL SHEETS	SHEET NO.
57	1920.1B-R	COOK	101	072
STA.		TO STA.		
FED. ROAD DIST. NO. 1	ILLINOIS	FED. AID PROJECT		

CONTRACT NO. 62533

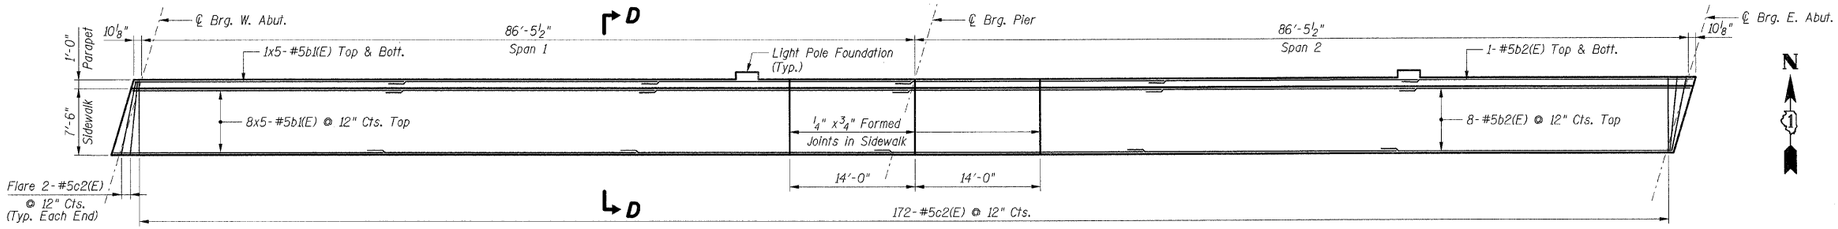

SIDEWALK PLAN

(North Sidewalk Shown - South Sidewalk Opposite Hand)

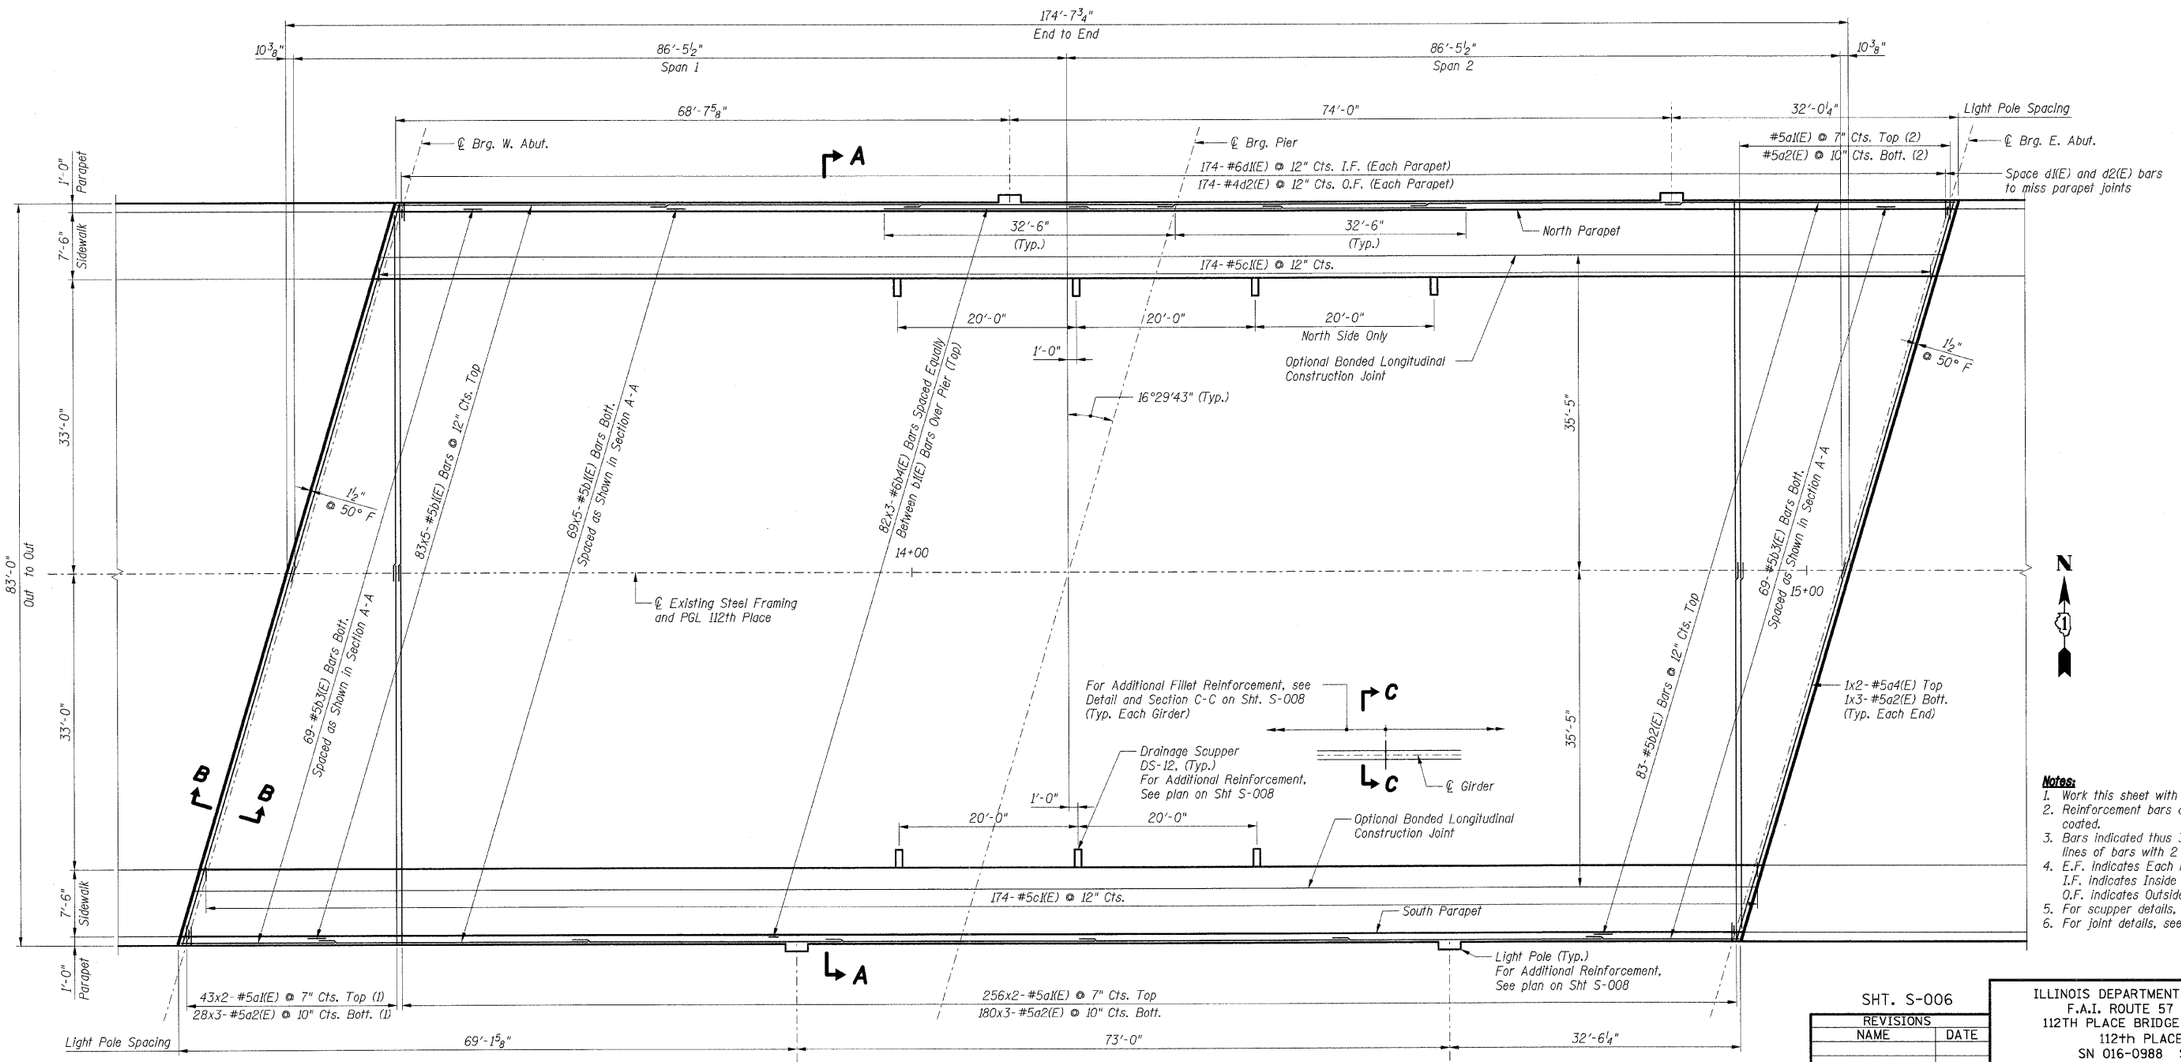

DECK PLAN

Notes:

1. Work this sheet with Shts. S-007 & S-008.
2. Reinforcement bars designated (E) shall be epoxy coated.
3. Bars indicated thus 30 x 2-#5 etc. indicates 30 lines of bars with 2 lengths per line.
4. E.F. indicates Each Face
   I.F. indicates Inside Face
   O.F. indicates Outside Face
5. For scupper details, see Sht. S-010.
6. For joint details, see Sht. S-009.

LAP LENGTHS	
Bar Size	Min. Lap
#5	1'-8"
#6	2'-0"

Reinforcing Notes:

(1) Cut bars to fit in field and use remainder in opposite end of deck.
(2) Use remainder of bars from opposite end of deck.

SHT. S-006

REVISIONS	
NAME	DATE

ILLINOIS DEPARTMENT OF TRANSPORTATION
F.A.I. ROUTE 57 (INTERSTATE 57)
112TH PLACE BRIDGE DECK REPLACEMENT
112th PLACE OVER I-57
SN 016-0988 STA. 546+15.56
COOK COUNTY

DECK PLAN

DATE: 01/16/09
DRAWN BY: TMH
CHECKED BY: JLR

TENG
TENG & ASSOCIATES, INC.
ENGINEERS/ARCHITECTS/PLANNERS
205 N. MICHIGAN AVE., CHICAGO, IL 60601
TELEPHONE: 312.616.0000

..\BRBORDER.DGN, ..\ALTOOUGE.DGN, ..\GPEOONE4.DGN, ..\SUROONSV.DGN, ..\ALTOON8$.DGN, ..\FRPOOU5I.DGN, ..\SUDOONL7.DGN
2-27-2009, 14:39:21 T:\DOCUMENT\93086O\STRUCT\DGN\DKPOONL6.DGN HOUGHTM
pen table: N/A color table: K:\STANDARD\TENG\DATA\COLORTABLE.TBL