F.A.I. RTE.	SECTION	COUNTY	TOTAL SHEETS	SHEET NO.
57	1920.1B-R	COOK	101	073
STA.	TO STA.			
FED. ROAD DIST. NO. 1	ILLINOIS	FED. AID PROJECT		
CONTRACT NO. 62533				

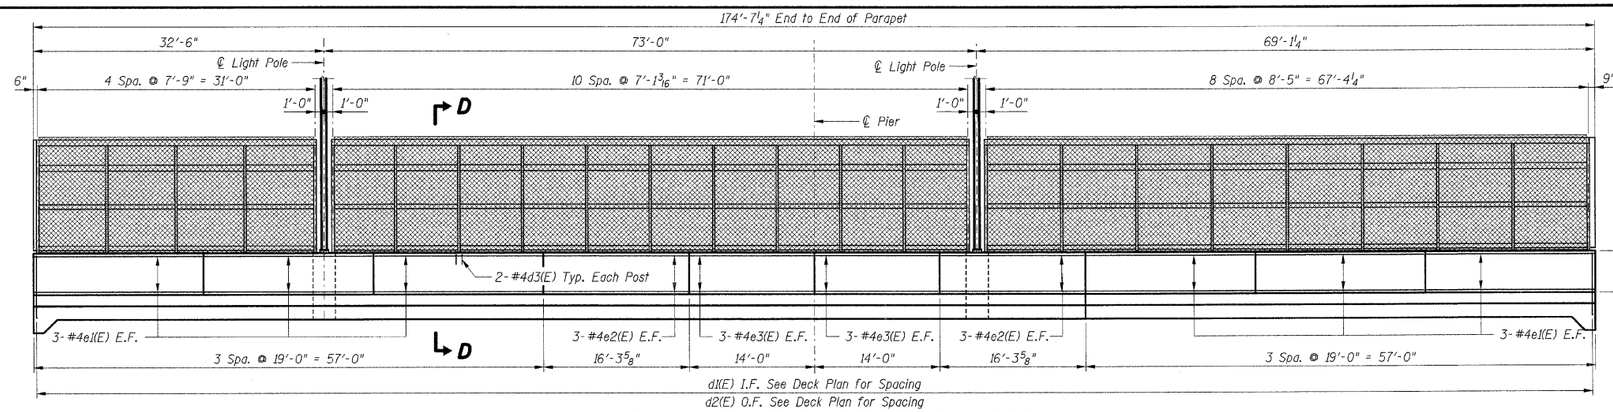

INSIDE ELEVATION OF SOUTH PARAPET

(Dim. are along O.F. Parapet)

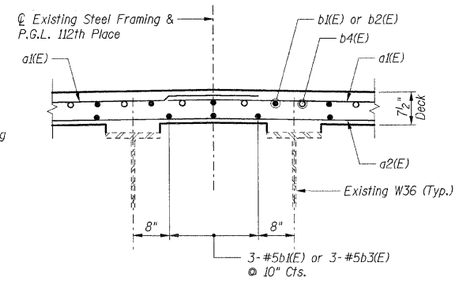

DETAIL 1

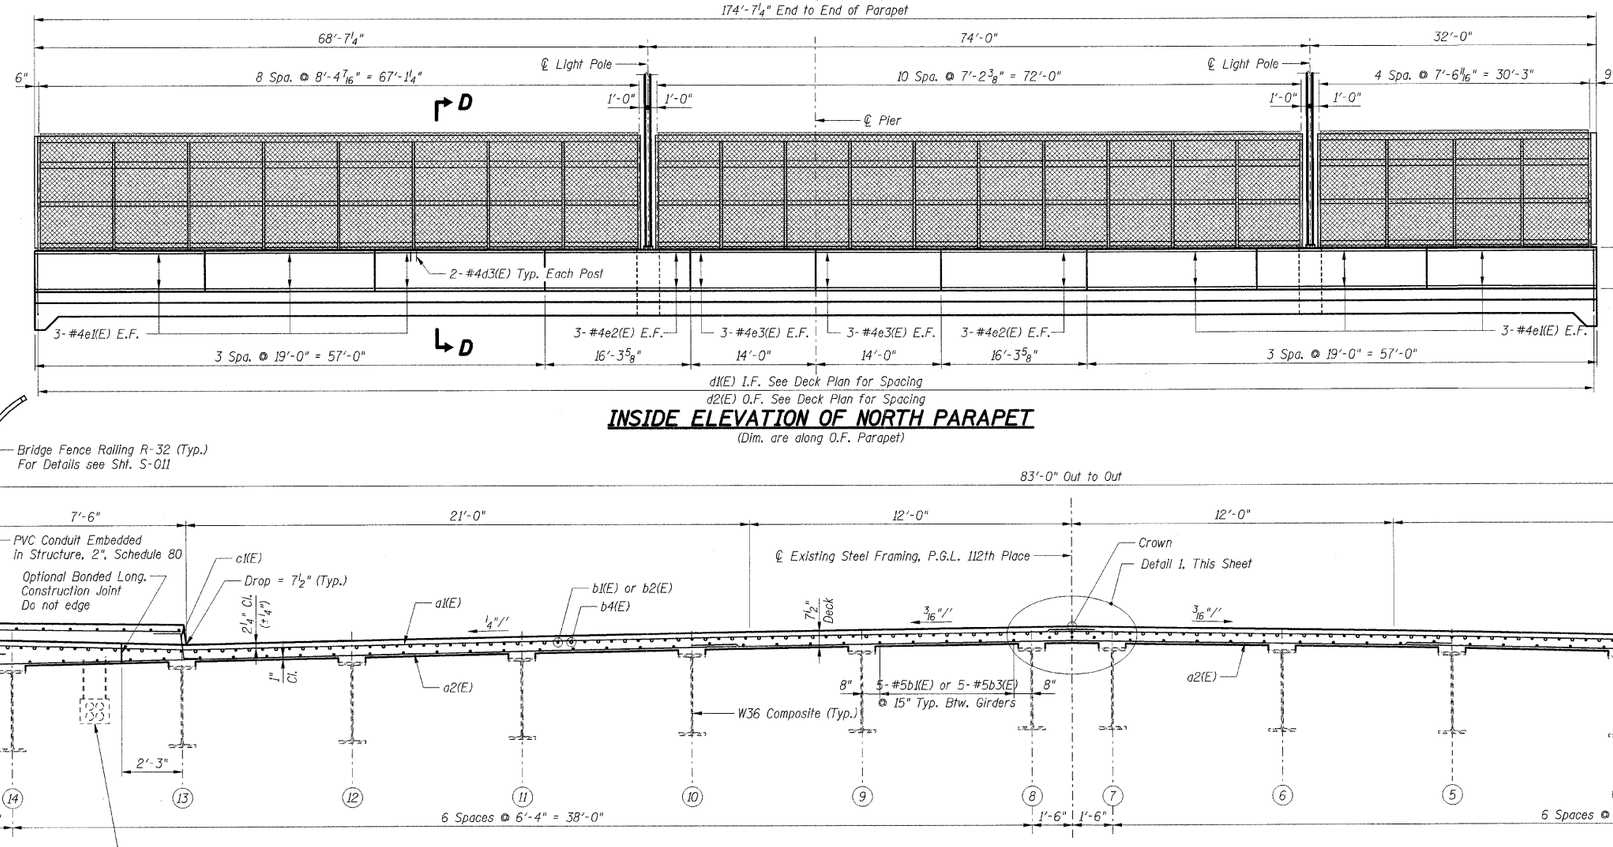

INSIDE ELEVATION OF NORTH PARAPET

(Dim. are along O.F. Parapet)

SECTION A-A

Note A:
Contractor shall provide and install new inserts and hangers to support existing conduits. Inserts and hangers shall be approved by the Engineer. Cost shall be included with Concrete Superstructure.

LAP LENGTHS	
Bar Size	Min. Lap
#4	1'-11"
#5	1'-8"

Notes:
1. Work this sheet with Shts. S-006 & S-008.
2. Reinforcement bars designated (E) shall be epoxy coated.
3. E.F. indicates Each Face
   I.F. indicates Inside Face
   O.F. indicates Outside Face

SHT. S-007

REVISIONS	
NAME	DATE

ILLINOIS DEPARTMENT OF TRANSPORTATION
F.A.I. ROUTE 57 (INTERSTATE 57)
112TH PLACE BRIDGE DECK REPLACEMENT
112th PLACE OVER I-57
SN 016-0988 STA. 546+15.56
COOK COUNTY

SUPERSTRUCTURE DETAILS I

DRAWN BY: TMH
DATE: 01/16/09 CHECKED BY: JLR

TENG
TENG & ASSOCIATES, INC.
ENGINEERS/ARCHITECTS/PLANNERS
205 N. MICHIGAN AVE., CHICAGO, IL 60601
TELEPHONE 312.616.0000

..\SUDOONL7.DGN, ..\SUDOONL7.DGN, ..\DKPOONL6.DGN, ..\SUDOONL7.DGN, ..\SUDOONL7.DGN, ..\SUDOONL7.DGN, ..\SUDOONL7.DGN, ..\BRBORDER.DGN, ..\SUDOONKY.DGN
2-27-2009, 14:35:23 HOUGHTM
T:\DOCUMENT\930866\STRUCT\DGN\SUDOONL7.DGN color tables: K:\STANDARD\TENG\DATA\COLORTABLE.TBL
pen tables: N/A