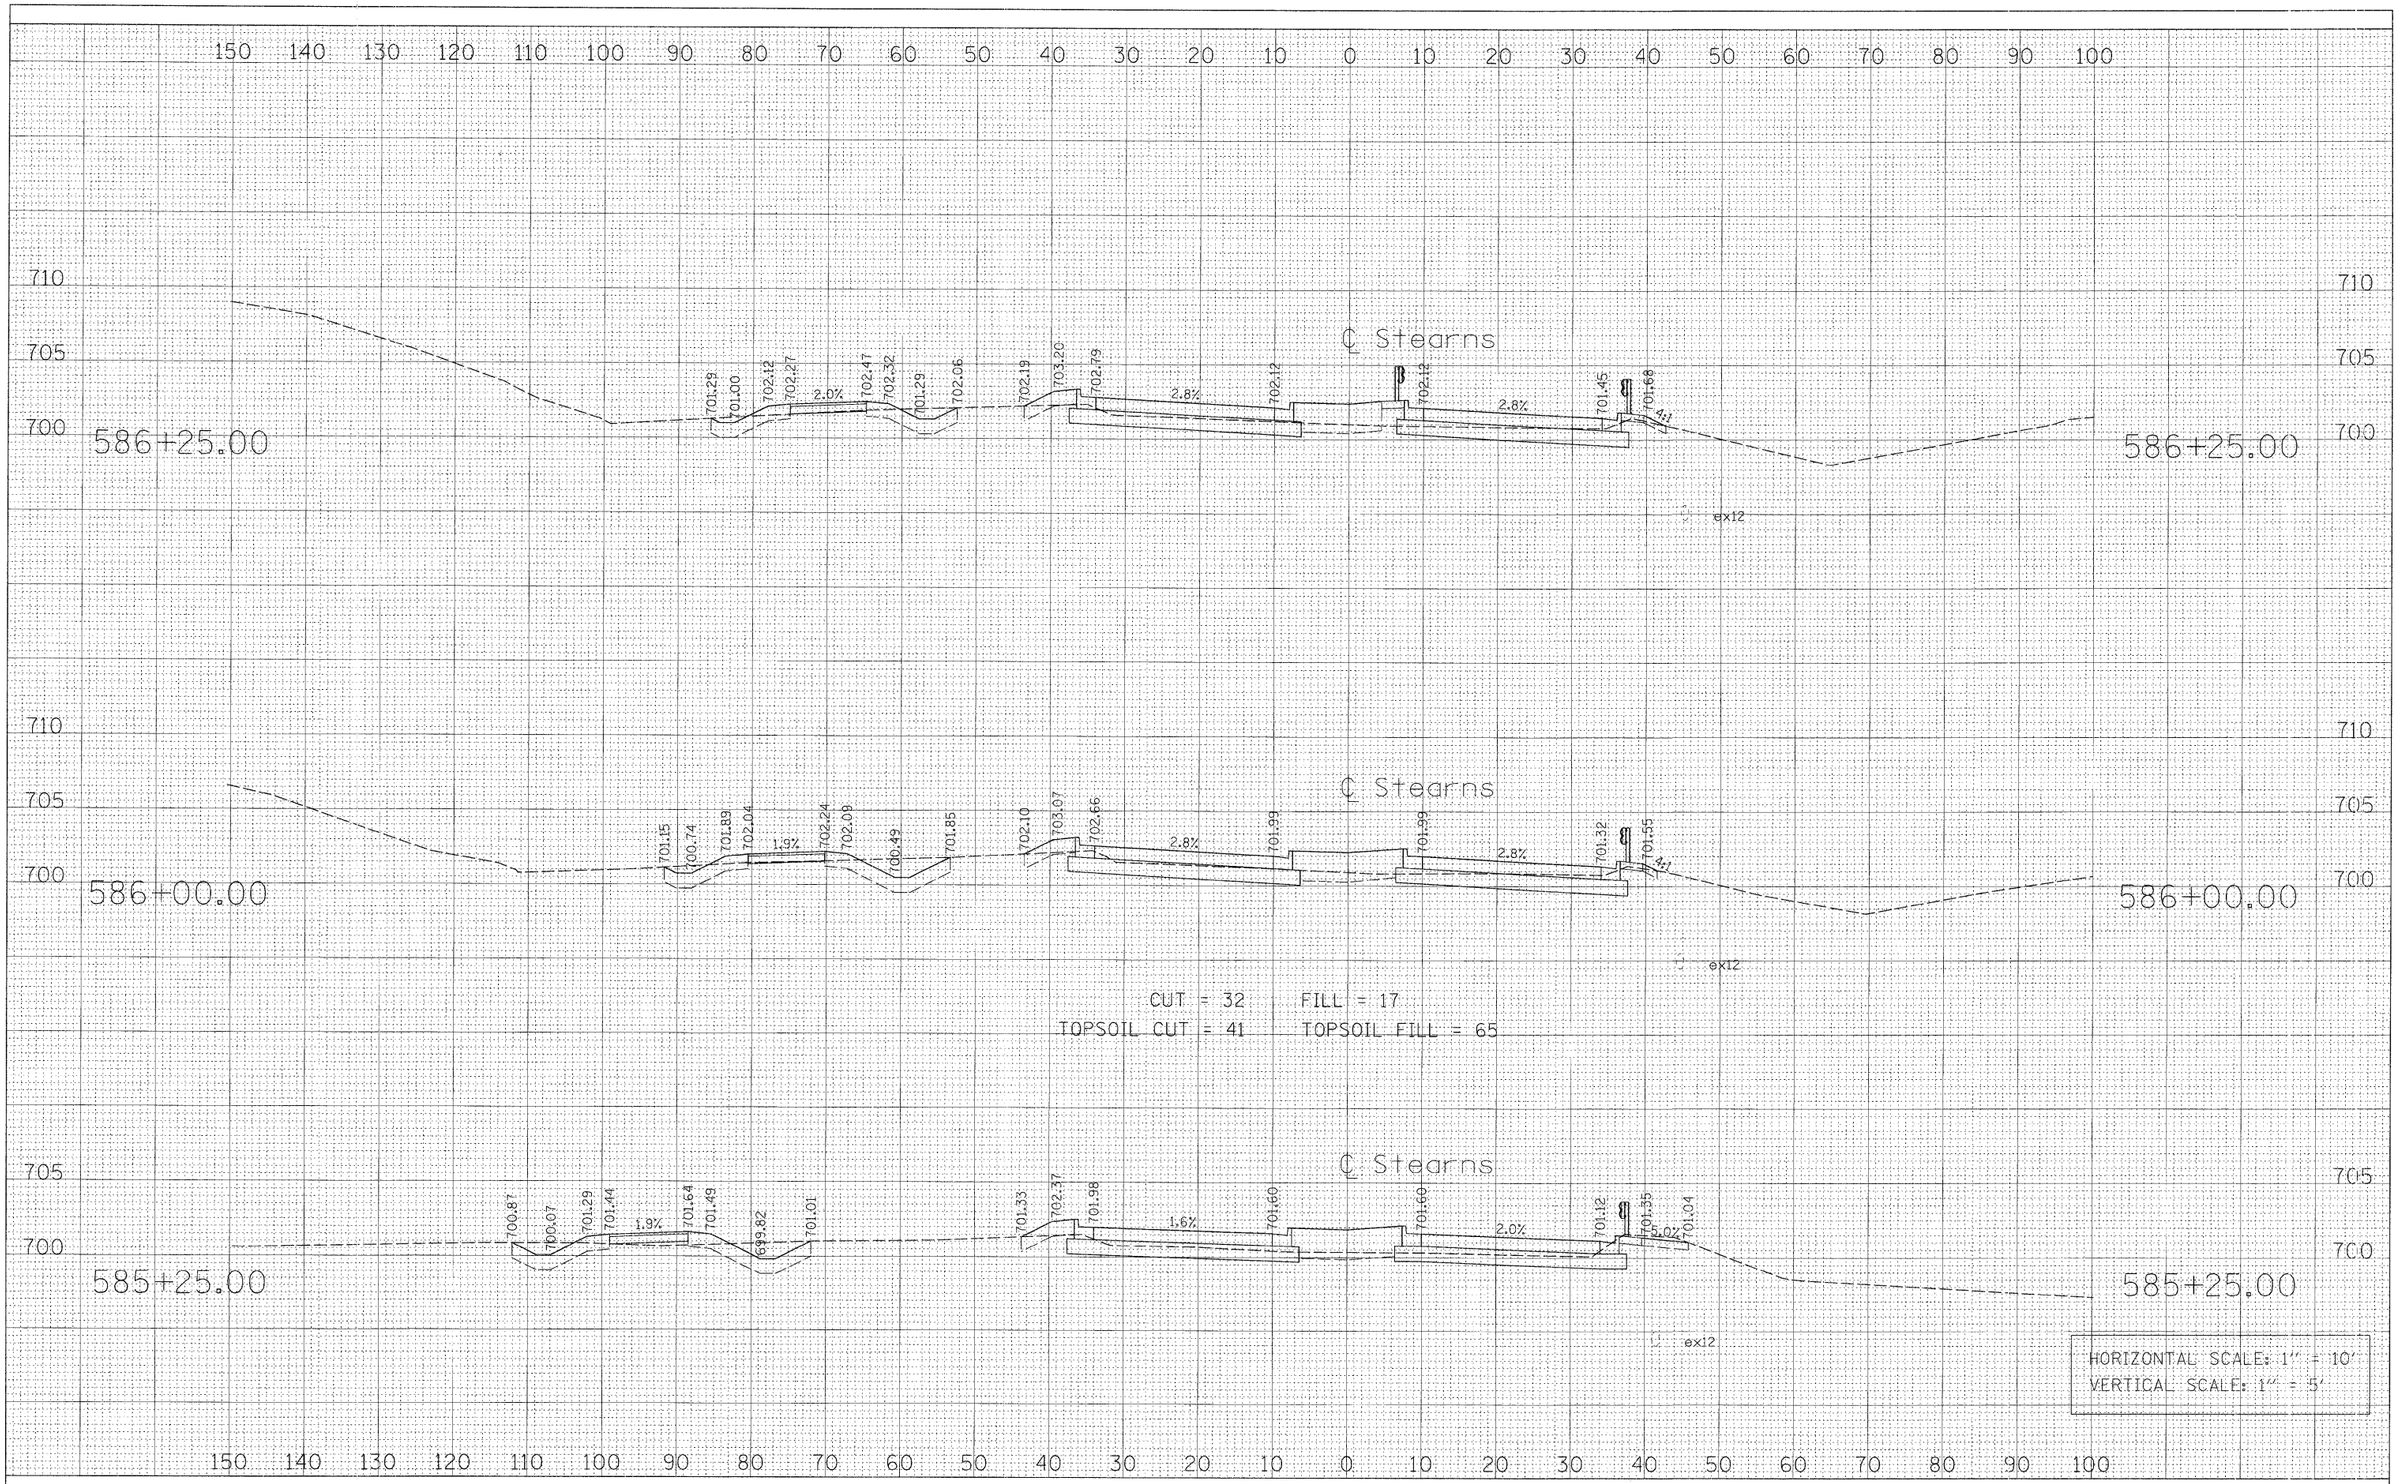

FINAL SURVEY	BY	DATE
SURVEYED		
PLOTTED		
TEMPLATE		
AREAS		
AREAS CHECKED		
NOTE BOOK NO.		

ORIGINAL SURVEY	BY	DATE
SURVEYED		
PLOTTED		
TEMPLATE		
AREAS		
AREAS CHECKED		
NOTE BOOK NO.		

FILE NAME = PR_XS_584-607.sht	USER NAME = GTINE	DESIGNED - GS	REVISED -
		DRAWN - GS	REVISED -
	PLOT SCALE = 10'	CHECKED - SE	REVISED -
	PLOT DATE = 1/16/2009	DATE - 01/16/09	REVISED -

STATE OF ILLINOIS
DEPARTMENT OF TRANSPORTATION

STEARNS ROAD CROSS SECTIONS

SCALE: | SHEET NO. OF SHEETS | STA. 585+25.00 TO STA. 586+25.00

F.A.P. RTE.	SECTION	COUNTY	TOTAL SHEETS	SHEET NO.
361	06-00214-20-BR	Kane	320	287
		CONTRACT NO.		
FED. ROAD DIST. NO.	ILLINOIS	FED. AID PROJECT		

Sta. 585+25.00 to Sta. 586+25.00