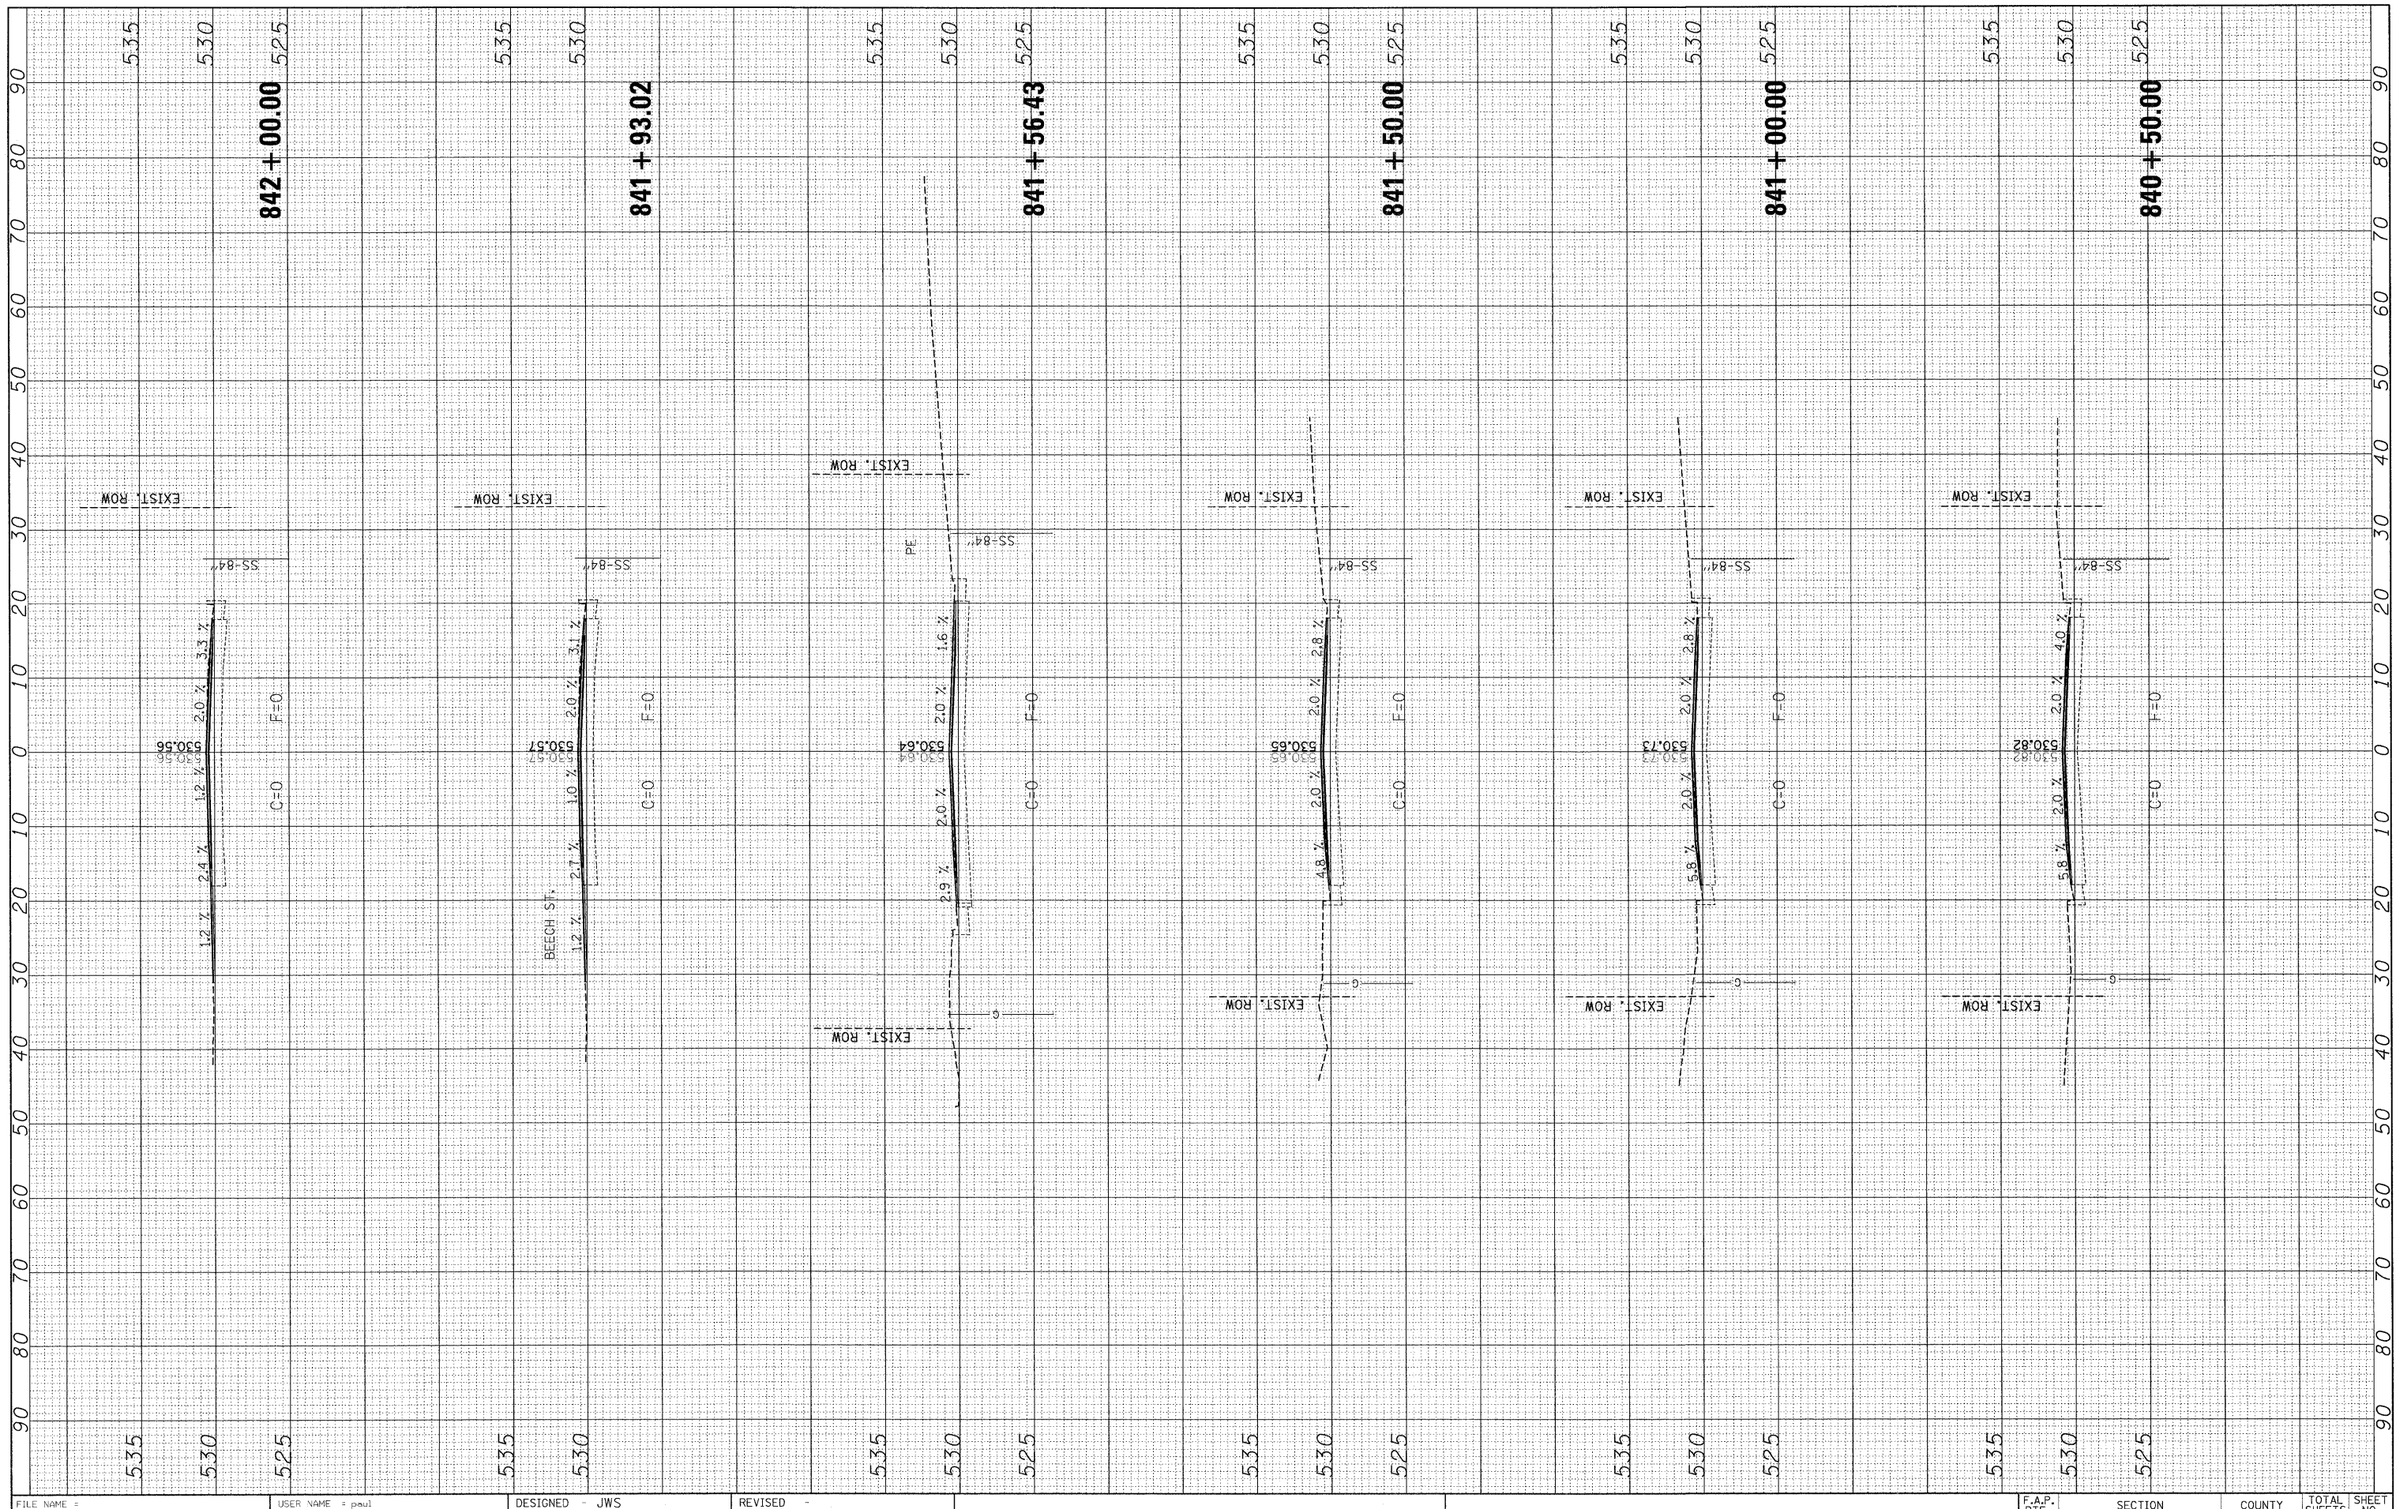

FINAL SURVEY	BY	DATE
SURVEYED		
PLOTTED		
TEMPLATE		
AREAS		
AREAS CHECKED		
NOTE BOOK		
NO.		

ORIGINAL SURVEY	BY	DATE
SURVEYED		
PLOTTED		
TEMPLATE		
AREAS		
AREAS CHECKED		
NOTE BOOK		
NO.		

FILE NAME = S:\Projects\60T-0029-4NY IL 160 (HIGHLAND)\dgn\CADD Sheets\D876035-sht-xsshtt.dgn	USER NAME = paul	DESIGNED - JWS	REVISED -
		DRAWN - WJS	REVISED -
	PLOT SCALE = 10.0000 ' / IN.	CHECKED - DRM	REVISED -
	PLOT DATE = 1/14/2009	DATE -	REVISED -

STATE OF ILLINOIS
DEPARTMENT OF TRANSPORTATION

CROSS SECTIONS, IL ROUTE 160 (BROADWAY)

SCALE: 10 | SHEET NO. 7 OF 7 SHEETS | STA. 840+50.00 TO STA. 842+00.00

F.A.P. RTE.	SECTION	COUNTY	TOTAL SHEETS	SHEET NO.
690	41X-RS-1	MADISON	58	57
		CONTRACT NO. 76C35		

FED. ROAD DIST. NO. | ILLINOIS | FED. AID PROJECT