CONTRACT NO. 98995

F.A.P. RTE.	SECTION	COUNTY	TOTAL SHEETS	SHEET NO.
331	*	WILLIAMSON	8	8
STA. _____	TO STA. _____			
FED. ROAD DIST. NO. _	ILLINOIS	FED. AID PROJECT		

*09_PAVEMENT_PRESERVATION_FY07

LOCATION MAP
FAP 331 (IL 13) AT WILLIAMSON/SALINE CO. LINE
EASTBOUND LANES ONLY

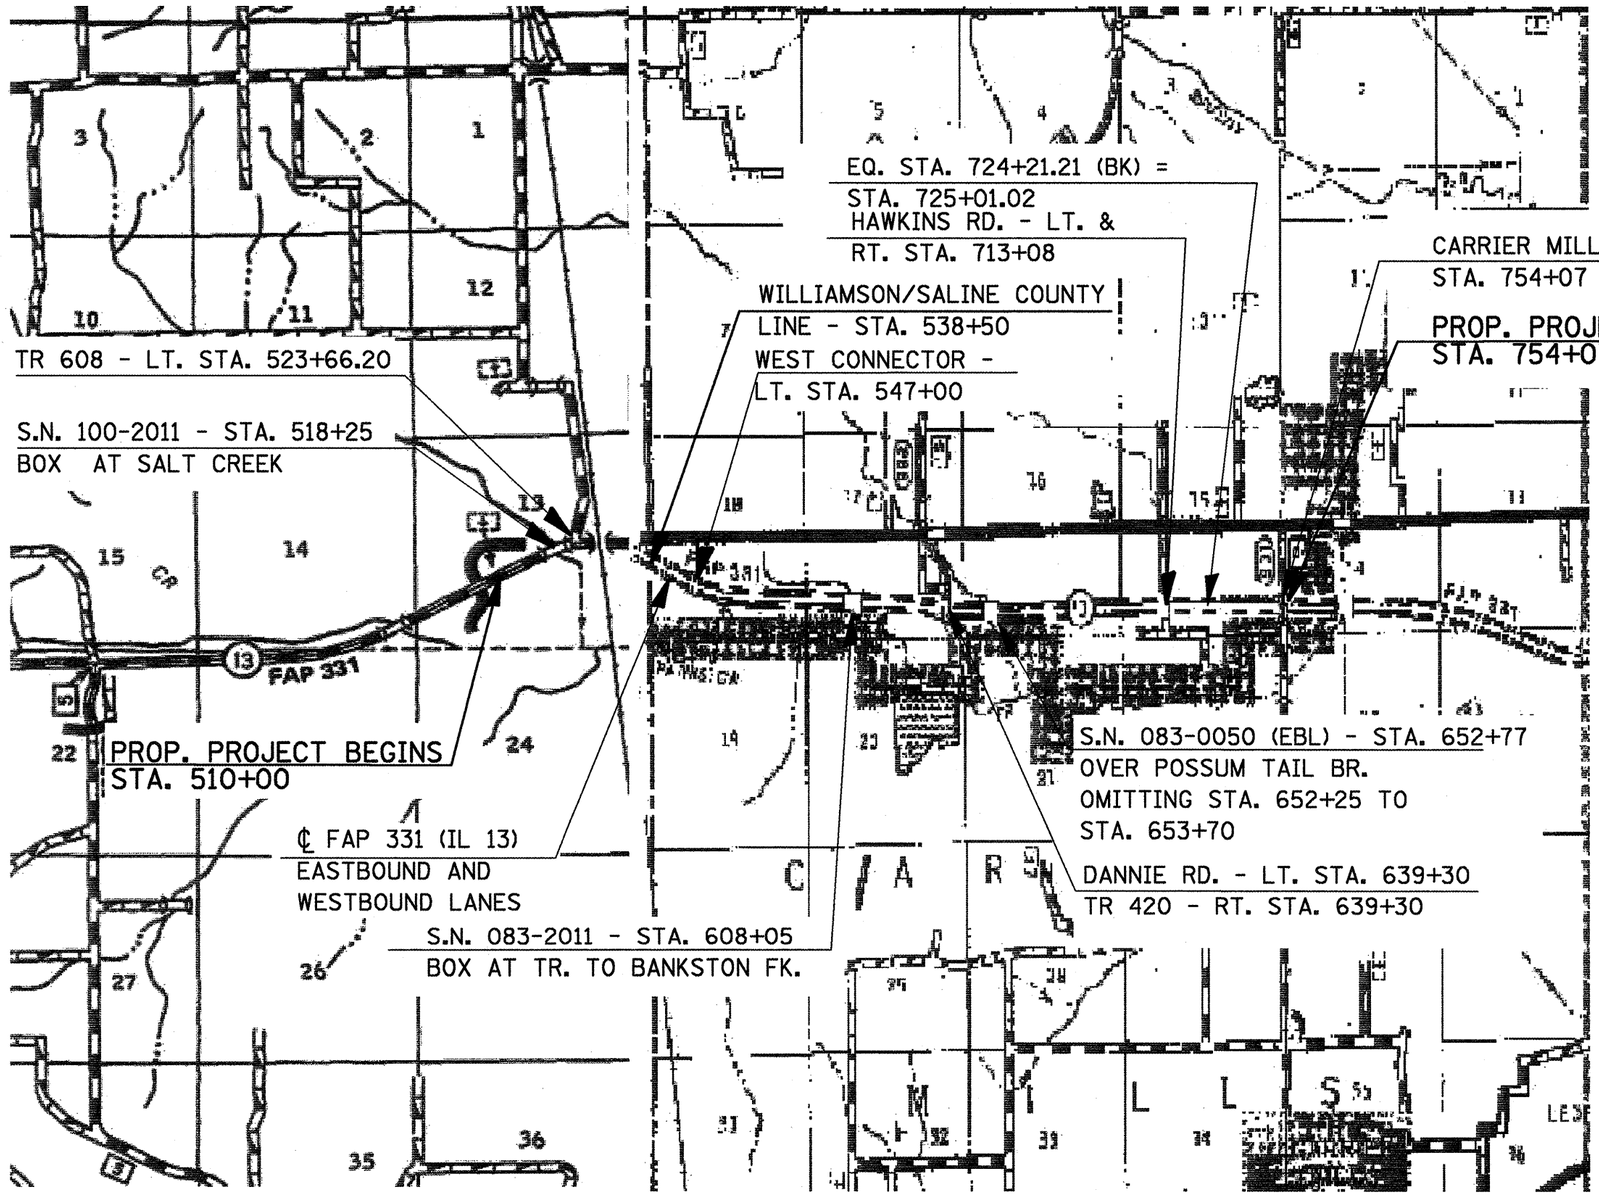

PLOT DATE = 12/29/2006
FILE NAME = c:\projects\PW2007\MCCORDKR\dsn43684\d978882-sht-nav.dgn
PLOT SCALE = 1.000000 '/ IN.
USER NAME = mccordkr

FAP 331 (IL 13) EASTBOUND LANES PROJECT LOCATION MAP