CONTRACT NO. 98985

F.A.P. RTE.	SECTION	COUNTY	TOTAL SHEETS	SHEET NO.
331	*	JACKSON	23	7
STA.	TO STA.			
FED. ROAD DIST. NO.	ILLINOIS	FED. AID PROJECT		

* (12-3)RS-2,(4-5)RS-3

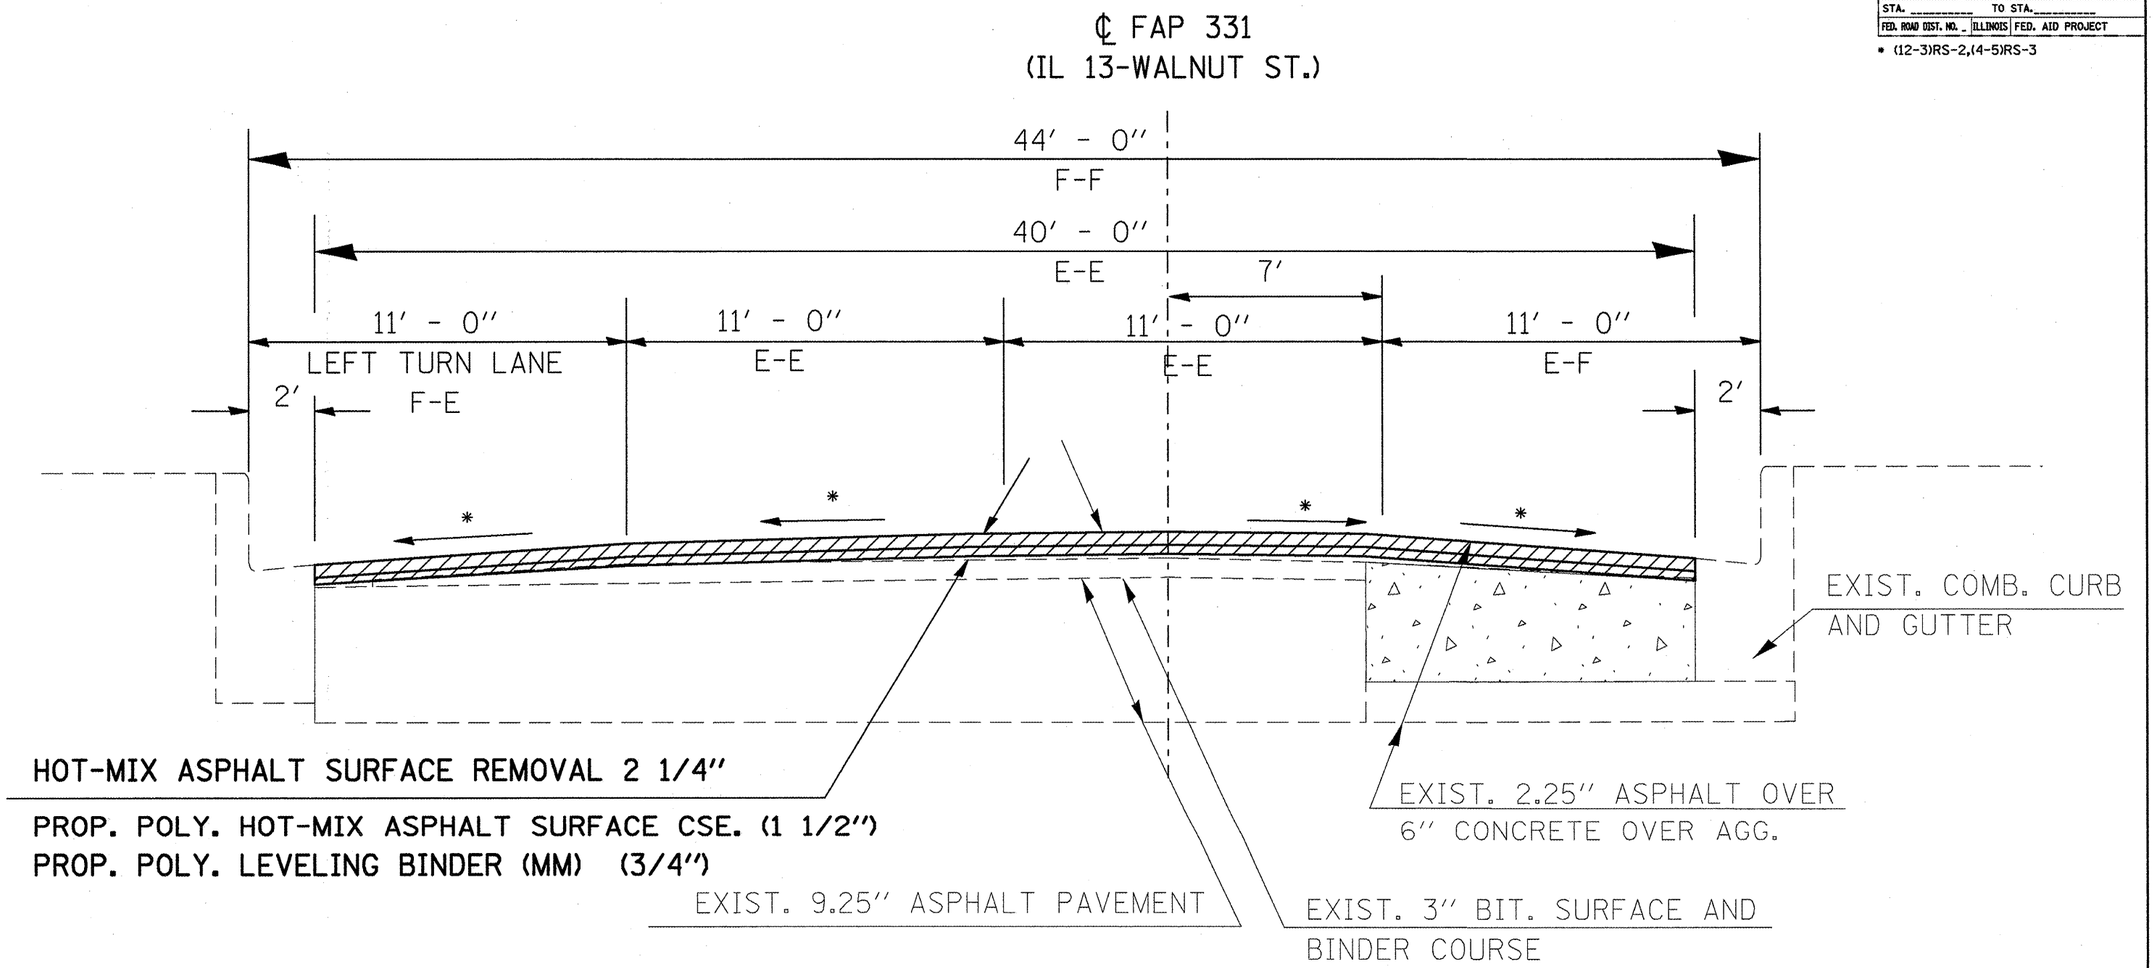

* MATCH EX. SLOPE

TO BE USED:
STA. 127+69.67 (UNIVERSITY AVE.) TO STA. 134+52 (RR XING BUTT JT.)
RAILROAD OMITTED FROM STA. 134+52 TO STA. 134+91

PLOT DATE = 10/4/2000
FILE NAME = d:\pw_work\pwidot\accordsr\dgn\98485\d98485plu.k32
PLOT SCALE = 125.5524 ' / IN.
USER NAME = accordsr

TYPICAL SECTION – STA. 127+69.67 TO STA. 134+52