THIS SHEET PROVIDED FOR INFORMATION ONLY.

FUTURE RUNWAY AND TAXIWAY PAVEMENTS FROM THE APPROVED ALP ARE SHOWN IN RELATION TO NEW IMPROVEMENTS.

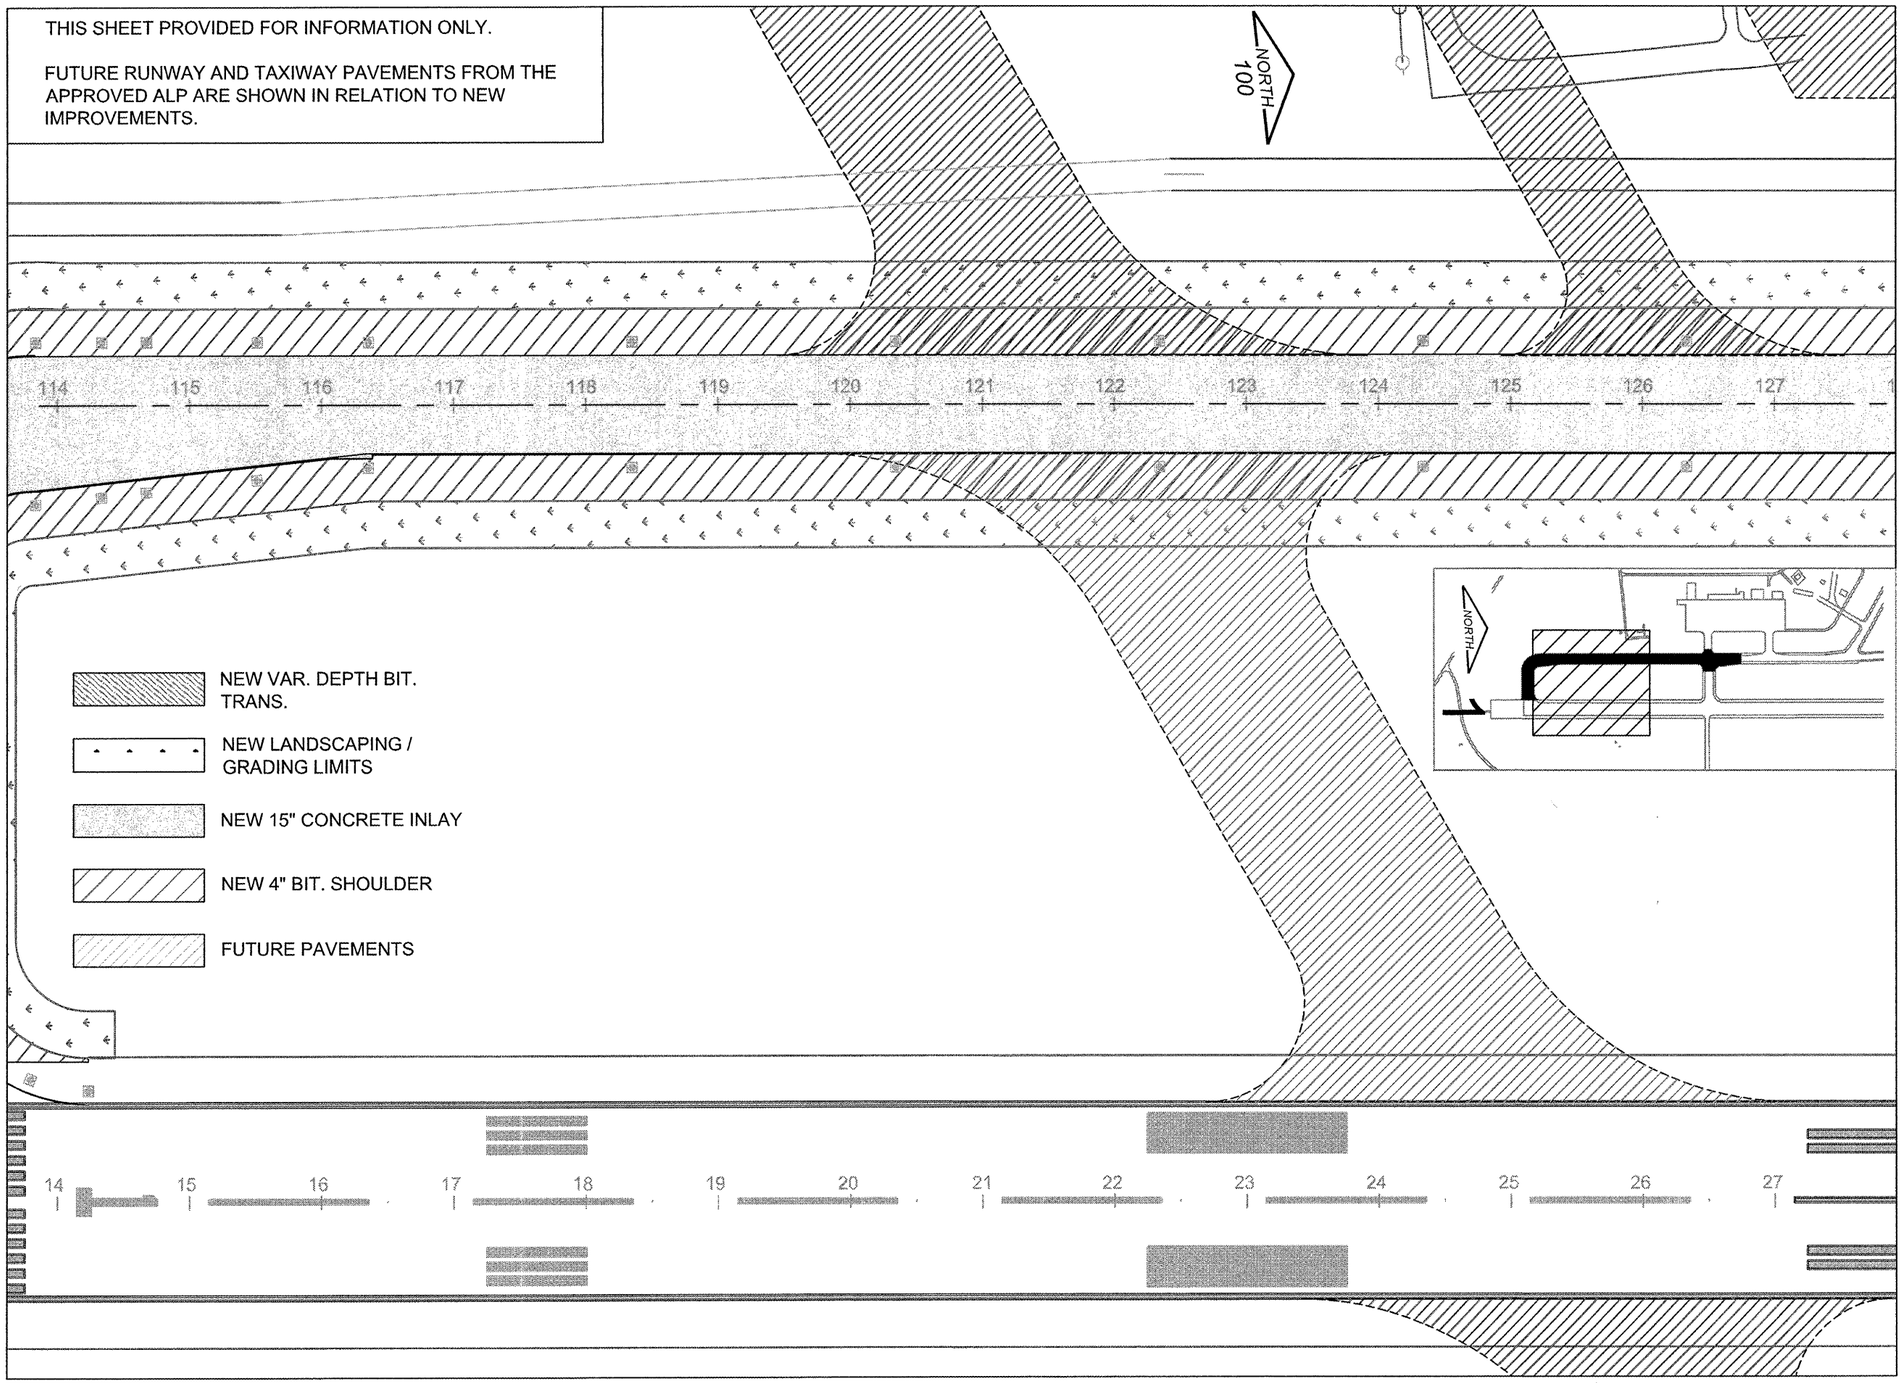

NEW VAR. DEPTH BIT. TRANS.

NEW LANDSCAPING / GRADING LIMITS

NEW 15" CONCRETE INLAY

NEW 4" BIT. SHOULDER

FUTURE PAVEMENTS

RO016

CMT
CRAWFORD, MURPHY & TILLY, INC.
CONSULTING ENGINEERS
Copyright CMT, Inc.

Chicago Rockford International Airport

FLYRFD.COM

Rockford, Illinois

Greater Rockford Airport Authority

AIP: 3-17-0088-XX
RFD-3862

Rehab. Txy B South (Phase 1)

Revisions

Date	Description

0 — 1
THIS BAR IS EQUAL TO 1" AT FULL SCALE (17 X 11).

DESIGN BY:	CMT- RFD
DRAWN BY:	CMT- RFD
CHECKED BY:	CMT- RFD
APPROVED BY:	JGP
DATE:	2-27-2009
JOB No:	06258-04-00

TXY B / RWY 7R/25L GRADING PLAN (BGR1)