F.A.U. RTE.	SECTION	COUNTY	TOTAL SHEETS	SHEET NO.
1678	07-00064-00-RS	COOK	17	1
FED. ROAD DIST. NO. 1	ILLINOIS	FED. AID PROJECT		

CONTRACT NO. 63009

STATE OF ILLINOIS
DEPARTMENT OF TRANSPORTATION
DIVISION OF HIGHWAYS

PLANS FOR PROPOSED FEDERAL AID HIGHWAY

LEMOYNE STREET
FROM WOLF ROAD TO 43rd AVENUE
Section No.: 07–00064–00–RS
LEMOYNE STREET RESURFACING
Project No.: M–8003 (914)
CITY OF NORTHLAKE
COOK COUNTY
JOB NO.: C–91–130–08

INDEX OF SHEETS

SHEET NO.	DESCRIPTION
1	TITLE SHEET
2	GENERAL NOTES AND IDOT STANDARDS
3	SUMMARY OF QUANTITIES
4	TYPICAL SECTIONS
5 – 9	PROPOSED PLAN – LEMOYNE STREET
10	PROPOSED PLAN – DODD AVENUE
11	PROPOSED PLAN – HAROLD AVENUE
12	DETOUR PLAN
13	CONSTRUCTION DETAILS
14	CURB OR CURB AND GUTTER REMOVAL AND REPLACEMENT
15	BUTT JOINT AND HMA TAPER DETAILS
16	DISTRICT ONE TYPICAL PAVEMENT MARKINGS
17	TRAFFIC CONTROL AND PROTECTION FOR SIDE ROADS, INTERSECTIONS, AND DRIVEWAYS

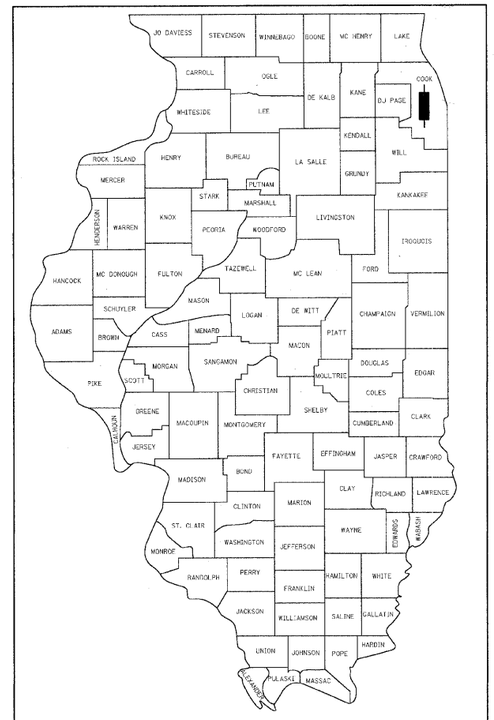

LOCATION OF SECTION INDICATED THUS:– ■

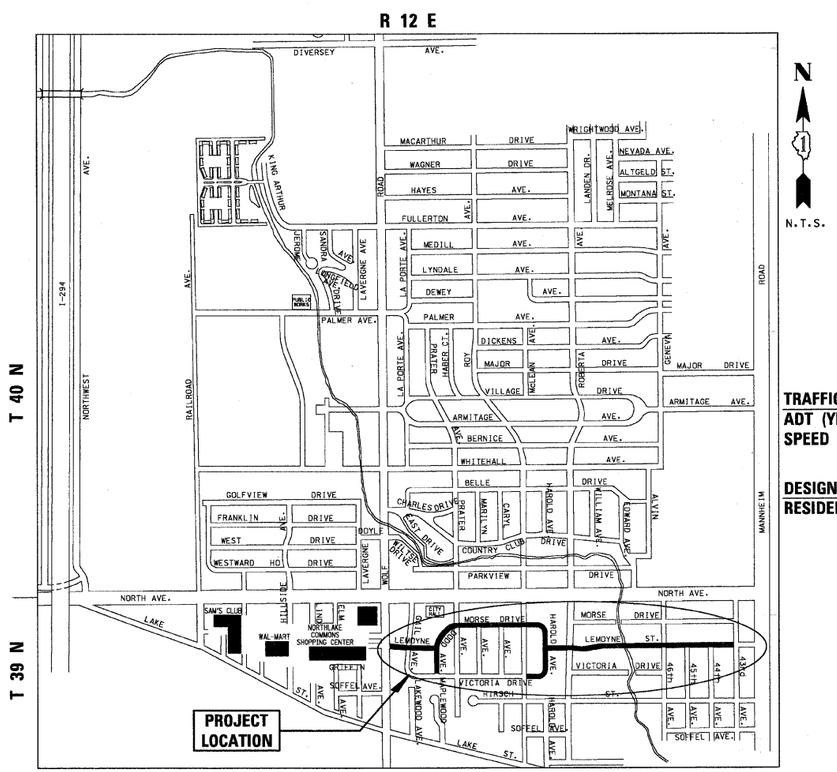

LOCATION MAP – PROVISO TOWNSHIP

GROSS LENGTH OF PROJECT = 6,422 LINEAL FEET (1.22 MI.)
NET LENGTH OF PROJECT = 6,422 LINEAL FEET (1.22 MI.)

TRAFFIC DATA
ADT (YEAR) = 600 (2006)
SPEED LIMIT = 25 MPH

DESIGN DESIGNATION
RESIDENTIAL COLLECTOR STREET

STATE OF ILLINOIS
DEPARTMENT OF TRANSPORTATION
DIVISION OF HIGHWAYS

APPROVED 1/2 20 08

MAYOR
CITY OF NORTHLAKE

PASSED February 13 20 08

Christopher Hoult
DISTRICT 1 ENGINEER OF LOCAL ROADS AND STREETS

RELEASING FOR BID BASED ON LIMITED REVIEW February 13, 20 08

Diane M. O'Keefe
DEPUTY DIRECTOR OF HIGHWAYS
REGION ONE ENGINEER

THE CONTRACTOR SHALL BE SOLELY RESPONSIBLE FOR JOB SITE SAFETY AS WELL AS SUPERVISION/DIRECTION AND MEANS/METHODS OF CONSTRUCTION.

0 10' 20' 30' 100' 200' 300' — 1" = 100' — 1" = 10'
0 50' 100' — 1" = 50'
0 50' 100' — 1" = 40'
0 50' 100' — 1" = 30'
0 50' 100' — 1" = 20'

FULL SIZE PLANS HAVE BEEN PREPARED USING STANDARD ENGINEERING SCALES. REDUCED SIZED PLANS WILL NOT CONFORM TO STANDARD SCALES. IN MAKING MEASUREMENTS ON REDUCED PLANS, THE ABOVE SCALES MAY BE USED.

J.U.L.I.E.
JOINT UTILITY LOCATION INFORMATION FOR EXCAVATION
1–800–892–0123

CONTRACT NO. 63009

CHRISTOPHER B. BURKE ENGINEERING LTD.
9575 West Higgins Road, Suite 600
Rosemont, Illinois 60018 (847) 823-0500

FIELD ENGINEER: MARILIN SOLOMON
201 W. CENTER COURT
SCHAUMBURG, ILLINOIS 60196-1096
(847) 705-4407

12/31 , 2007

JASON G. SOUDEN
ILLINOIS REGISTRATION No. 062-050850 ENGINEER
EXPIRATION DATE: 11/30/09

JASON G. SOUDEN 062-050850 REGISTERED PROFESSIONAL ENGINEER OF ILLINOIS

12/27/2007
N:\NORTHLAKE\9940032DC76\CIVIL\DC76_CVR1.PLN