F.A.U. RTE.	SECTION	COUNTY	TOTAL SHEETS	SHEET NO.
---	06-00028-00-SW	COOK	13	1
FED. ROAD DIST. NO. 1	ILLINOIS	FED. AID PROJECT		

CONTRACT NO. 63016

STATE OF ILLINOIS
DEPARTMENT OF TRANSPORTATION
DIVISION OF HIGHWAYS

PLANS FOR PROPOSED FEDERAL AID HIGHWAY

121ST STREET
SIDEWALK PROJECT
Section No.: 06–00028–00–SW
Project No.: CMF–8003(634)
VILLAGE OF PALOS PARK
COOK COUNTY
JOB NO.: C–91–335–06

INDEX OF SHEETS

SHEET NO.	DESCRIPTION
1	TITLE SHEET
2	GENERAL NOTES AND IDOT STANDARDS
3	SUMMARY OF QUANTITIES AND EARTHWORK QUANTITIES
4	ALIGNMENT, TIES AND BENCHMARKS
5–6	EXISTING CONDITIONS AND REMOVAL PLAN
7–8	PROPOSED IMPROVEMENTS AND TYPICAL SECTIONS
9	CONSTRUCTION DETAILS
10–13	CROSS SECTIONS

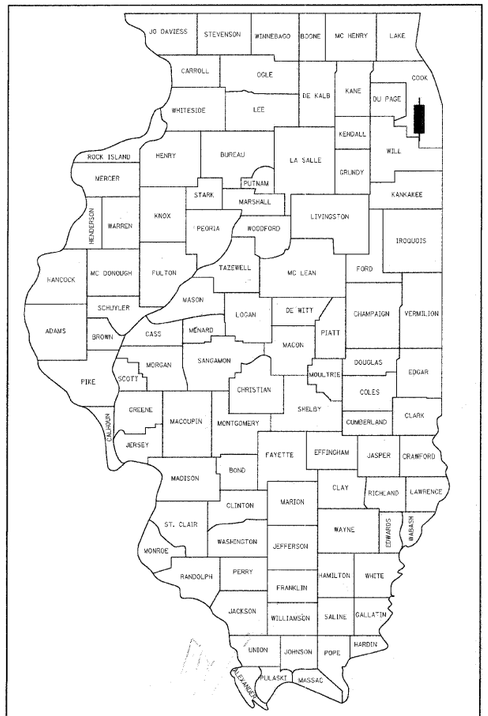

LOCATION OF SECTION INDICATED THUS:–

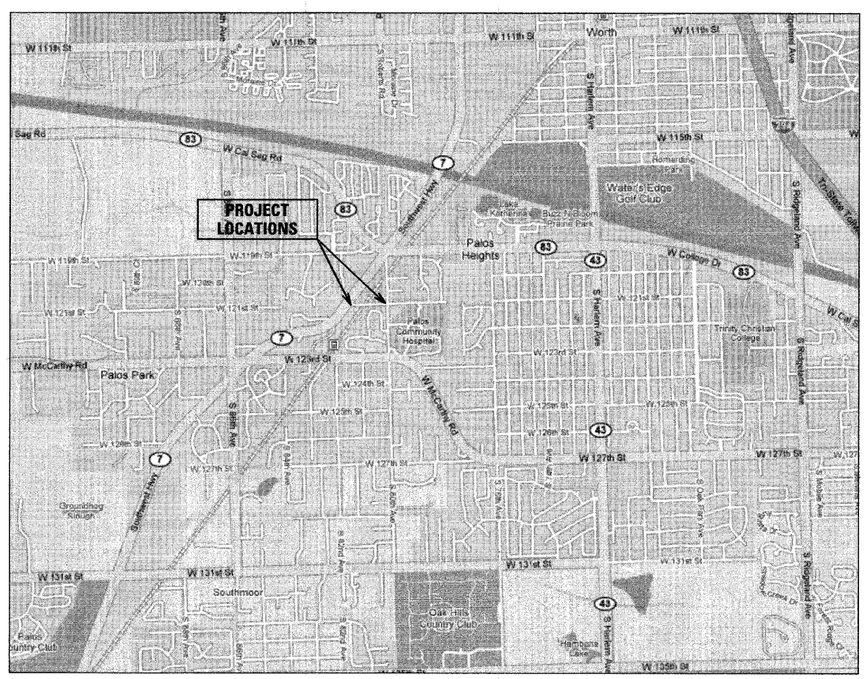

LOCATION MAP
N.T.S.

NET LENGTH OF PROJECT = 1139 LINEAL FEET

N
N.T.S.

TRAFFIC DATA
ADT (YEAR) = N / A
SPEED LIMIT = 25 MPH

STATE OF ILLINOIS
DEPARTMENT OF TRANSPORTATION
DIVISION OF HIGHWAYS

APPROVED 2/14 2008
MAYOR
VILLAGE OF PALOS PARK

PASSED FEBRUARY 14 2008
CHRISTOPHER HOLT
DISTRICT 1 ENGINEER OF LOCAL ROADS AND STREETS

RELEASING FOR BID BASED ON LIMITED REVIEW FEBRUARY 15, 2008

Diane M. O'Keefe
DEPUTY DIRECTOR OF HIGHWAYS
REGION ONE ENGINEER

100' 200' 300' — 1" = 100'
10' 20' 30' — 1" = 10'
50' 100' — 1" = 50'
50' 100' — 1" = 40'
50' 100' — 1" = 30'
50' 100' — 1" = 20'

FULL SIZE PLANS HAVE BEEN PREPARED USING STANDARD ENGINEERING SCALES. REDUCED SIZED PLANS WILL NOT CONFORM TO STANDARD SCALES. IN MAKING MEASUREMENTS ON REDUCED PLANS, THE ABOVE SCALES MAY BE USED.

J.U.L.I.E.
JOINT UTILITY LOCATION INFORMATION FOR EXCAVATION
1–800–892–0123

CONTRACT NO. 63016

JASON G. SOUDEN
062-050850
REGISTERED PROFESSIONAL ENGINEER OF ILLINOIS

2 - 14 , 2008

JASON G. SOUDEN
ILLINOIS REGISTRATION No. 062-050850 ENGINEER
EXPIRATION DATE: 11/30/09

PRINTED BY AUTHORITY OF THE STATE OF ILLINOIS

CHRISTOPHER B. BURKE ENGINEERING LTD.
9575 West Higgins Road, Suite 600
Rosemont, Illinois 60018 (847) 823-0500

FIELD ENGINEER: MELCHOR MANGOBA
201 W. CENTER COURT
SCHAUMBURG, ILLINOIS 60196-1096
(847) 705-4408

2/8/2008
N:\palospark\0602858\Civil\06285.CVR