CONTRACT NO. 72B32

F.A.P RTE.	SECTION	COUNTY	TOTAL SHEETS	SHEET NO.
325	•	MACOUPIN	25	20
STA. 47+50.00		TO STA.48+00.00		
FED. ROAD DIST. NO.	ILLINOIS	FED. AID PROJECT		

• D-6 SHLDR RUMBLE STRIPS 2008-03

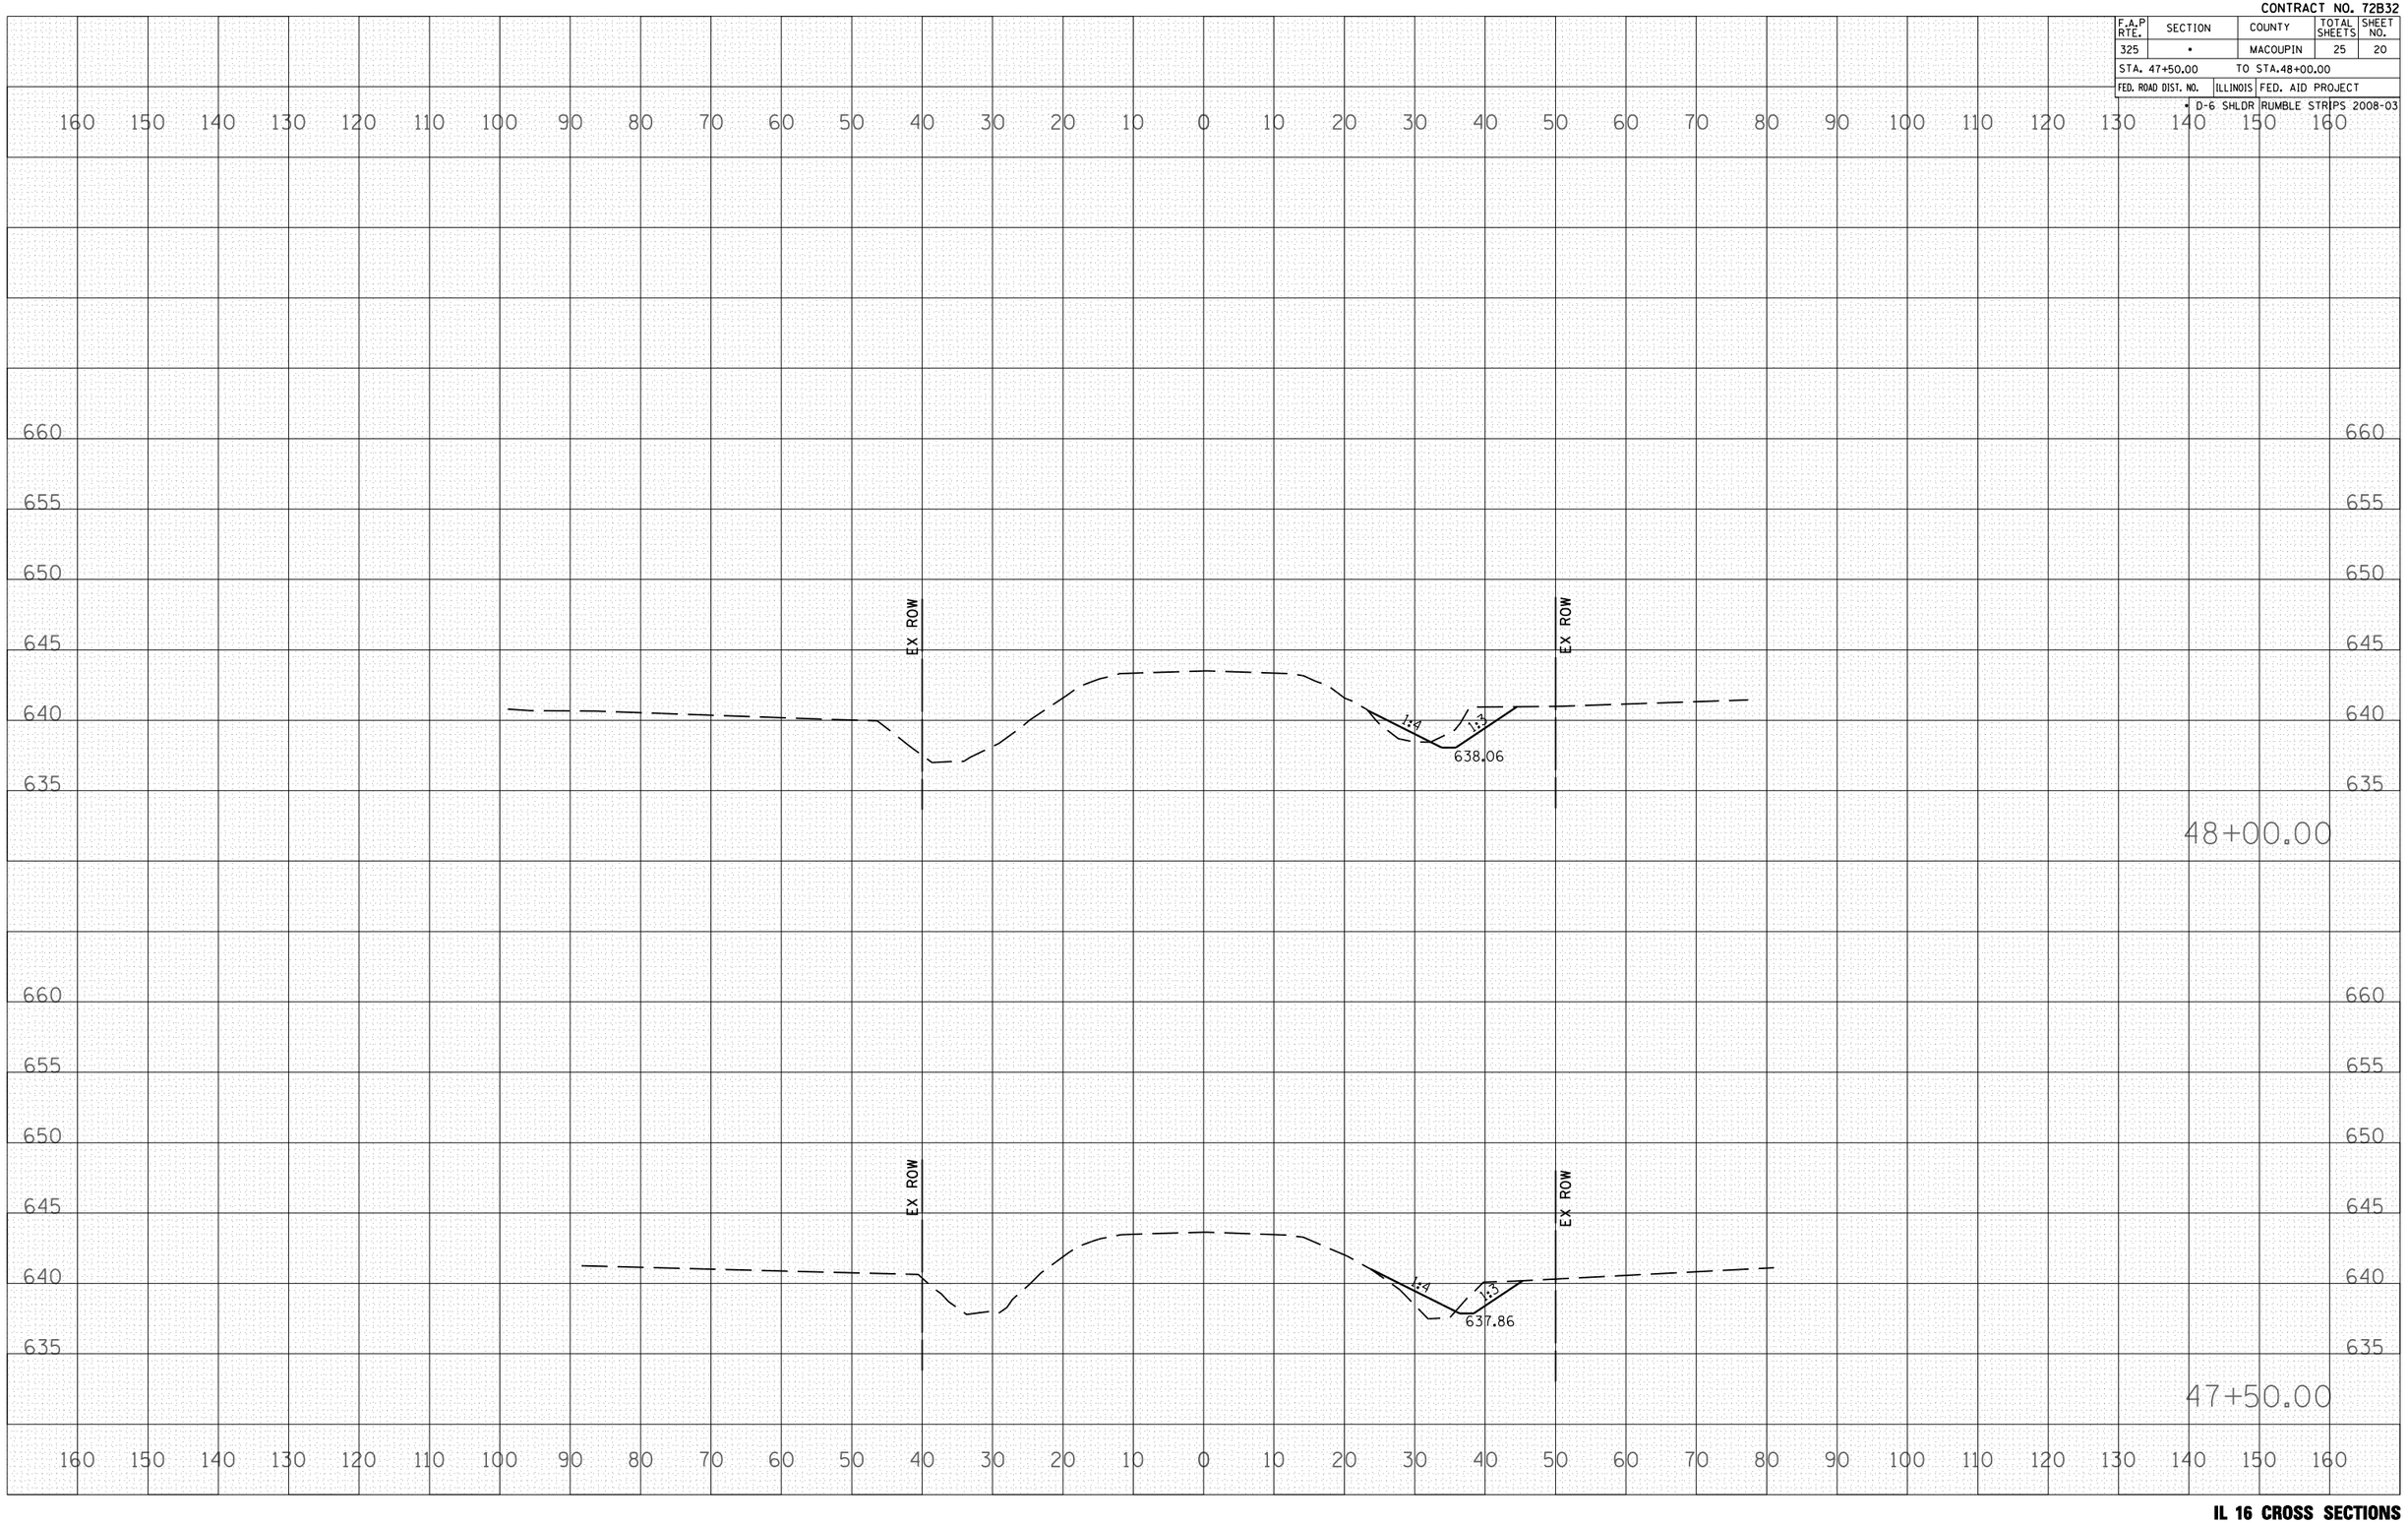

FINAL SURVEY		BY	DATE
NOTE BOOK NO.	SURVEYED		
	PLOTTED		
	TEMPLATE		
	AREAS		
	AREAS CHECKED		

ORIGINAL SURVEY		BY	DATE
NOTE BOOK NO.	SURVEYED		
	PLOTTED		
	TEMPLATE		
	AREAS		
	AREAS CHECKED		

PLOT DATE = Jan-18-2008 07:17:57AM
FILE NAME = c:\projects\d6(9907)\shtdensoil.dgn
PLOT SCALE = 40.6884 ' / IN.
USER NAME = laughlin-l

IL 16 CROSS SECTIONS