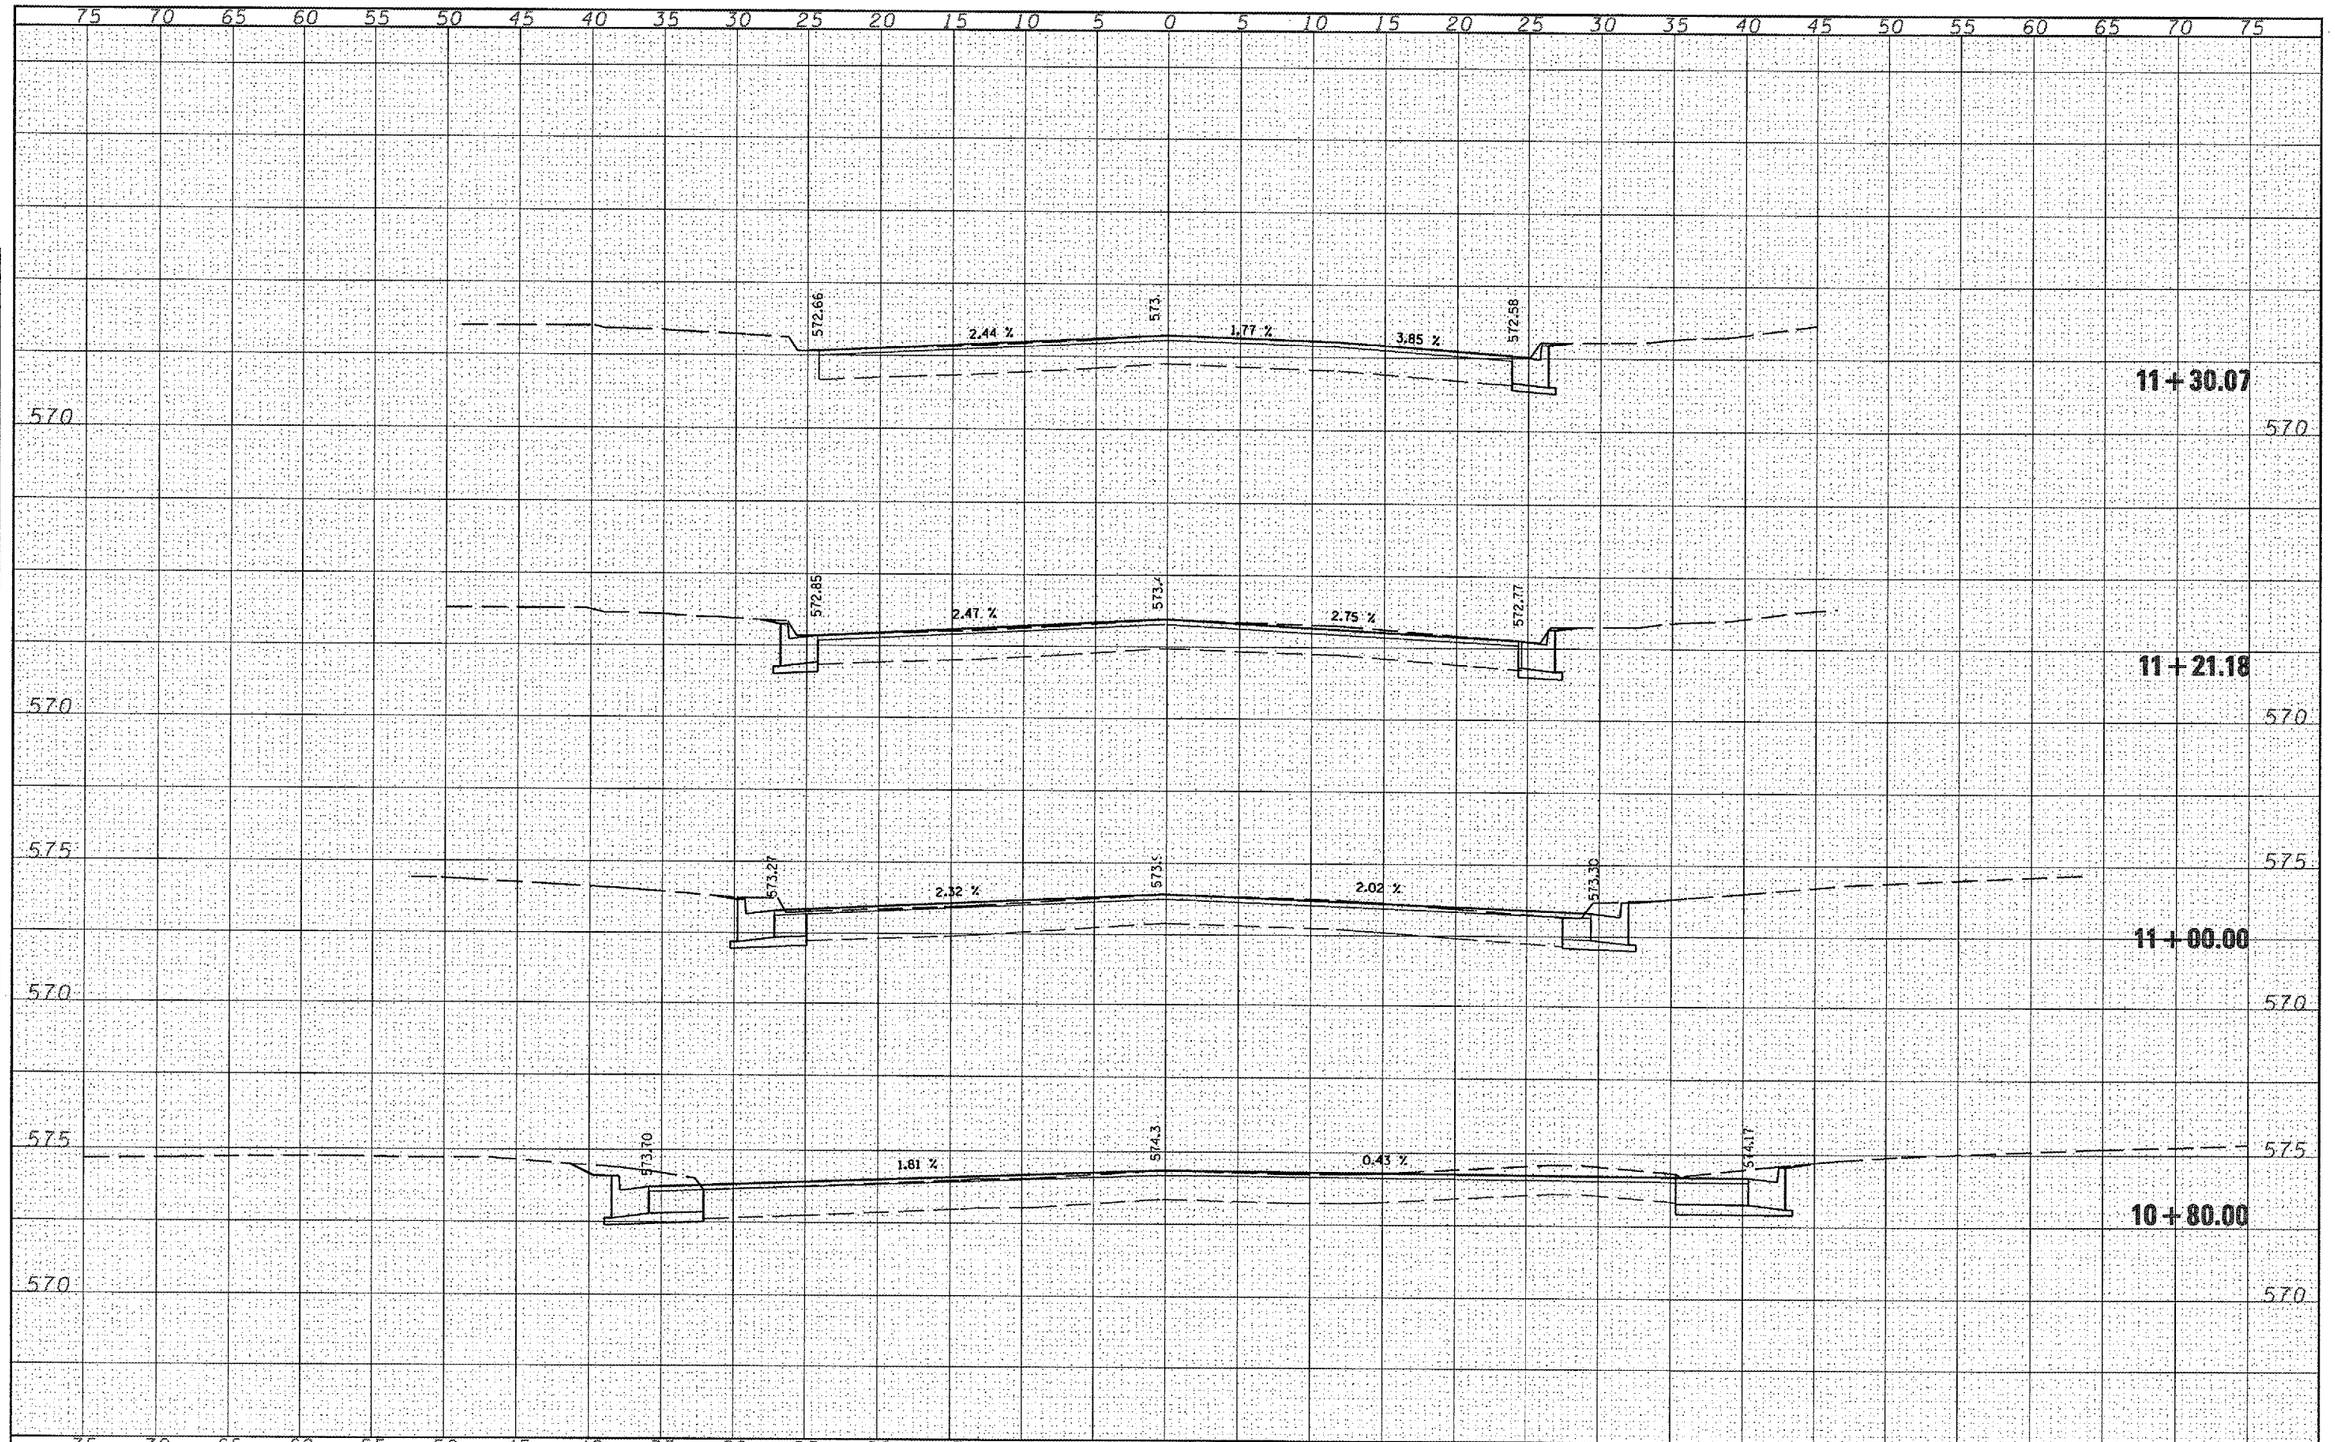

FINAL SURVEY	BY	DATE
SURVEYED		
PLOTTED		
NOTE BOOK TEMPLATE		
AREAS		
AREAS CHECKED		
NO.		

ORIGINAL SURVEY	BY	DATE
SURVEYED		
PLOTTED		
NOTE BOOK TEMPLATE		
AREAS		
AREAS CHECKED		
NO.		

FILE NAME = c:\projects\d603588\xsc_horizon_sht.dgn

USER NAME = laughlinrl

PLOT SCALE = 10.0000 ' / IN.

PLOT DATE = Feb-20-2008 11:33:19AM

DESIGNED -	REVISED -	
DRAWN -	REVISED -	
CHECKED -	REVISED -	
DATE -	REVISED -	

STATE OF ILLINOIS
DEPARTMENT OF TRANSPORTATION

HORIZON DRIVE CROSS SECTIONS

SCALE: | SHEET NO. 1 OF 1 SHEETS | STA. 10+80.00 TO STA. 11+30.07

FAP RTE.	SECTION	COUNTY	TOTAL SHEETS	SHEET NO.
663	17N, TS. I	SANGAMON	25	25

CONTRACT NO. 72B75

FED. ROAD DIST. NO. | ILLINOIS | FED. AID PROJECT