CONTRACT NO. 76267

F.A.P. RTE.	SECTION	COUNTY	TOTAL SHEETS	SHEET NO.
592	121-1R, 121HVB	ST. CLAIR	239	80
FED. ROAD DIST. NO.	ILLINOIS	FED. AID PROJECT		
GRADING PLAN - COMPENSATORY STORAGE				

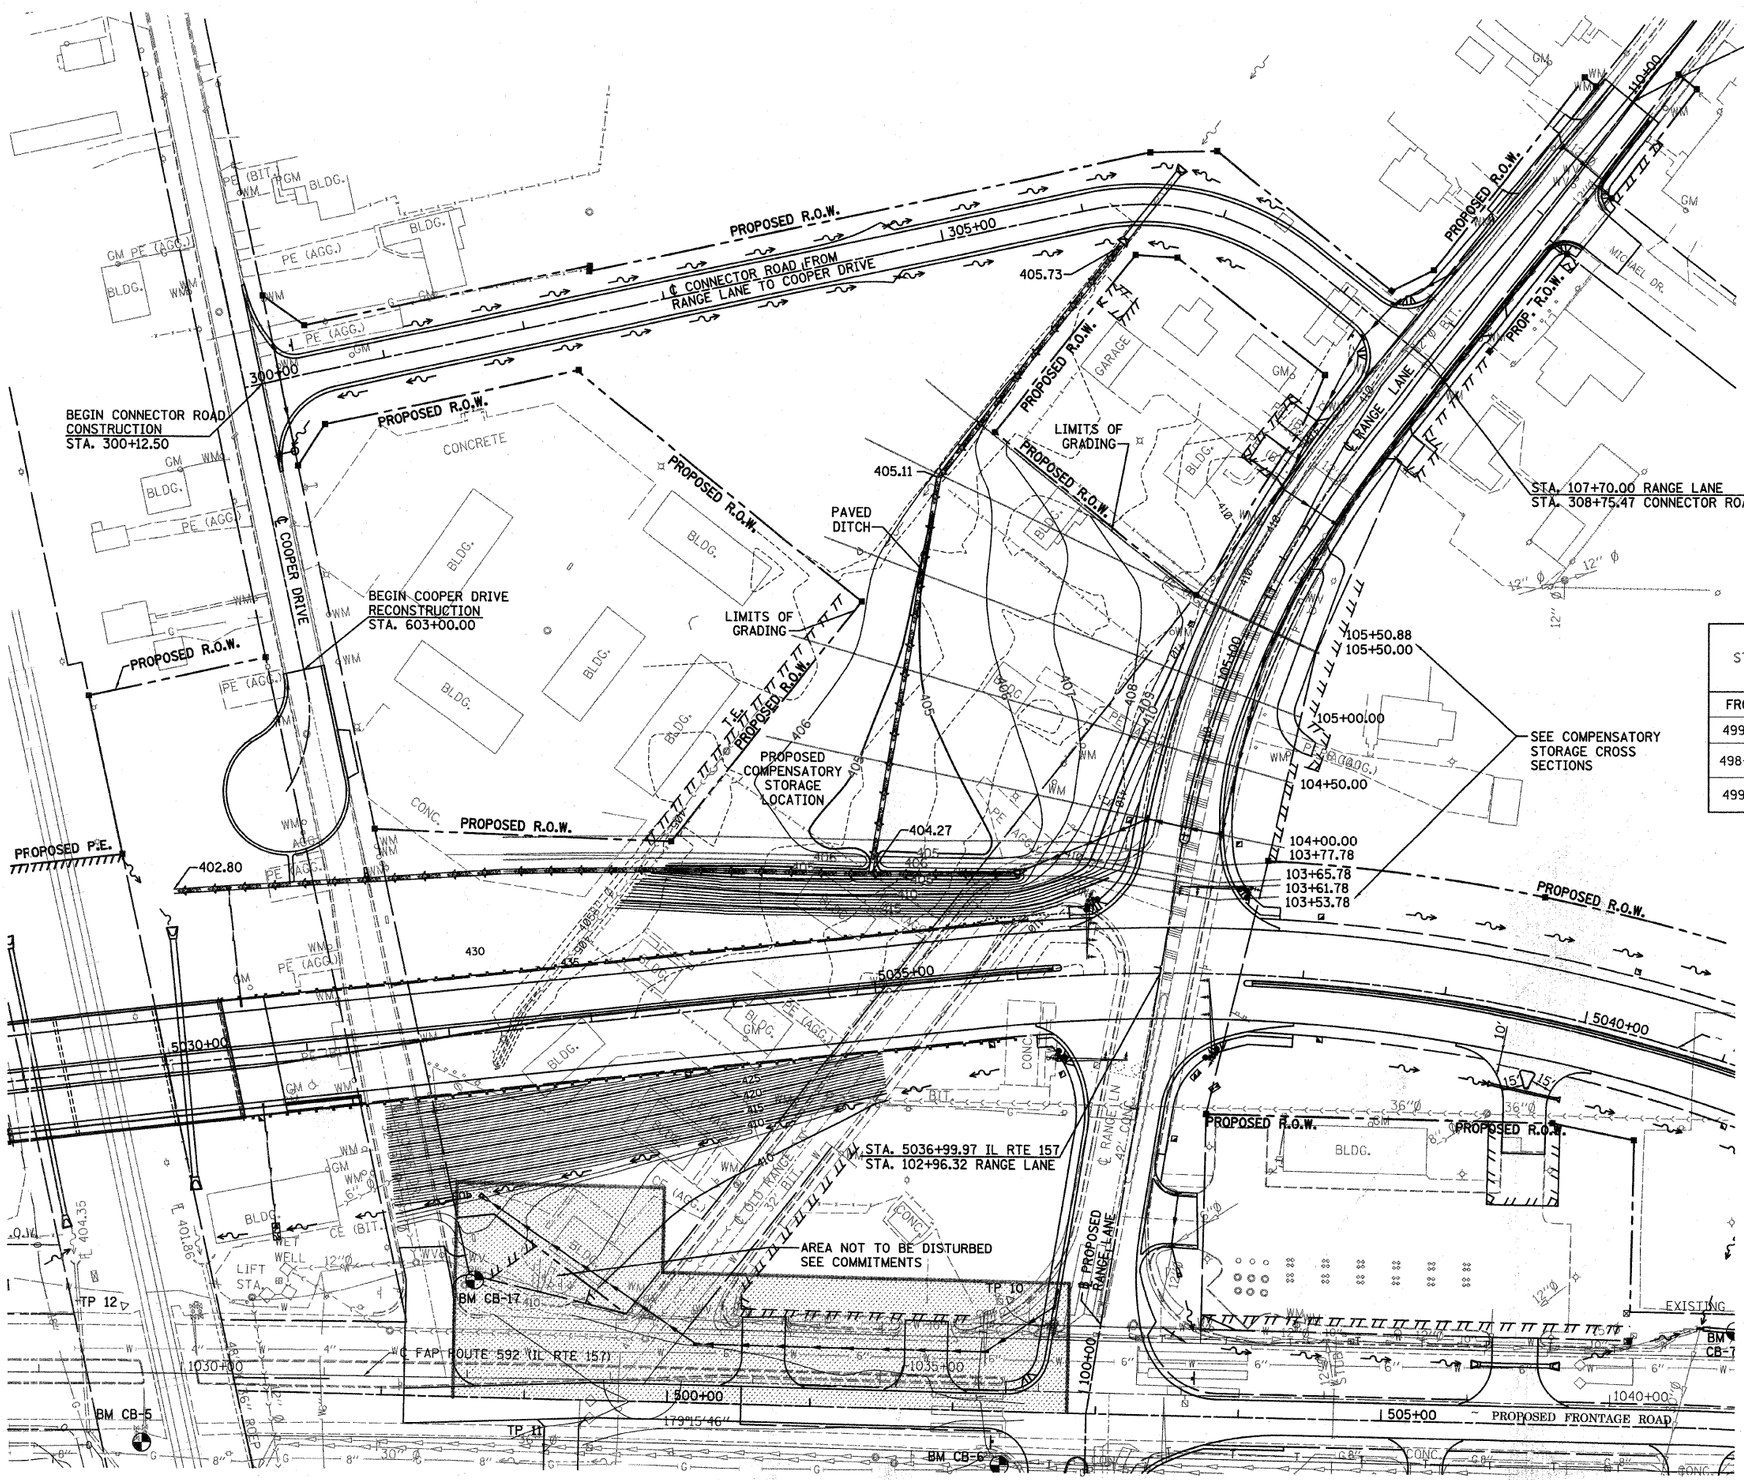

AREA OF SOIL & GROUNDWATER CONTAMINATION. SEE SCHEDULES BELOW FOR MORE INFORMATION.

SOIL CONTAMINATION LIMITS FROM THE PRELIMINARY SITE INVESTIGATION

STA. / OFFSET	STA. / OFFSET	CONTAMINATION CONCERN
FRONTAGE ROAD (LEFT SIDE ONLY)		
499+95, 0' TO 90'	501+00, 0' TO 90'	BETX AND PNA's - NON-SPECIAL WASTE
498+50, 0' TO 150'	499+95, 0' TO 150'	LEAD & NICKEL - SPECIAL WASTE GROUNDWATER DISPOSAL
499+95, 0' TO 90'	502+80, 0' TO 90'	LEAD & NICKEL - SPECIAL WASTE GROUNDWATER DISPOSAL

ESTIMATED QUANTITIES FROM THE PRELIMINARY SITE INVESTIGATION

PAYITEM	ESTIMATED QUANTITY
NON-SPECIAL WASTE DISPOSAL	59 CUBIC YARDS
SPECIAL WASTE GROUNDWATER DISPOSAL	20,000 GALLONS
SPECIAL WASTE PLANS AND REPORTS	1 LUMP SUM
BACKFILL PLUGS	30 CUBIC YARDS
ENGINEERED BARRIER	132 SQUARE YARDS
SOIL DISPOSAL ANALYSIS	2 EACH

NOTE: THE SOIL CONTAMINATION INFORMATION SHOWN IN THESE PLANS WAS PROVIDED IN A IDOT MEMORANDUM DATED NOVEMBER 14, 2007. THE MEMORANDUM SUMMARIZES THE PRELIMINARY SITE INVESTIGATION CONDUCTED BY ANDREWS ENGINEERING.

ILLINOIS DEPARTMENT OF TRANSPORTATION

GRADING PLAN
COMPENSATORY STORAGE

FAP ROUTE 592
SECTION 121-1R, 121HVB
ST. CLAIR COUNTY

DRAWN BY:

PLAN: SURVEYED / PLOTTED / ALIGNMENT CHECKED / RT. OF WAY CHECKED / CADD FILE NAME / NOTE BOOK NO. / BY / DATE

PROFILE: SURVEYED / PLOTTED / GRADES CHECKED / B.M. NOTED / STRUCTURE NOTATNS CHKD / NOTE BOOK NO. / BY / DATE

PLOT DATE = 1/2/2008
FILE NAME = H:\P\21815\Microstat\Design\grpln08lac.dgn
PLOT SCALE = 50.0000 ' / IN.
USER NAME = #USER#