F.A.U. RTE.	SECTION	COUNTY	TOTAL SHEETS	SHEET NO.
2744	06-00183-00-CH	COOK	73	15
STA.		TO STA.		
FED. ROAD DIST. NO.	ILLINOIS	FED. AID PROJECT		

CONTRACT NO. 83999

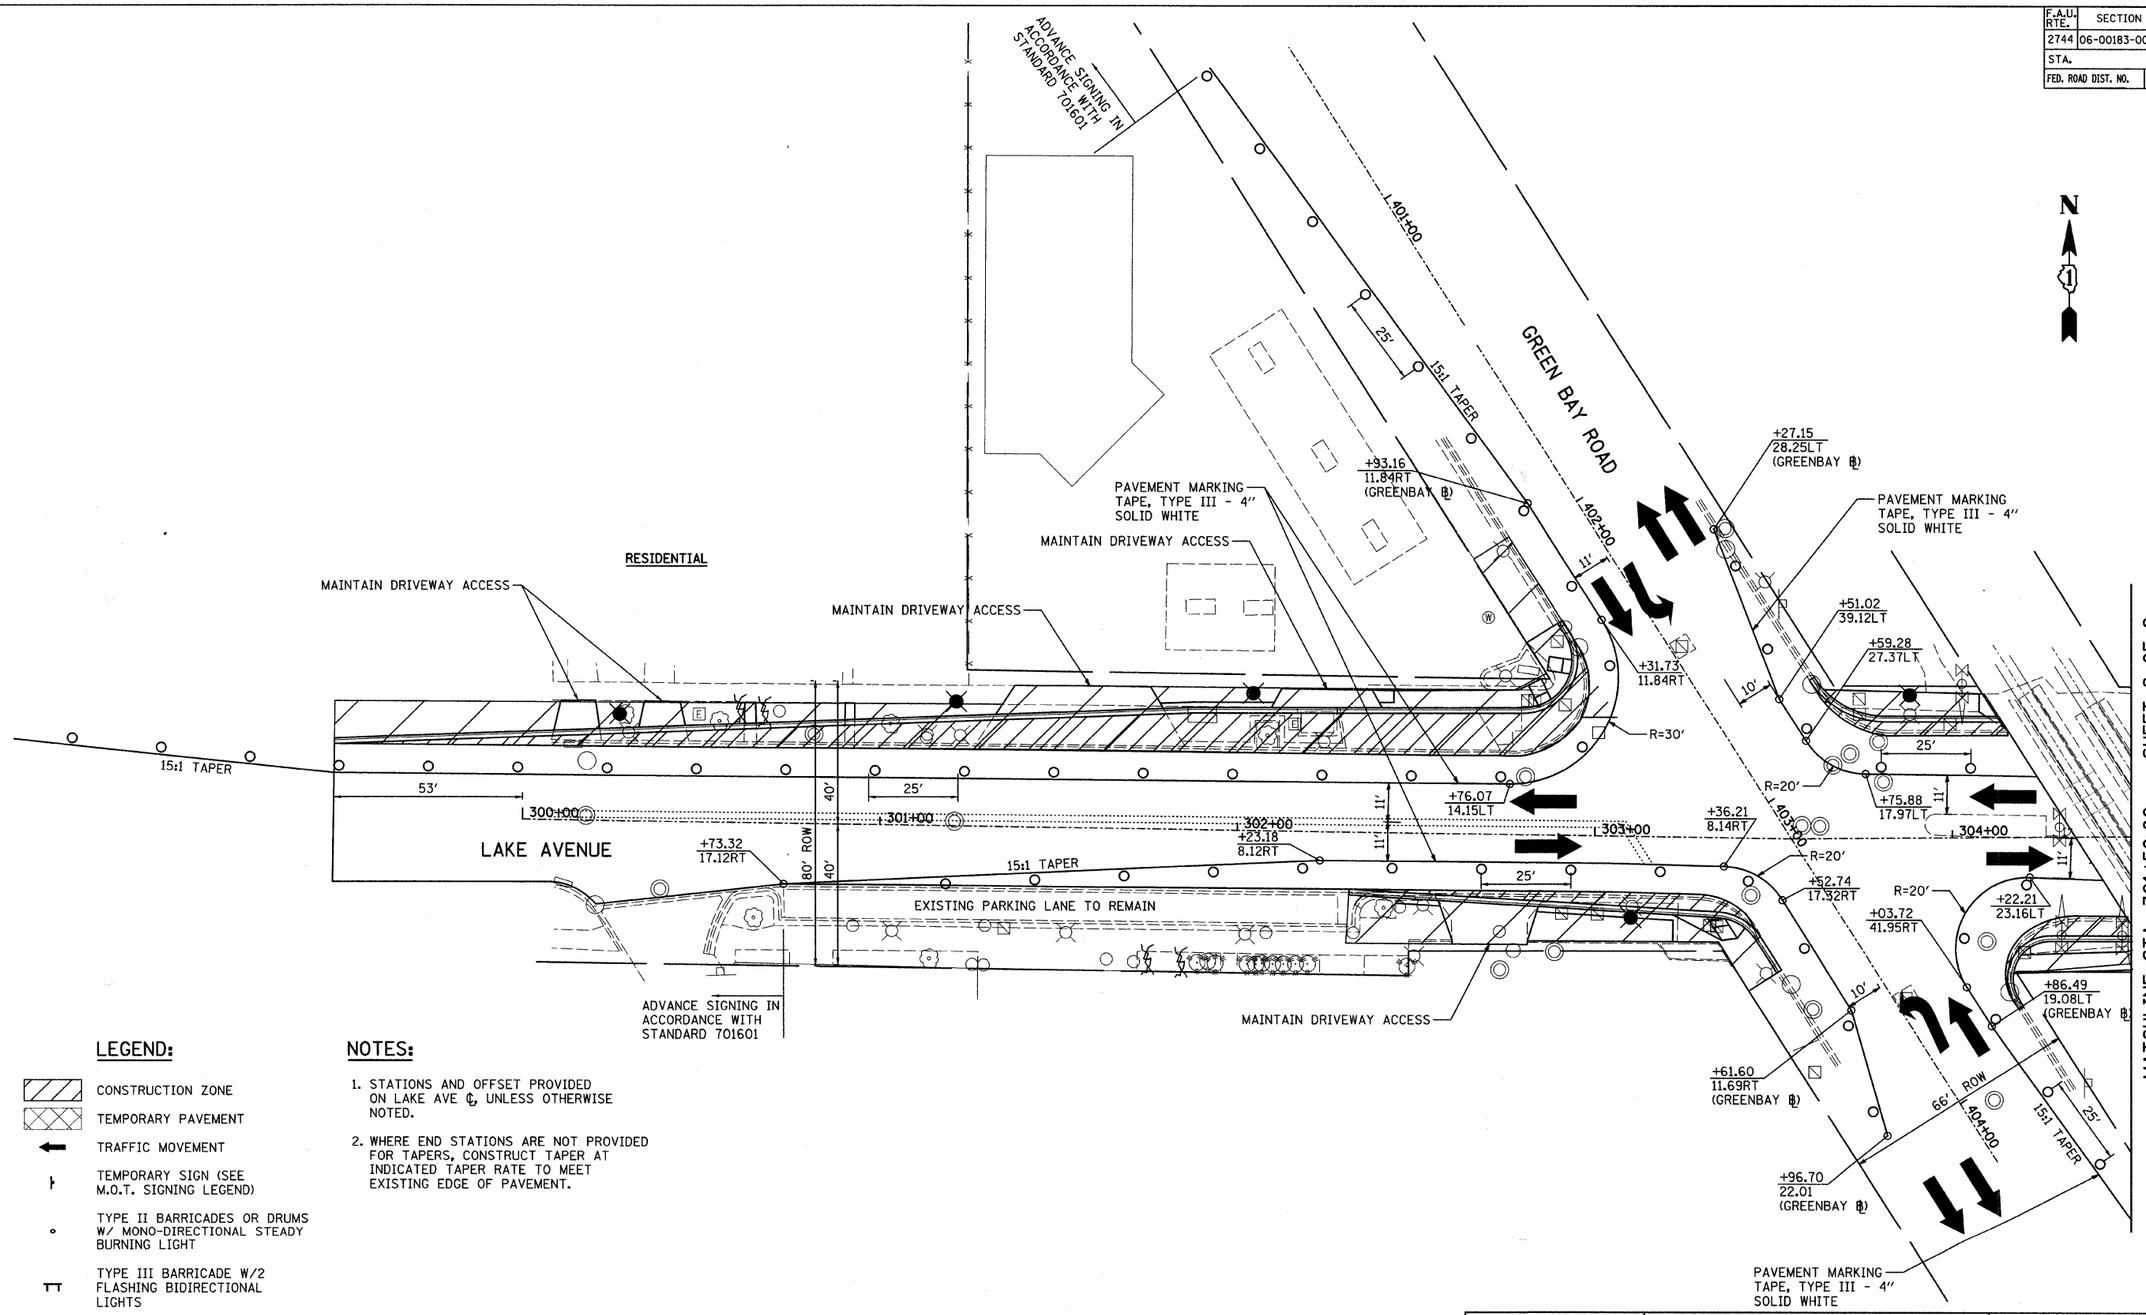

LEGEND:

- CONSTRUCTION ZONE
- TEMPORARY PAVEMENT
- TRAFFIC MOVEMENT
- TEMPORARY SIGN (SEE M.O.T. SIGNING LEGEND)
- TYPE II BARRICADES OR DRUMS W/ MONO-DIRECTIONAL STEADY BURNING LIGHT
- TYPE III BARRICADE W/2 FLASHING BIDIRECTIONAL LIGHTS
- TEMPORARY CONCRETE BARRIER
- ARROW BOARD
- M.O.T. APPURTENANCES REMAINING FROM PREVIOUS STAGES

NOTES:

1. STATIONS AND OFFSET PROVIDED ON LAKE AVE ℄, UNLESS OTHERWISE NOTED.
2. WHERE END STATIONS ARE NOT PROVIDED FOR TAPERS, CONSTRUCT TAPER AT INDICATED TAPER RATE TO MEET EXISTING EDGE OF PAVEMENT.

20 0 20 40

SCALE: 1" = 20'-0"

REVISIONS	
NAME	DATE

MAINTENANCE OF TRAFFIC
STAGE 1
SHEET 1 OF 2
LAKE AVENUE AT GREEN BAY ROAD

CONSULTANT
TY·LIN INTERNATIONAL

VILLAGE OF WILMETTE
GREEN BAY ROAD
INTERSECTION IMPROVEMENTS

DRAWN:	SHEET NO.
CHECKED:	
APPROVED:	
DATE: 02-14-2008	
SCALE: 1"=20'-0"	
JOB NO.:	PROJECT NO.:

PLAN		BY	DATE
NOTE BOOK NO.	SURVEYED		
	PLOTTED		
	ALIGNMENT CHECKED		
	GRADES CHECKED		
	R.O.W. VERIFIED		
	CADD FILE NAME		

PROFILE		BY	DATE
NOTE BOOK NO.	SURVEYED		
	PLOTTED		
	GRADES CHECKED		
	R.O.W. VERIFIED		
	STRUCTURE NOTAT'NS CH'KD		