F.A.U. RTE.	SECTION	COUNTY	TOTAL SHEETS	SHEET NO.
2744	06-00183-00-CH	COOK	73	20
STA.		TO STA.		
FED. ROAD DIST. NO.	ILLINOIS	FED. AID PROJECT		

CONTRACT NO. 83999

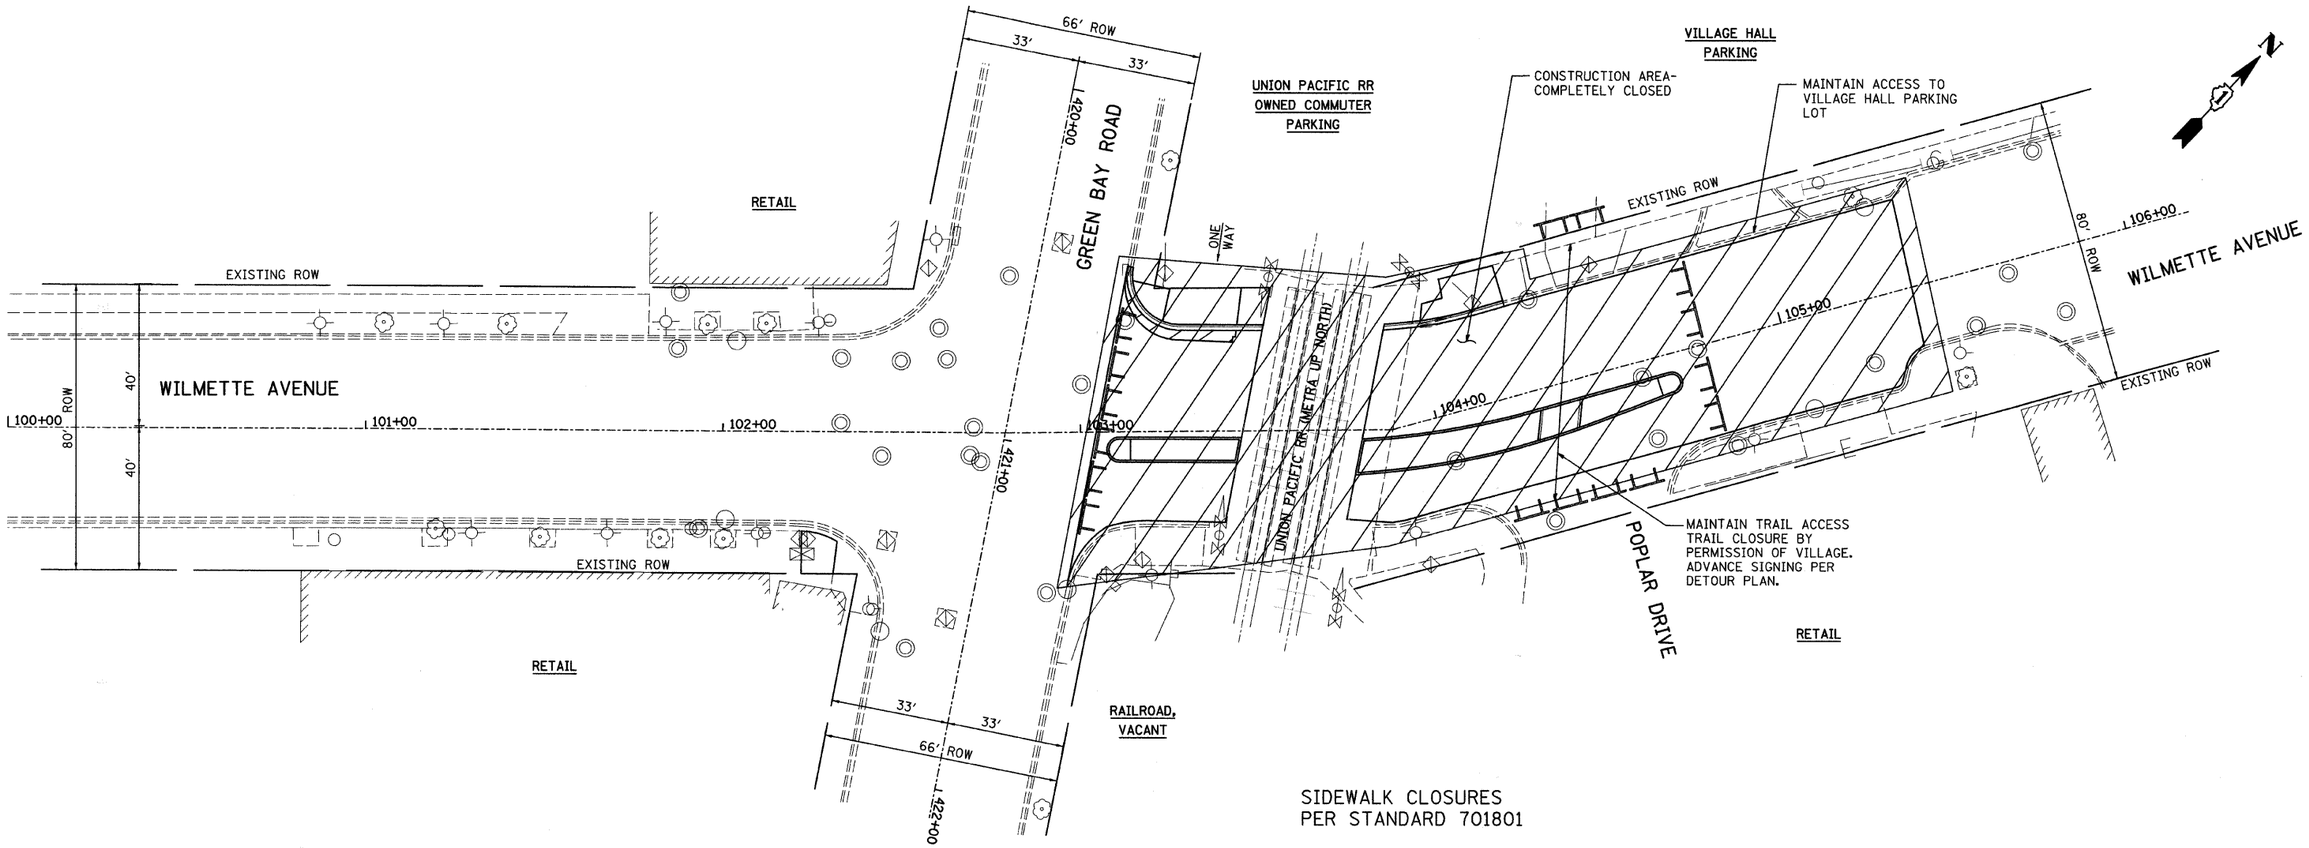

LEGEND:

CONSTRUCTION WORK ZONE

TYPE III BARRICADE

NOTE:

SEE DETOUR PLAN FOR ADDITIONAL SIGNING

20 0 20 40

SCALE: 1" = 20'-0"

REVISIONS	
NAME	DATE

MAINTENANCE OF TRAFFIC
ROAD CLOSURE PLAN

WILMETTE AVENUE AT GREEN BAY ROAD

CONSULTANT

T·Y·LIN INTERNATIONAL

VILLAGE OF WILMETTE
GREEN BAY ROAD
INTERSECTION IMPROVEMENTS

DRAWN:
CHECKED:
APPROVED:
DATE: 02-14-2008
SCALE: 1"=20'-0"
JOB NO.:

SHEET NO.

PROJECT NO.:

PLAN — SURVEYED / PLOTTED / ALIGNMENT CHECKED / GRADES CHECKED / CADD FILE NAME — NOTE BOOK NO. — BY — DATE

PROFILE — SURVEYED / PLOTTED / GRADES CHECKED / STRUCTURE NOTATNS CHKD — NOTE BOOK NO. — BY — DATE