F.A.U. RTE.	SECTION	COUNTY	TOTAL SHEETS	SHEET NO.
2744	06-00183-00-CH	COOK	73	22
STA.		TO STA.		
FED. ROAD DIST. NO.	ILLINOIS	FED. AID PROJECT		

CONTRACT NO. 83999

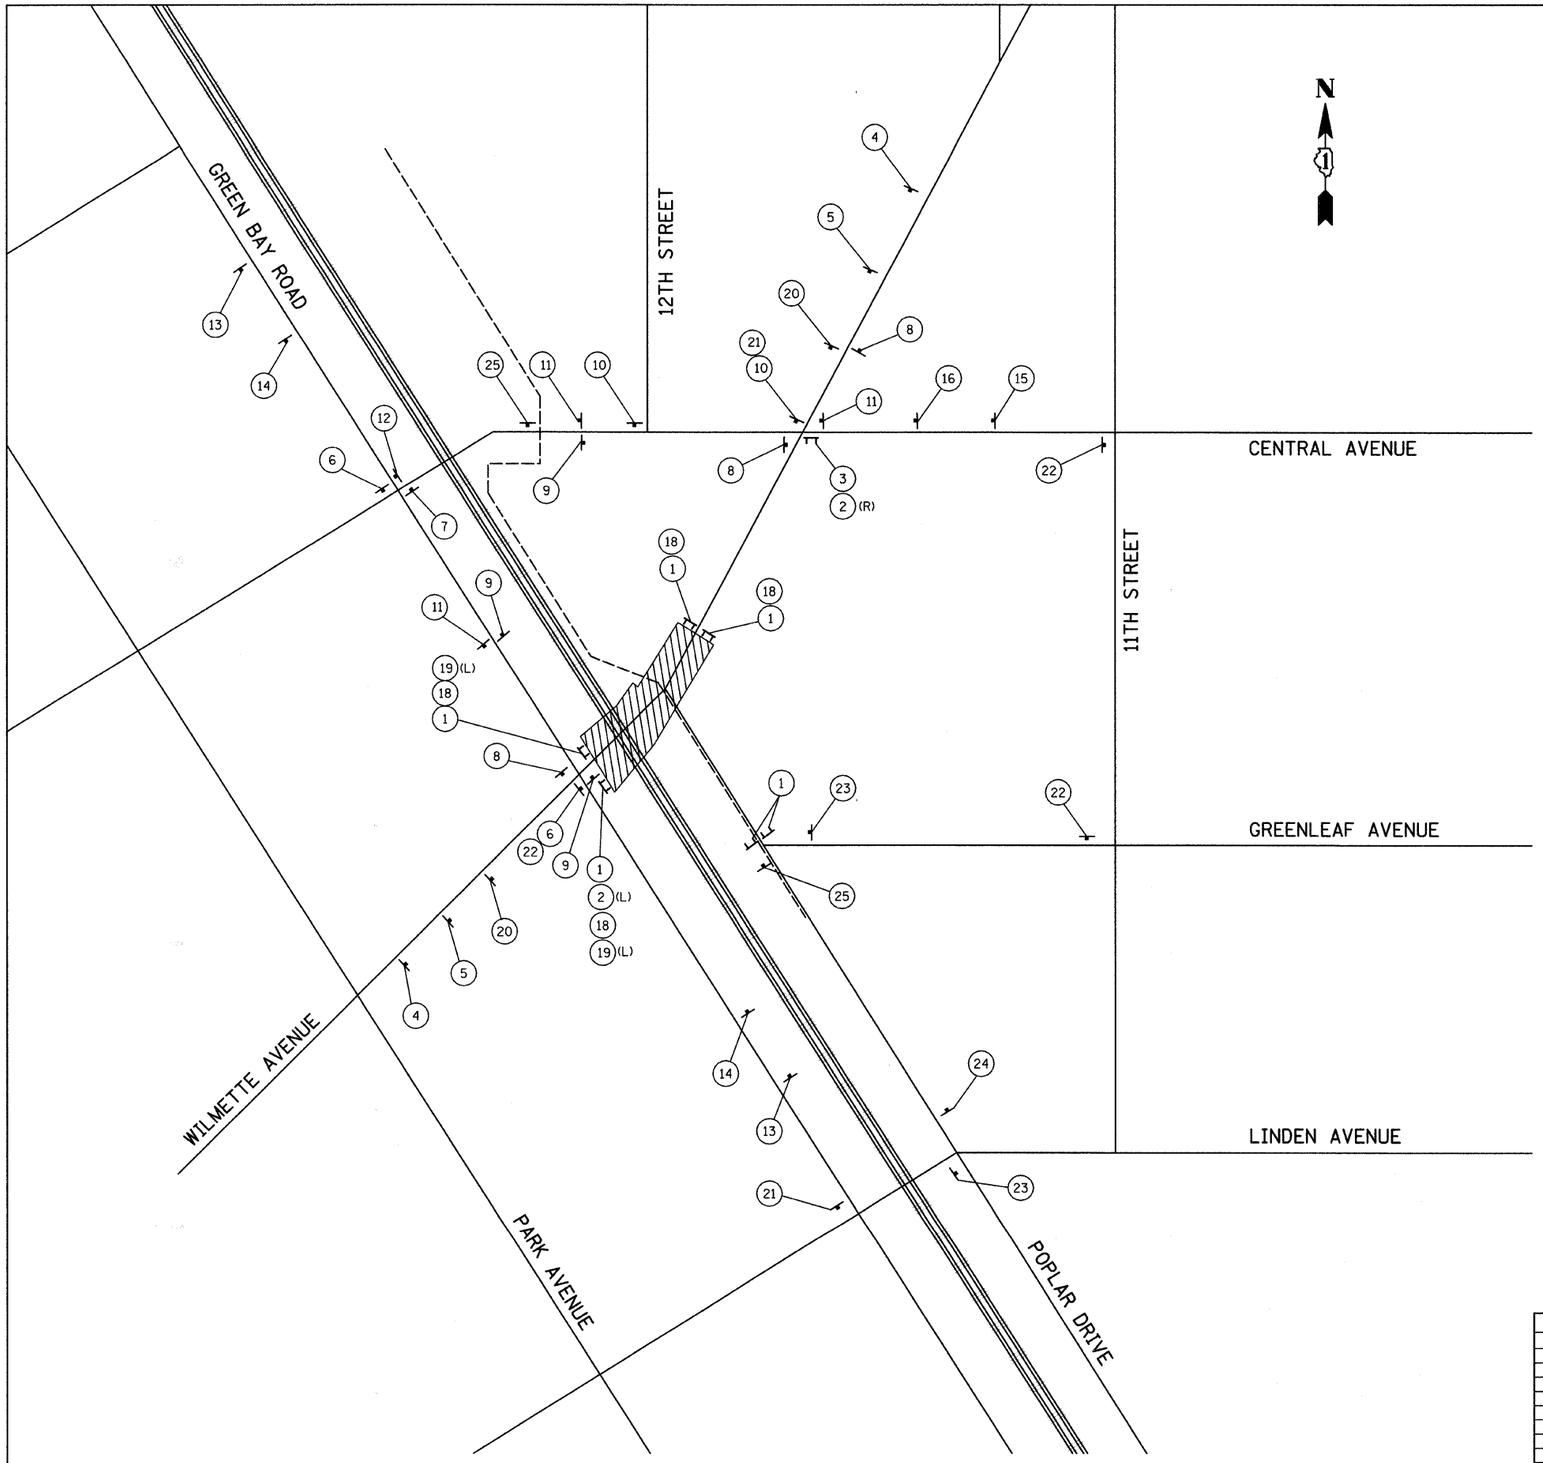

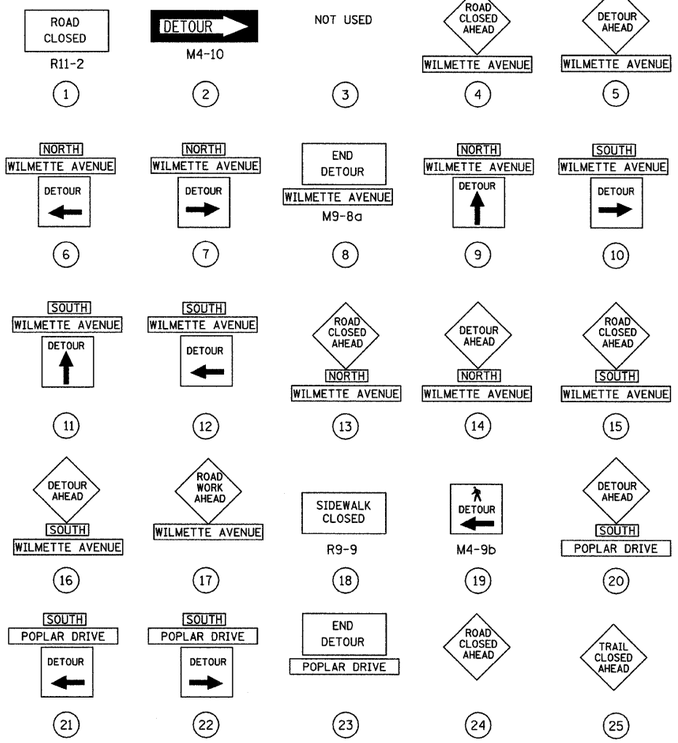

NOTES:

1. ALL DETOUR SIGNS SHALL BE IN ORANGE COLOR BACKGROUND WITH BLACK LETTERS.
2. FOLLOW LATEST MUTCD MANUAL, BUREAU OF LOCAL ROADS, AND IDOT STANDARDS FOR DETOUR SIGNS AND MAINTENANCE OF TRAFFIC SIGNS.
3. SIGN (1) ROAD CLOSED SHALL BE PLACED ON TYPE III BARRICADES.

LEGEND:

CONSTRUCTION WORK ZONE

TYPE III BARRICADE

REVISIONS	
NAME	DATE

MAINTENANCE OF TRAFFIC
DETOUR PLAN

WILMETTE AVENUE, POPLAR DRIVE

CONSULTANT
TYLIN INTERNATIONAL

VILLAGE OF WILMETTE
GREEN BAY ROAD
INTERSECTION IMPROVEMENTS

DRAWN:
CHECKED:
APPROVED:
DATE: 02-14-2008
SCALE: N.T.S.
JOB NO.:
SHEET NO.
PROJECT NO.:

PLAN
NOTE BOOK NO.
SURVEYED
PLOTTED
ALIGNMENT CHECKED
R.O.W. CHECKED
CADD FILE NAME
BY
DATE

PROFILE
NOTE BOOK NO.
SURVEYED
PLOTTED
GRADES CHECKED
BORINGS PLOTTED
STRUCTURE NOTAT'NS CH'KD
BY
DATE