F.A.U. RTE.	SECTION	COUNTY	TOTAL SHEETS	SHEET NO.
2744	06-00183-00-CH	COOK	73	23
STA.		TO STA.		
FED. ROAD DIST. NO.	ILLINOIS	FED. AID PROJECT		

CONTRACT NO. 83999

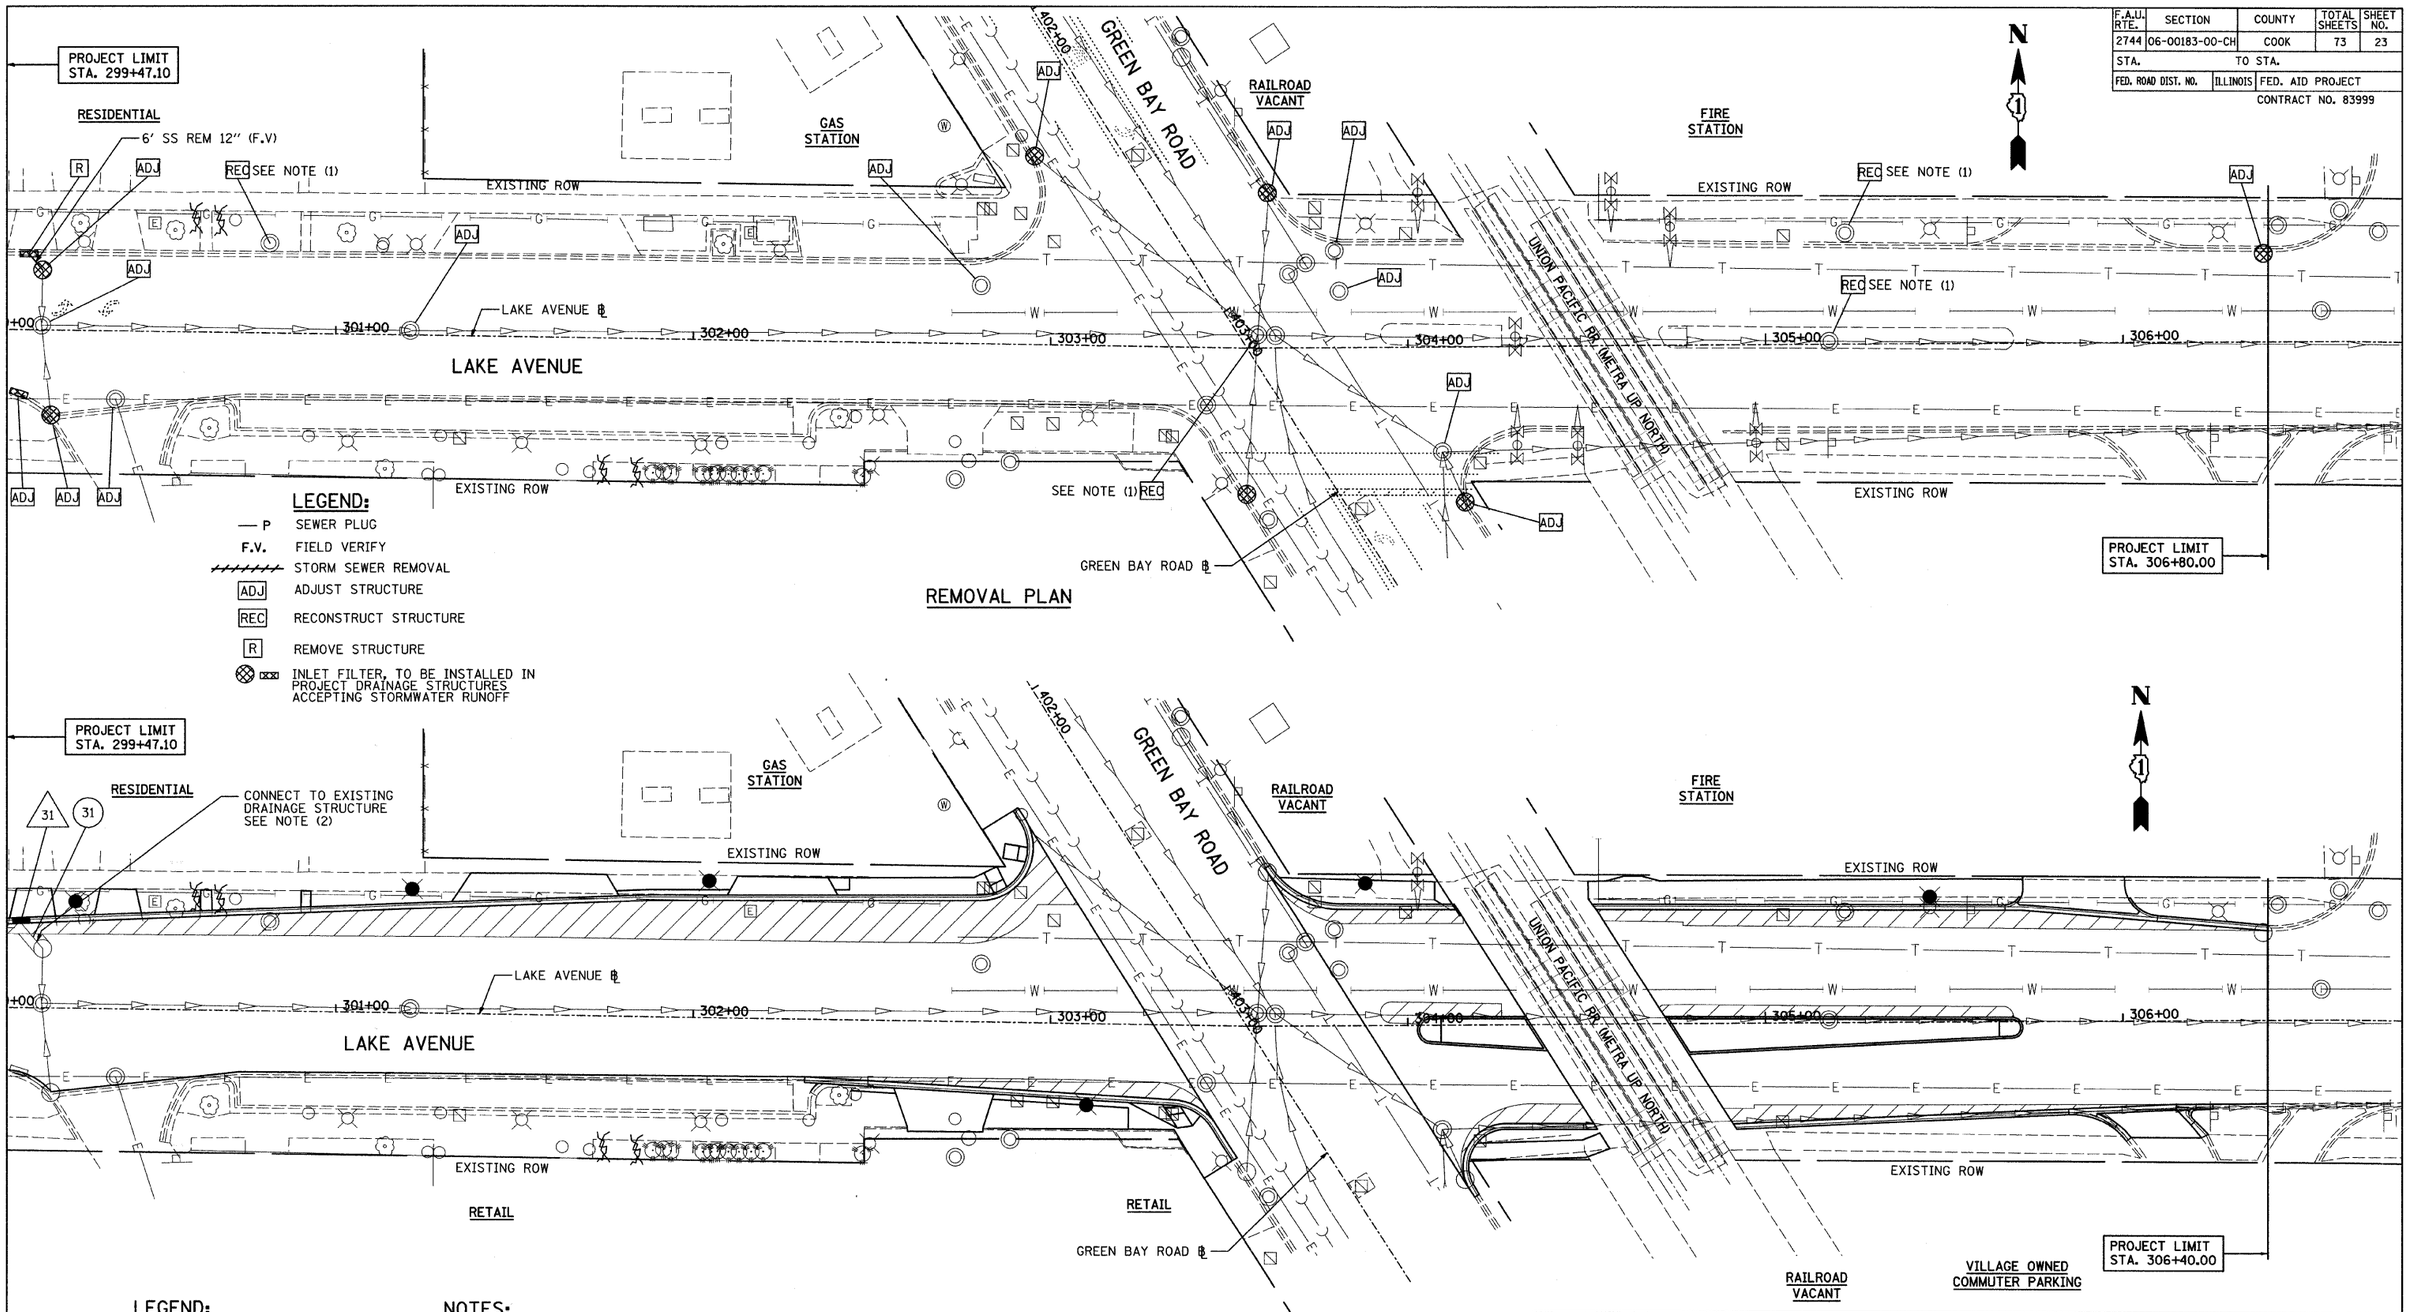

LEGEND:

XY PROPOSED STORM SEWER NUMBER (X=SHEET NO., Y=PIPE NO.)

XY PROPOSED STRUCTURE NUMBER (X=SHEET NO., Y=STRUCTURE NO.)

NOTES:

1. RECONSTRUCT MANHOLE CONE AND PLACE RIM SO THAT NO CONFLICT OCCURS WITH CURB.
2. CONNECT THE PROPOSED SEWER TO EXISTING STRUCTURE. THE COST SHALL NOT BE PAID FOR SEPARATELY BUT INCLUDED IN COST OF SEWER INSTALLATION OF THE SIZE AND TYPE SHOWN ON PLANS.

REVISIONS	
NAME	DATE

DRAINAGE AND UTILITY PLAN

LAKE AVENUE AT GREEN BAY ROAD

CONSULTANT

T·Y·LIN INTERNATIONAL

VILLAGE OF WILMETTE GREEN BAY ROAD INTERSECTION IMPROVEMENTS

DRAWN:	SHEET NO.
CHECKED:	
APPROVED:	
DATE: 02-14-2008	
SCALE: 1"=20'-0"	
JOB NO.:	PROJECT NO.:

PLAN — NOTE BOOK NO. — SURVEYED — PLOTTED — ALIGNMENT CHECKED — GRADES CHECKED — CADD FILE NAME — BY — DATE

PROFILE — NOTE BOOK NO. — SURVEYED — PLOTTED — GRADES CHECKED — STRUCTURE NOTATNS CHKD — BY — DATE