CONTRACT NO. 89347

F.A.U. RTE.	SECTION	COUNTY	TOTAL SHEETS	SHEET NO.
6761	04-00057-06-WR	TAZEWELL	154	134
STA.		TO STA.		
FED. ROAD DIST. NO. 4	ILLINOIS	FED. AID PROJECT		

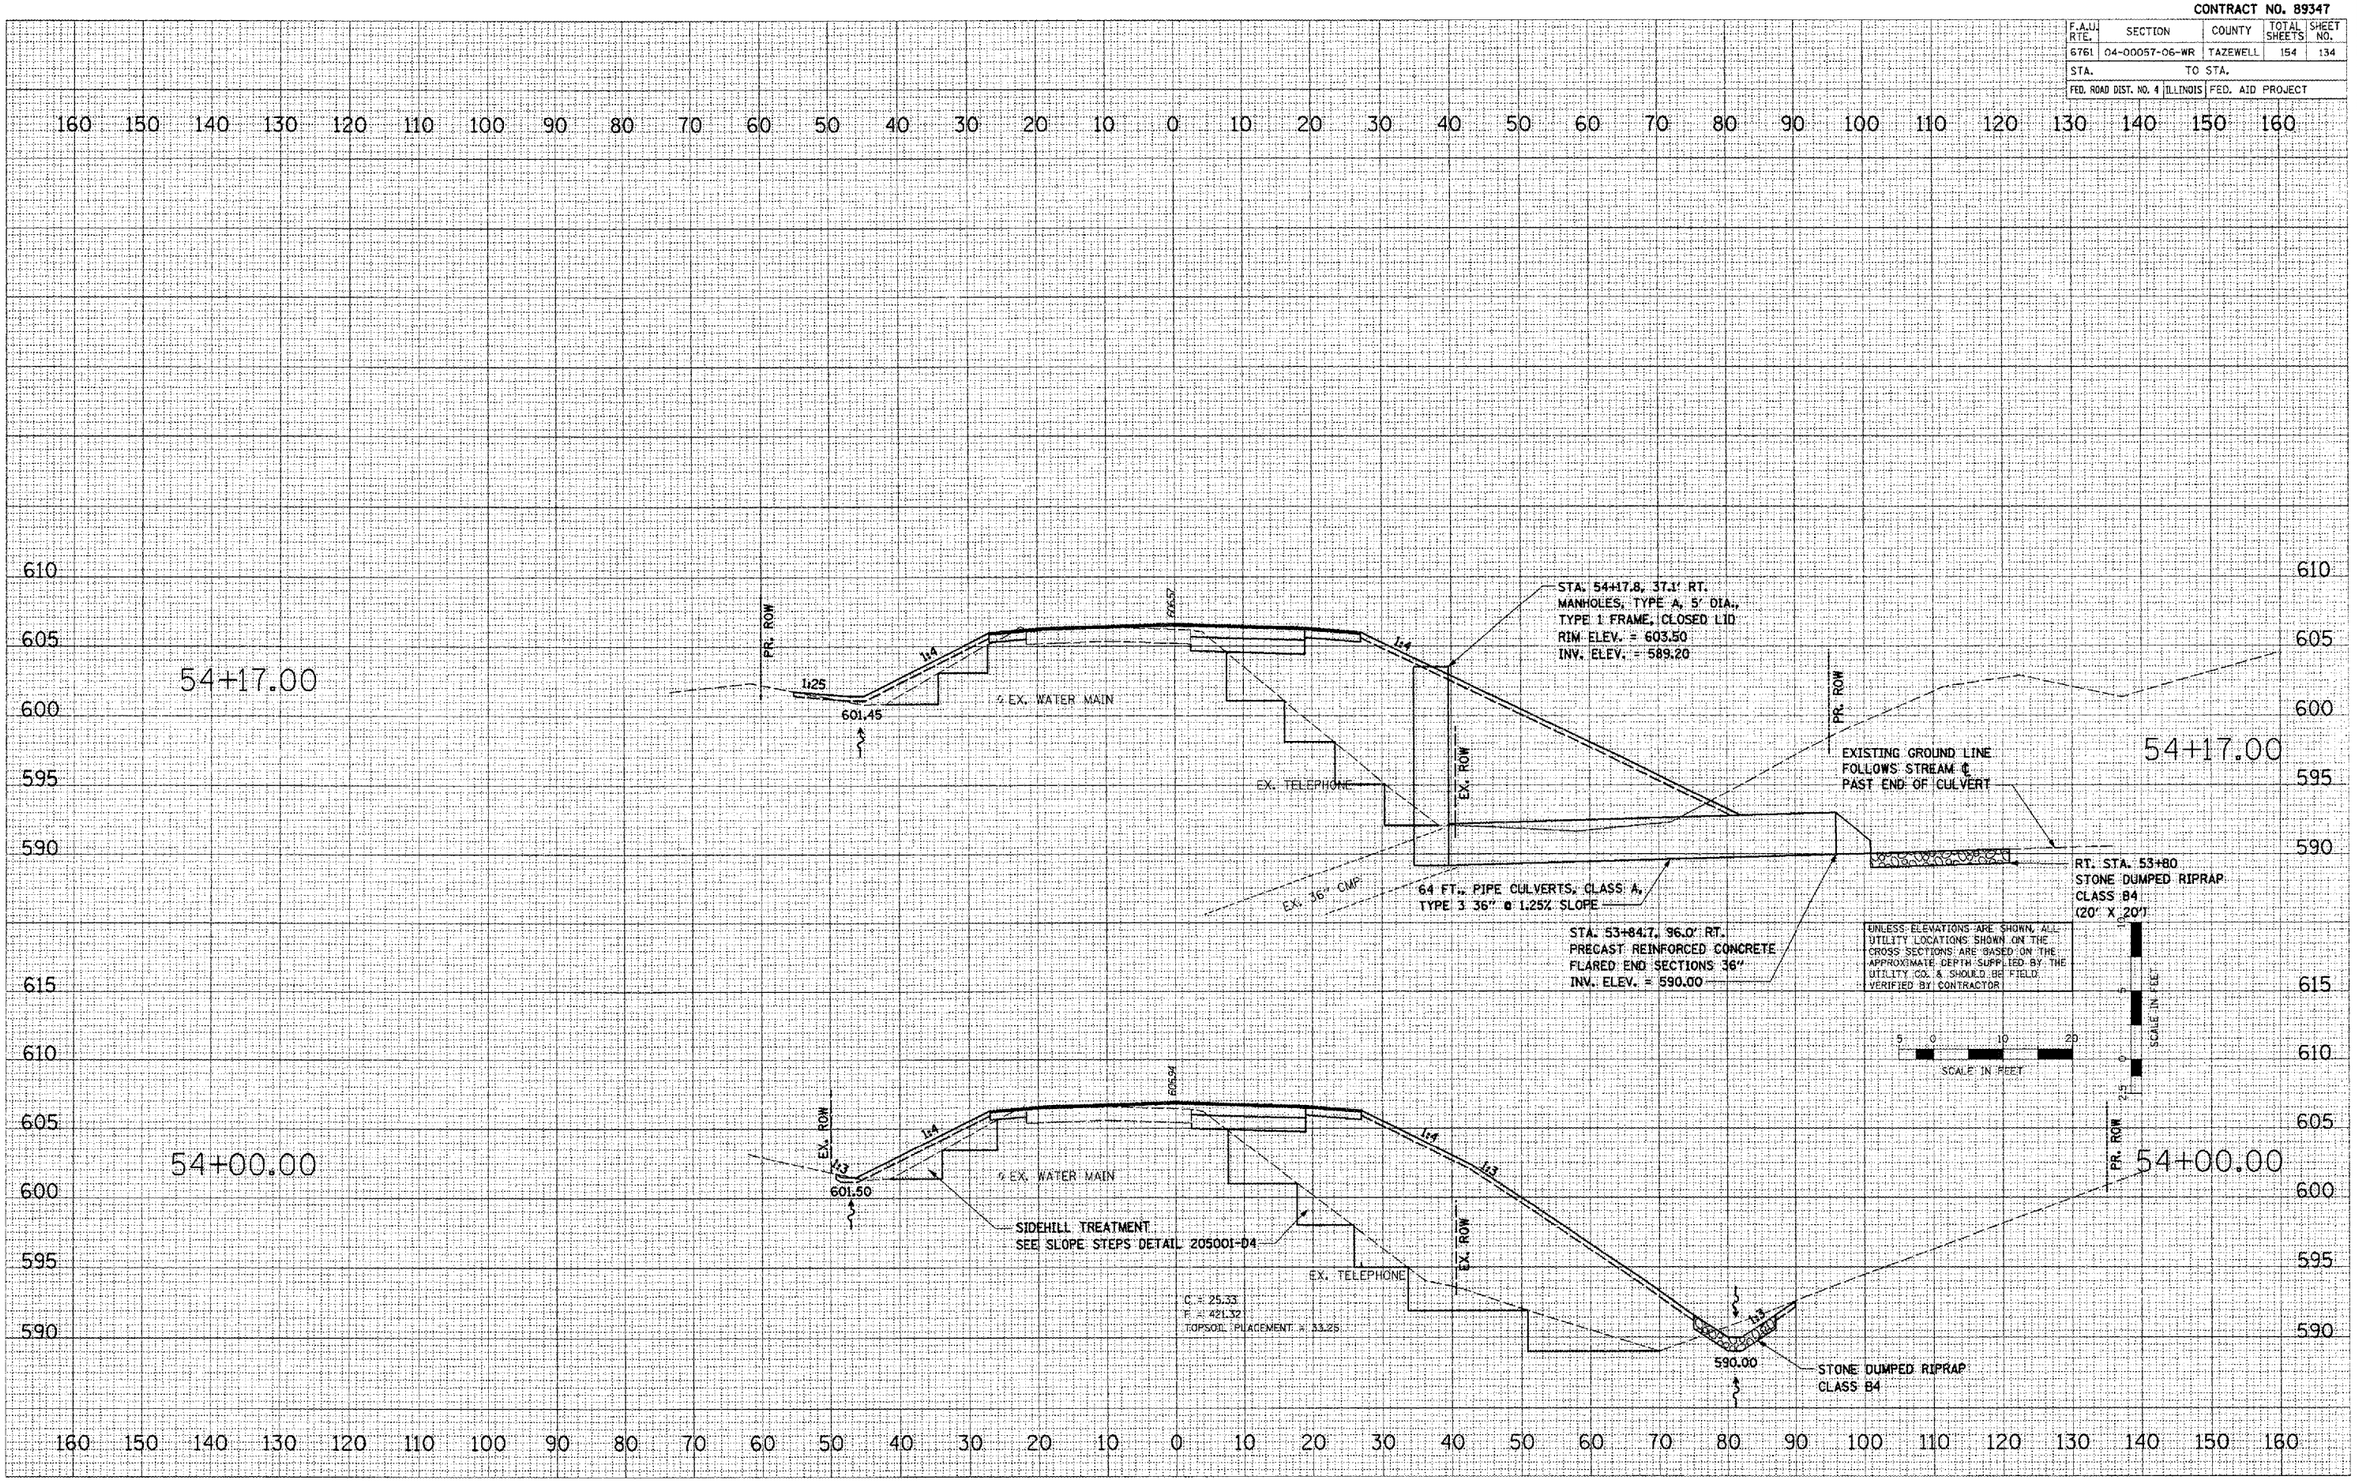

BROADWAY - CROSS SECTIONS

PLOT DATE = 2/10/2006
FILE NAME = c:\pwworking\57\n\dgn\plans\xs-prd-broadway-sheets.dgn
PLOT SCALE = 10.0000 ' / IN.
USER NAME = IDOT

FINAL SURVEY | NOTE BOOK | MS | SURVEYED | PLOTTED | TEMPLATE | AREAS | AREAS CHECKED | DATE | BY

ORIGINAL GROUND | SURVEYED | PLOTTED | TEMPLATE | AREAS | AREAS CHECKED | DATE | BY

xs-prd-broadway-sheets.dgn 2/8/2006 4:20:42 PM