CONTRACT NO. 89347

F.A.U. RTE.	SECTION	COUNTY	TOTAL SHEETS	SHEET NO.
6761	04-00057-06-WR	TAZEWELL	154	150
STA.	TO STA.			
FED. ROAD DIST. NO. 4	ILLINOIS	FED. AID PROJECT		

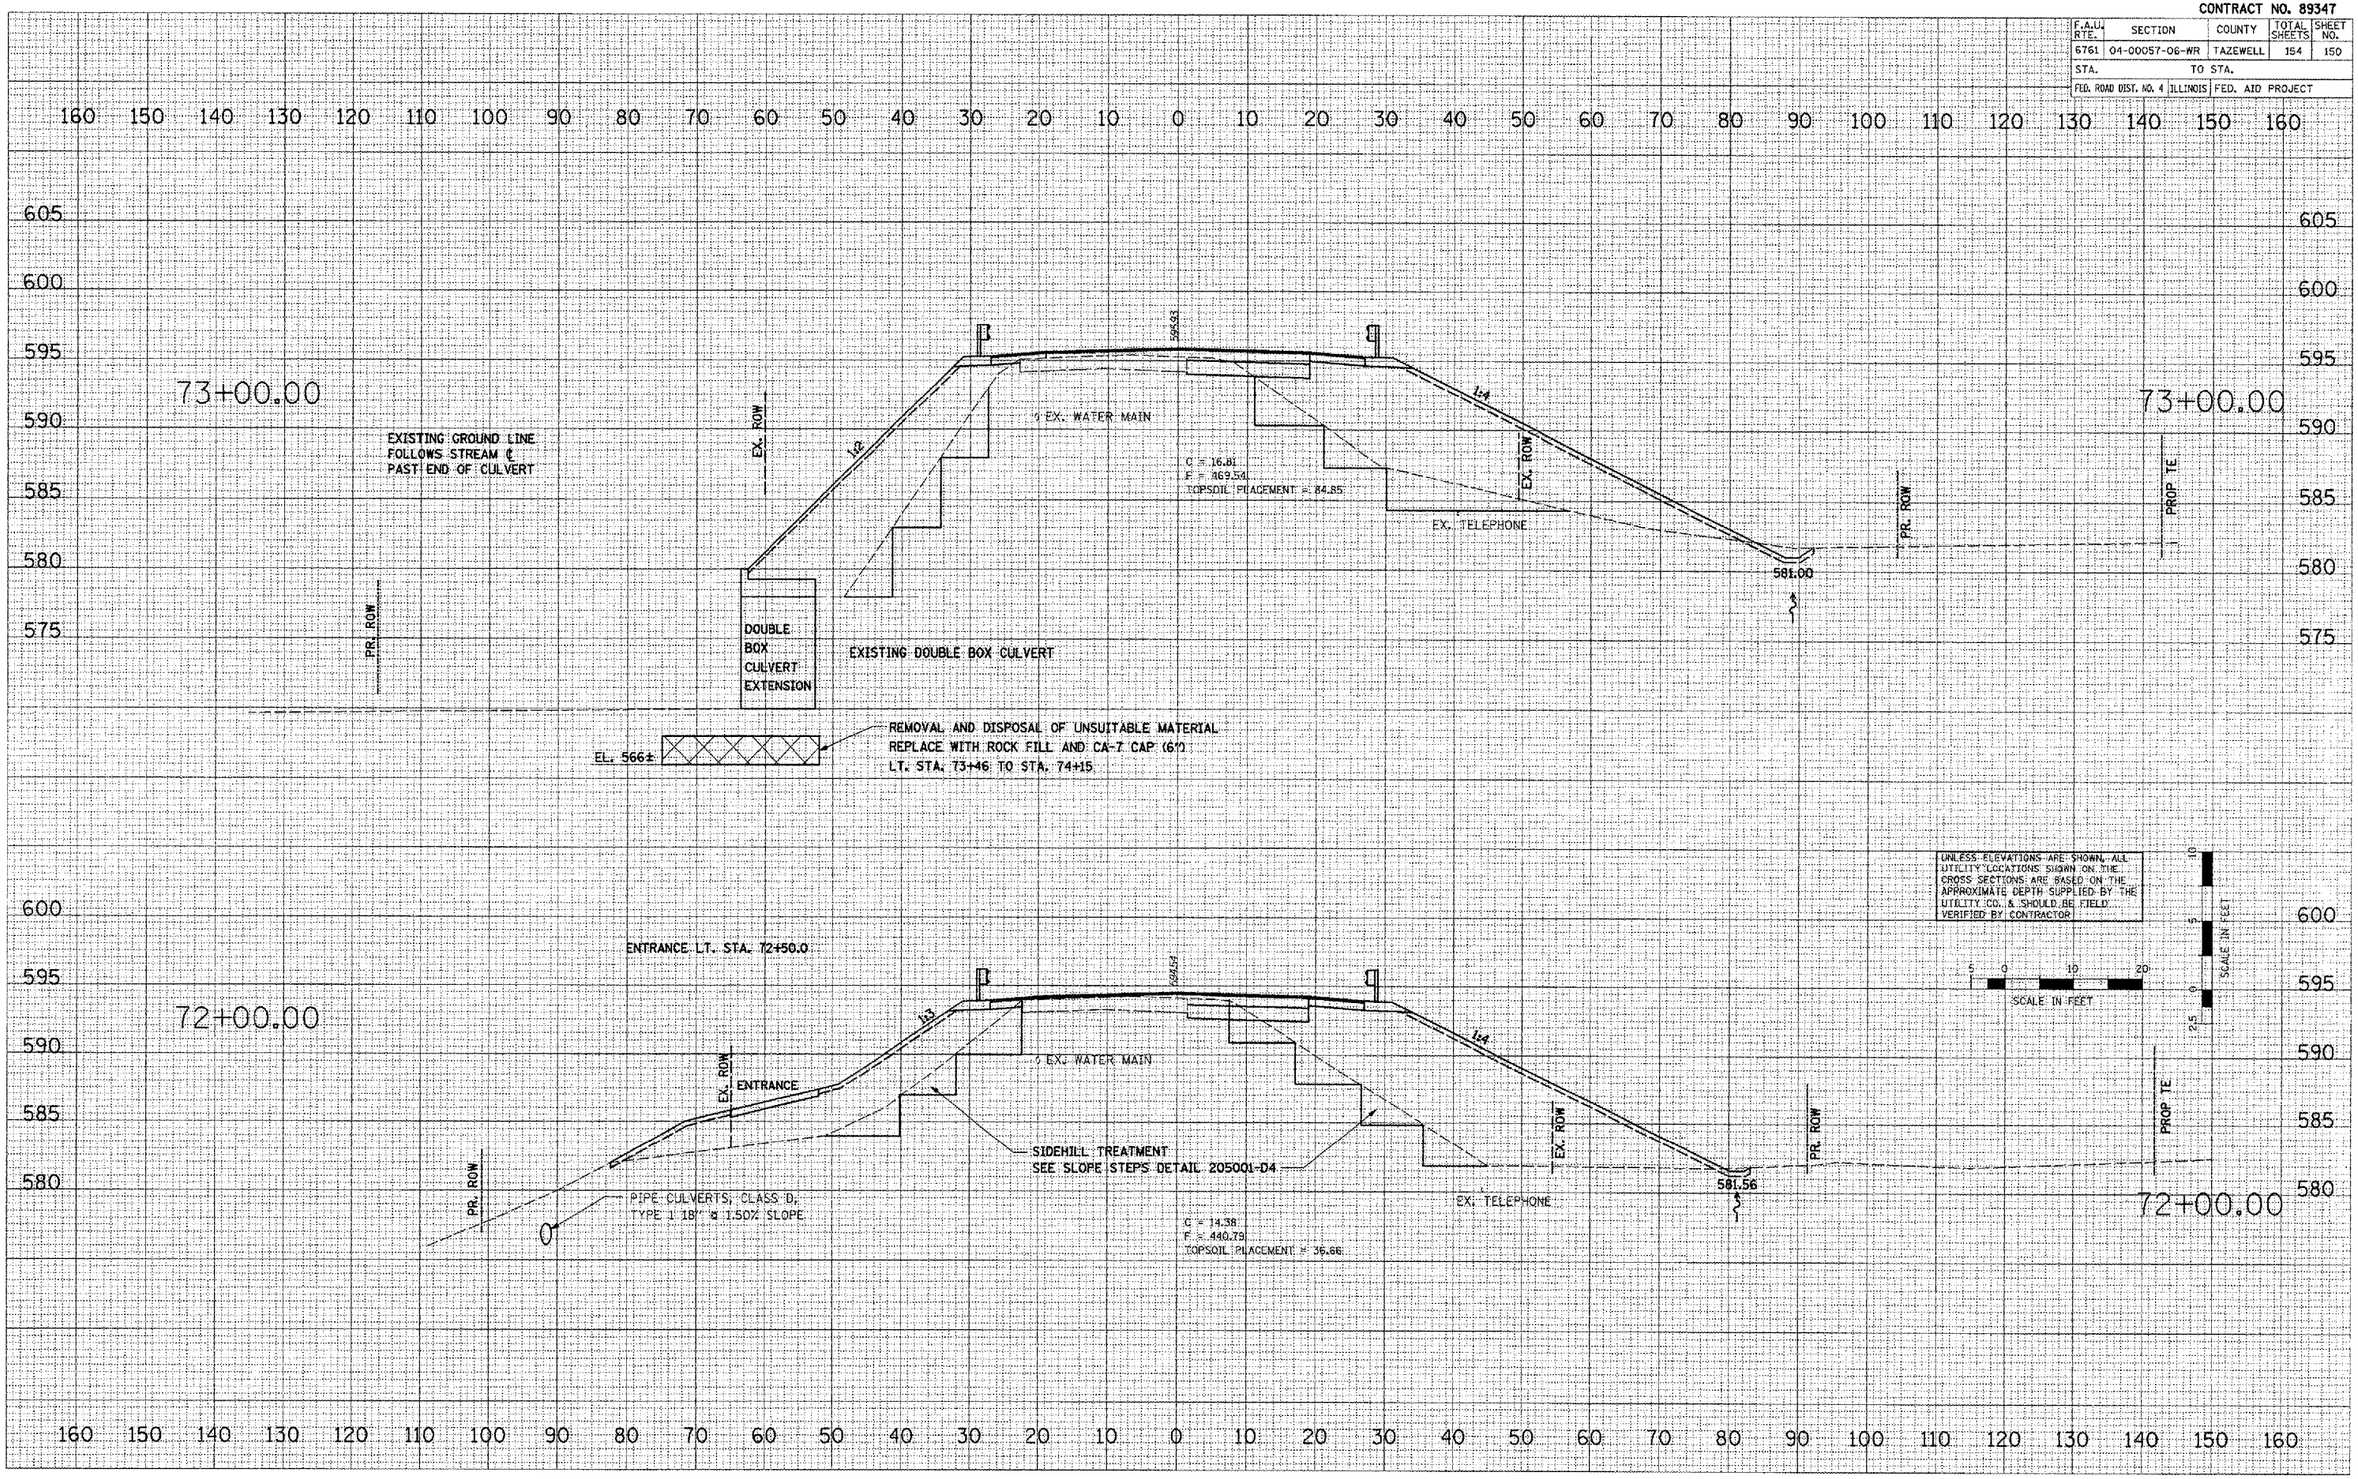

BROADWAY – CROSS SECTIONS

ITEM	SURVEY	ORIGINAL SURVEY
SURVEYED		
PLOTTED		
TRACED		
NOTE BOOK		
NO.	AREAS	AREAS CHECKED

BY DATE

PLOT DATE = 2/8/2008
FILE NAME = L:\20805857\DGN\PLANS\XS-PRO-BROM12-sheet9.dgn
PLOT SCALE = 10.0000 ' / IN.
USER NAME = IDOT

XS-PRO-BROM12-sheet9.dgn 2/8/2008 4:29:29 PM