CONTRACT NO. 93450

F.A.U. RTE.	SECTION	COUNTY	TOTAL SHEETS	SHEET NO.
7982	*	SANGAMON	114	30
STA.		TO STA.		
FED. ROAD DIST. NO.	ILLINOIS	FED. AID PROJECT		

* 05-00447-01-PV CITY OF SPRINGFIELD

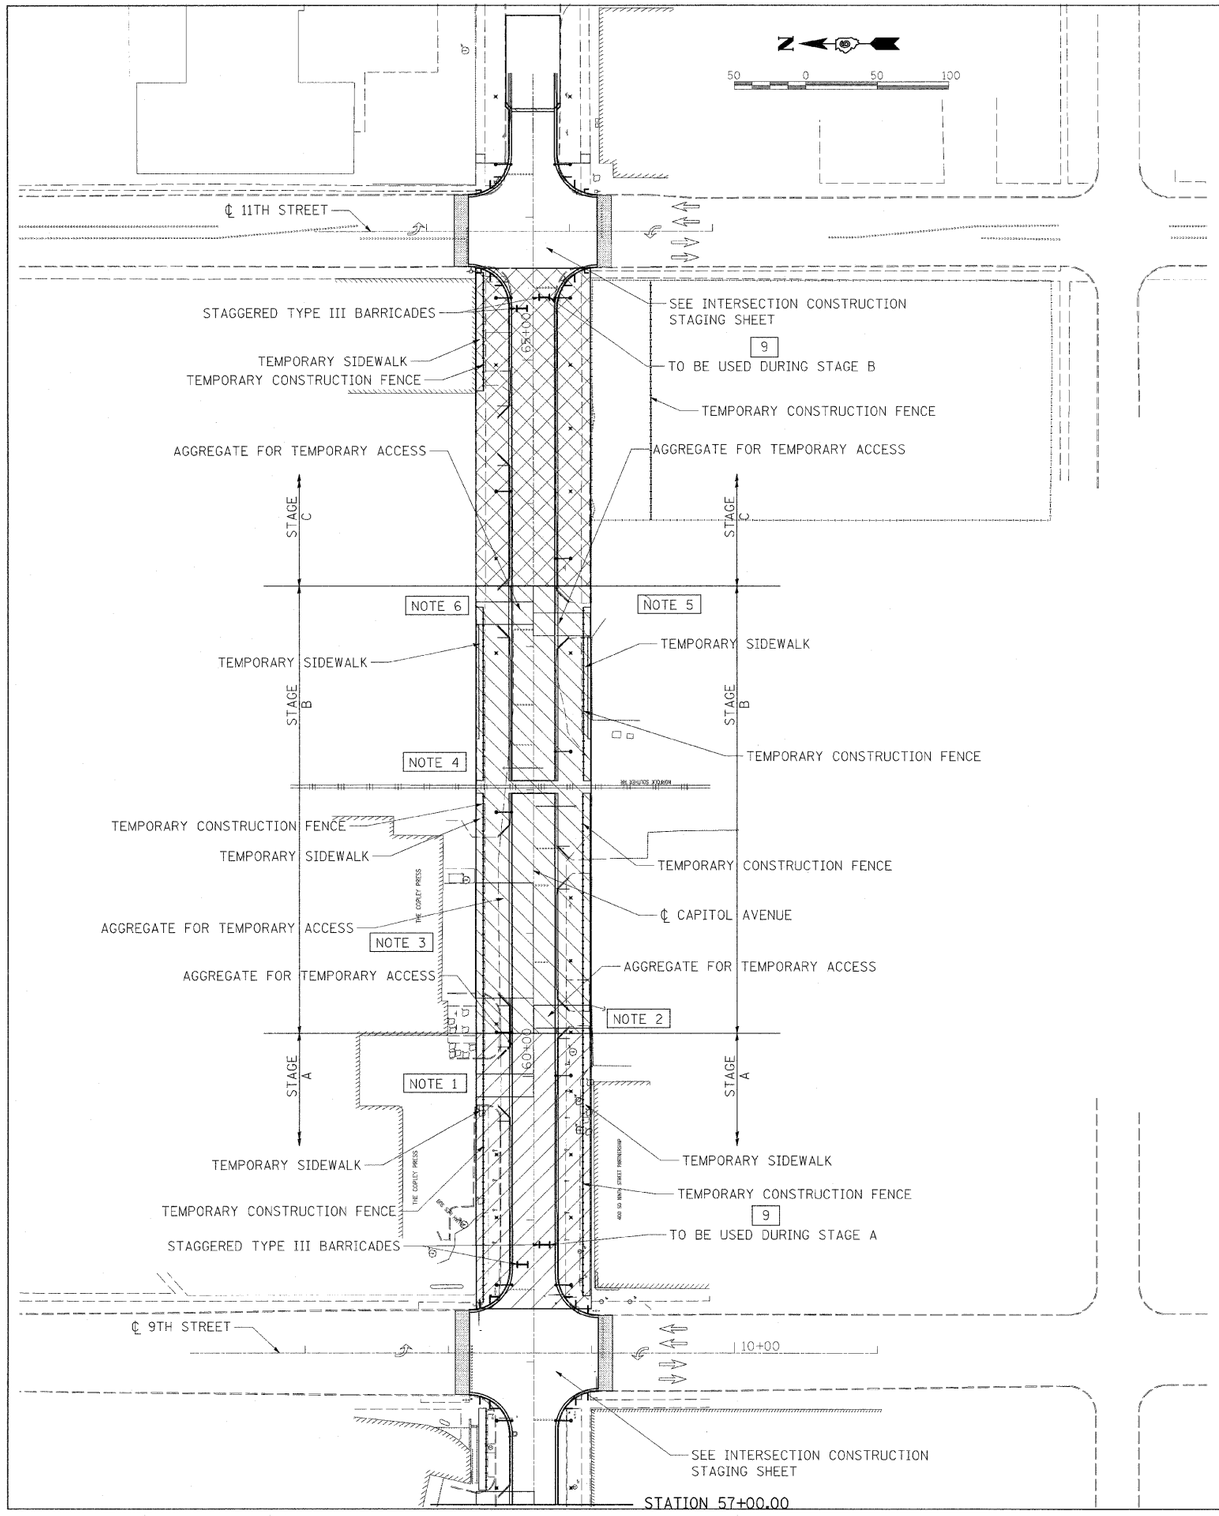

NOTE 1 - PROVIDE ACCESS TO CAPITOL AVENUE TOWARDS ELEVENTH STREET DURING STAGE A. ENTRANCE TO REMAIN OPEN WITH ACCESS TO NINTH STREET DURING STAGES B AND C.

NOTE 2 - PROVIDE ACCESS TO CAPITOL AVENUE TOWARDS NINTH STREET DURING STAGE B. ENTRANCE TO REMAIN OPEN WITH ACCESS TO ELEVENTH STREET DURING STAGE A AND NINTH STREET DURING STAGE C.

NOTE 3 - ACCESS TO RECEIVING AREA TO BE MAINTAINED AT ALL TIMES DURING CONSTRUCTION. PROVIDE ACCESS TO RECEIVING AREA TO CAPITOL AVENUE TOWARDS NINTH STREET DURING STAGE B. RECEIVING AREA TO REMAIN OPEN WITH ACCESS TO ELEVENTH STREET DURING STAGE A AND NINTH STREET DURING STAGE C.

NOTE 4 - RAILROAD FLAGGERS ARE REQUIRED FOR WORK ADJACENT TO ACTIVE RAILROAD TRACKS. SEE ARTICLE 107.12 AND ARTICLE 701 OF THE ILLINOIS DEPARTMENT OF TRANSPORTATION STANDARD SPECIFICATIONS FOR ROAD AND BRIDGE CONSTRUCTION.

NOTE 5 - PROVIDE ACCESS TO CAPITOL AVENUE TOWARDS ELEVENTH STREET DURING STAGE B. ENTRANCE TO REMAIN OPEN WITH ACCESS TO ELEVENTH STREET DURING STAGE A AND NINTH STREET DURING STAGE C.

NOTE 6 - PROVIDE ACCESS TO CAPITOL AVENUE TOWARDS NINTH STREET DURING STAGE C. ENTRANCE TO REMAIN OPEN WITH ACCESS TO ELEVENTH STREET DURING STAGES A AND B.

LIMITS OF CONSTRUCTION

DETOUR / DETOUR — DETOUR M4-10 48 X 18

DETOUR 1 / DETOUR 1 / DETOUR 1 — M4-9 30 X 24
M4-9 9A, M4-9 9B, M4-9 9C

INDICATES TRAFFIC DIRECTION

TYPE III BARRICADE WITH FLASHING LIGHT

6 — ROAD CLOSED W11-2 60 X 30

8 — ROAD CLOSED AHEAD W20-3(0)-48

9 — ROAD CLOSED TO THRU TRAFFIC W11-2 60 X 30

10 — END DETOUR M4-8A 30 X 24

16 — DETOUR AHEAD W20-2(0)-48

18 — CAPITOL AVENUE CLOSED EAST OF NINTH STREET

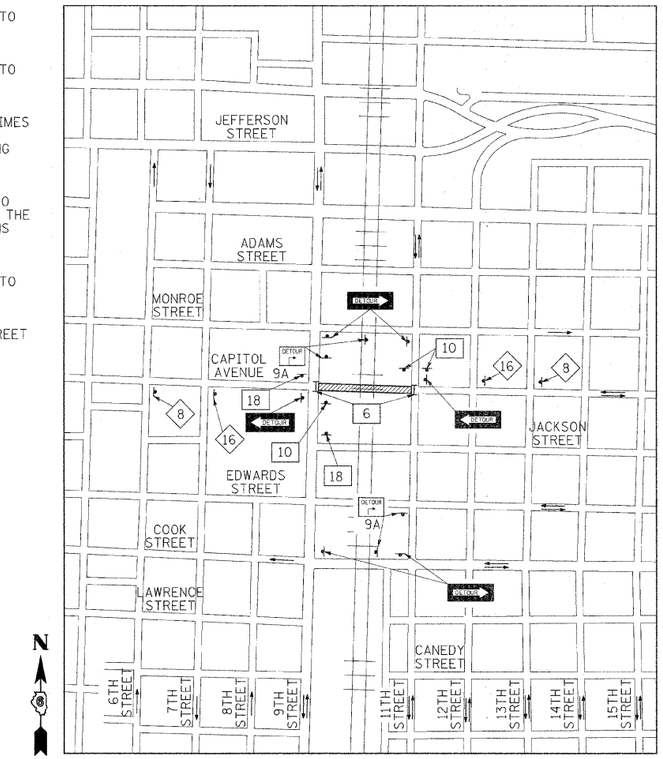

TRAFFIC CONTROL IS AN INTEGRAL PART OF THE CONTRACTOR'S MEANS AND METHODS FOR COMPLETING THE WORK. THE REQUIREMENTS SET FORTH HEREIN PRESENT THE MINIMUM REQUIREMENTS FOR THE CONTROL AND PROTECTION OF PEDESTRIAN AND VEHICULAR TRAFFIC. THE CONTRACTOR SHALL IMPLEMENT ALL ADDITIONAL MEASURES NECESSARY TO FULLY PROTECT PEDESTRIANS, VEHICLES AND THE CONTRACTOR'S WORK FORCE FROM THE CONTRACTOR'S WORK ACTIVITIES AND FROM PASSING TRAFFIC. FIELD MODIFICATION OF THE TRAFFIC CONTROL SCHEME DEPICTED IN THE TRAFFIC CONTROL PLANS SHALL BE APPROVED BY THE CITY TRAFFIC ENGINEER.

REVISIONS	
NAME	DATE

ILLINOIS DEPARTMENT OF TRANSPORTATION

9TH STREET TO 11TH STREET TRAFFIC CONTROL/CONSTRUCTION STAGING
FAU RTE 7982 CAPITOL AVE
SEC NO. 05-00447-01-PV
SANGAMON COUNTY, ILLINOIS

SCALE: VERT. HORIZ. DRAWN BY DAP
DATE 09/19/07 CHECKED BY MH

LAYOUT	DAP	02/26/07
DRAWN	DAP	02/26/07
REVIEWED	MH	09/19/07

PLOT DATE = 01\18\2008, 10:21 AM
FILE NAME = u:\02_jobs\02s2816a\osdd\cross\microstation\sheet\section_17th11th\C-212_TCP_9-11.dgn
PLOT SCALE = 50.0000 ' / IN.
USER NAME = Pcp08836

© Copyright Hanson Professional Services Inc. 2008