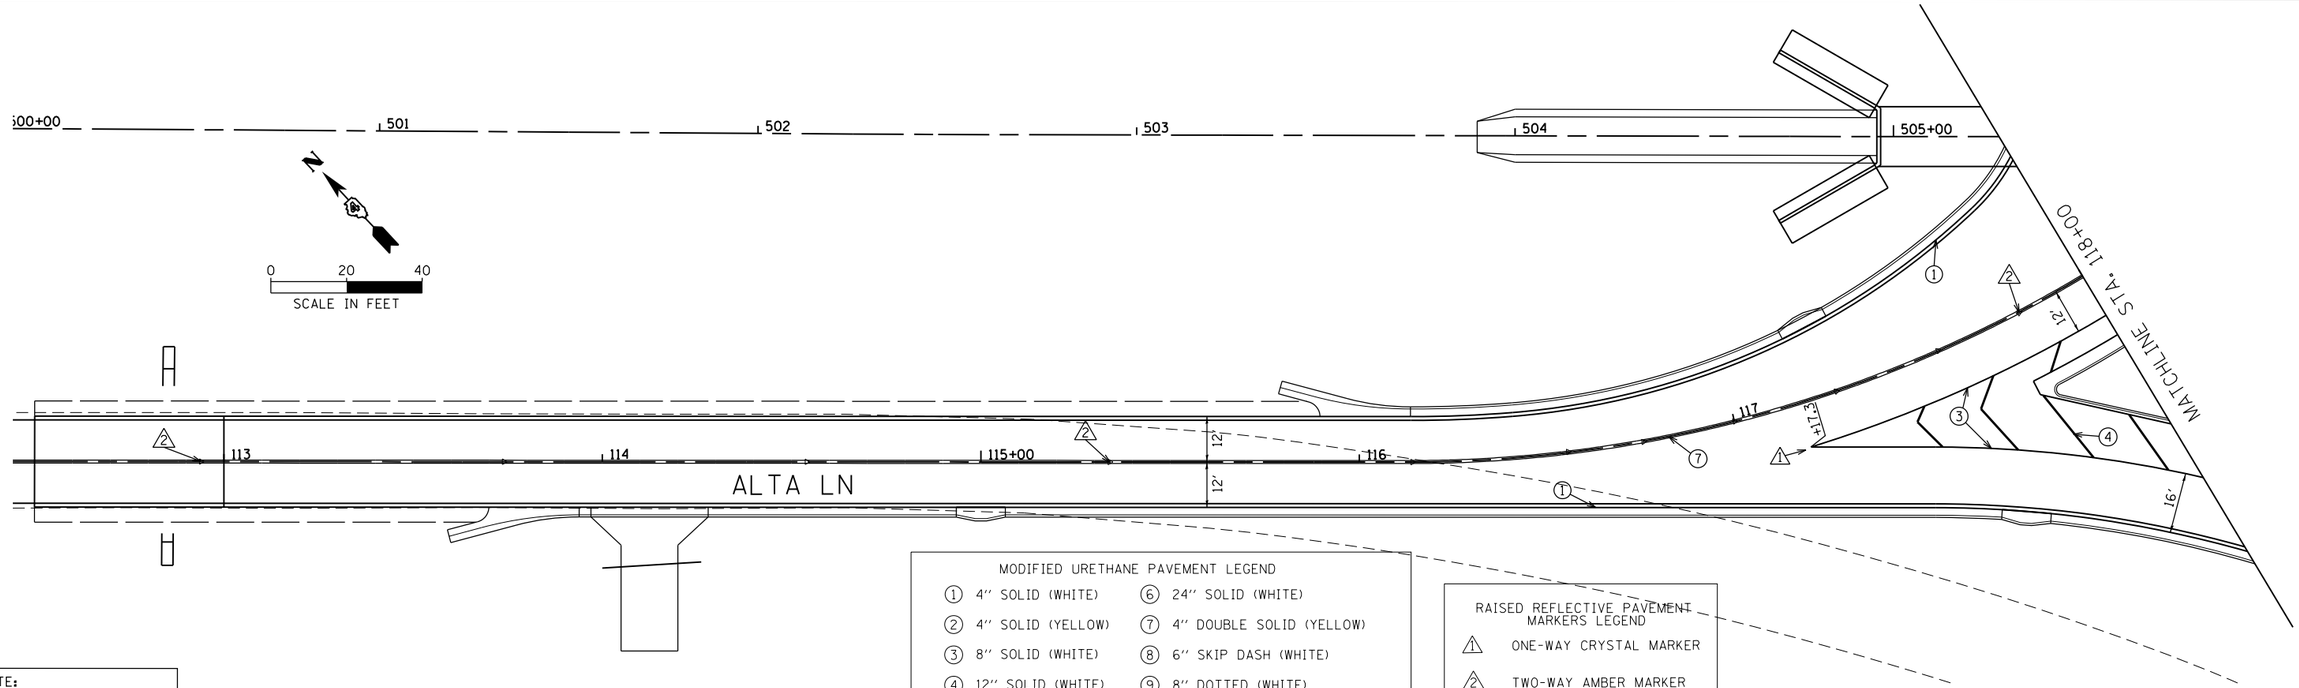

NOTE:
STATIONS AND OFFSETS ARE BASED ON THE ℄ ALTA LANE ALIGNMENT THIS SHEET ONLY

MODIFIED URETHANE PAVEMENT LEGEND

1 4'' SOLID (WHITE)	6 24'' SOLID (WHITE)
2 4'' SOLID (YELLOW)	7 4'' DOUBLE SOLID (YELLOW)
3 8'' SOLID (WHITE)	8 6'' SKIP DASH (WHITE)
4 12'' SOLID (WHITE)	9 8'' DOTTED (WHITE)
5 12'' SOLID (YELLOW)	10 LETTERS AND SYMBOLS (WHITE)

RAISED REFLECTIVE PAVEMENT MARKERS LEGEND

1	ONE-WAY CRYSTAL MARKER
2	TWO-WAY AMBER MARKER

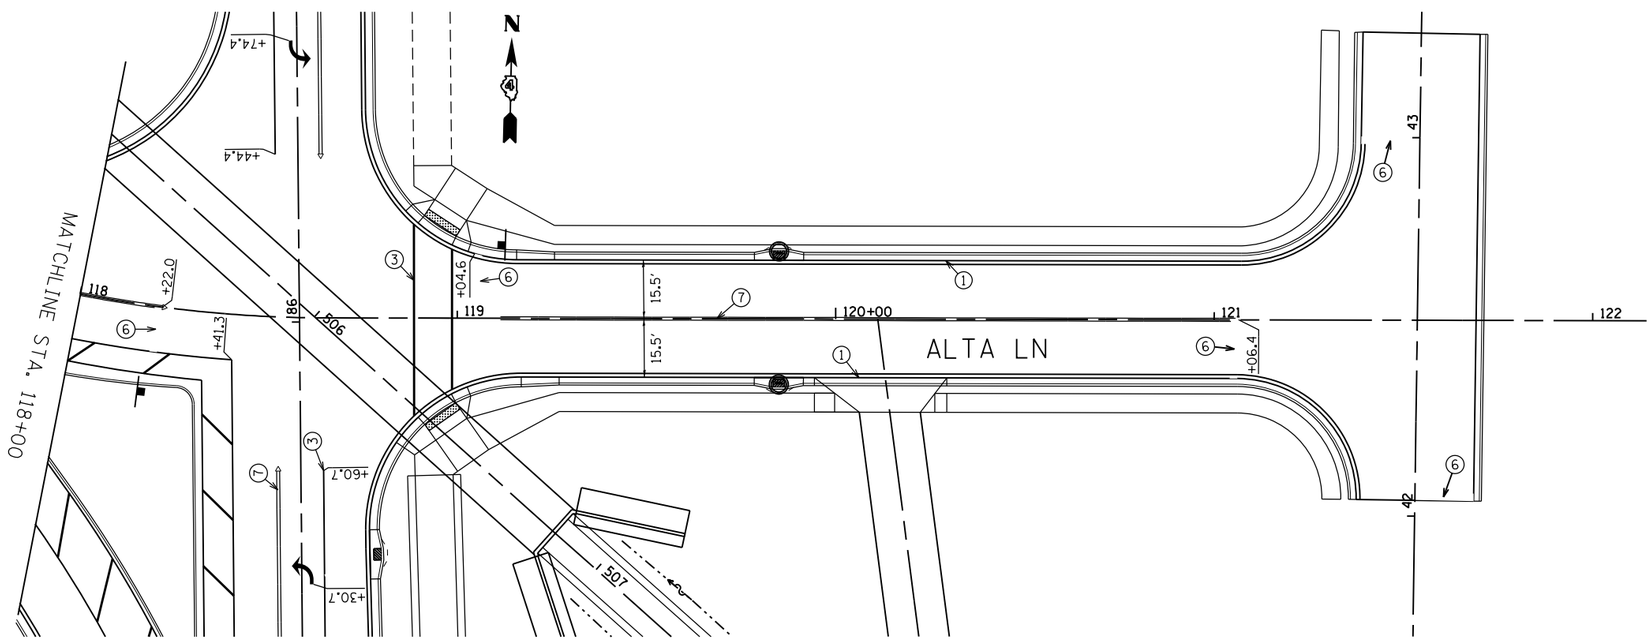

FILE NAME = S:\GEN\DRAFT\STD&PLNS\SQUAD3\Allen Rd\pvt marking details\D468683-pvt markings-ALTA.dgn	USER NAME = aubreygs	DESIGNED -	REVISED -
		DRAWN -	REVISED -
	PLOT SCALE = 40.0228 ' / in.	CHECKED -	REVISED -
Default	PLOT DATE = 1/29/2014	DATE -	REVISED -

STATE OF ILLINOIS
DEPARTMENT OF TRANSPORTATION

ALLEN ROAD IMPROVEMENTS
PAVEMENT MARKING DETAILS – ALTA LANE

SCALE: SHEET OF SHEETS STA. TO STA.

F.A.U. RTE.	SECTION	COUNTY	TOTAL SHEETS	SHEET NO.
6584	105; (72-7HB)BY	PEORIA	487	233
6585		CONTRACT NO. 68683		
	ILLINOIS	FED. AID PROJECT		