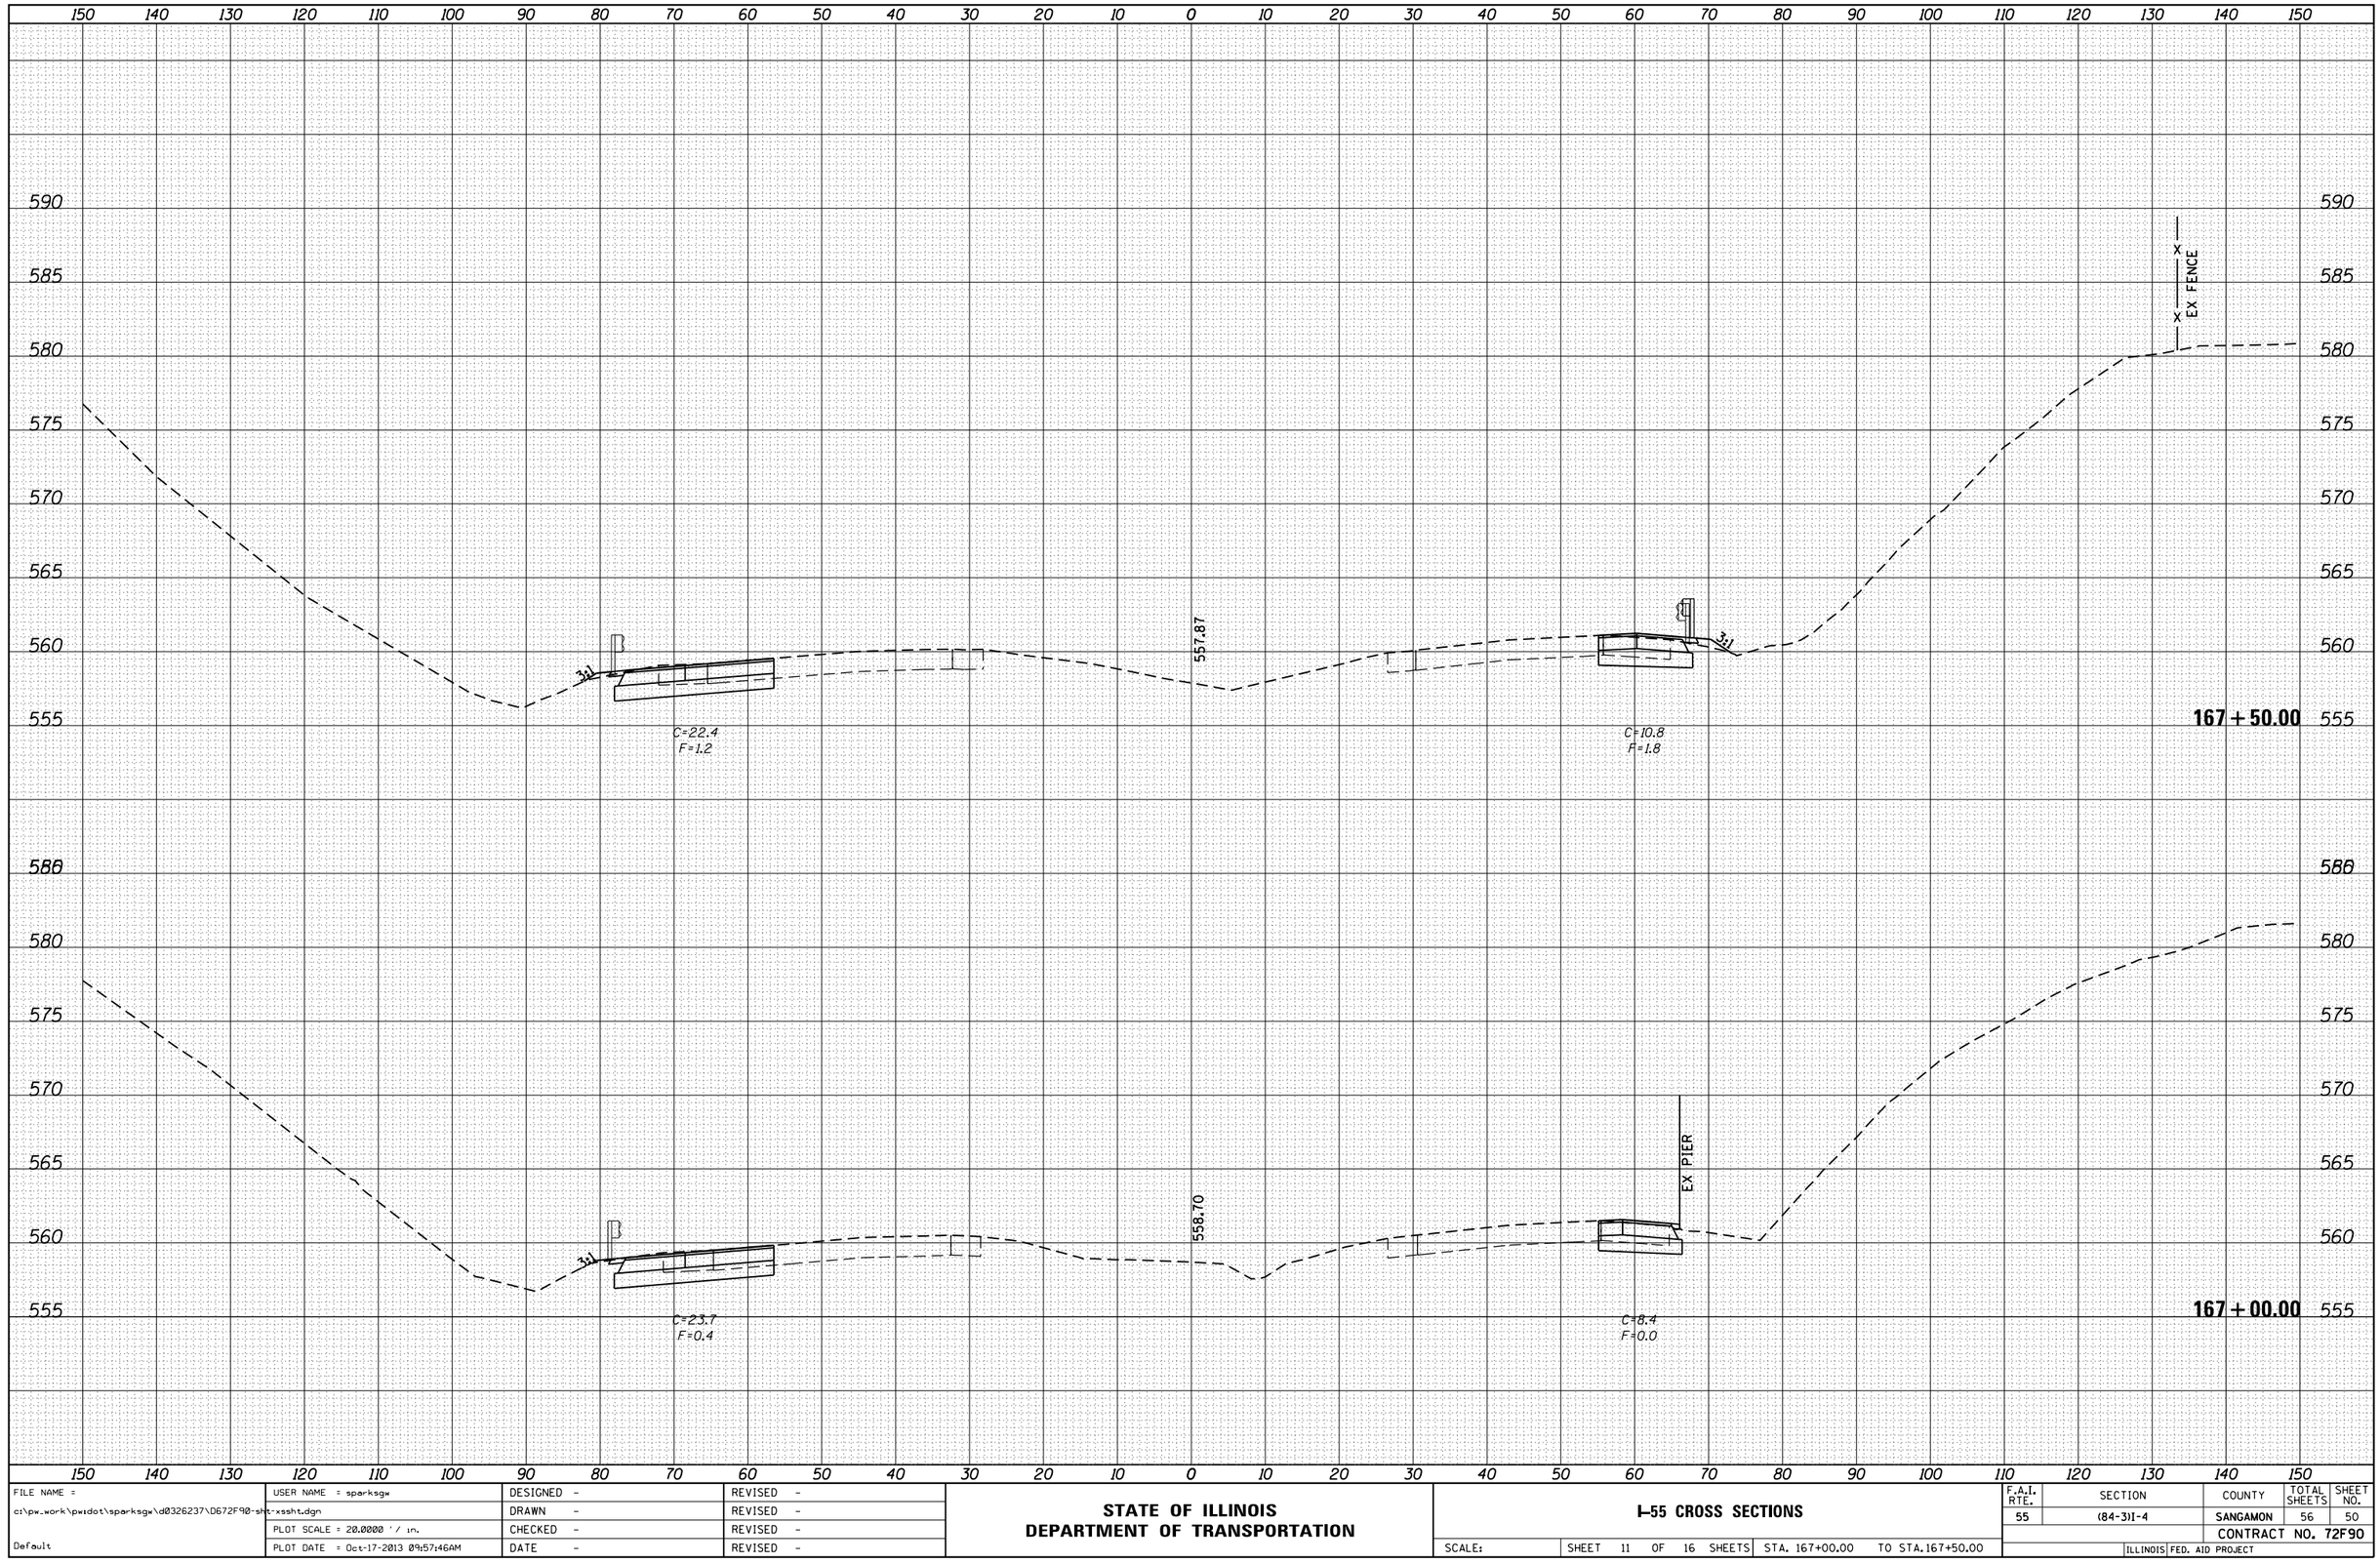


FINAL SURVEY

NOTE BOOK

NO.

SURVEYED

PLOTTED

TEMPLATE

AREAS

AREAS CHECKED

BY

DATE

ORIGINAL SURVEY

NOTE BOOK

NO.

SURVEYED

PLOTTED

TEMPLATE

AREAS

AREAS CHECKED

BY

DATE

| | | | |
|---|---|---|---|
| FILE NAME = c:\pw_work\pwidot\sparksgw\d0326237\D672F90-sht-xssht.dgn | USER NAME = sparksgw | DESIGNED - | REVISED - |
| | | DRAWN - | REVISED - |
| | PLOT SCALE = 20.0000 ' / in. | CHECKED - | REVISED - |
| Default | PLOT DATE = Oct-17-2013 09:57:46AM | DATE - | REVISED - |

**STATE OF ILLINOIS**
**DEPARTMENT OF TRANSPORTATION**

**I-55 CROSS SECTIONS**

SCALE: | SHEET 11 OF 16 SHEETS | STA. 167+00.00 TO STA. 167+50.00

| F.A.I. RTE. | SECTION | COUNTY | TOTAL SHEETS | SHEET NO. |
|---|---|---|---|---|
| 55 | (84-3)I-4 | SANGAMON | 56 | 50 |
| | | CONTRACT NO. 72F90 | | |
| | ILLINOIS | FED. AID PROJECT | | |