DE075

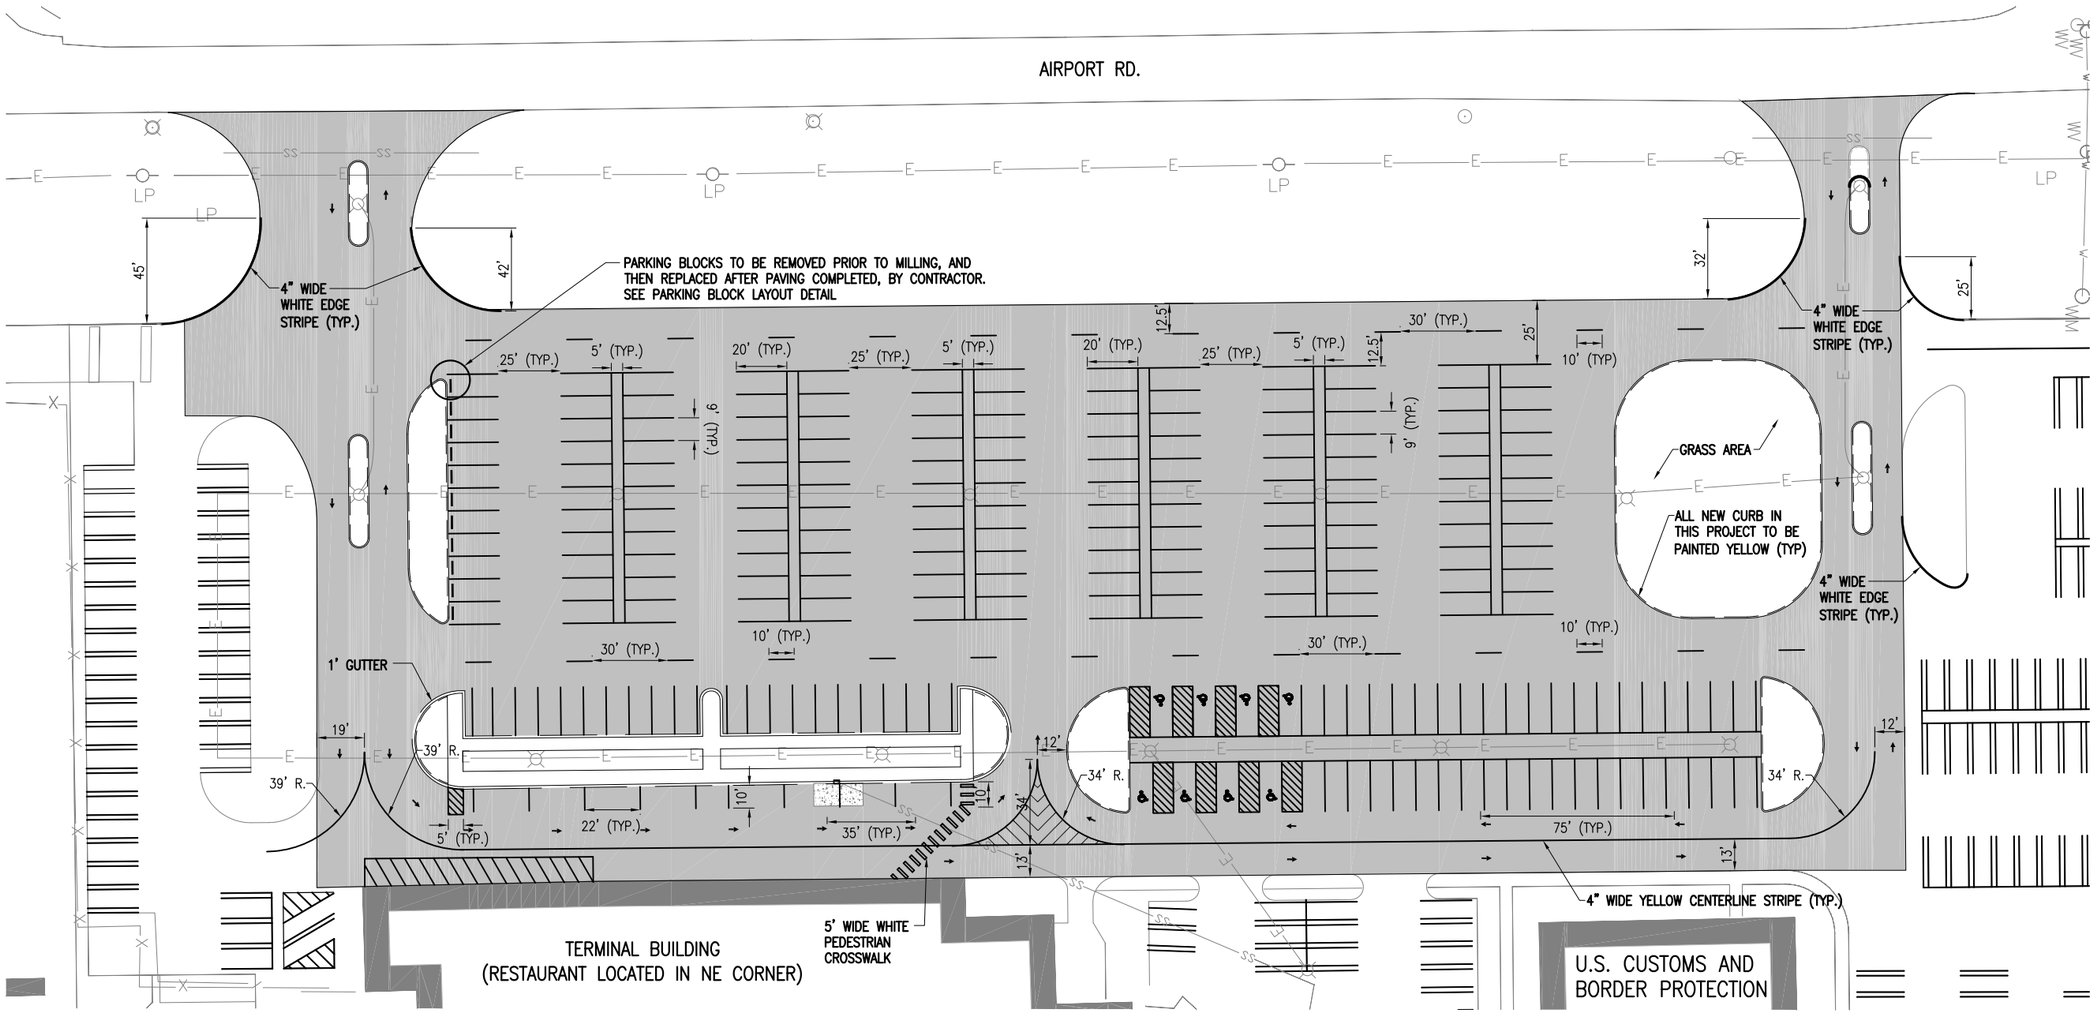

620–PAVEMENT MARKING–WATERBORNE NOTES

THE PAVEMENT MARKING–WATERBORNE (620) SHALL BE PLACED IN ACCORDANCE WITH ITEM 620 "PAVEMENT MARKING" AS STATED ON PAGE 272 OF THE ILLINOIS STANDARD SPECIFICATIONS FOR CONSTRUCTION OF AIRPORTS, ADOPTED APRIL 1, 2012.

THIS ITEM SHALL CONSIST OF PAVEMENT MARKINGS IN ACCORDANCE WITH THESE SPECIFICATIONS AND AT THE LOCATIONS SHOWN ON THE CONSTRUCTION PLANS. THE PROPOSED PAVEMENT MARKING WILL BE APPLIED IN TWO APPLICATIONS.

ANY MATERIAL DELIVERED THAT FAILS TO MEET THE SPECIFICATIONS SHALL BE DISPOSED OF BY THE VENDOR AND IMMEDIATELY REPLACED WITH ACCEPTABLE MATERIAL ENTIRELY AT THE VENDOR'S EXPENSE, INCLUDING HANDLING AND TRANSPORTATION CHARGES.

ALL PROPOSED MARKING WILL BE COMPLETED IN ACCORDANCE WITH THE DETAILS SHOWN ON THE CONSTRUCTION PLANS.

GLASS BEADS SHALL BE REQUIRED ONLY ON THE SECOND APPLICATION OF THE MARKING.

CUT–OFF SHEETS WILL BE REQUIRED TO INSURE STRAIGHT EDGES.

THE PROPOSED MARKING WILL BE PAID FOR UNDER ITEM:
AR620520 PAVEMENT MARKING–WATERBORNE ____ PER S.F.

MARKING QUANTITIES

DESCRIPTION	UNIT AREA (S.F.)	NO. REQUIRED	TOTAL AREA (S.F.)
CENTERLINE STRIPE	270	1	270
CENTERLINE SKIP – DASH	3.33	28	94
PARKING STALLS STRIPES (20')	6.67	236	1,574
PARKING STALL CURB STRIPE (99')	33	12	396
PARKING STALL CURB STRIPE (250')	83.33	2	167
PARKING STALL STRIPES(10')	3.33	10	34
HANDICAP STALL	43	8	344
SIDEWALK EXIT/NO PARKING	21	1	21
NO PARKING (ADJACENT BUILDING) AND MEDIAN	140	1	140
NEW CURB PAINTING	2.5 S.F./L.F.	545 L.F.	1,363
TOTAL YELLOW			4,403
EDGE STRIPE	84	1	84
PEDESTRIAN CROSSWALK	73	1	73
TOTAL WHITE			157
TOTAL MARKING			4,560

NOTES:

1. ARROWS AND H/C SYMBOL MARKING PAID AS UNIT COSTS AND ARE NOT REFLECTED IN THE SQUARE FOOTAGE IDENTIFIED ABOVE.
2. QUANTITY OF PAINT FOR NEW CURB PAINTING WAS DETERMINED BY AN ASSUMPTION OF 2.5 SF PER LINEAR FOOT OF NEW CURB.

0' 15' 30' 60'
HALF SIZE SCALE: 1"= 60'
FULL SIZE SCALE: 1"= 30'

REVISION	DATE

DECATUR, ILLINOIS

IL. PROJ.: DEC–4271

Hanson Proj. No. 13A0013
Filename C–151–MRK.dwg
Scale 1"= 60'
Date 02/28/14

LAYOUT	BKB	03/27/13
DRAWN	RAD	03/27/13
REVIEWED	JDW	02/18/14

HANSON
©Copyright Hanson Professional Services Inc. 2014
Hanson Professional Services Inc.
1525 South Sixth Street
Springfield, Illinois 62703-2886
Ph: (217) 788-2450 Fax: (217) 788-2503
www.hanson-inc.com
Offices Nationwide

REHABILITATE TERMINAL AUTO PARKING LOT

PROPOSED MARKING PLAN

MAR 14, 2014 12:22 PM STOLZ01547
pw:\\SFI-SVR3BB\hansercdom\Hanson Projects\13Jobs\13A0013\13A0013\Airport\3Beale\G-151-B3MR2x.34B