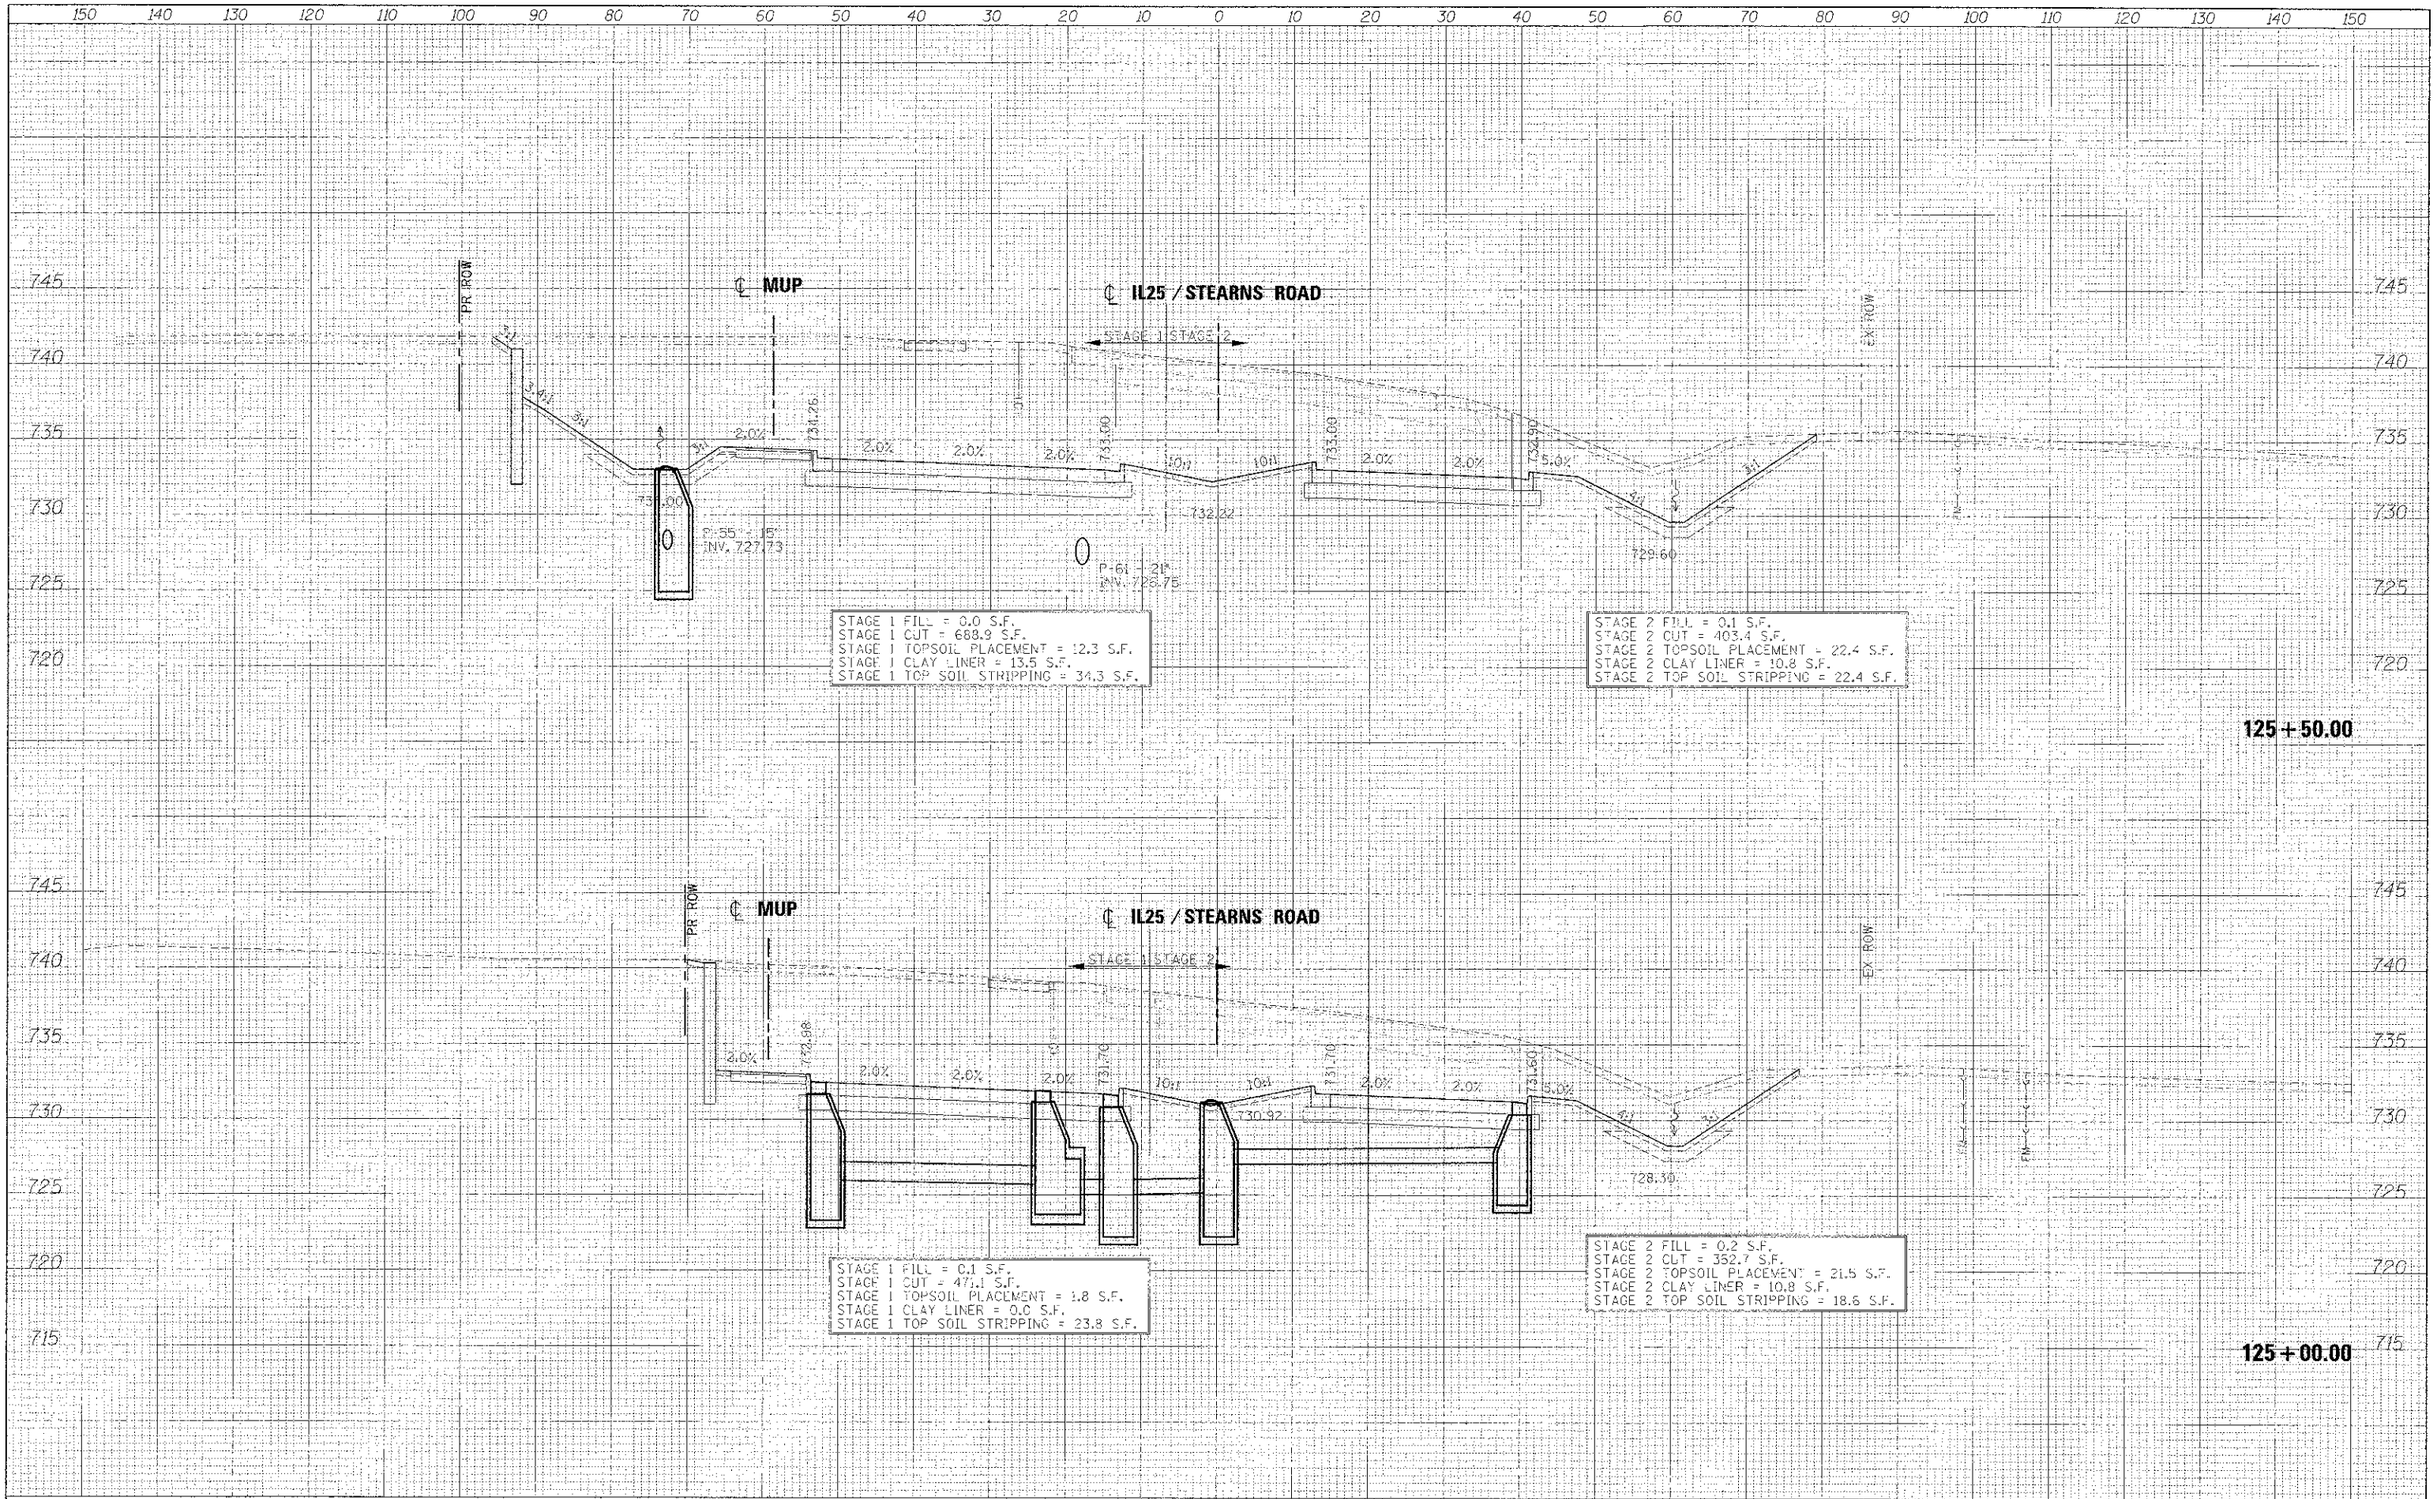

FILE NAME =	DESIGNED - AFS	REVISED -	
...\0163598-301_255TNS-xsec.dgn	DRAWN - TMB	REVISED -	
USER NAME = dbaack	CHECKED - JMM	REVISED -	
PLOT DATE = 2/27/2013	DATE - 01/18/2013	REVISED -	

benesch
engineers · scientists · planners

STATE OF ILLINOIS
DIVISION OF TRANSPORTATION

CROSS SECTIONS
IL 25/STEARNS RD

SCALE: H 1"=10', V 1"=5' SHEET NO. 23 OF 43 SHEETS STA. 125+00.00 TO STA. 125+50.00

F.A.P. RTE.	SECTION	COUNTY	TOTAL SHEETS	SHEET NO.
361	C6-00214-18-RP	KANE	451	380
		CONTRACT NO. 63598		
		ILLINOIS FED. AID PROJECT		