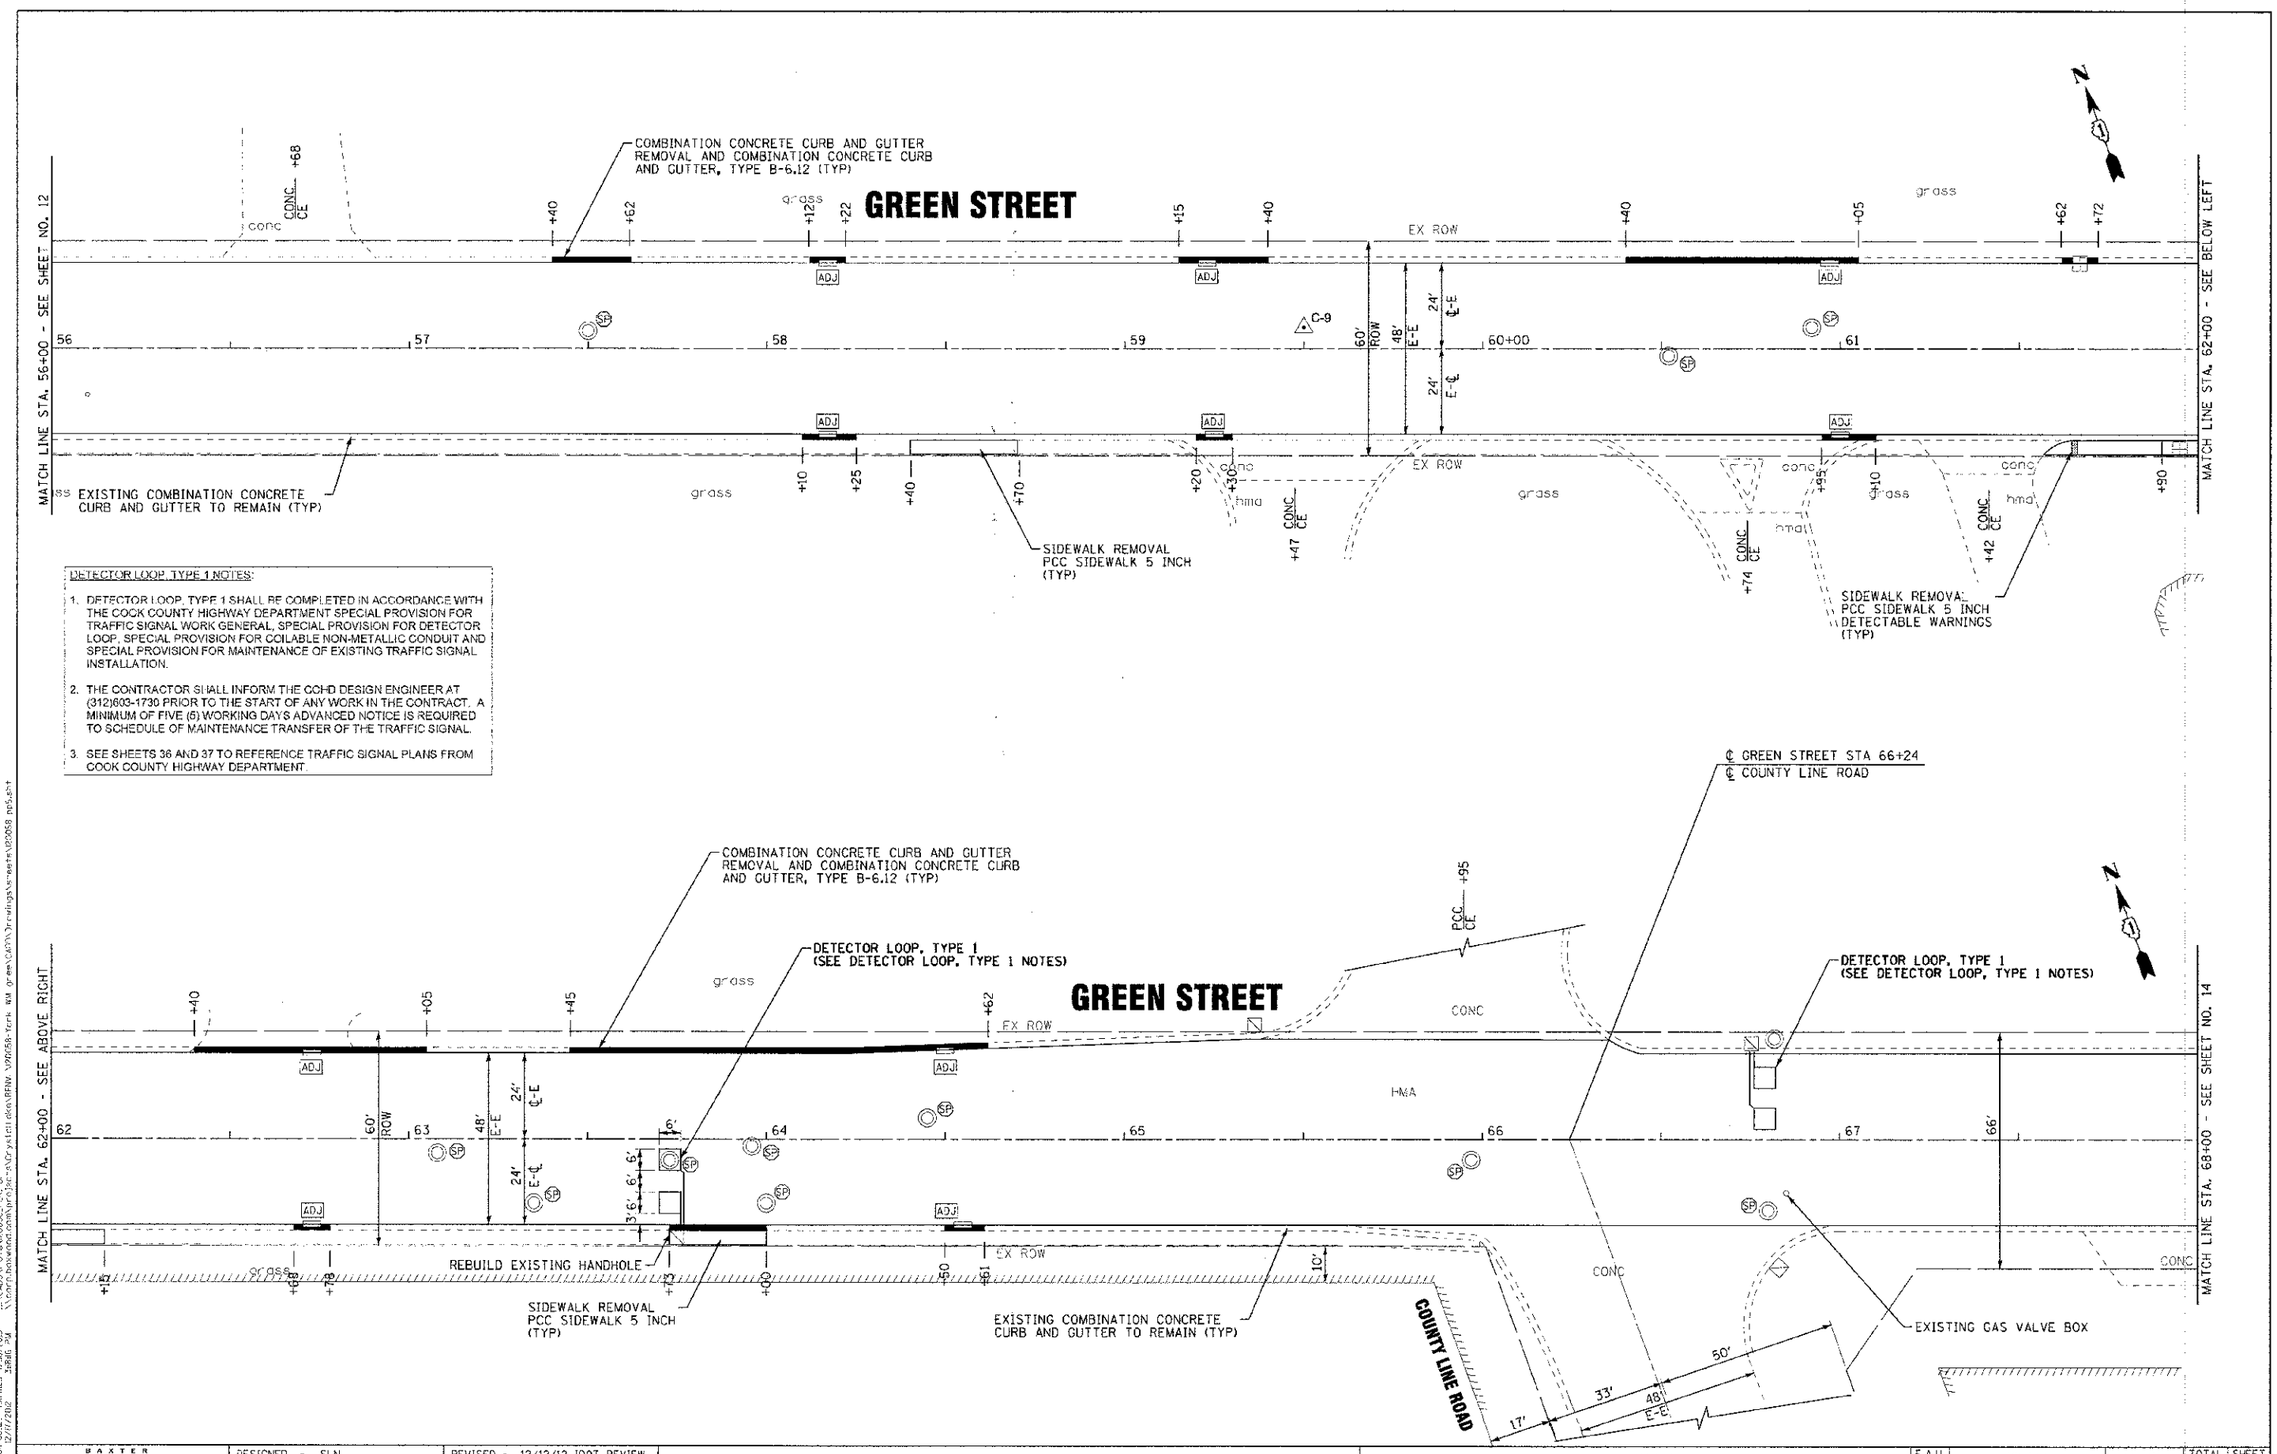

DESIGNED - SLN	REVISED - 12/12/12 IDOT REVIEW	STATE OF ILLINOIS DEPARTMENT OF TRANSPORTATION	PLAN GREEN STREET
DRAWN - MAC	REVISED - 12/12/12 CCHD REVIEW		
CHECKED - JJF	REVISED -		SCALE: 1" = 20' STA. 56+00 TO STA. 68+00
DATE - 08/09/2012	FILE - 120058-pp5.sht		

F.A.U. RTE.	SECTION	COUNTY	TOTAL SHEETS	SHEET NO.
3533	10-00087-00-RS	DUPAGE	37	13
		CONTRACT NO. 63759		
FED. ROAD DIST. NO. 1	ILLINOIS	FED. AID PROJECT		

COPYRIGHT © 2012 BY BAXTER & WOODMAN, INC
STATE OF ILLINOIS - PROFESSIONAL DESIGN FIRM
LICENSE NO. - 184-001121 - EXPIRES 4/30/2013
DESIGNED - 12/7/2012