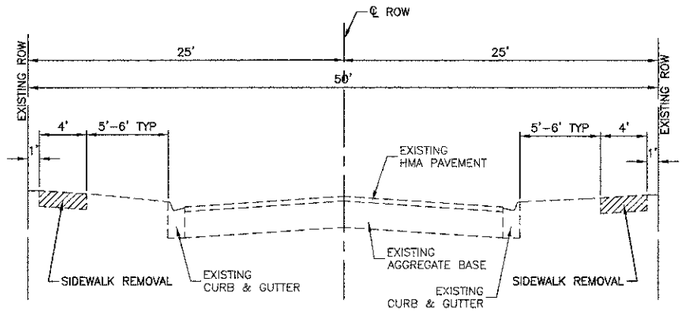

EXISTING TYPICAL SECTION

PARK LANE DRIVE – STA. 10+48.50 TO STA. 20+00
SACRAMENTO DRIVE – STA. 20+00 TO STA. 30+18
MEADOW LANE DRIVE – STA. 50+33.50 TO STA. 63+00

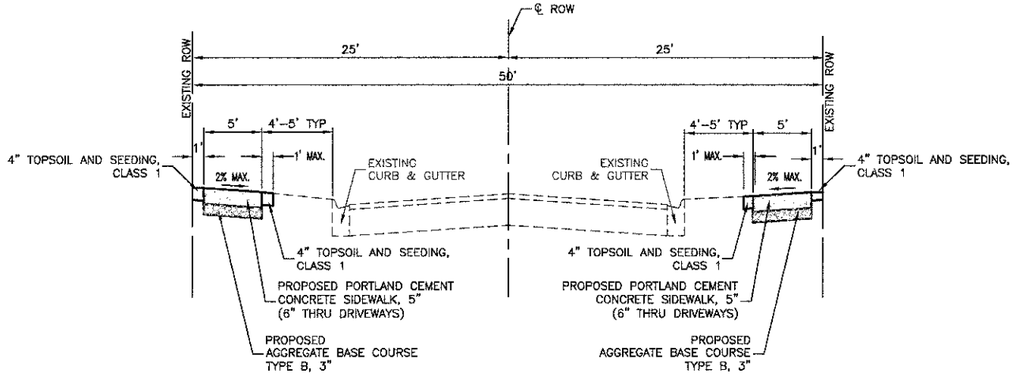

PROPOSED TYPICAL SECTION

PARK LANE DRIVE – STA. 10+48.50 TO STA. 20+00
SACRAMENTO DRIVE – STA. 20+00 TO STA. 30+18
MEADOW LANE DRIVE – STA. 50+33.50 TO STA. 63+00

HOT-MIX ASPHALT MIXTURE REQUIREMENTS

MIXTURE TYPE	AIR VOIDS
STABILIZED DRIVEWAY PAVEMENT	
HOT-MIX ASPHALT SURFACE COURSE, MIX "D", N50, (IL 9.5mm) 2 1/2"	4% @ 50 GYR
HOT-MIX ASPHALT – CURB PATCH	
HOT-MIX ASPHALT SURFACE COURSE, MIX "D", N50, (IL 9.5mm) 1 1/2"	4% @ 50 GYR
HOT-MIX ASPHALT PATCH (HMA BINDER IL-19.0mm) 7" (3 LIFTS)	4% @ 70 GYR

NOTES:
THE UNIT WEIGHT USED TO CALCULATE ALL HMA SURFACE MIXTURE QUANTITIES IS 112 LBS/SY/IN.

THE 'AC TYPE' FOR POLYMERIZED HMA MIXES SHALL BE 'SBS/SBR PG 76-22' AND FOR NON-POLYMERIZED HMA THE 'AC-TYPE' SHALL BE 'PG 64-22' UNLESS MODIFIED BY DISTRICT ONE SPECIAL PROVISIONS. FOR "PERCENT OF RAP" SEE DISTRICT ONE SPECIAL PROVISIONS.

PLAN		BY	DATE
	SURVEYED		
	PLOTTED		
NOTE BOOK	ALIGNMENT CHECKED		
	EST. OF WAY CHECKED		
NO.	FIELD BK. NAME		

PROFILE		BY	DATE
	SURVEYED		
	PLOTTED		
NOTE BOOK	GRADES CHECKED		
	B.M. NOTED		

FILE NAME = 12250_01-TYPX-01 P01	USER NAME =	DESIGNED — TAG	REVISED —
		CHECKED — PKB	REVISED —
	PLOT SCALE = N.T.S.	DRAWN — KWM	REVISED —
	PLOT DATE = 02-01-13	CHECKED — AG	REVISED —

STATE OF ILLINOIS
DEPARTMENT OF TRANSPORTATION

SIDEWALK REPLACEMENT
TYPICAL CROSS SECTIONS
VILLAGE OF MERRIONETTE PARK

SCALE: N.T.S. | SHEET NO. 03 OF 08 SHEETS | STA. TO STA.

F.A.U. RTE.	SECTION	COUNTY	TOTAL SHEETS	SHEET NO.
-	12-00030-00-SW	COOK	08	03
		CONTRACT NO. 63799		
FED. ROAD DIST. NO.	ILLINOIS	FED. AID PROJECT SRTS-4009(181)		