## ① EXISTING TYPICAL CROSS SECTION / LOCATION #7

| STATION | TO | STATION |
|---|---|---|
| 100+54.00 | | 159+31.00 ② |

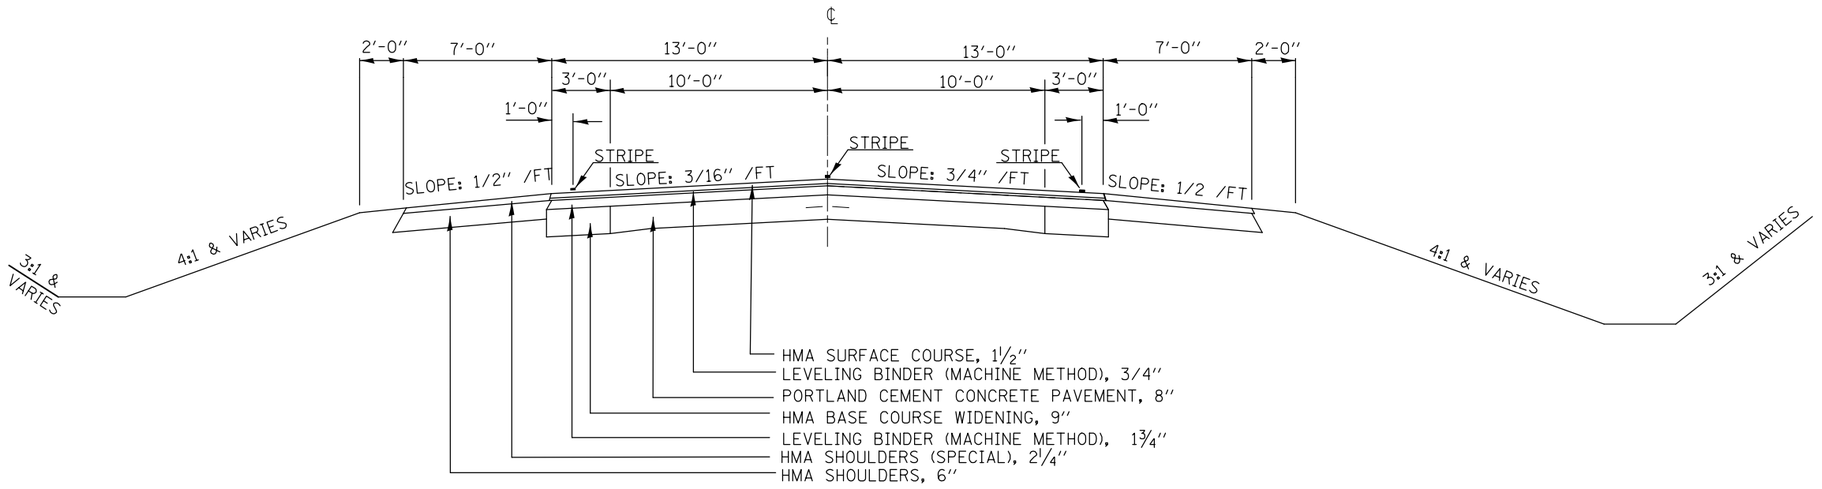


## ② EXISTING TYPICAL CROSS SECTION / LOCATION #7

| STATION | TO | STATION |
|---|---|---|
| ① 159+31.00 | | 349+91.50 |

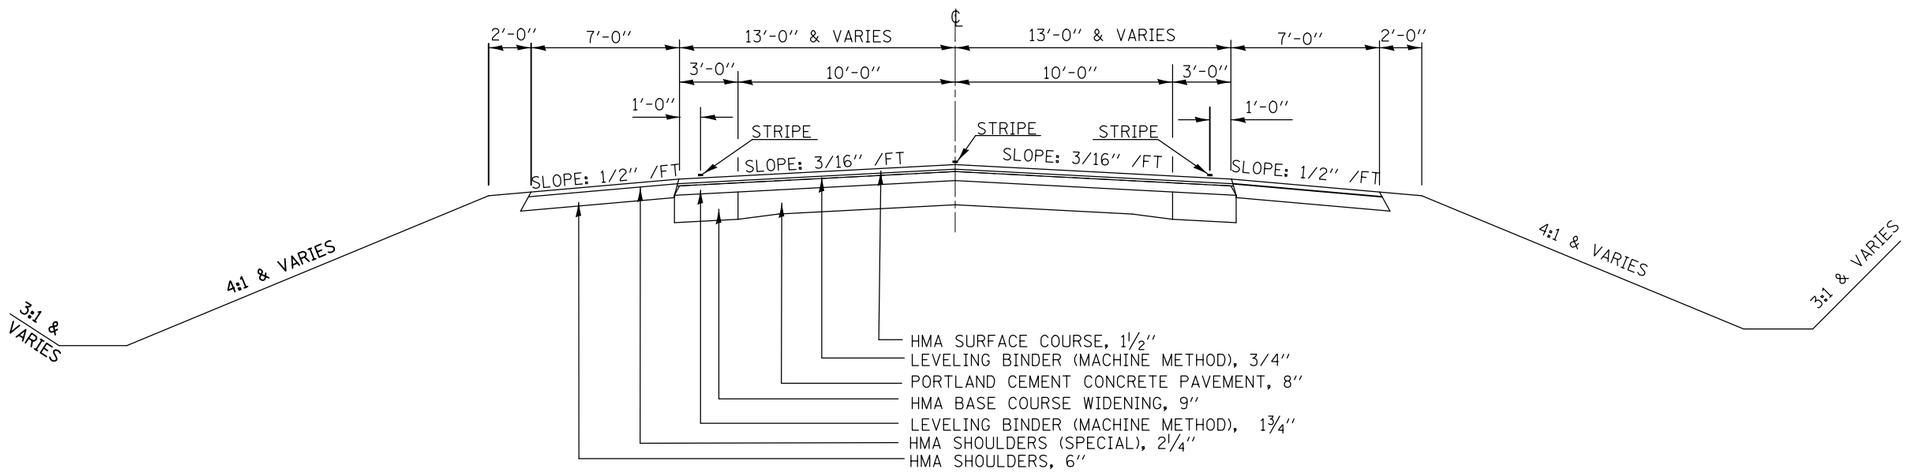


* D5 CRACK & JOINT SEAL 2013-2

| | | | |
|---|---|---|---|
| FILE NAME = c:\pw_work\pwidot\bakercr\d0327161\D5709B2-sht-typical.dgn | USER NAME = bakercr | DESIGNED - | REVISED - |
| | PLOT SCALE = 40.0000 ' / in. | DRAWN - | REVISED - |
| $MODELNAME$ | PLOT DATE = 1/28/2013 | CHECKED - | REVISED - |
| | | DATE - | REVISED - |

**STATE OF ILLINOIS**
**DEPARTMENT OF TRANSPORTATION**

**EXISTING TYPICAL CROSS SECTION**
**LOCATION #7**

SCALE: | SHEET 1 OF 1 SHEETS | STA. | TO STA.

| F.A. RTE. | SECTION | COUNTY | TOTAL SHEETS | SHEET NO. |
|---|---|---|---|---|
| VAR. | * | VARIES | 36 | 26 |
| | | CONTRACT NO. 70982 | | |
| | | ILLINOIS FED. AID PROJECT | | |