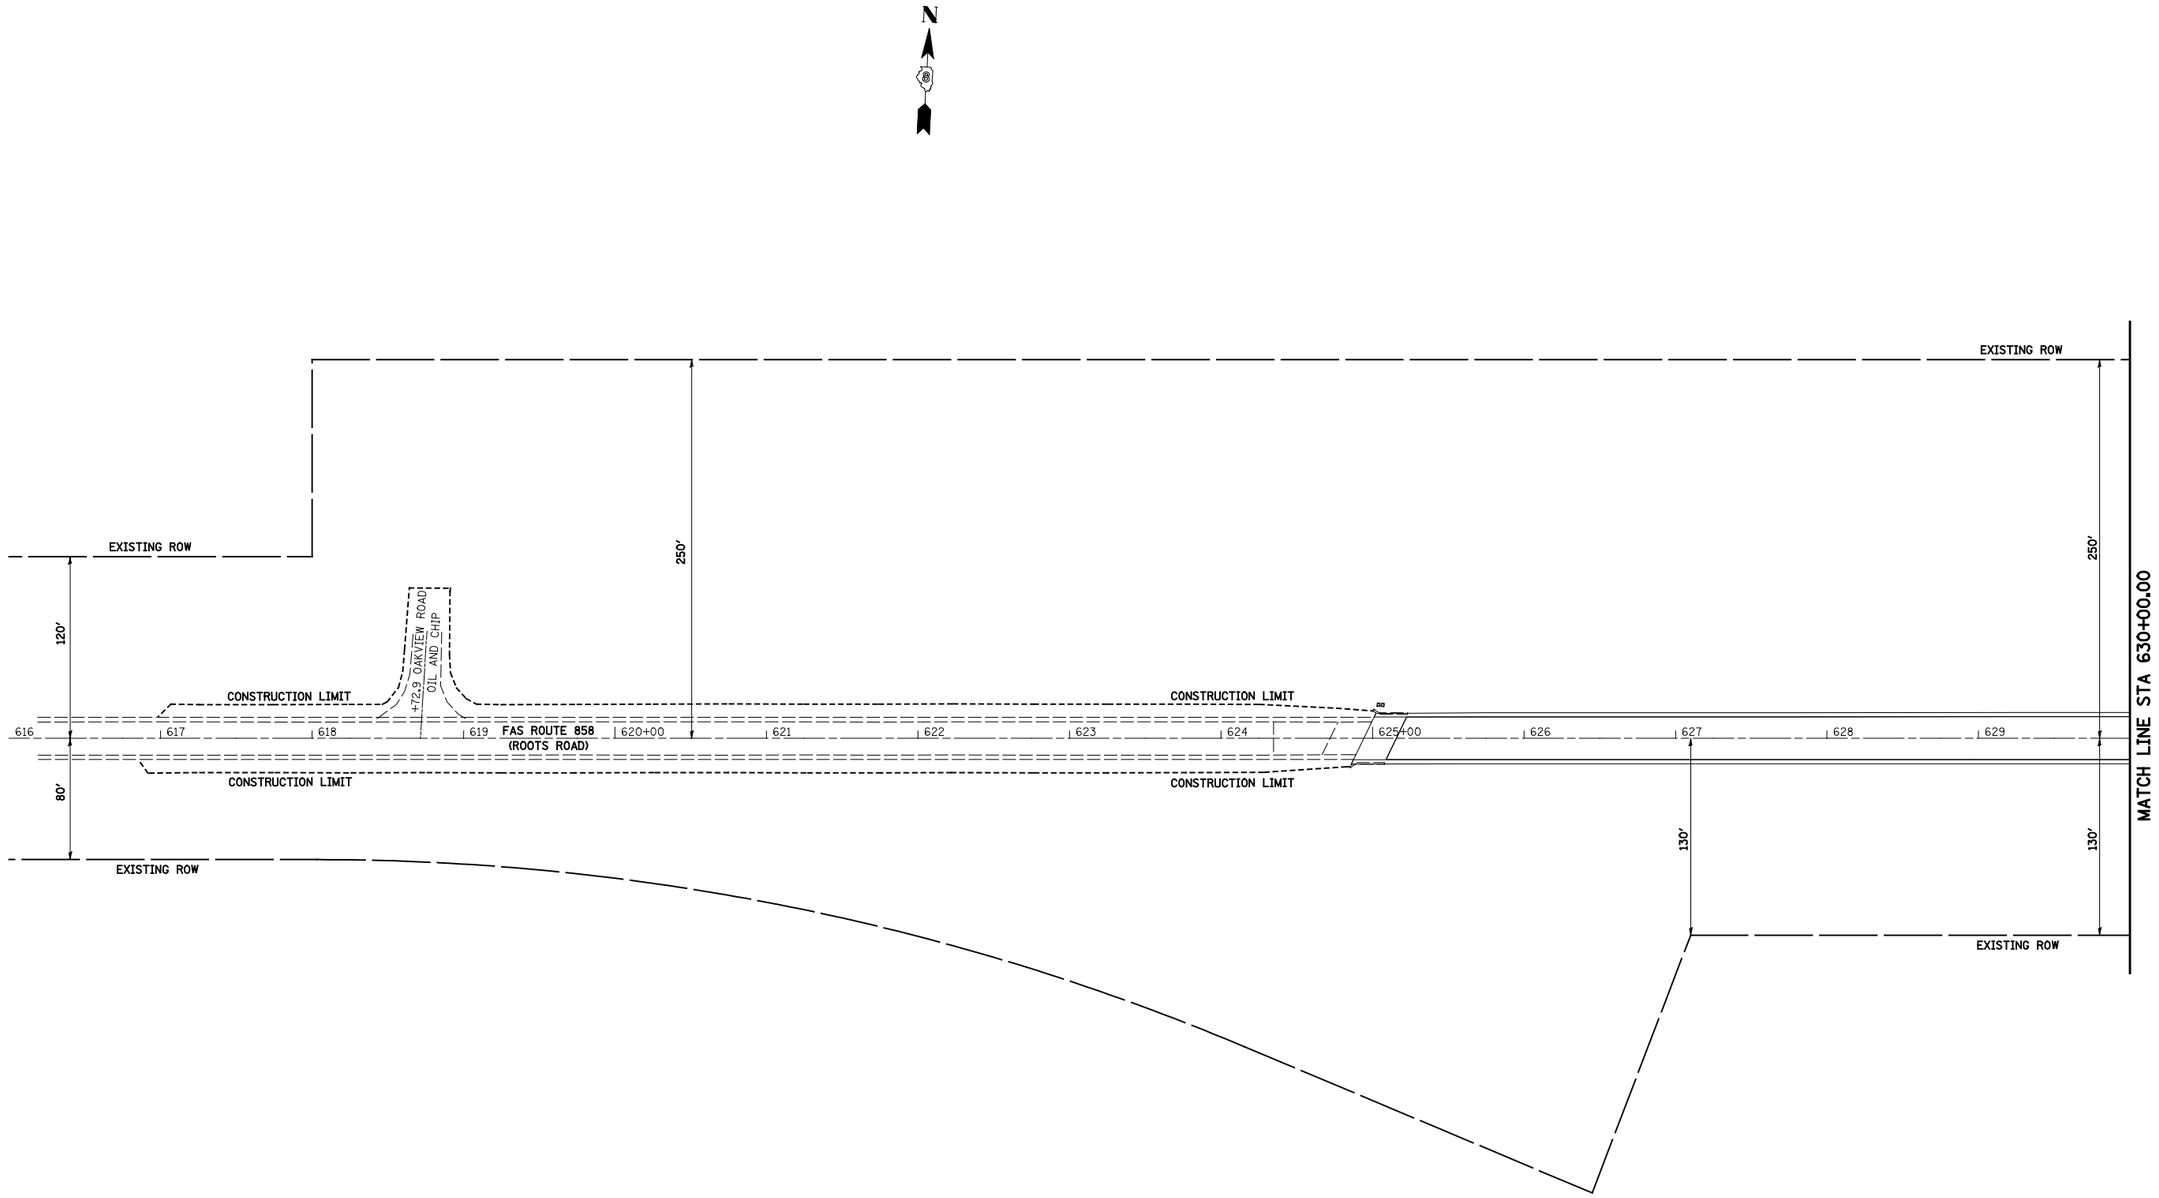

0 50' 100'

FILE NAME = $FILEL$	USER NAME = Paul	DESIGNED - JWS	REVISED -	STATE OF ILLINOIS DEPARTMENT OF TRANSPORTATION	RIGHT OF WAY PLAN – FAS 858 (ROOTS ROAD)	F.A.S. RTE.	SECTION	COUNTY	TOTAL SHEETS	SHEET NO.
		DRAWN - WJS	REVISED -			858	12VB-1I	RANDOLPH	72	17
	PLOT SCALE = 100.0000 ' / IN.	CHECKED - BRM	REVISED -					CONTRACT NO. 76409		
	PLOT DATE = 12/20/2011	DATE - 9-26-11	REVISED -		SCALE: 1"=50' SHEET NO. 1 OF 3 SHEETS STA. 616+00.00 TO STA. 630+00.00		ILLINOIS FED. AID PROJECT			