F.A.S. RTE.	SECTION	COUNTY	TOTAL SHEETS	SHEET NO.
2245	22B-1D&22B-D	BUREAU	66	9
STA.		TO STA.		
FED. ROAD DIST. NO.		ILLINOIS	FED. AID PROJECT	

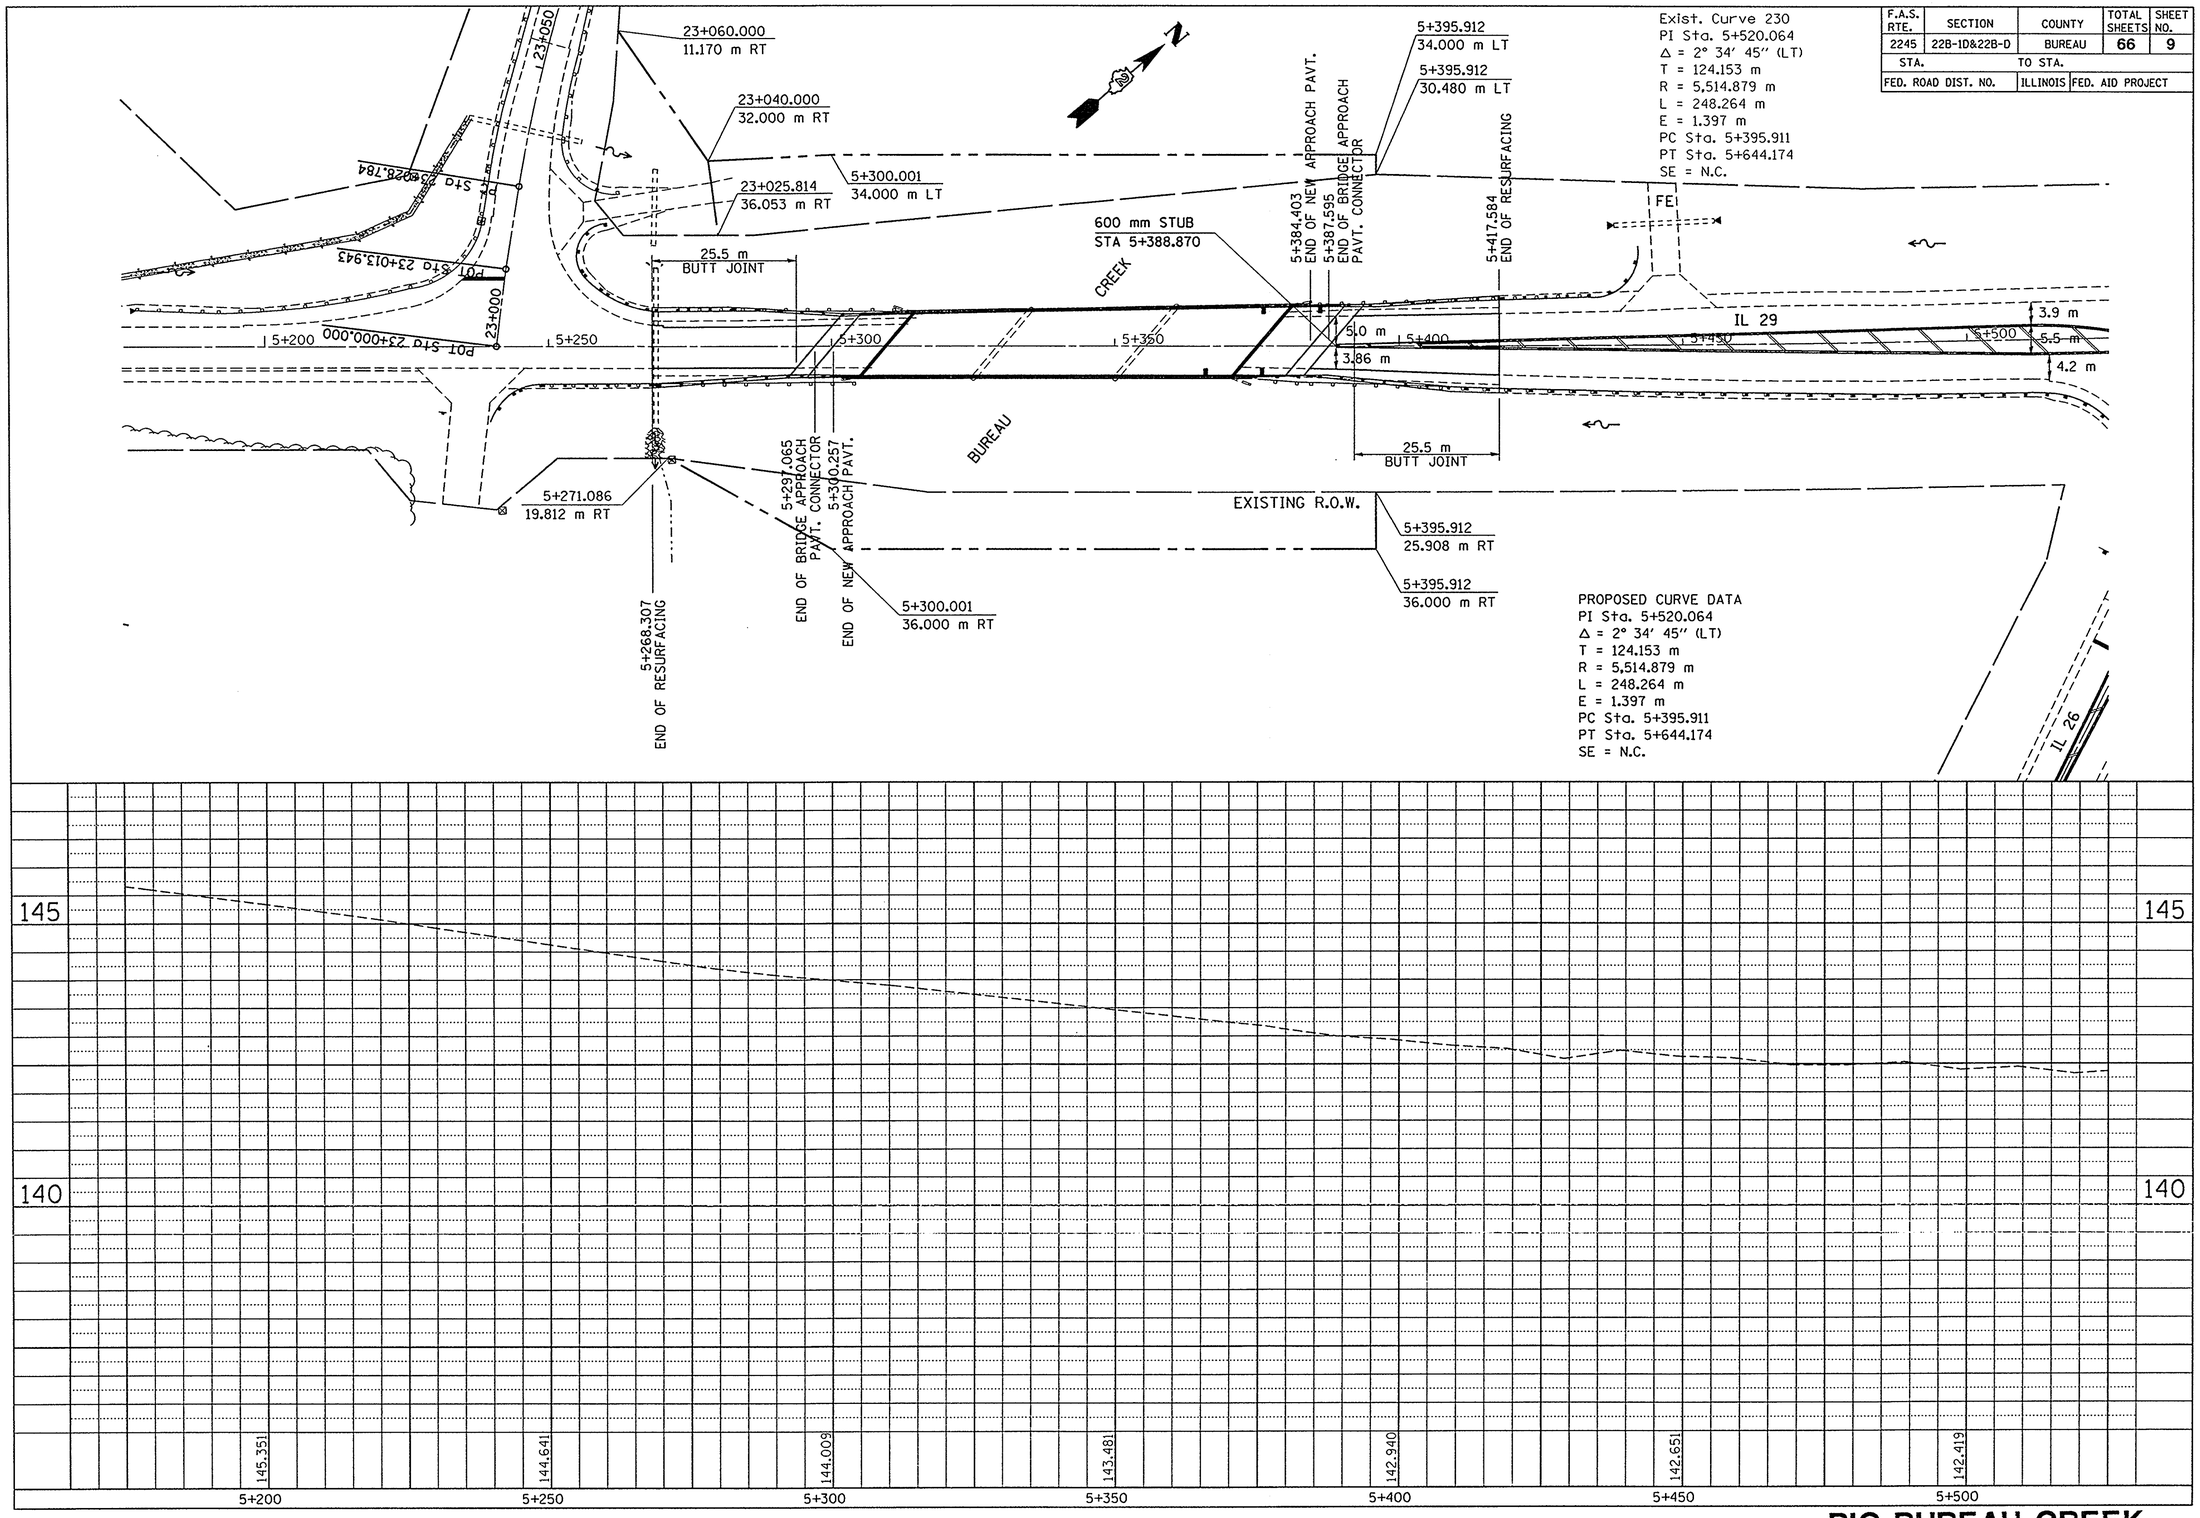

FINAL SURVEY	BY	DATE
SURVEYED		
PLOTTED		
TEMPLATE		
AREAS		
AREAS CHECKED		
NOTE BOOK NO.		

Thu Oct 21 09:06:34 1999
d:\projects\bureau\bureau-1.dgn LVH:43
mlb1@ias.dg=PLAN1 LVH:1%,22-34,36-48,42,44-48,58-59,62-63

BIG BUREAU CREEK