CONTRACT NO. 72851

F.A. RTE.	SECTION	COUNTY	TOTAL SHEETS	SHEET NO.
67	S(RS-5,TS-7),L	SANGAMON	78	72
STA. 137+75.00		TO STA. 138+50.00		
FED. ROAD DIST. NO.	ILLINOIS	FED. AID PROJECT		

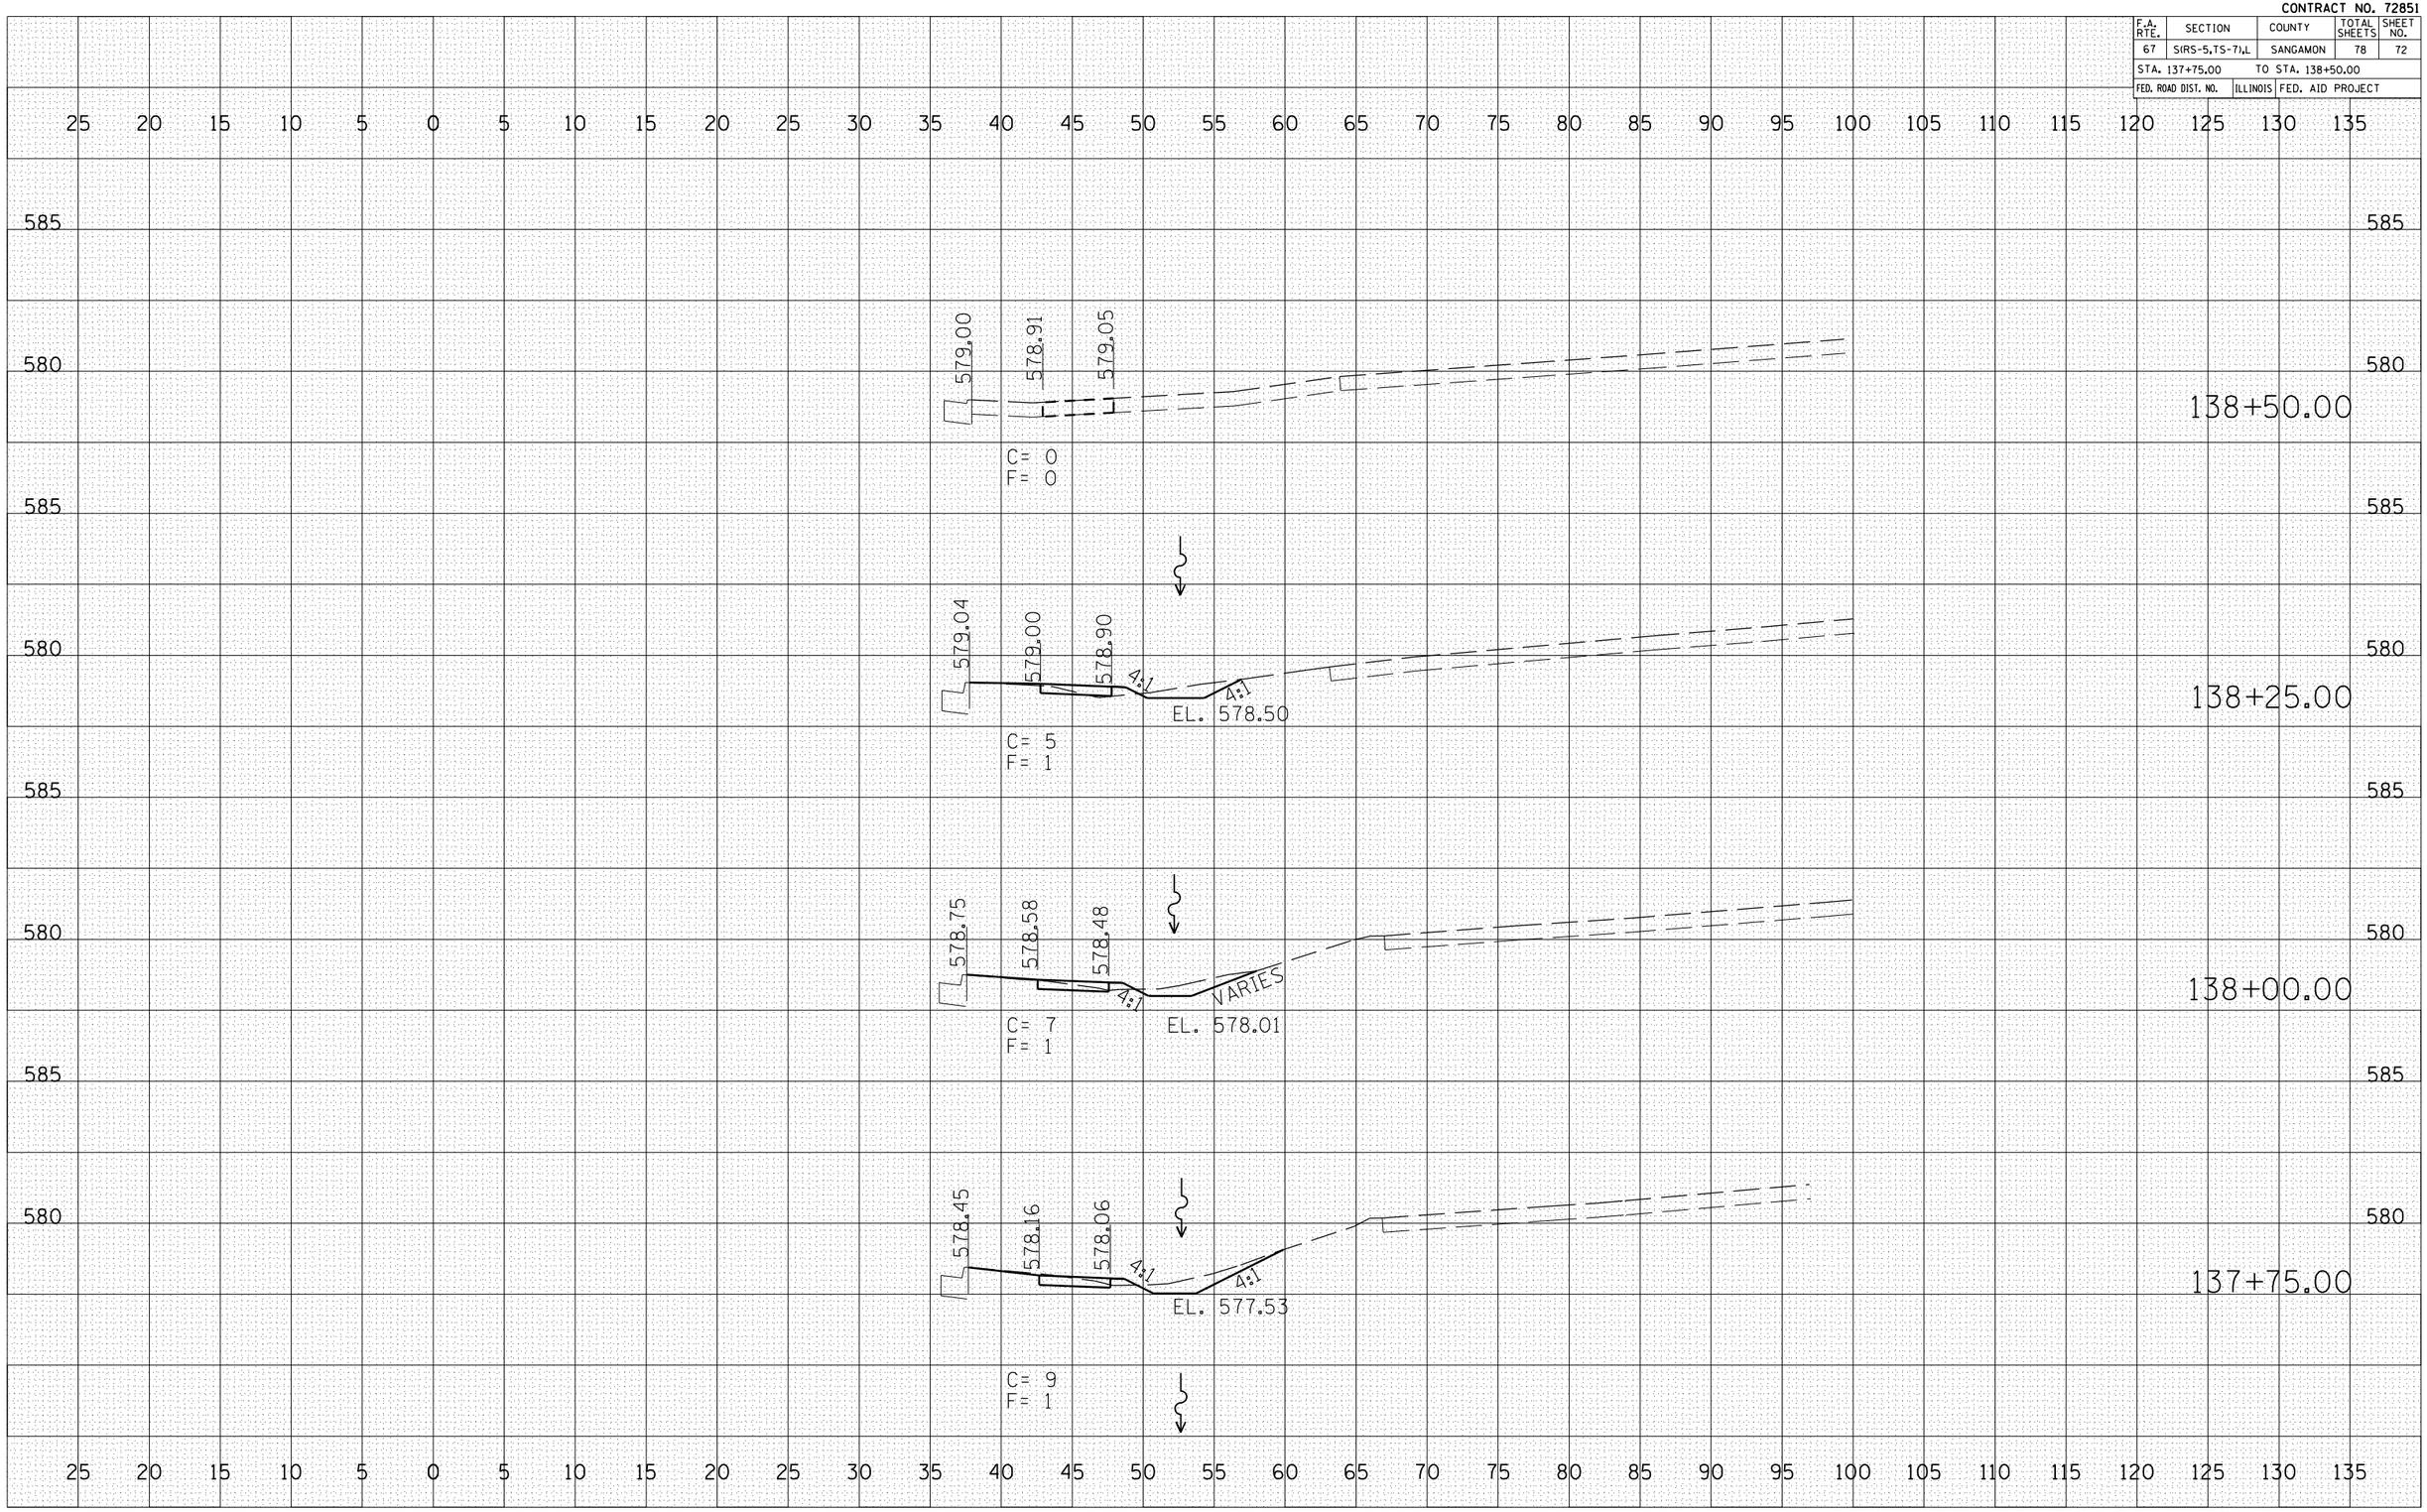

STA. 137+75 TO STA.138+50

FINAL SURVEY	BY	DATE
SURVEYED		
PLOTTED		
TRANSCRIBED		
AREAS		
AREAS CHECKED		
NOTE BOOK NO.		

ORIGINAL SURVEY	BY	DATE
SURVEYED		
PLOTTED		
TRANSCRIBED		
AREAS		
AREAS CHECKED		
NOTE BOOK NO.		

PLOT DATE = $DATE$
FILE NAME = $FILEL$
PLOT SCALE = $SCALE$
USER NAME = $USER$