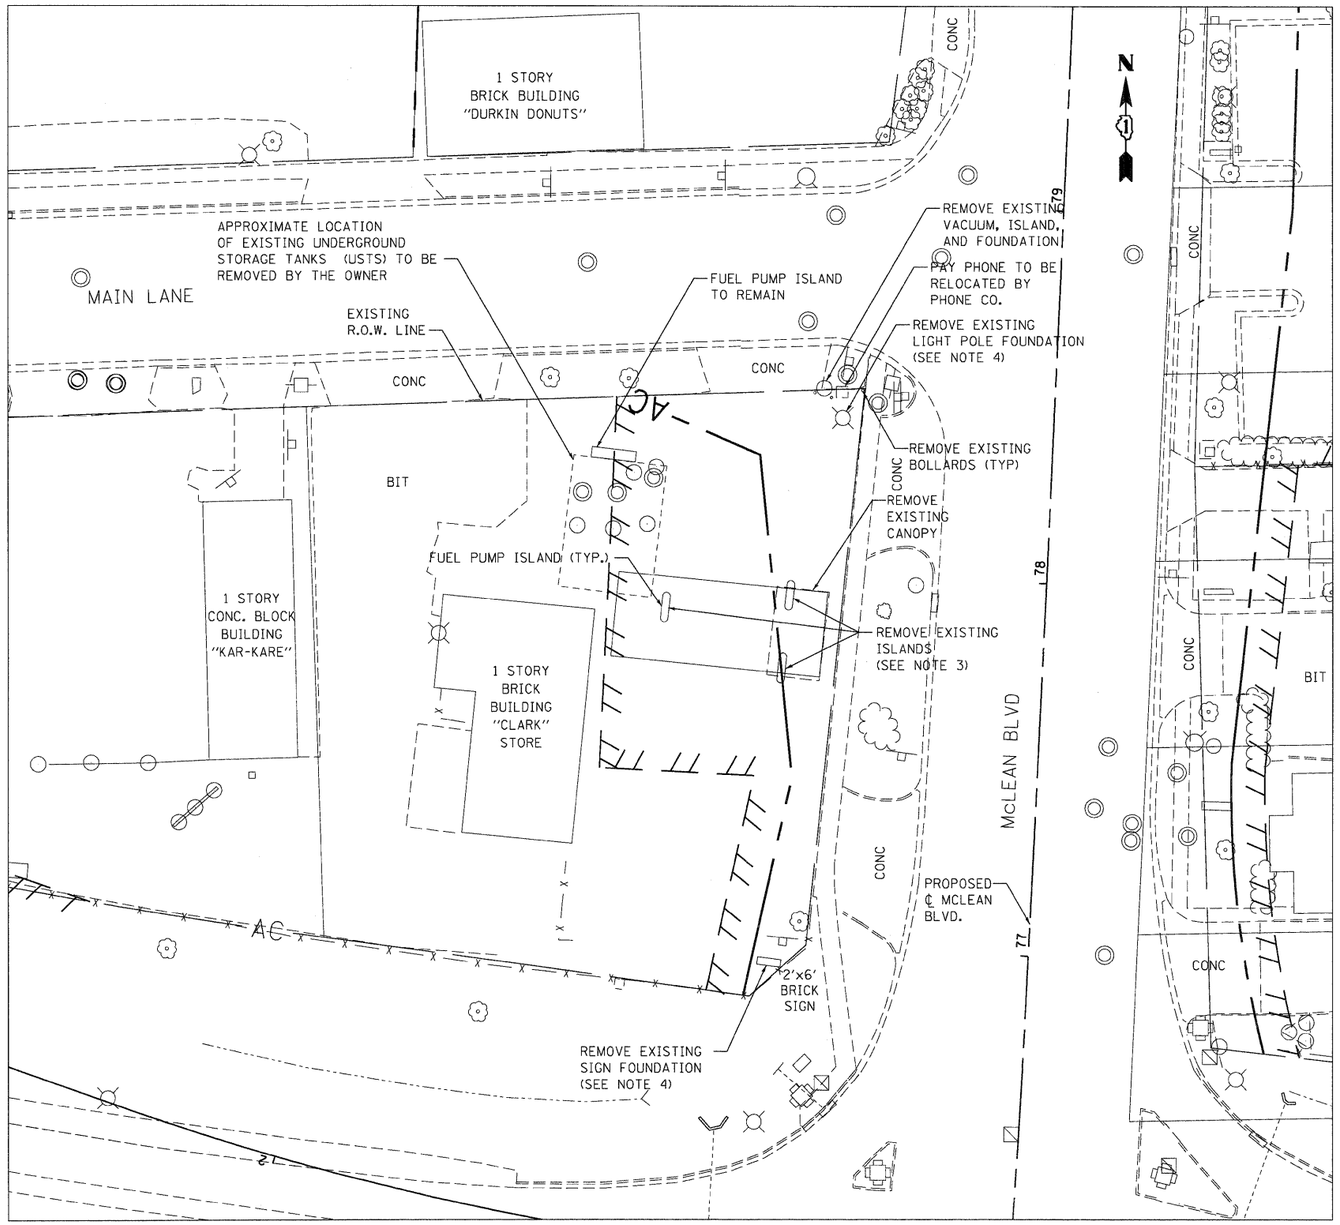

NOTES:

1. THE COST FOR REMOVAL OF ALL ITEMS SHOWN TO BE REMOVED ON THIS DETAIL SHALL BE INCLUDED IN THE CONTRACT UNIT PRICE FOR "SERVICE STATION EQUIPMENT REMOVAL". SEE ALSO SPECIAL PROVISION FOR "SERVICE STATION EQUIPMENT REMOVAL".
2. SEE ROADWAY PLANS FOR ADDITIONAL REMOVALS.
3. FUEL PUMPS TO BE REMOVED BY OTHERS - IDOT BUREAU OF LAND ACQUISITION.
4. SIGN AND LIGHT POLES TO BE REMOVED BY OTHERS - OWNER.

SERVICE STATION EQUIPMENT REMOVAL, PARCEL 1H60026

FILE NAME = $FILEL$	USER NAME = $USER$	DESIGNED - WCS	REVISED -	STATE OF ILLINOIS DEPARTMENT OF TRANSPORTATION FAP ROUTE 345 / US ROUTE 20	ROADWAY DETAILS SERVICE STATION EQUIPMENT REMOVAL II			F.A.P RTE.	SECTION	COUNTY	TOTAL SHEETS / SHEET NO.
		DRAWN - JFS	REVISED -					345	8R-R	KANE	794 / 110
TENG & ASSOCIATES, INC. ENGINEERS/ARCHITECTS/PLANNERS CHICAGO, ILLINOIS	PLOT SCALE = $SCALE$	CHECKED - DDH	REVISED -							CONTRACT NO. 60H45	
	PLOT DATE = $DATE$	DATE - 12/16/11	REVISED -		SCALE: 1"=20'	SHEET NO. OF	STA. TO STA.	FED. ROAD DIST. NO.	ILLINOIS	FED. AID PROJECT	

-XR-R1-017-01 83989BSE 071310.DGN ..\D160H45-BORDER01.DGN ..\D160H45-TOPOE.DGN ..\DMASTER-ALIGNMNT.DGN ..\DMASTER-ROWB02.DGN ..\D160H45-REMOVALS.DGN
12-15-2011, 11:18:23 BAJZEKCJ \\FS-0244\MVVAULT-D-TRANS.87\2202\21379-001\CIVIL\CAD\60H45\SHEET\D160H45-SHT-ROADDETM1.DGN