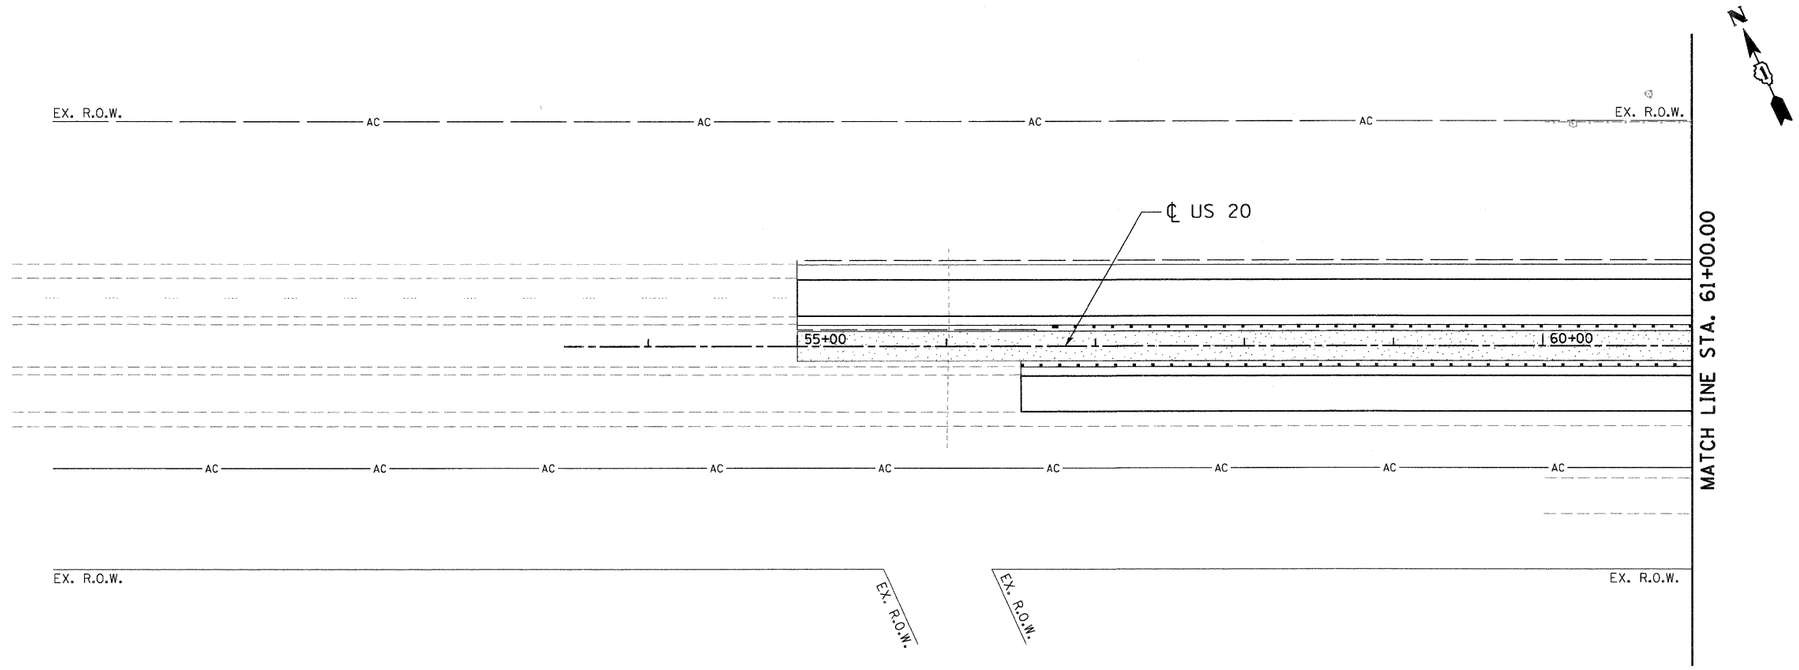

LANDSCAPE LEGEND-WOODY PLANTS

PLANT NAME	DESCRIPTION
MARMO MAPLE	TREE, ACER X FREEMAN II MARMO (MARMO FREEMAN MAPLE), 2 1/2" CALIPER, BALLED AND BURLAPPED
HACKBERRY	TREE, CELTIS OCCIDENTALIS (COMMON HACKBERRY), 2 1/2" CALIPER, BALLED AND BURLAPPED
HONEY LOCUST	TREE, GLEDITSIA TRIACANTHOS INERMIS SKYLINE (SKYLINE THORNLESS COMMON HONEY LOCUST), 2 1/2" CALIPER, BALLED AND BURLAPPED
COFFEE TREE	TREE, GYMNOCLADUS DIOICUS (KENTUCKY COFFEE TREE), 2 1/2" CALIPER, BALLED AND BURLAPPED
SWAMP WHITE OAK	TREE, QUERCUS BICOLOR (SWAMP WHITE OAK), 2" CALIPER, BALLED AND BURLAPPED
BUR OAK	TREE, QUERCUS MACROCARPA (BUR OAK), 2" CALIPER, BALLED AND BURLAPPED
BALD CYPRESS	TREE, TAXODIUM DISTICHUM (COMMON BALD CYPRESS), 2 1/2" CALIPER, BALLED AND BURLAPPED
TREE LILAC	TREE, SYRINGA RETICULATA (JAPANESE TREE LILAC), 6' HEIGHT, CLUMP FORM, BALLED AND BURLAPPED
BLACK CHOKE BERRY	SHRUB, ARONIA MELANOCARPA (BLACK CHOKE BERRY), 2' HEIGHT, CONTAINER
SILKY DOGWOOD	SHRUB, CORNUS AMOMUM (SILKY DOGWOOD), 2' HEIGHT, CONTAINER
ARROWWOOD VIBURNUM	SHRUB, VIBURNUM DENTATUM (ARROWWOOD VIBURNUM), 3' HEIGHT, CONTAINER
SMOOTH SUMAC	SHRUB, RHUS GLABRA (SMOOTH SUMAC), 2' HEIGHT, BARE ROOT
LIMBER PINE	EVERGREEN, PINUS FLEXILIS VANDERWOLF'S PYRAMID (VANDERWOLF'S PYRAMID LIMBER PINE), 6' HEIGHT, BALLED AND BURLAPPED
VINES	VINE-PARTHENOCISSUS QUINQUEFOLIA (VIRGINIA CREEPPER), 1 GALLON POT

LANDSCAPE LEGEND-TURF

- TOPSOIL FURNISH AND PLACE, 6" SODDING, SALT TOLERANT
- SEEDING, CLASS 4 WITH COMPOST FURNISH AND PLACE, 2" PLUS TOPSOIL FURNISH AND PLACE, 4" AND EROSION CONTROL BLANKET
- TOPSOIL FURNISH AND PLACE, 6" SEEDING CLASS 2A WITH EROSION CONTROL BLANKET
- SEEDING, CLASS 4B MODIFIED WITH COMPOST FURNISH AND PLACE, 2" PLUS TOPSOIL FURNISH AND PLACE, 4" AND MULCH, METHOD 2

\\DIGBH45-BGRDER01.DGN, \\DIMASTER-ALIGNMT.DGN, \\DIMASTER-ROWBSD.DGN, \\DIGBH45-DESIGN.DGN, \\DIGBH45-TOPOF.DGN, \\DIGBH45-LNDSCPR01.DGN, \\DIGBH45-LNDSCPR02.DGN, \\DIGBH45-SYT-LNDSCPL01.DGN
12-22-2011, 1:32:53 BAZIENKA \\FS-BB41-W\VOL1\D-TRANS\07\2202\2379\081\CIVIL\CAD\DGNS\SHEET\DIGBH45-LEGEND.DGN

FILE NAME = $FILEL$	USER NAME = $USER$	DESIGNED -	REVISED -
		DRAWN - JFS	REVISED -
	PLOT SCALE = $SCALE$	CHECKED - DDH	REVISED -
TENG TENG & ASSOCIATES, INC. ENGINEERS/ARCHITECTS/PLANNERS CHICAGO, ILLINOIS	PLOT DATE = $DATE$	DATE - 12/16/11	REVISED -

STATE OF ILLINOIS
DEPARTMENT OF TRANSPORTATION
FAP ROUTE 345 / US ROUTE 20

LANDSCAPING PLANS
U.S. ROUTE 20

SCALE: 1"=50' | SHEET NO. OF SHEETS | STA. 56+50.00 TO STA. 61+00.00

F.A.P RTE.	SECTION	COUNTY	TOTAL SHEETS	SHEET NO.
345	8R-R	KANE	794	377
		CONTRACT NO. 60H45		

FED. ROAD DIST. NO. | ILLINOIS | FED. AID PROJECT