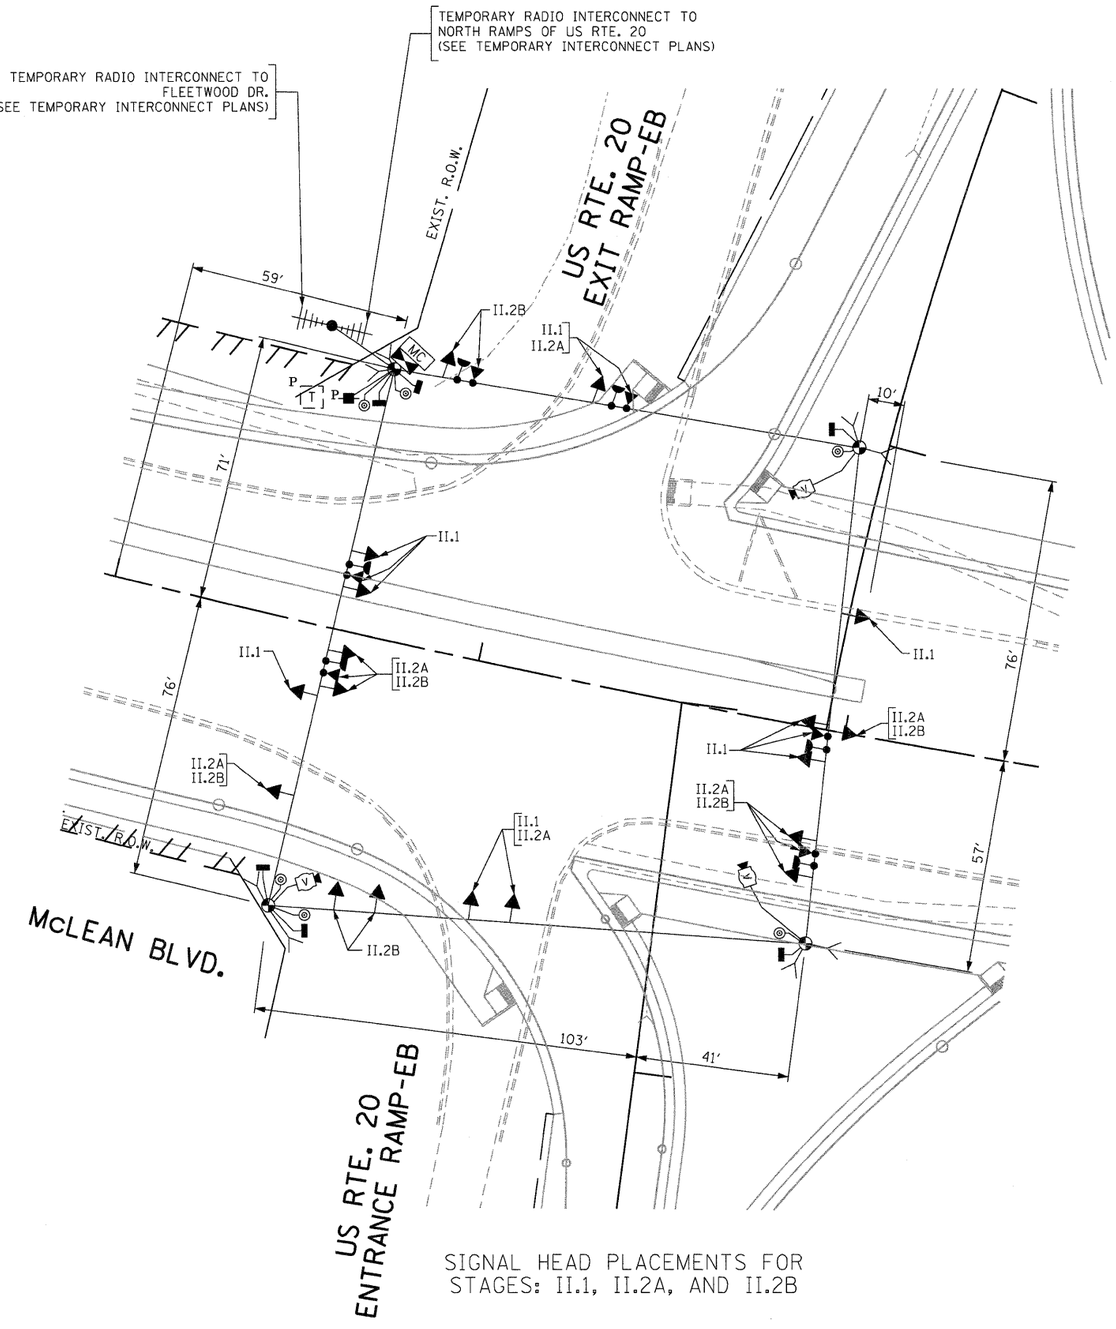

SIGNAL HEAD PLACEMENTS FOR STAGES: II.1, II.2A, AND II.2B

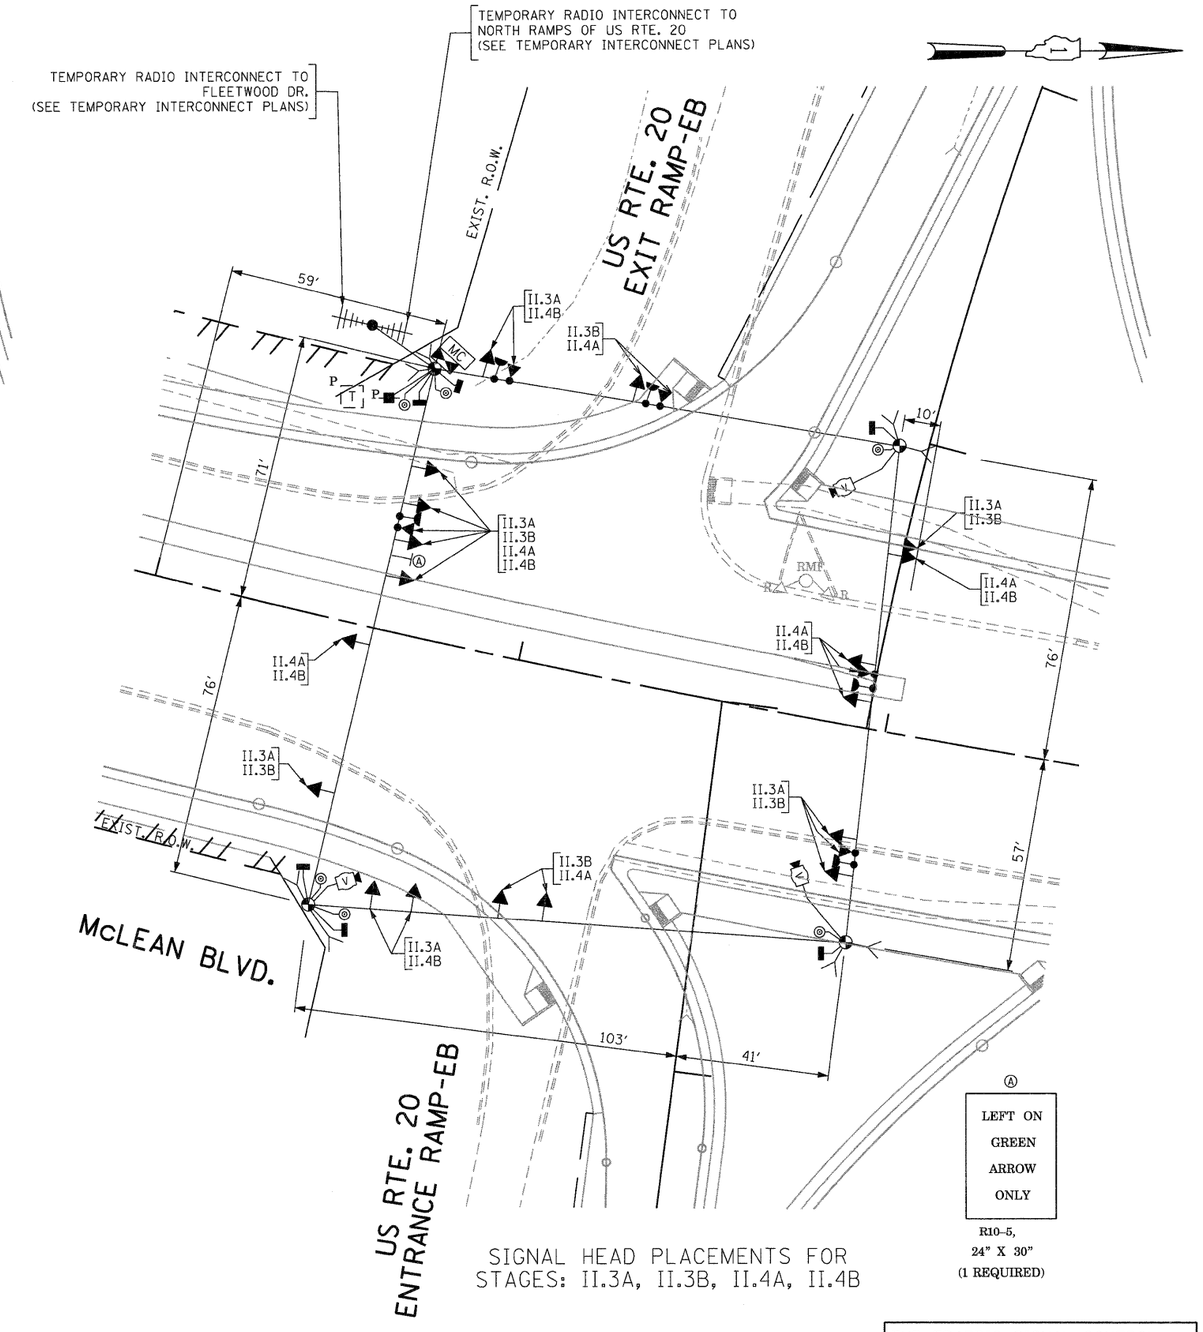

SIGNAL HEAD PLACEMENTS FOR STAGES: II.3A, II.3B, II.4A, II.4B

Ⓐ

LEFT ON GREEN ARROW ONLY

R10-5, 24" X 30" (1 REQUIRED)

THE TRAFFIC SIGNAL CONTROL EQUIPMENT FOR THIS PROJECT SHALL BE "EAGLE" TO MATCH THE EXISTING ADJACENT SYSTEM.

FILE NAME = $FILEL$	USER NAME = $USER$	DESIGNED - PKG	REVISED -
		DRAWN - MAA, EA	REVISED -
	PLOT SCALE = $SCALE$	CHECKED - PKG	REVISED -
	PLOT DATE = $DATE$	DATE - 12/16/2011	REVISED -

STATE OF ILLINOIS
DEPARTMENT OF TRANSPORTATION

TEMPORARY TRAFFIC SIGNAL INSTALLATION PLAN
McLEAN BOULEVARD AT SOUTH RAMPS OF US RTE. 20
STAGE II.1, STAGE II.2A, STAGE II.2B, STAGE II.3A, STAGE II.3B, STAGE II.4A, AND STAGE II.4B (SHEET 2 OF 4)

SCALE: 1"=20' | SHEET NO. OF SHEETS | STA. TO STA.

F.A.P. RTE.	SECTION	COUNTY	TOTAL SHEETS	SHEET NO.
345	8R-R	KANE	794	406
		CONTRACT NO. 60H45		

FED. ROAD DIST. NO. _ | ILLINOIS | FED. AID PROJECT