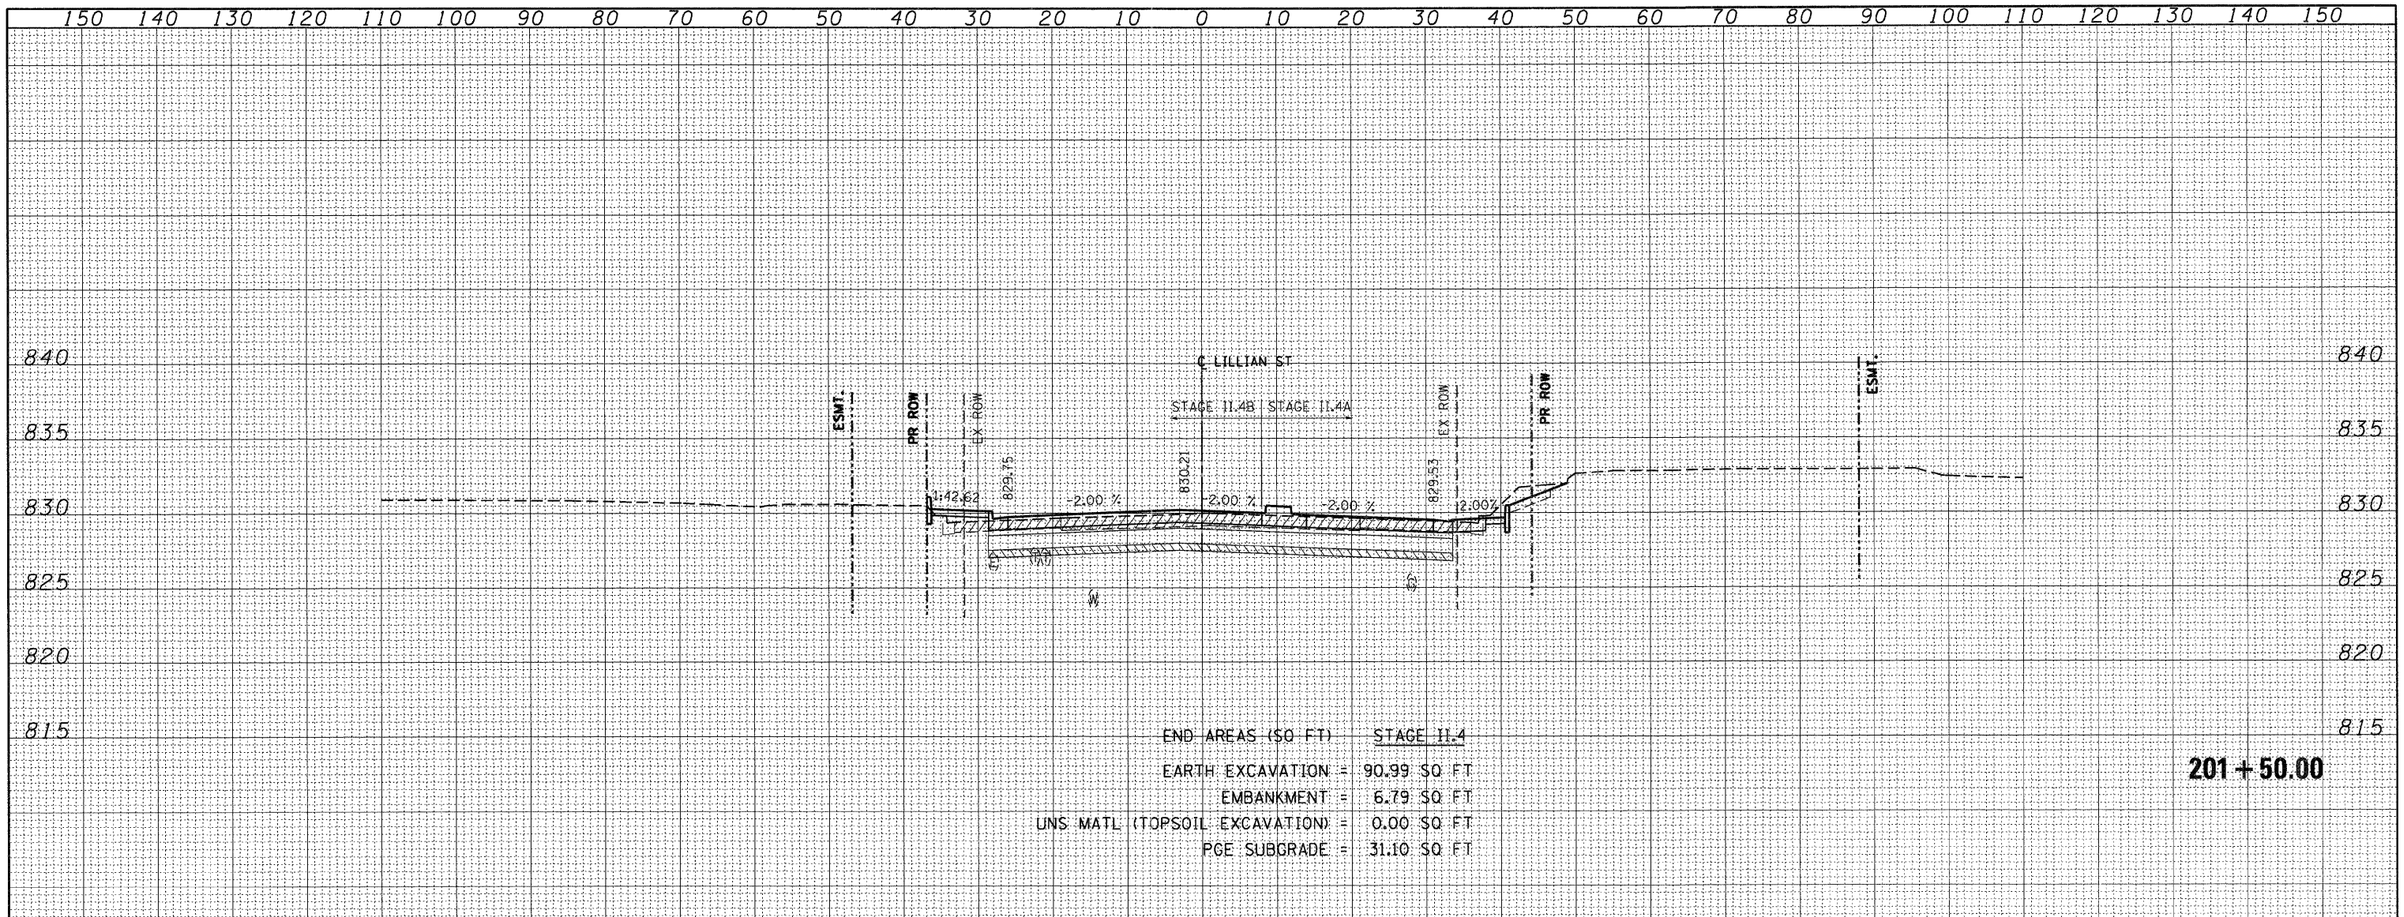

END AREAS (SQ FT) STAGE II.4

EARTH EXCAVATION = 90.99 SQ FT

EMBANKMENT = 6.79 SQ FT

UNS MATL (TOPSOIL EXCAVATION) = 0.00 SQ FT

PGE SUBGRADE = 31.10 SQ FT

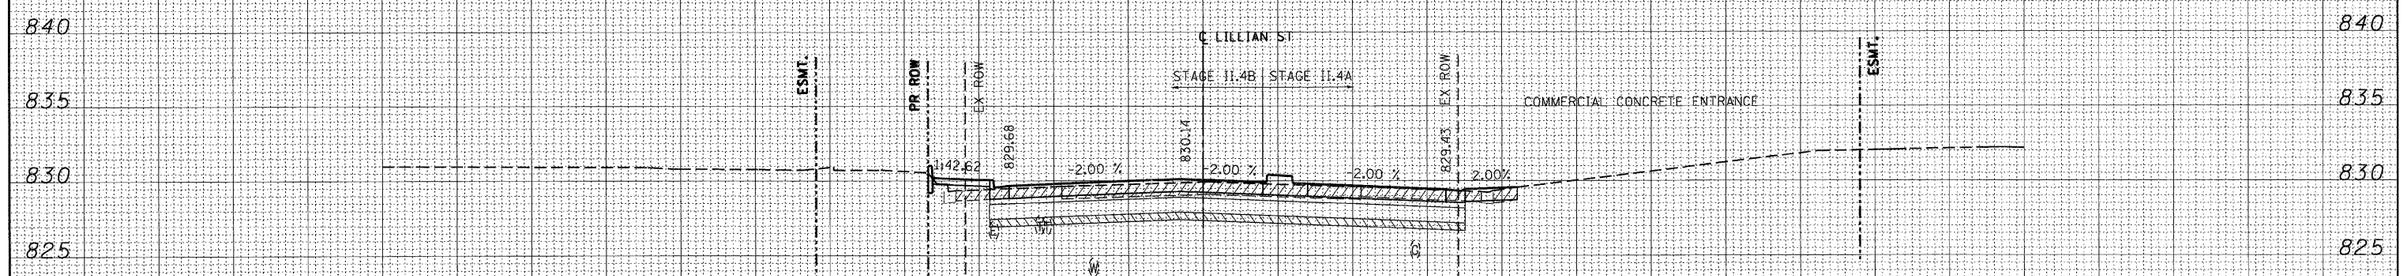

END AREAS (SQ FT) STAGE II.4

EARTH EXCAVATION = 83.97 SQ FT

EMBANKMENT = 6.79 SQ FT

UNS MATL (TOPSOIL EXCAVATION) = 0.00 SQ FT

PGE SUBGRADE = 31.85 SQ FT

LEGEND:

UNSUITABLE MATERIAL

EXISTING PAVEMENT REMOVAL

PGE SUBGRADE

FINAL SURVEY	BY	DATE
SURVEYED		
PLOTTED		
TEMPLATE		
AREAS		
AREAS CHECKED		
NOTE BOOK NO.		

ORIGINAL SURVEY	BY	DATE
SURVEYED		
PLOTTED		
TEMPLATE		
AREAS		
AREAS CHECKED		
NOTE BOOK NO.		

FILE NAME = $FILEL$	USER NAME = $USER$	DESIGNED - JP	REVISED -
		DRAWN - MRK	REVISED -
	PLOT SCALE = $SCALE$	CHECKED - DDH	REVISED -
	PLOT DATE = $DATE$	DATE - 12/16/11	REVISED -

STATE OF ILLINOIS
DEPARTMENT OF TRANSPORTATION

LILLIAN ST CROSS SECTIONS

SCALE: HORIZ. 1"=10' VERT. 1"=5' STA. 201+39.02 TO STA. 201+50.00

F.A. RTE.	SECTION	COUNTY	TOTAL SHEETS	SHEET NO.
345	8R-R	KANE	794	790

CONTRACT NO. 60H45

ILLINOIS FED. AID PROJECT