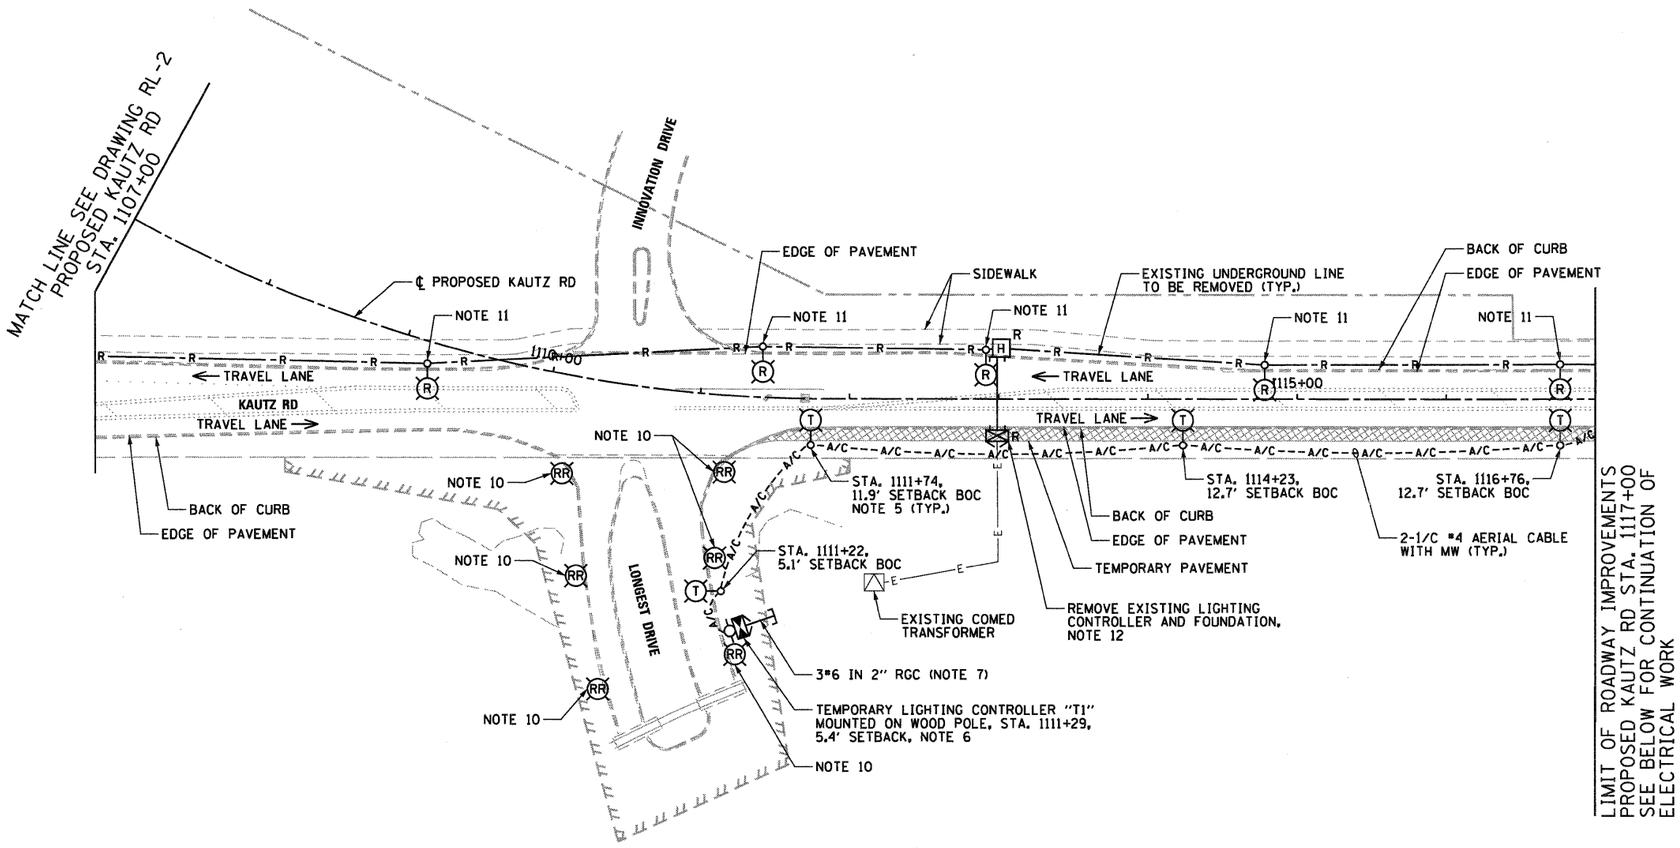

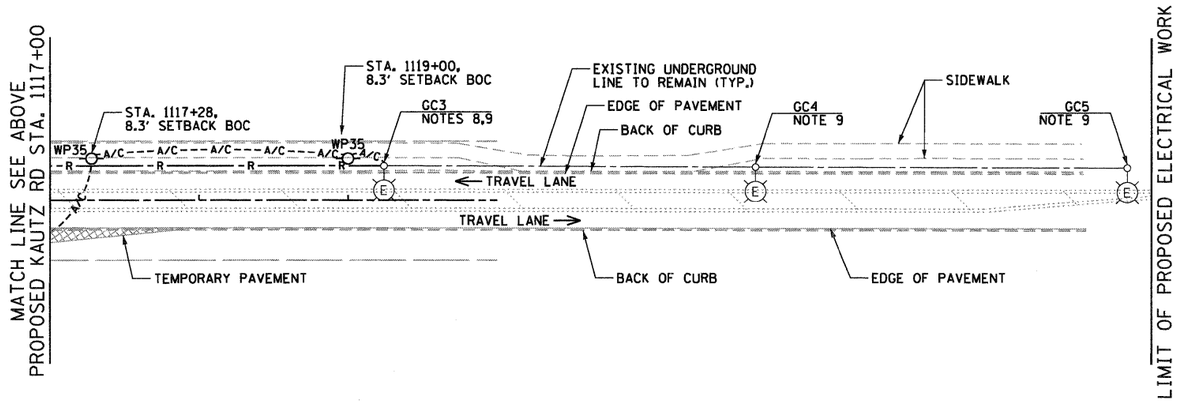

NOTES:

1. SEE DRAWING RL-1 FOR ELECTRICAL SYMBOL LIST, ABBREVIATIONS, AND GENERAL NOTES.
2. SEE DRAWING RL-2 FOR LIGHTING STAGING (SEQUENCE OF CONSTRUCTION) NOTES.
3. TEMPORARY LIGHTING UNITS AND TEMPORARY LIGHTING CONTROLLER WITH ASSOCIATED SERVICE SHALL BE FURNISHED, INSTALLED, AND ENERGIZED PRIOR TO COMMENCEMENT OF STAGE 3 WORK.
4. TEMPORARY LIGHTING SHALL REMAIN IN SERVICE UNTIL PROPOSED (PERMANENT) LIGHTING IS INSTALLED, ENERGIZED, TESTED, AND APPROVED BY THE ENGINEER.
5. WOOD POLE, 50 FT., CLASS 4, 12 FT. MAST ARM WITH LUMINAIRE, SODIUM VAPOR, HORIZONTAL MOUNT, 250 WATT, 40 FT MOUNTING HEIGHT. SEE DRAWING RL-10 FOR TEMPORARY LIGHTING DETAILS.
6. SEE DRAWING RL-11 FOR TEMPORARY LIGHTING CONTROLLER INSTALLATION DETAILS.
7. EXTEND SERVICE CONDUIT AND WIRING AND TERMINATE SERVICE CONDUIT IN ACCORDANCE WITH COMED STANDARDS AND REQUIREMENTS. COORDINATE EXACT LOCATION OF SERVICE WITH COMED.
8. SEE DRAWING RL-11 FOR TEMPORARY POWER FEED TO EXISTING POLE DETAIL.
9. REPLACE EXISTING 120V BALLAST WITH 240V BALLAST. APPLY IDENTIFICATION LABELS ON EXISTING POLES TO IDENTIFY NEW POLE NUMBER ASSIGNMENT. THE COST OF THIS WORK SHALL BE INCLUDED IN THE COST OF "REPLACE LUMINAIRE BALLAST ASSEMBLY" PAY ITEM. SEPARATE PAYMENT WILL NOT BE MADE.
10. EXISTING PRIVATE LIGHTING UNIT SHALL BE REMOVED PRIOR TO THE START OF GRADING AND PAVEMENT WORK IN SUB-STAGES 3A AND 3B, AND SHALL BE REINSTALLED AT THE COMPLETION OF STAGE 3 WORK AS REQUIRED. COORDINATE ALL WORK WITH PRAIRIE LANDING GOLF COURSE.
11. EXISTING LIGHTING UNIT SHALL BE REMOVED FROM FOUNDATION AND SALVAGED. FOUNDATION SHALL BE REMOVED IN ACCORDANCE WITH THE STANDARD SPECIFICATIONS.
12. CONTRACTOR MUST DISCONNECT AND REMOVE THE EXISTING SERVICE CONDUCTORS FROM EXISTING SERVICE CONDUIT. THE EXISTING SERVICE CONDUIT MUST THEN BE CUT AND CAPPED FOR FUTURE CONNECTION TO NEW LIGHTING CONTROLLER AT RIGHT OF WAY LINE. THE COST OF THIS WORK SHALL BE INCLUDED IN THE COST OF "ELECTRIC SERVICE INSTALLATION" PAY ITEM. SEPARATE PAYMENT WILL NOT BE MADE.

N

0 50' 100'
SCALE: 1" = 50'

McDonough Associates Inc.
Engineers / Architects
130 East Randolph Street Chicago, Illinois 60601

FILE NAME = D160122-SHT-RL-3.dgn	USER NAME = cmartin	DESIGNED - JLW	REVISED -
		DRAWN - CJM	REVISED -
	PLOT SCALE = 1:50	CHECKED - KMY	REVISED -
	PLOT DATE = 12/14/2011	DATE - 12/09/11	REVISED -

STATE OF ILLINOIS
DEPARTMENT OF TRANSPORTATION

ILLINOIS ROUTE 38 AND KAUTZ ROAD
TEMPORARY LIGHTING AND ELECTRICAL REMOVAL PLAN

SCALE: 1" = 50' | SHEET NO. 2 OF 2 SHEETS | STA. 1107+00 TO STA. 1120+00

F.A.P RTE.	SECTION	COUNTY	TOTAL SHEETS	SHEET NO.
347	LY (HB & VB)	DUPAGE/KANE	421	158
	RL-3	CONTRACT NO. 60I22		
FED. ROAD DIST. NO. 1	ILLINOIS	FED. AID PROJECT		