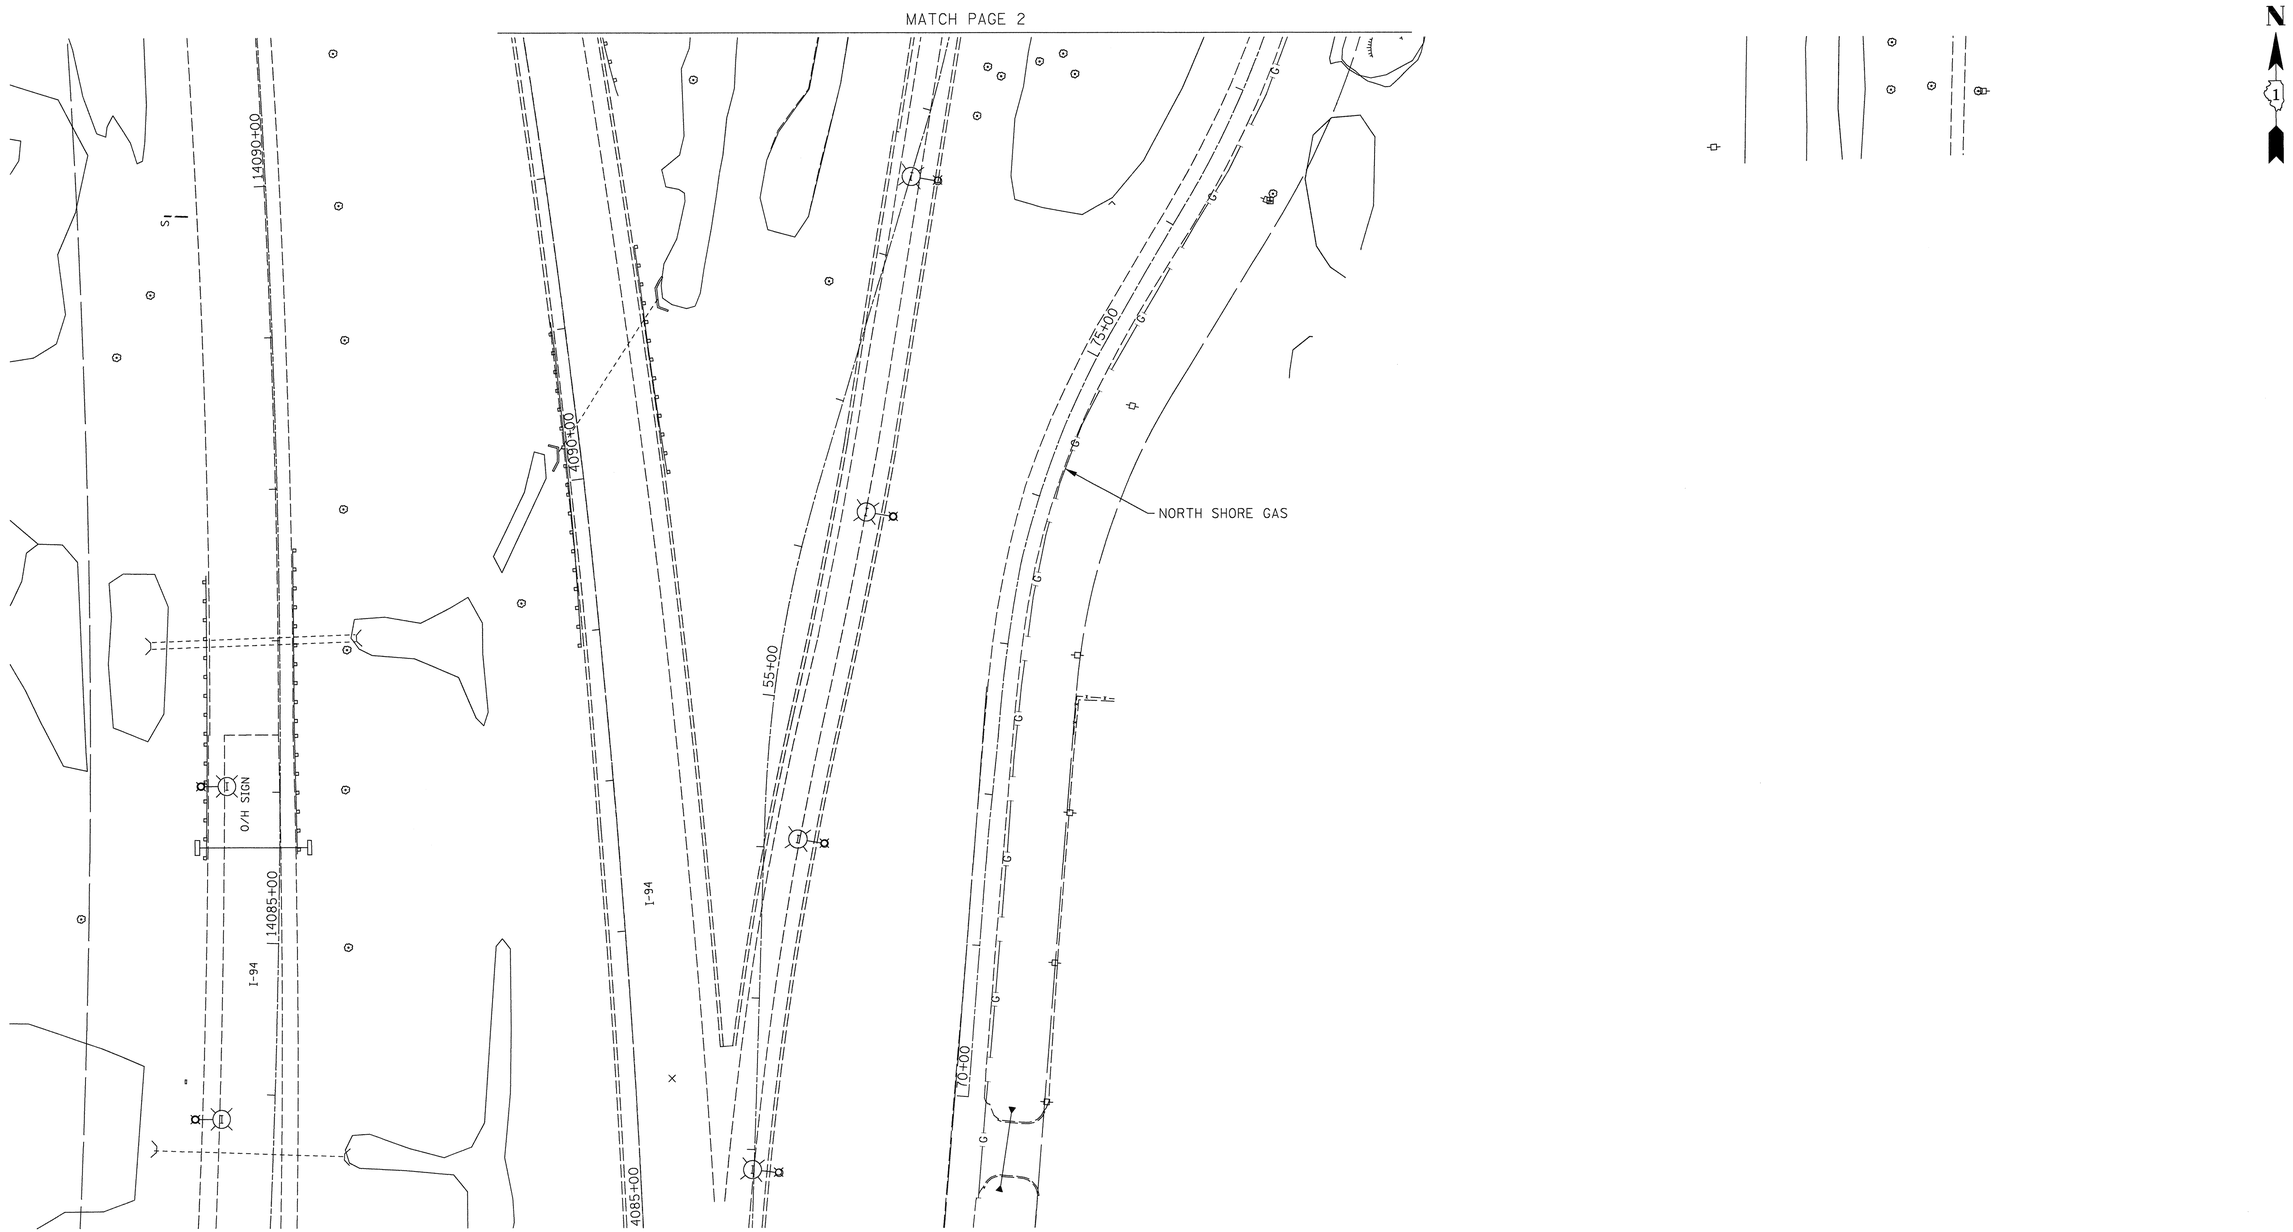

A — A	AERIAL UTILITY
	UNKNOWN
CTV — CTV	CABLE TV
T — T	TELEPHONE
G	GAS
E — E	ELECTRIC
W	WATER
FO — FO	FIBER OPTIC
	SEWER
	TBE TEST HOLE

UTILITY OWNERS

COMED = ELECTRIC
AT&T = TELEPHONE
AT&T = FIBER OPTIC
ADESTA = FIBER OPTIC
NORTH SHORE = GAS

Utilities shown on these plans as depicted in the legend have been investigated by Cardno TBE in accordance with SUE Industry Standards. All other information shown has been provided to Cardno TBE by others. Cardno TBE's SUE field investigation was performed 8/03/11 through 8/18/11. Changes to utilities after 8/18/11 may have been made and therefore may result in variances from this plan. Consideration should be given to updating this plan if deemed advisable prior to final design and construction.

ALL UTILITIES SHOWN QUALITY LEVEL "B" UNLESS NOTED OTHERWISE.

20 0 METERS 20 40
50 0 FEET 50 100

LICENSED PROFESSIONAL ENGINEER
KENNETH F. SLANINKA, Jr.
062-055488
STATE OF ILLINOIS
signature
10/11/11
date
license expires 11-30-11

Cardno TBE
CIVIL ENGINEERING * TRANSPORTATION * ENVIRONMENTAL * PLANNING * UTILITY ENGINEERING/LOCATING

TBE Job No. IL09510445
SUE Plan Page: 3 of 4

Utility Quality Level "A" : Test Hole
Utility Quality Level "B" : Designating
Utility Quality Level "C" : Research with Survey
Utility Quality Level "D" : Records Research

DESIGNED	EG	REVISED
DRAWN	KLC	REVISED
CHECKED	KFS	REVISED
DATE	8/23/11	REVISED

STATE OF ILLINOIS
DEPARTMENT OF TRANSPORTATION

Russell Road at I–94
Wadworth, IL

F.A. RTE.	SECTION	COUNTY	TOTAL SHEETS	SHEET NO.
	49-1(HB&HB-1)R	Lake	225	71
		Contract No. 60L76		
FED. ROAD DIST. NO.	ILLINOIS	IDOT Project No.		