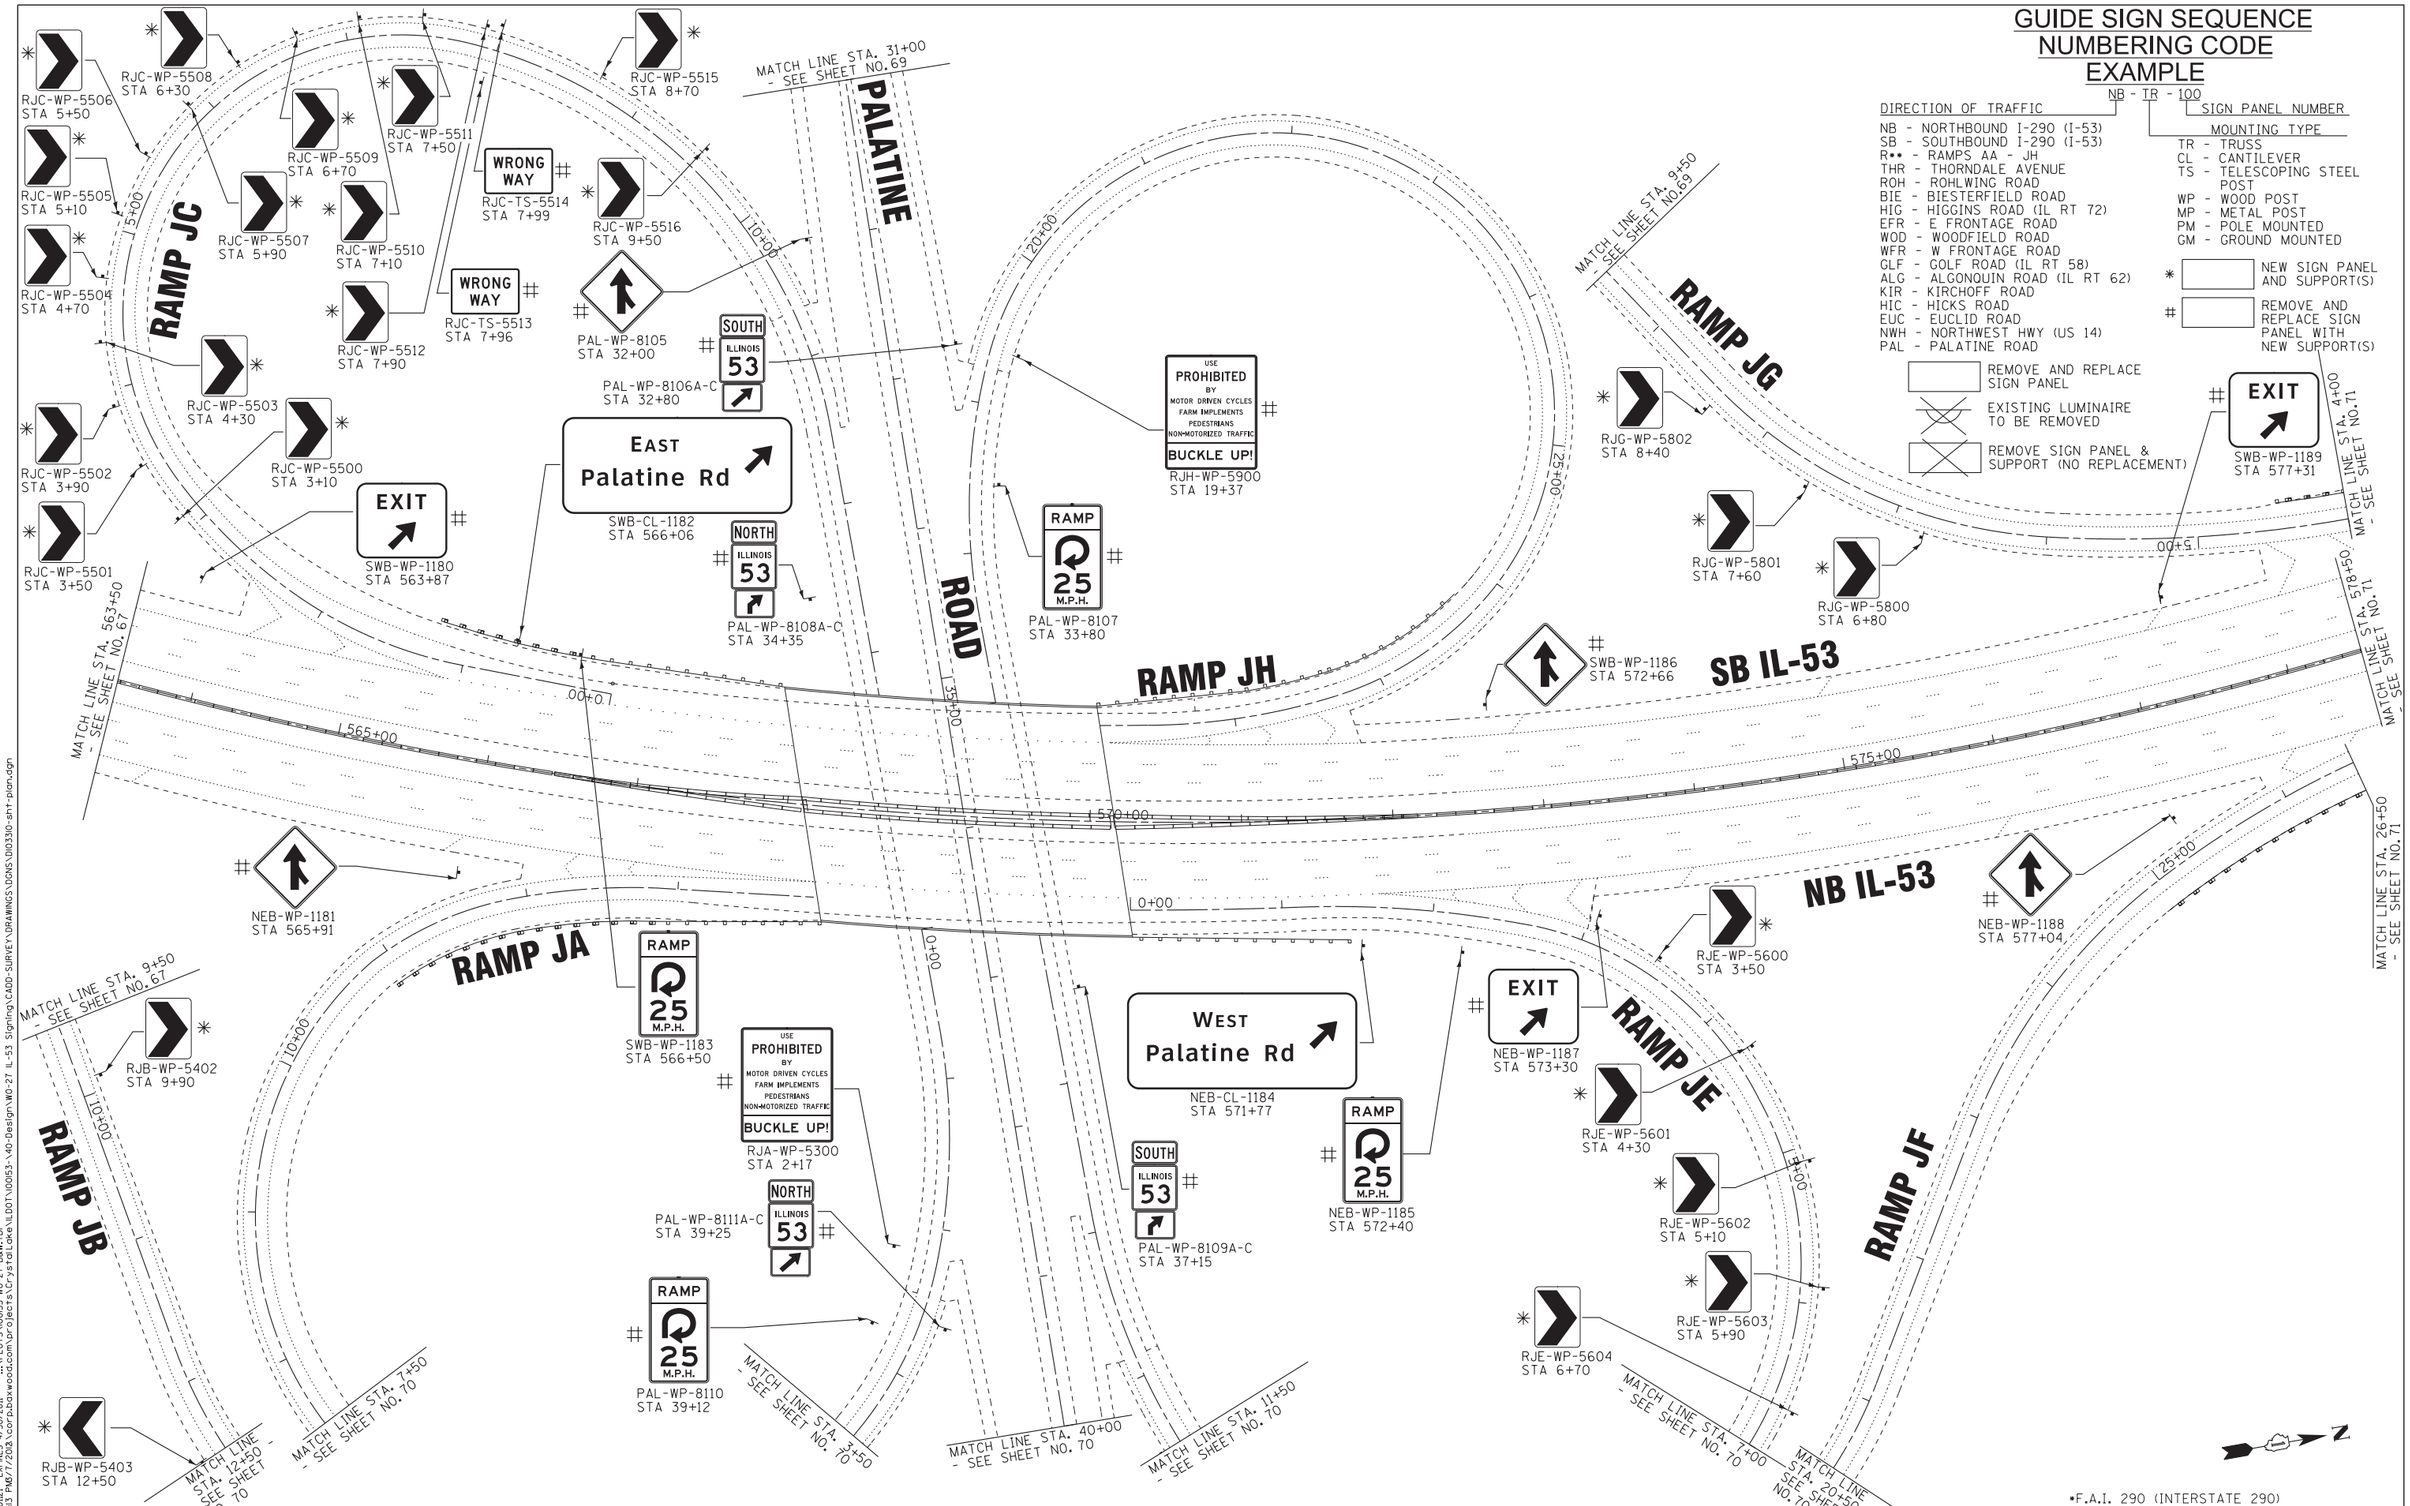

USER NAME = 231ukb	DESIGNED - DJS	REVISED -	
	DRAWN - UKB	REVISED -	
PLOT SCALE = 50.0000 ' / in.	CHECKED - RWL	REVISED -	
PLOT DATE = 3/7/2012	DATE - 12-13-11	REVISED -	

BAXTER & WOODMAN Consulting Engineers

STATE OF ILLINOIS
DEPARTMENT OF TRANSPORTATION

I-290 (IL-53)
THORNDALE ROAD TO US 12 (RAND ROAD)

SCALE: 1" = 50' | SHEET NO. OF SHEETS | STA. 563+50 TO STA. 578+50

F.A.I. RTE.	SECTION	COUNTY	TOTAL SHEETS	SHEET NO.
•	2011-024-SG	COOK/DuPAGE	132	68
		CONTRACT NO. 60P24		
		ILLINOIS FED. AID PROJECT		

COPYRIGHT 2009, BY BAXTER & WOODMAN, INC.
STATE OF ILLINOIS, PROFESSIONAL DESIGN FIRM LICENSE NO.- 184-001121- EXPIRES 4/30/2011
231ukb 14:48:13 PM 03/07/2012 \\corp.baxwood.com\projects\CrystalLake\LDOT\00053-\40-Design\WO-27 IL-53 Signing\CADD-SURVEY\DRAWINGS\D0330-sht-plan.dgn
...\Standards\plotdrv\pdf-EDIT.plt
...\PLOTS\00053-WO-27-B&W.tbl