F.A.P. RTE.	SECTION	COUNTY	TOTAL SHEETS	SHEET NO.
336	112R-N	McHENRY	266	26
STA. 119+00	TO STA. 131+00			
FED. ROAD DIST. NO.	ILLINOIS	FED. AID PROJECT		

CONTRACT NO. 62537

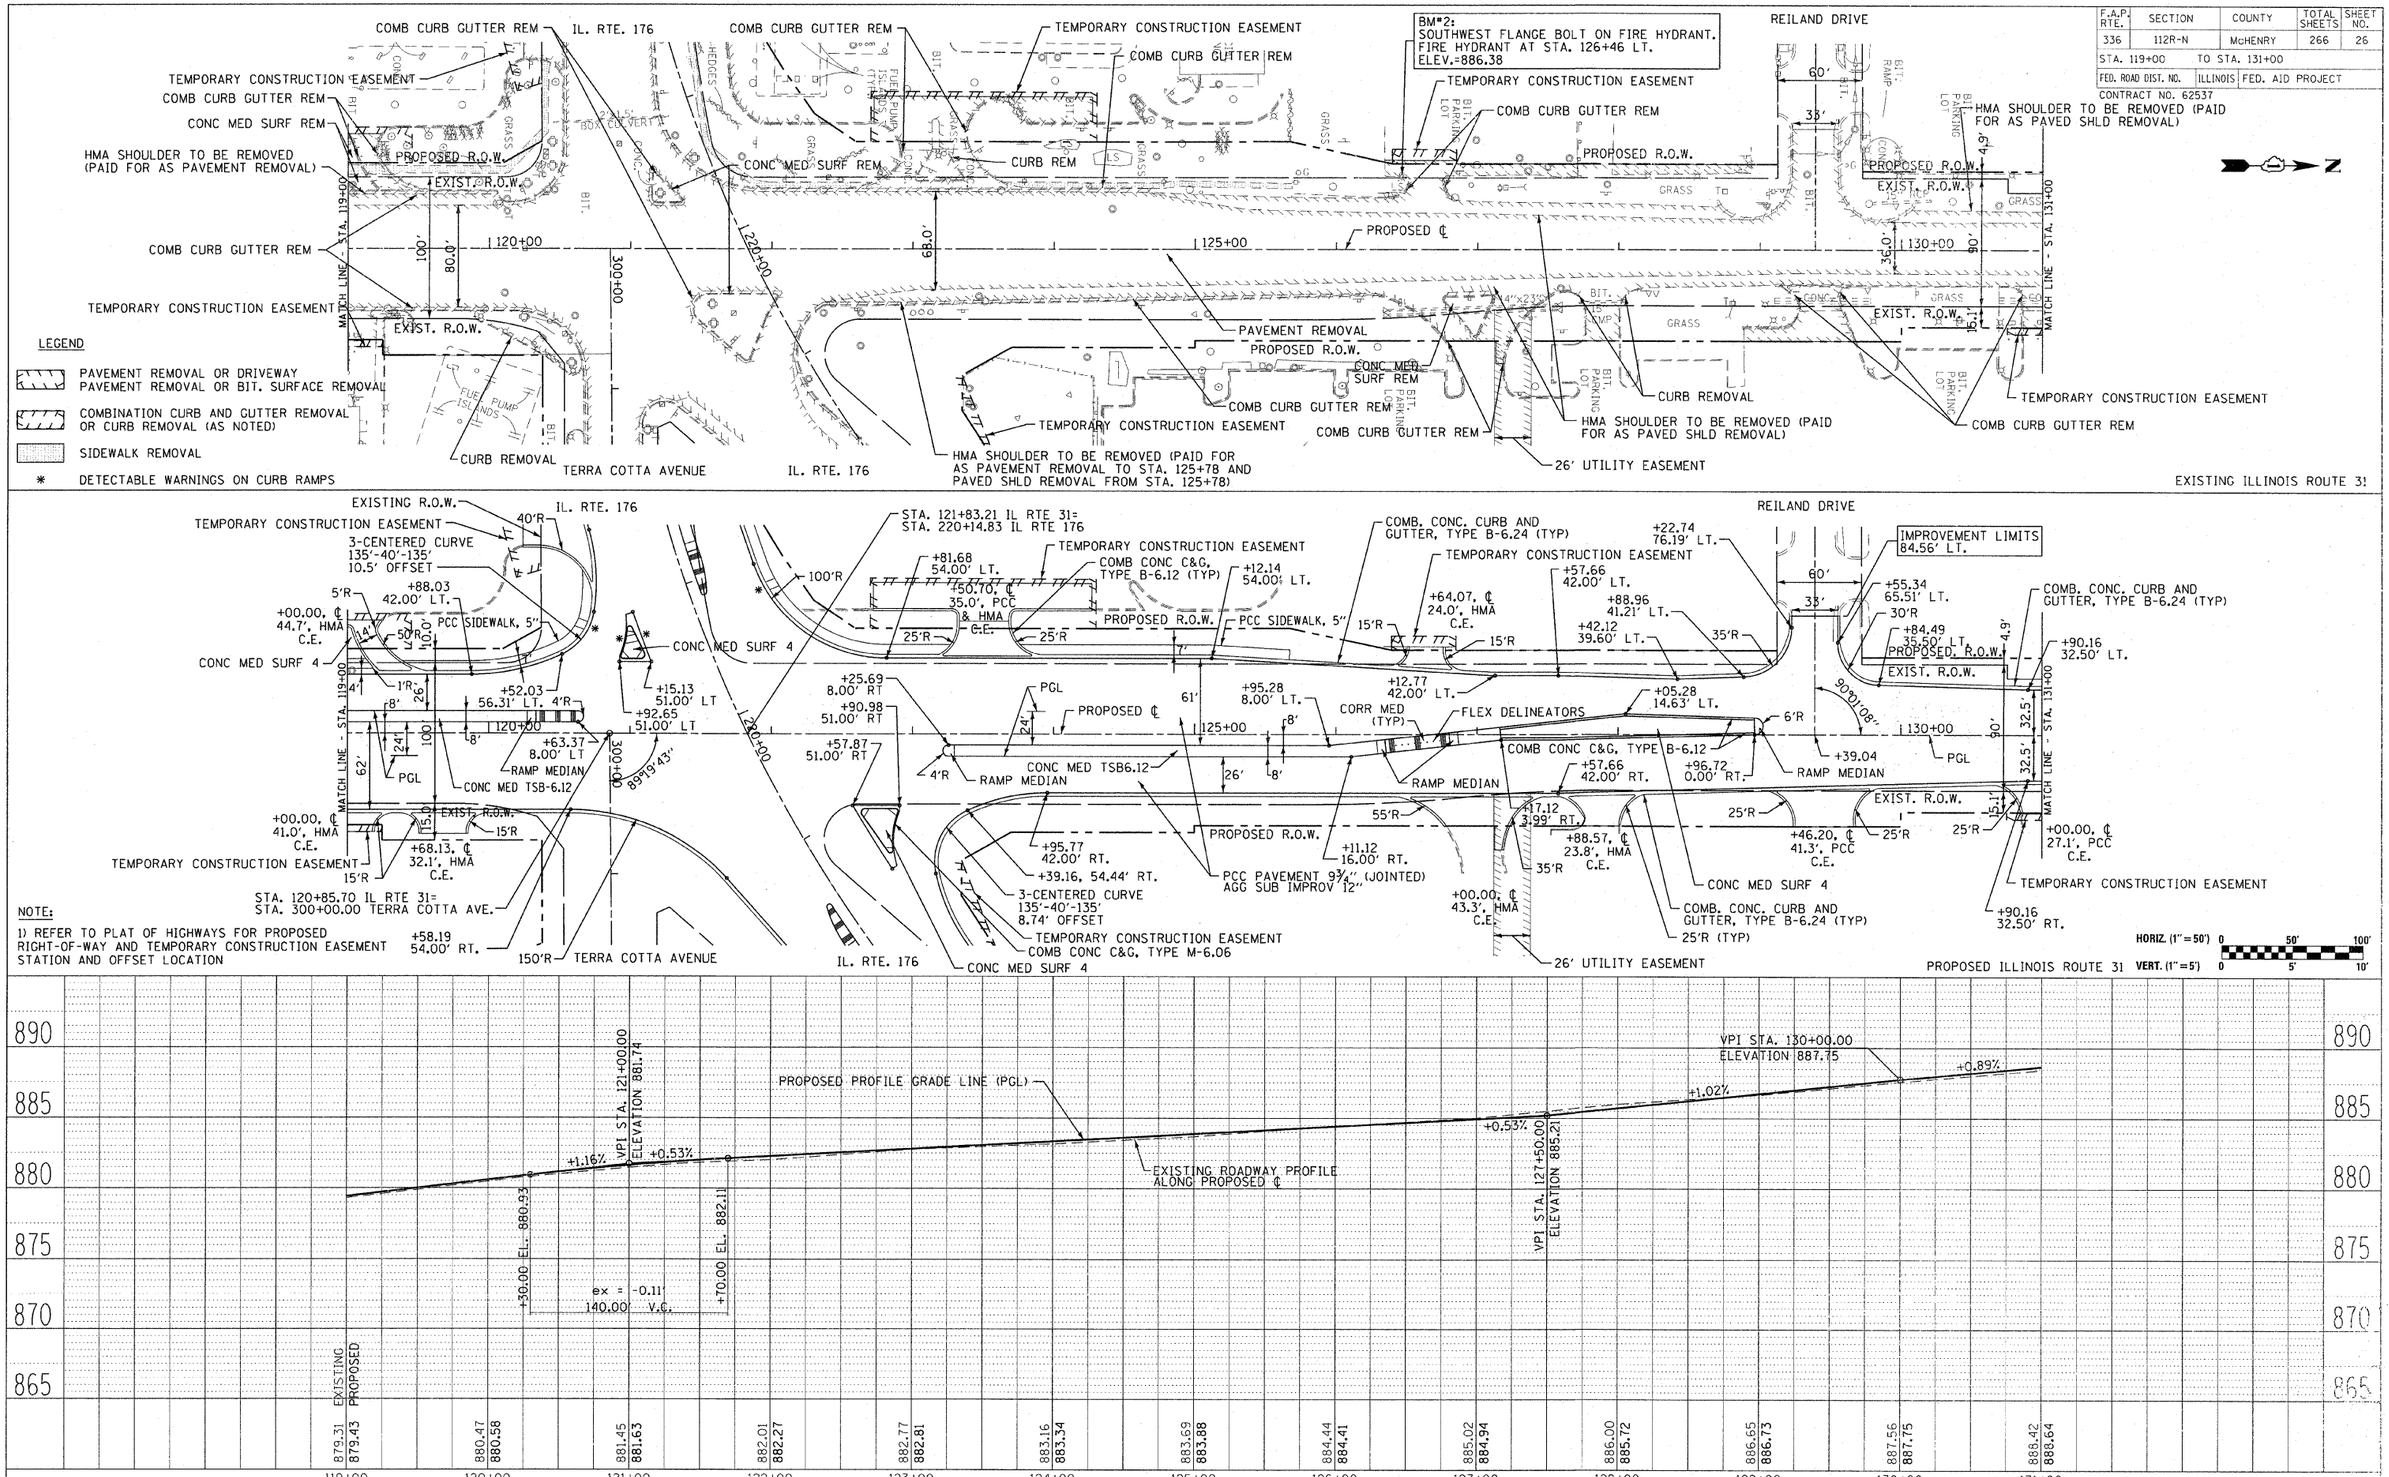

PLAN AND PROFILE IL. RTE. 31 STA. 119+00 TO STA. 131+00